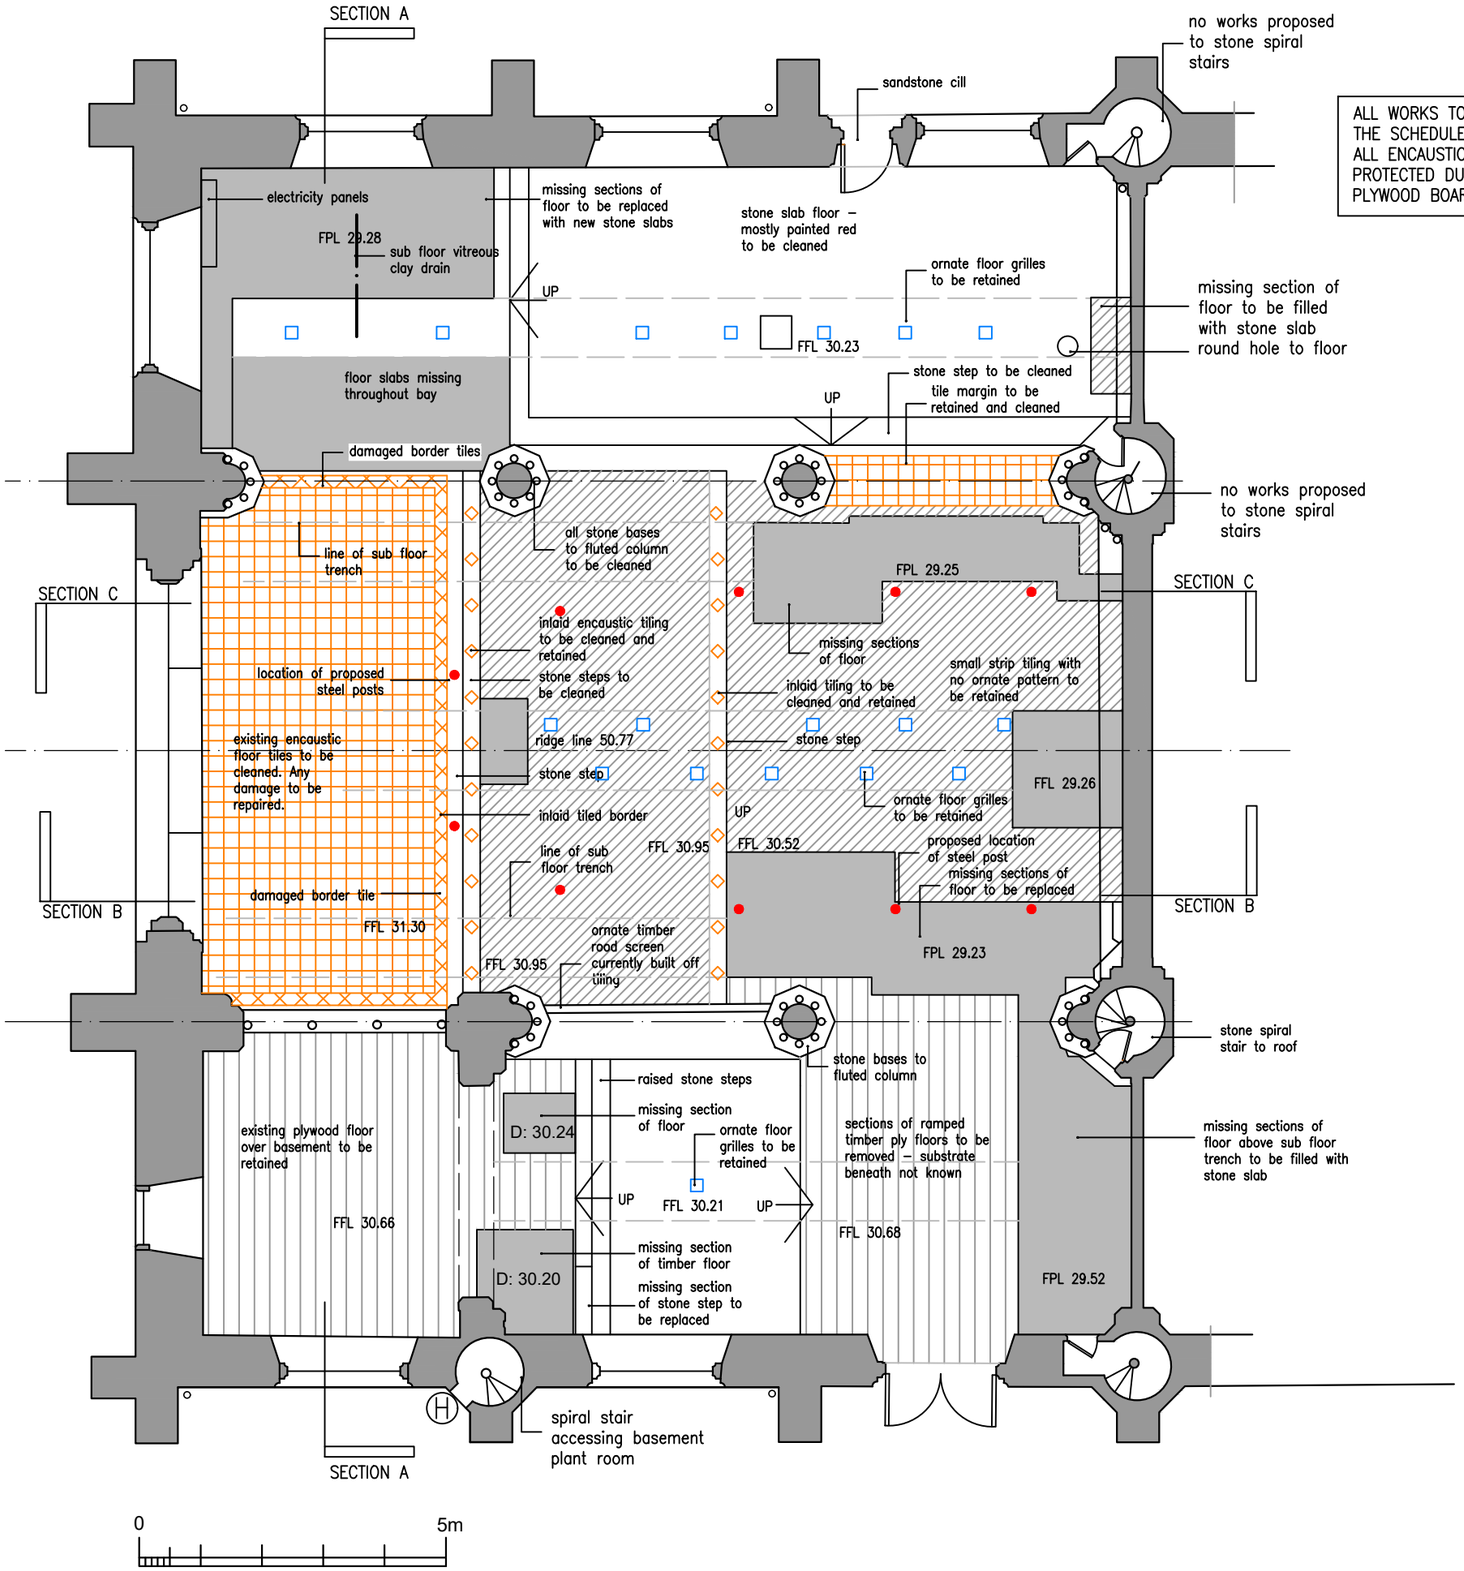

ALL WORKS TO EXISTING FLOORS IS COVERED IN THE SCHEDULE OF WORKS SECTION 10.0
ALL ENCAUSTIC TILES ARE TO BE FULLY PROTECTED DURING THE WORKS WITH SUITABLE PLYWOOD BOARDS ON CUSHIONED UNDERLAYER

- -

-

revisions

existing floor finishes
st marys chapel
hulme

date: september 2025	scale 1:100 @a3
status: preliminary	dwg. d433/D18

DO NOT SCALE – IF DIMENSIONS ARE NOT GIVEN PLEASE ASK

architectural designworks limited

designworks

BUILDINGS SPACES PLACES

studio one 17 biggin gardens heywood OL10 2WF t: 0161 332 1943 e: architects@archdesignworks.co.uk