

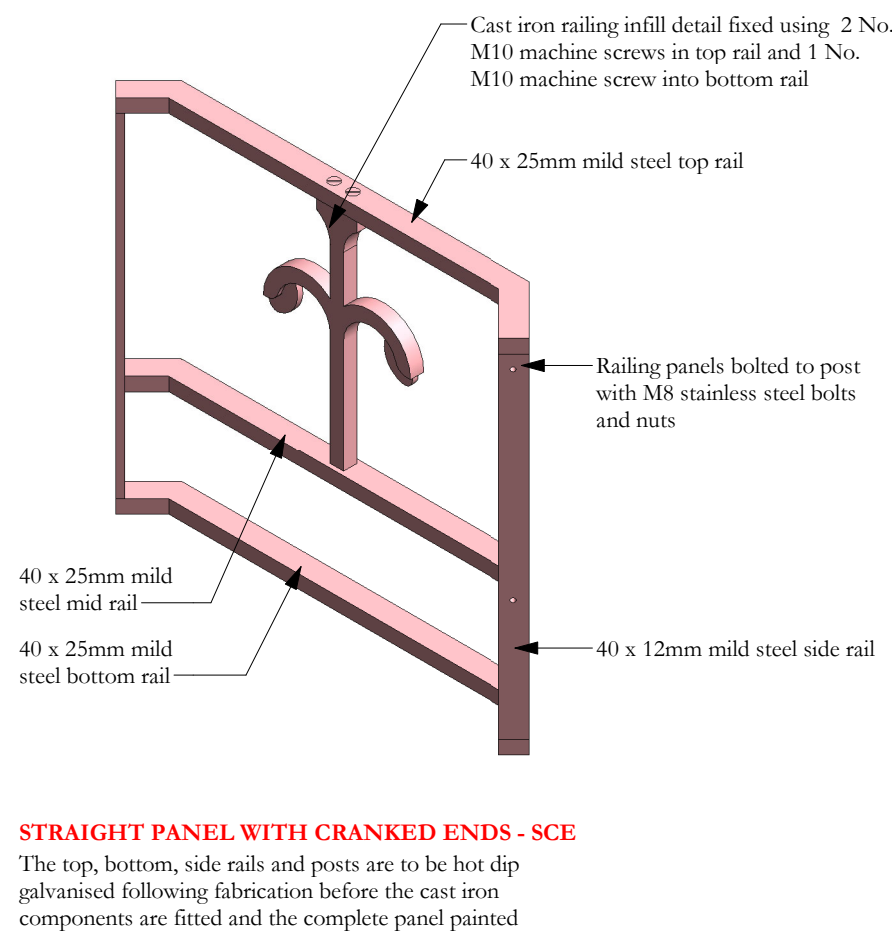
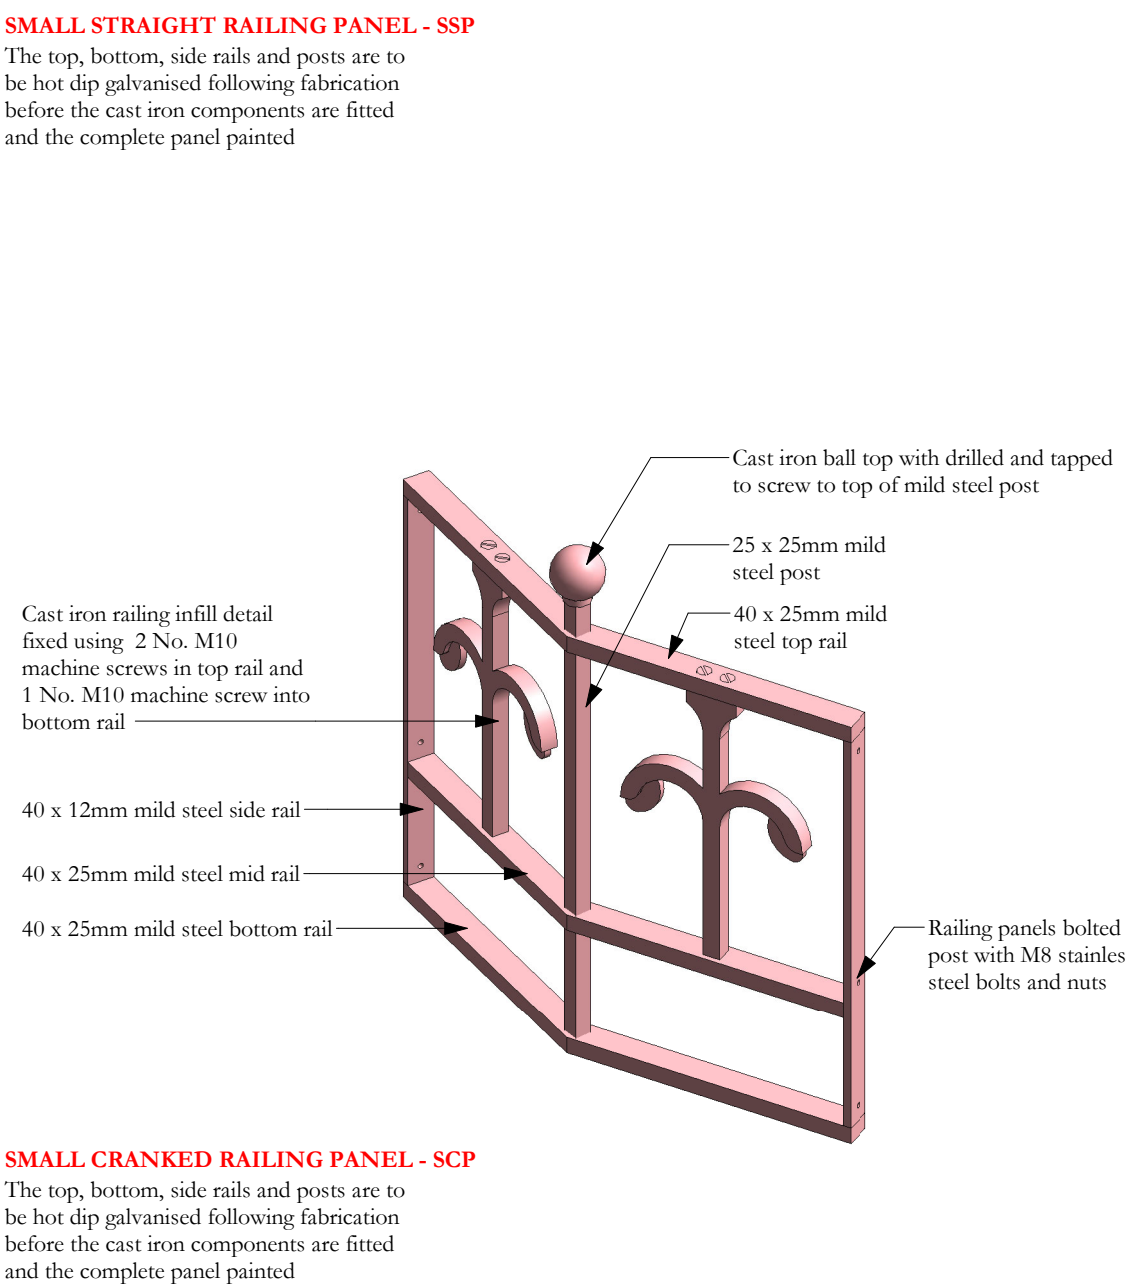
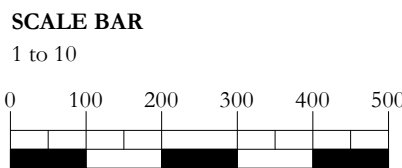
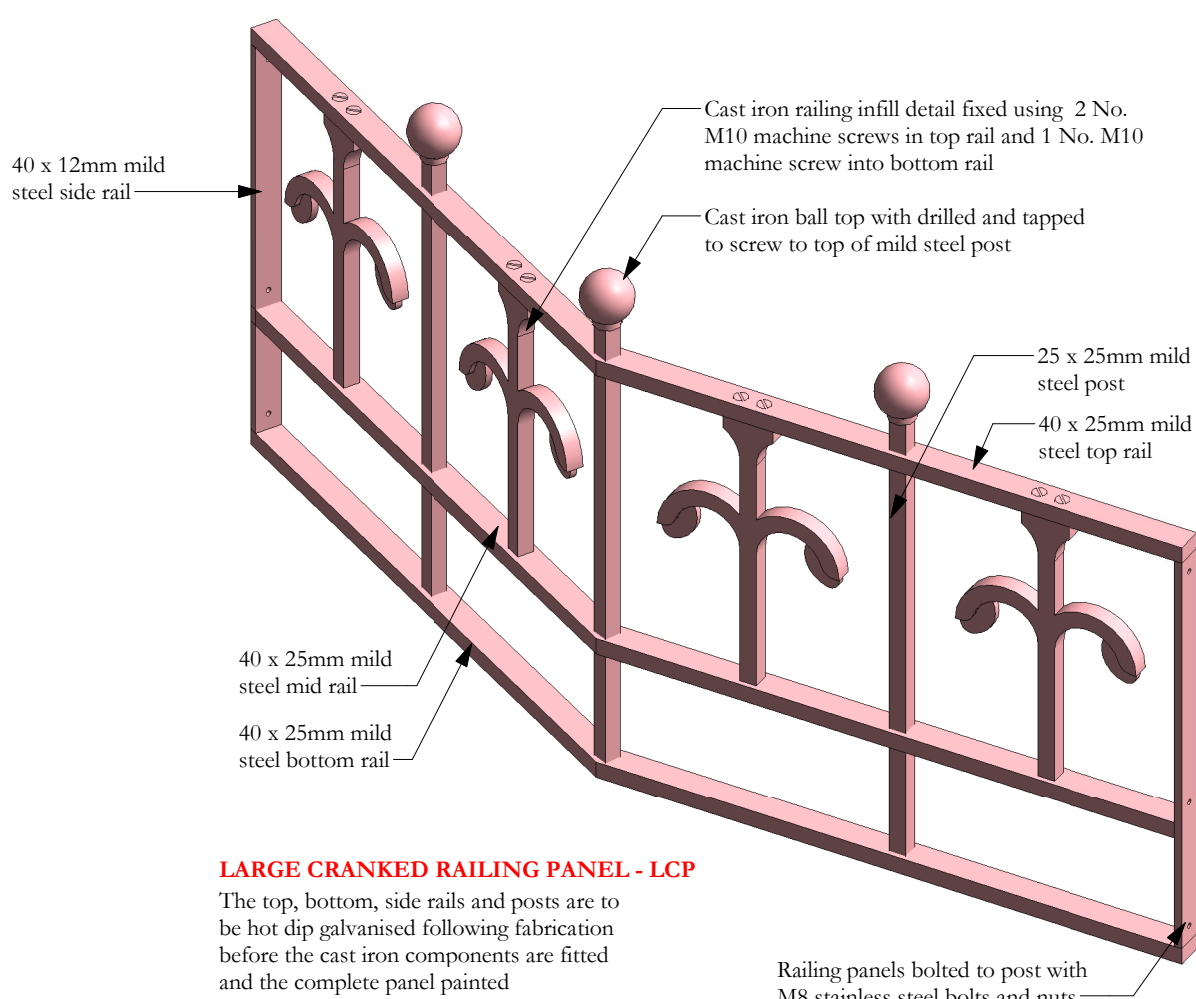
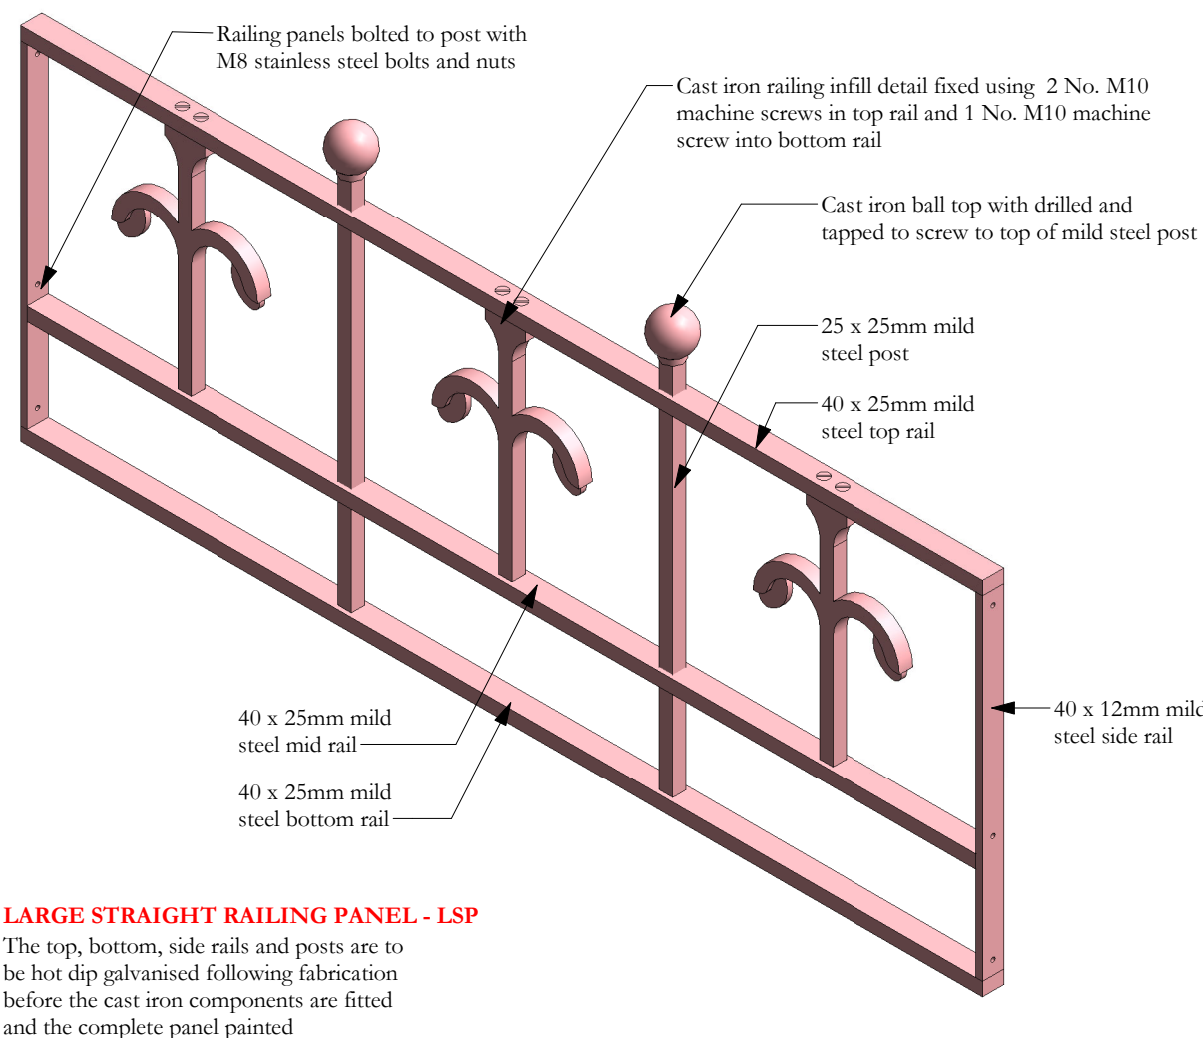
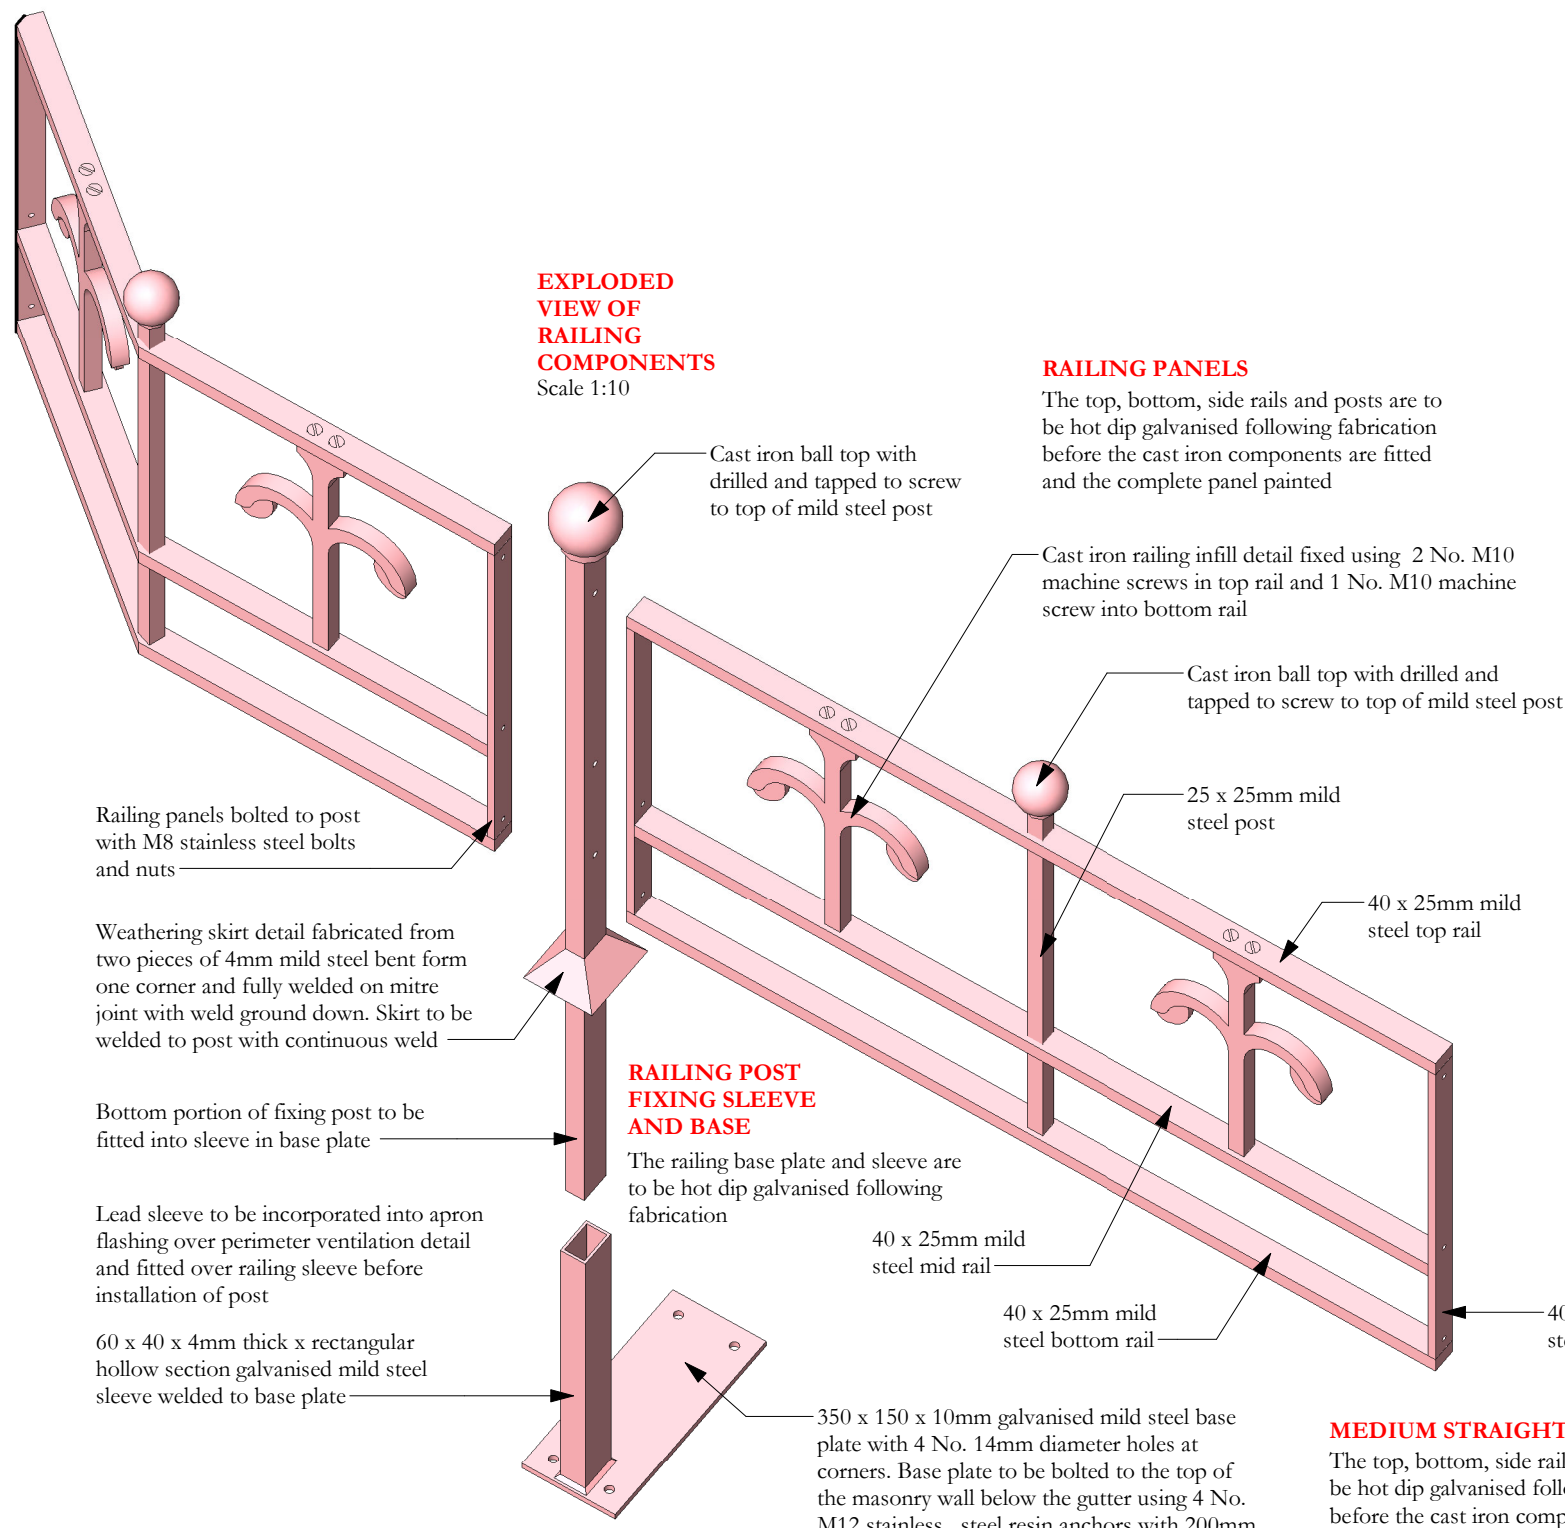
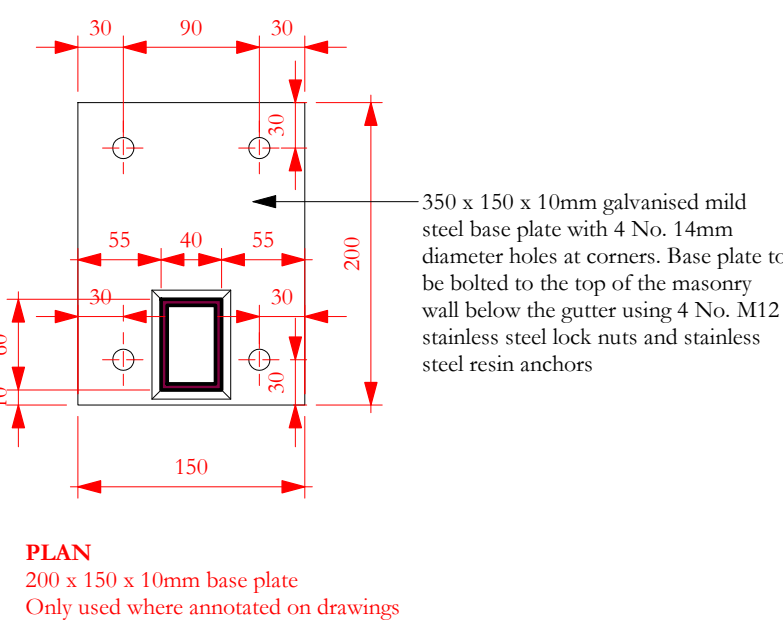
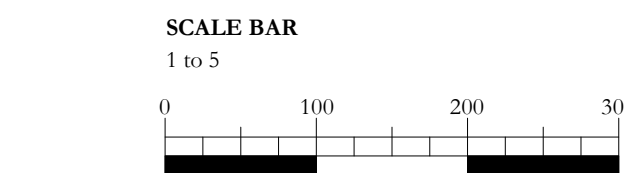
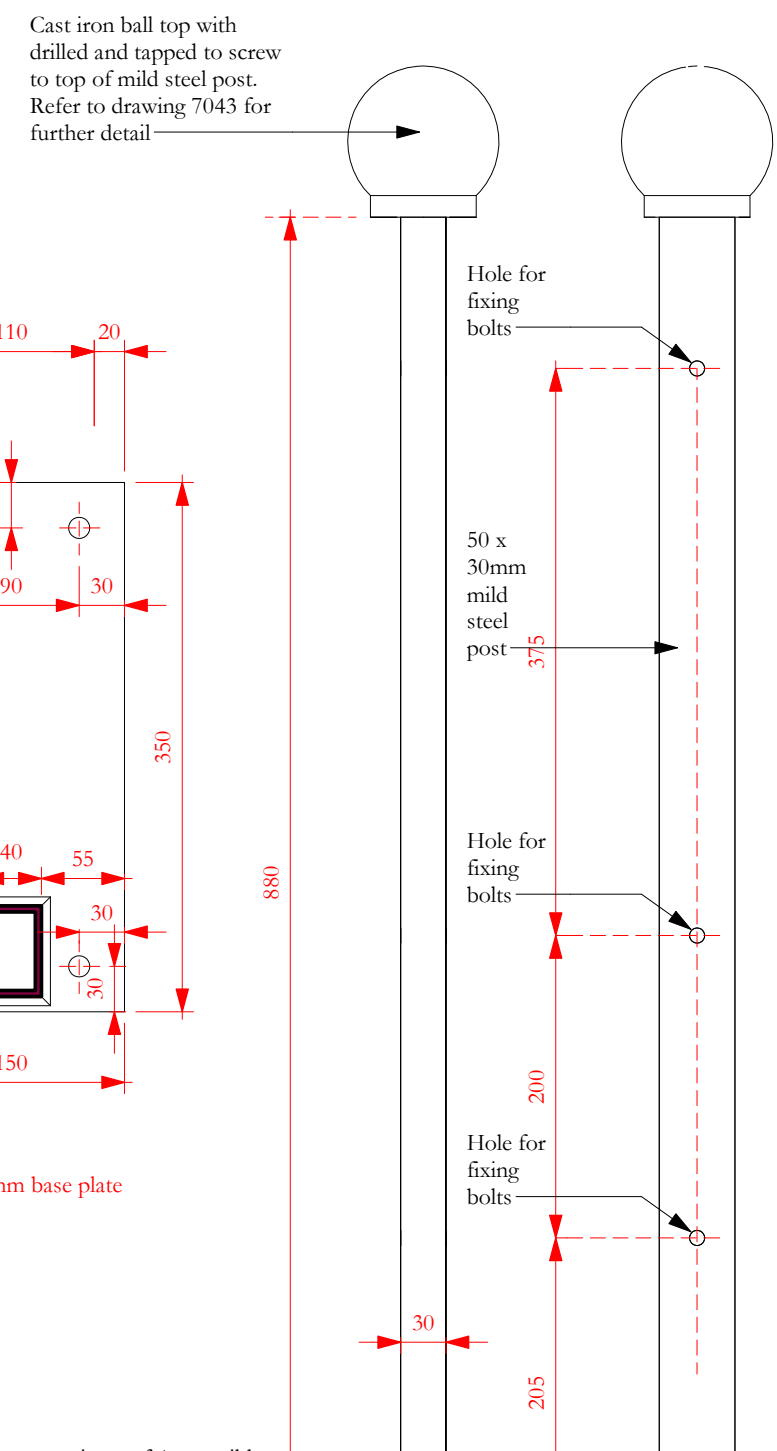


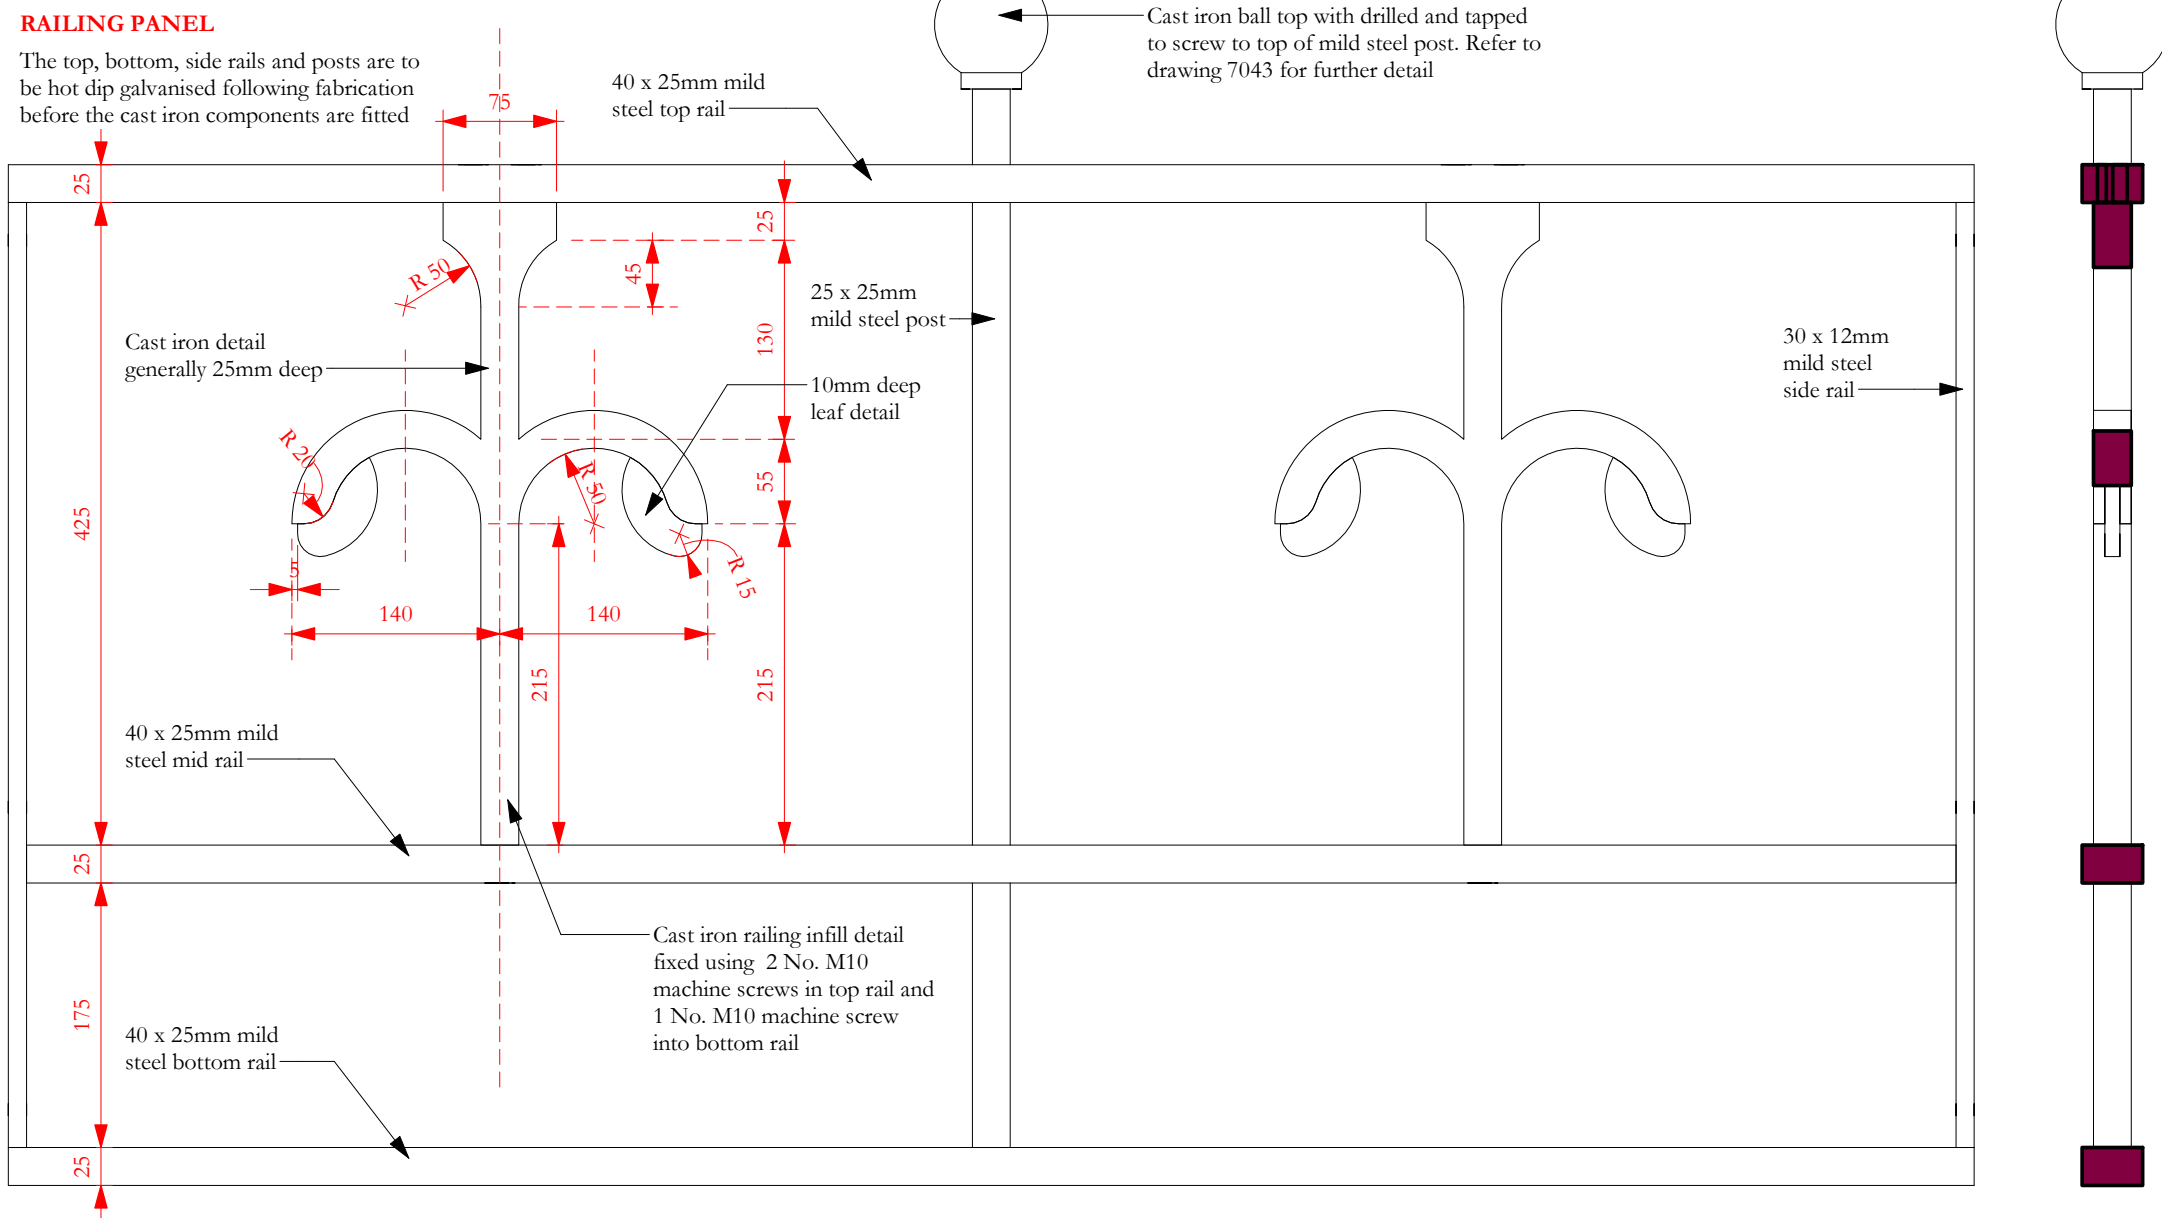

NEW RAILING POST FIXING SLEEVE AND BASE
Scale 1:5

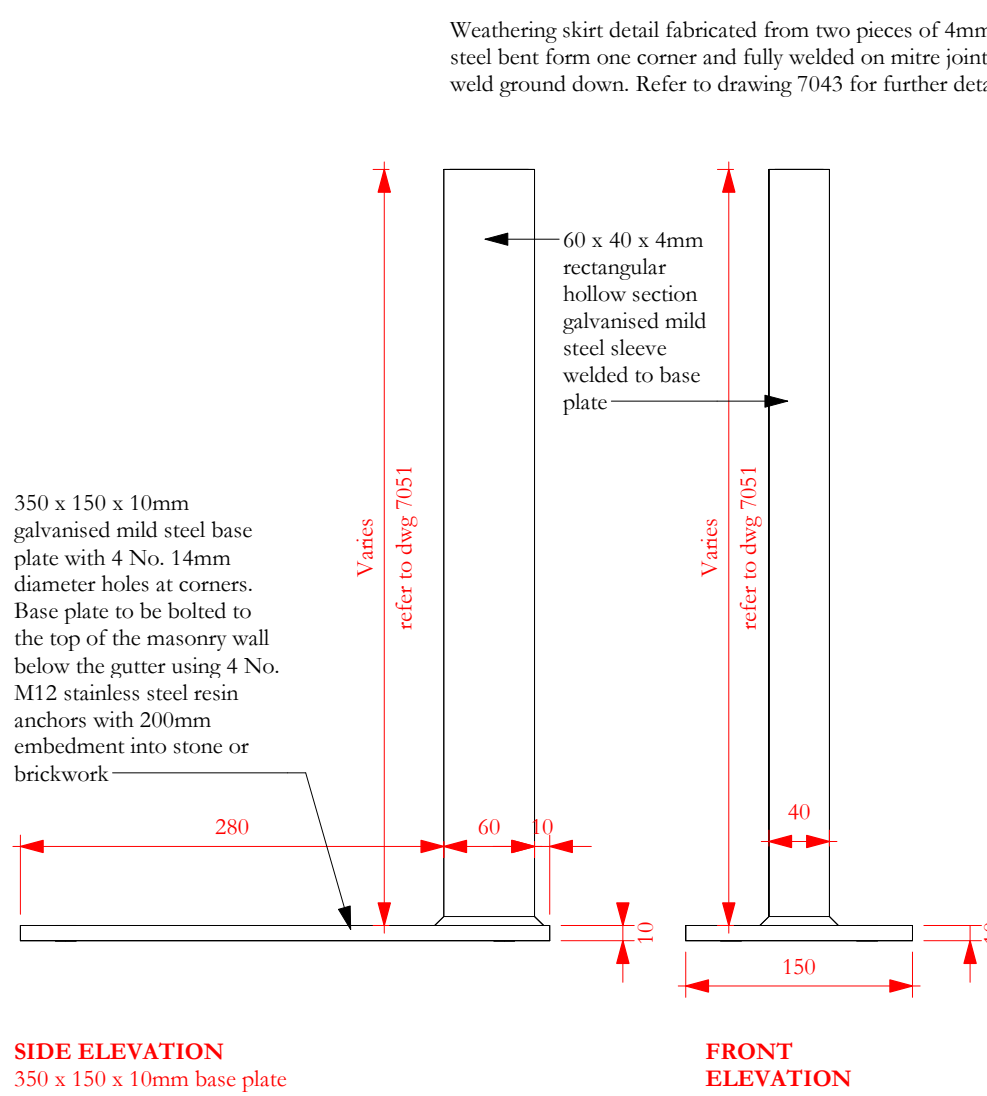

Scale Bars to be used as guidance only - refer to sheet size below

1:100	mm	1000	2000	3000	4000	5000	6000	7000	8000
1:200	mm	500	1000	1500	2000	2500	3000	3500	4000
1:500	m	10	20	30	40	50	60	70	80
1:1250	m	10	20	30	40	50	60	70	80

Notes:
Drawings are based on survey data and may not accurately represent what is physically present.
Do not scale from this drawing. All dimensions are to be verified on site before proceeding with the work.
All dimensions are in millimeters unless noted otherwise.
Purcell shall be notified in writing of any discrepancies.

Revision 04: Post height increased by 30mm

Revision 03: Post sleeve with reduced size base plate added. Railing infill panel types increased to accommodate changes to post setting out for guardrail at the west end of Princess Street courtyard

Revision 02: Railing posts and panels changed from cast iron to mild steel with cast iron ball tops and infill details

Revision 01: Drawing re-issued for construction

04	12/02/2024	JC	GR	See note in revision cloud
03	06/09/2023	GR	TK	See note in revision cloud
02	18/01/2023	JC	GR	See note in revision cloud
01	12/09/2021	JC	GR	See note in revision cloud
ISSUE	DATE	APPROVED	DRAWN	DESCRIPTION



Project Office, Town Hall, MANCHESTER M60 2L1
+44 (0) 7970 097 432
www.purcelluk.com

PROJECT STATUS	RIBA stage 5
CLIENT	Manchester City Council
PROJECT	Our Town Hall
DRAWING TITLE	Railing details for west parapets to Lloyd & Princess St courtyard walls
SIZE & SCALE	1 : 5
DRAWING STATUS	S4 Construction

JOB NUMBER 236959

DRAWING NO. OTH-PUR-TH-RF-DWG-A-7047 04