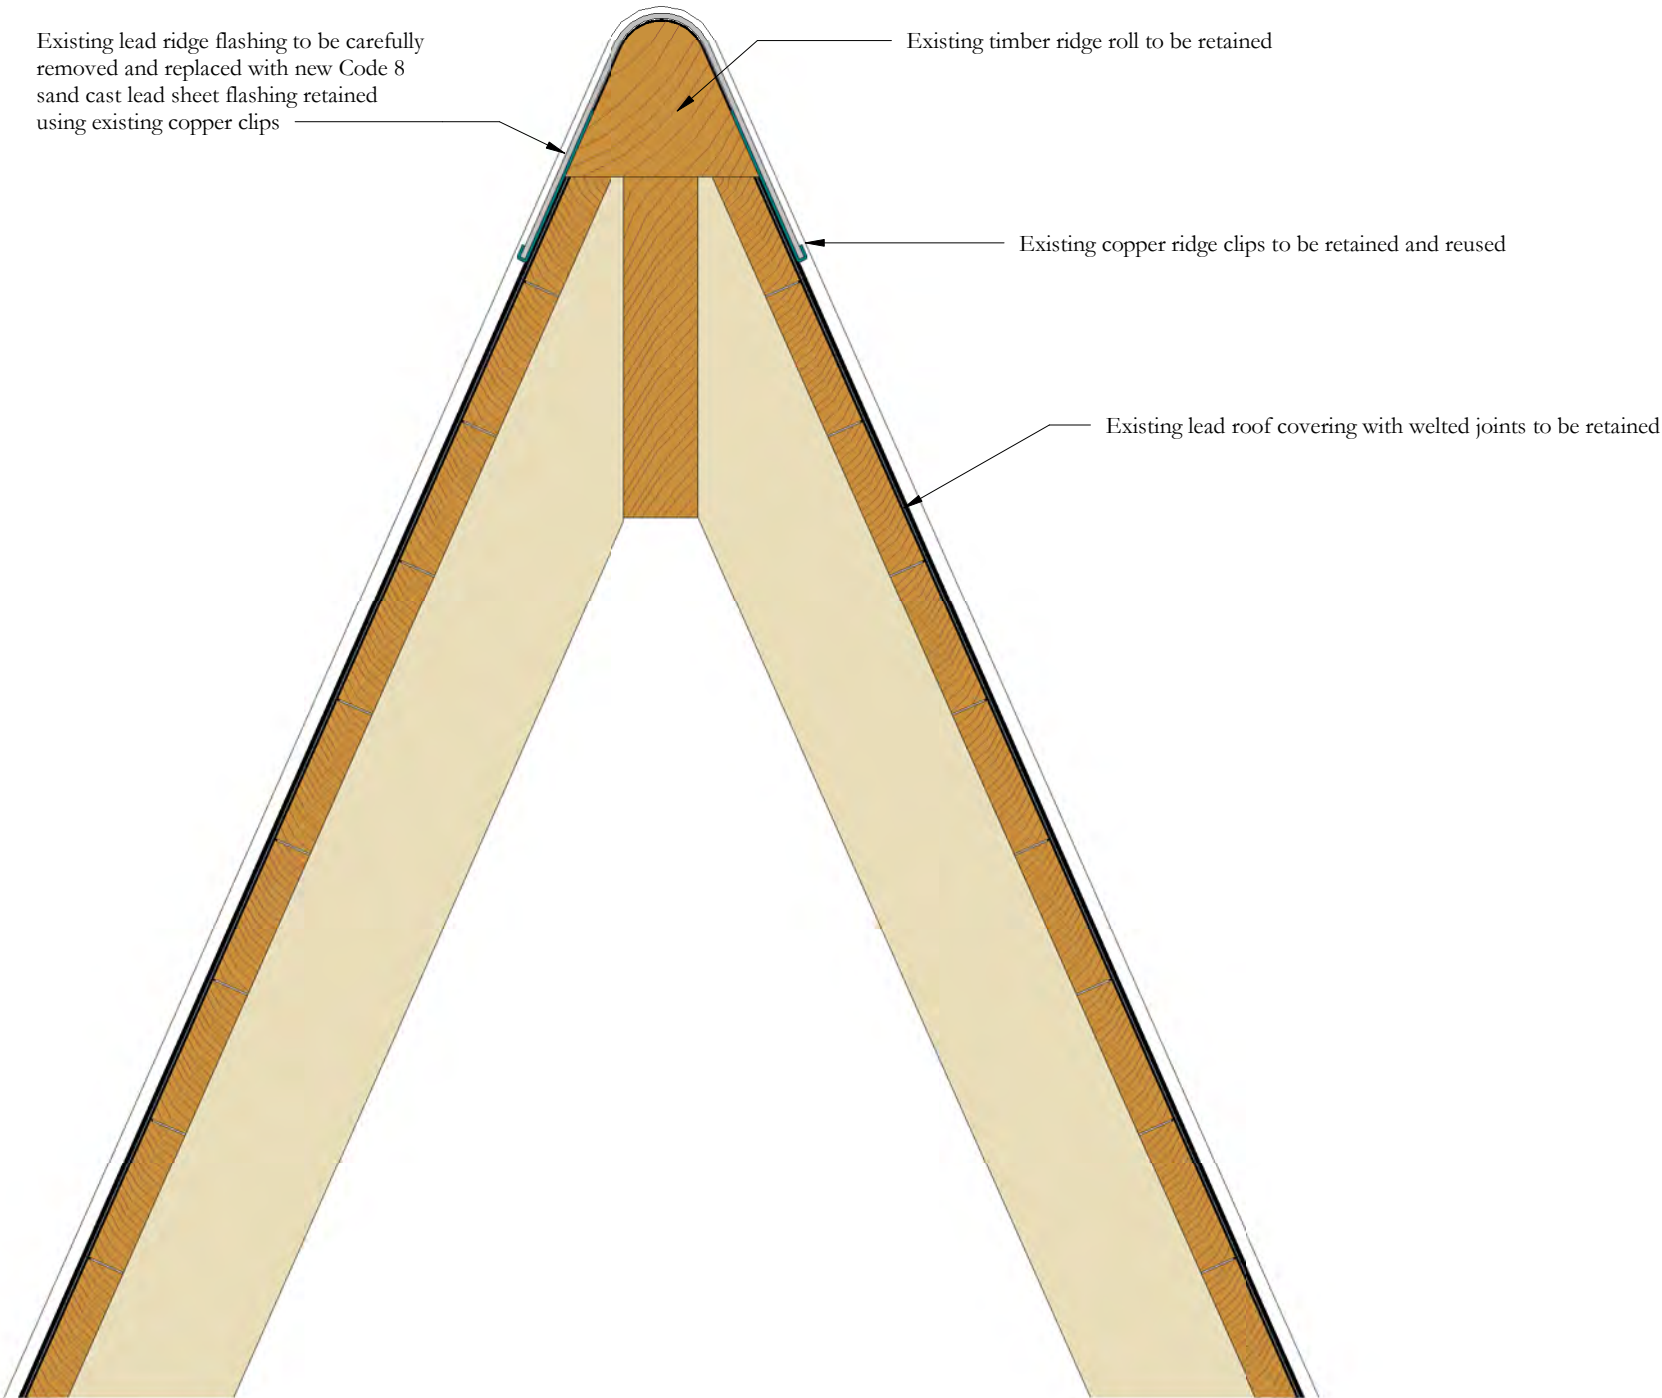


Notes:
Drawings are based on survey data and may not accurately represent what is physically present.
Do not scale from this drawing. All dimensions are to be verified on site before proceeding with the work.
All dimensions are in millimeters unless noted otherwise.
Purcell shall be notified in writing of any discrepancies.

25/07/2022		JC	GR	First issue
ISSUE	DATE	APPROVED	DRAWN	DESCRIPTION
				
Project Office, Room 308, Town Hall, MANCHESTER M60 2L1 +44 (0) 7970 097 432 www.purcelluk.com				
PROJECT STATUS		RIBA stage 5		
CLIENT		Manchester City Council		
PROJECT		Our Town Hall		
DRAWING TITLE		Link Bridges to Town Hall Extension replacement ridge detail		
SIZE & SCALE		[A3] 1 : 5		
DRAWING STATUS		D2 Tender		
JOB NUMBER		236959		
DRAWING NO.		REV		
OTH-PUR-TH-RF-DWG-A-7064		-		
© PURCELL 2019. PURCELL ® IS THE TRADING NAME OF PURCELL ARCHITECTURE LTD.				