




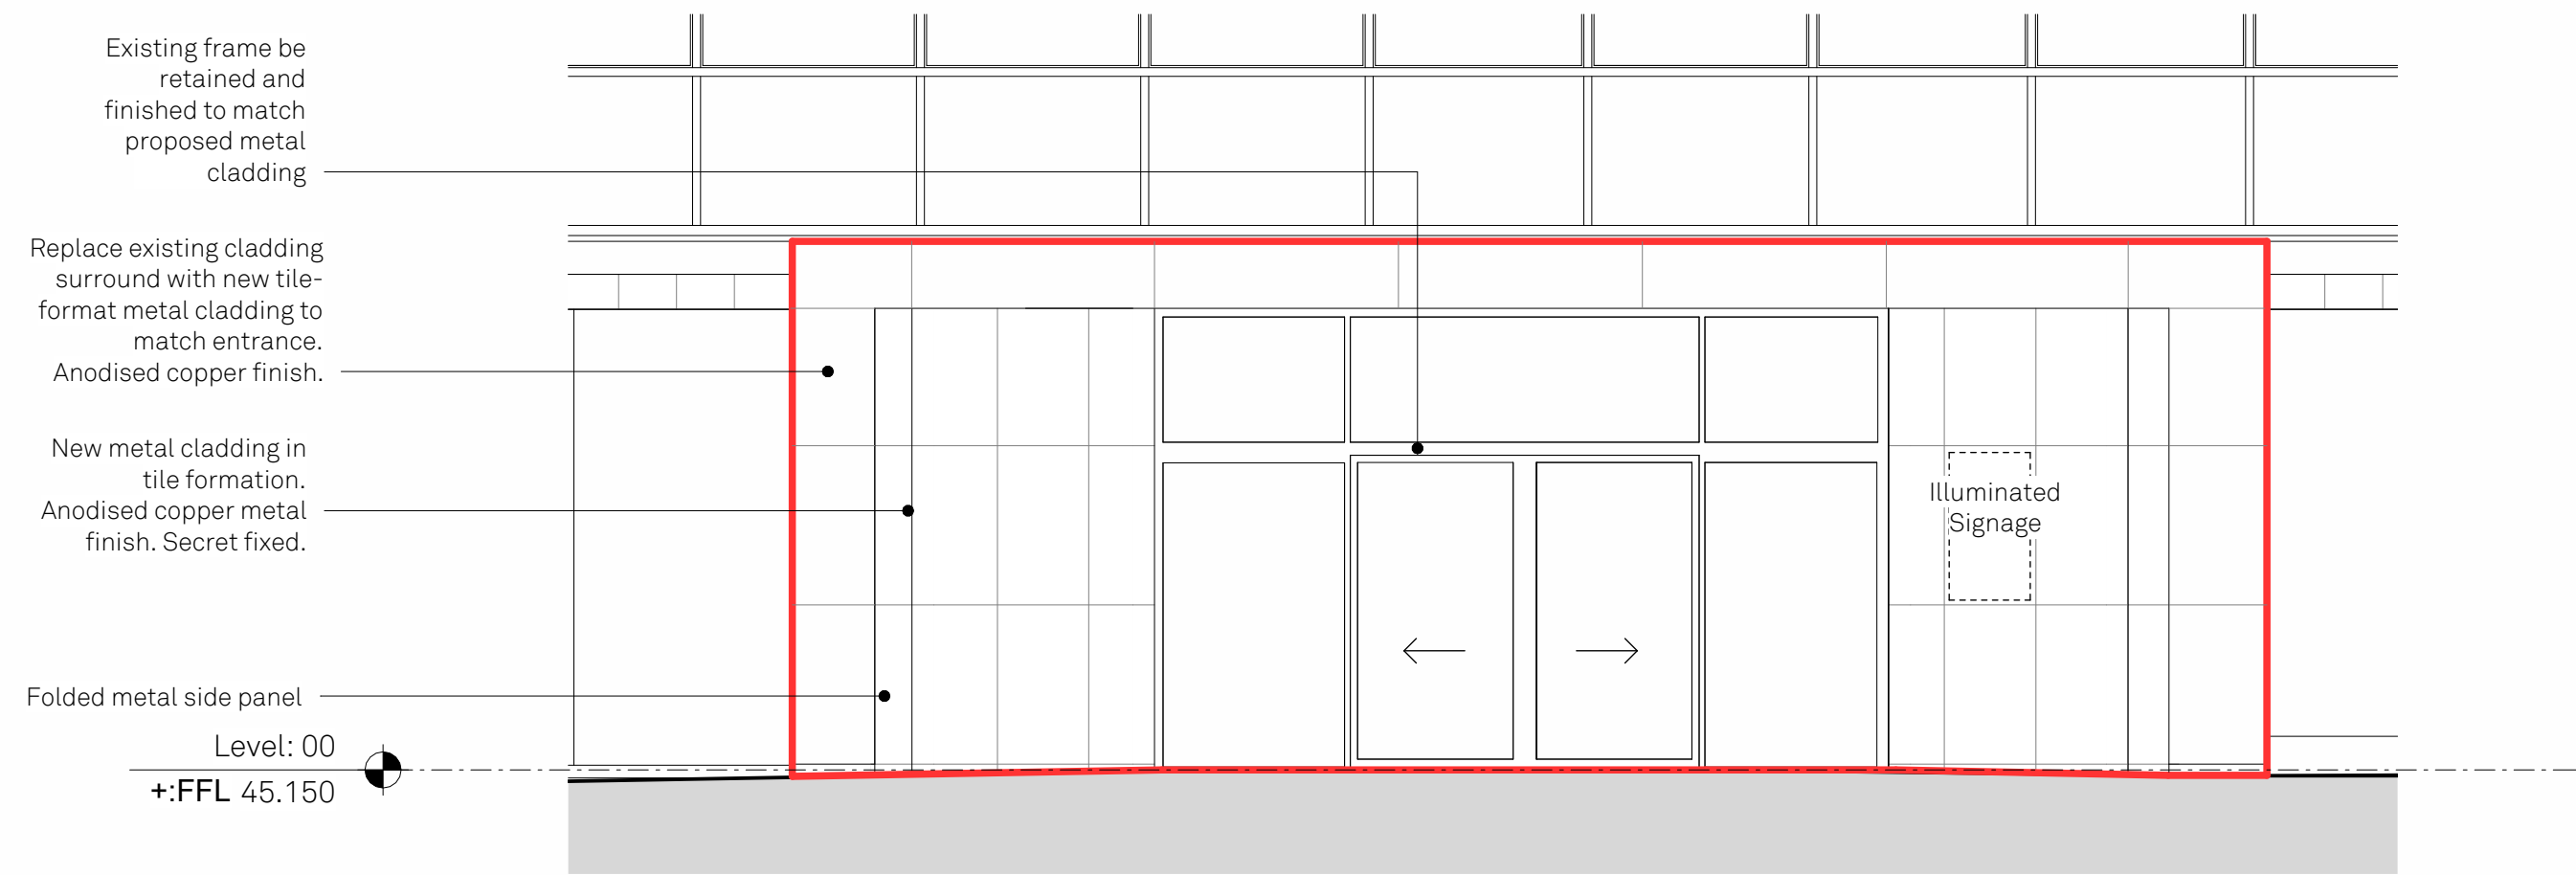

Proposed Ground Floor Entrance
1 : 50

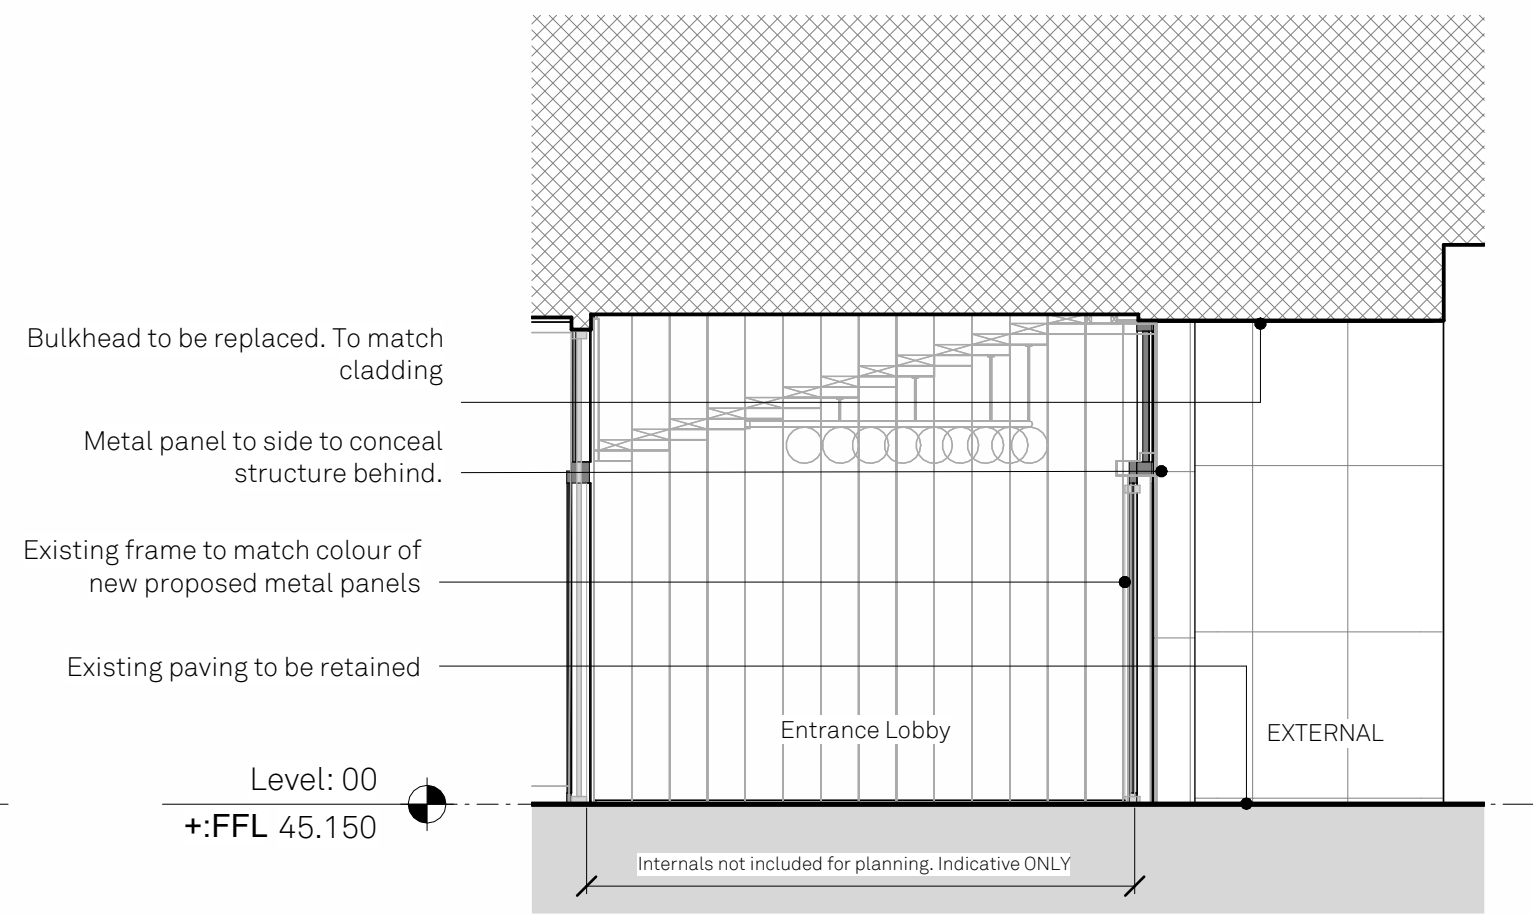


Proposed Entrance_Section AA
1 : 50

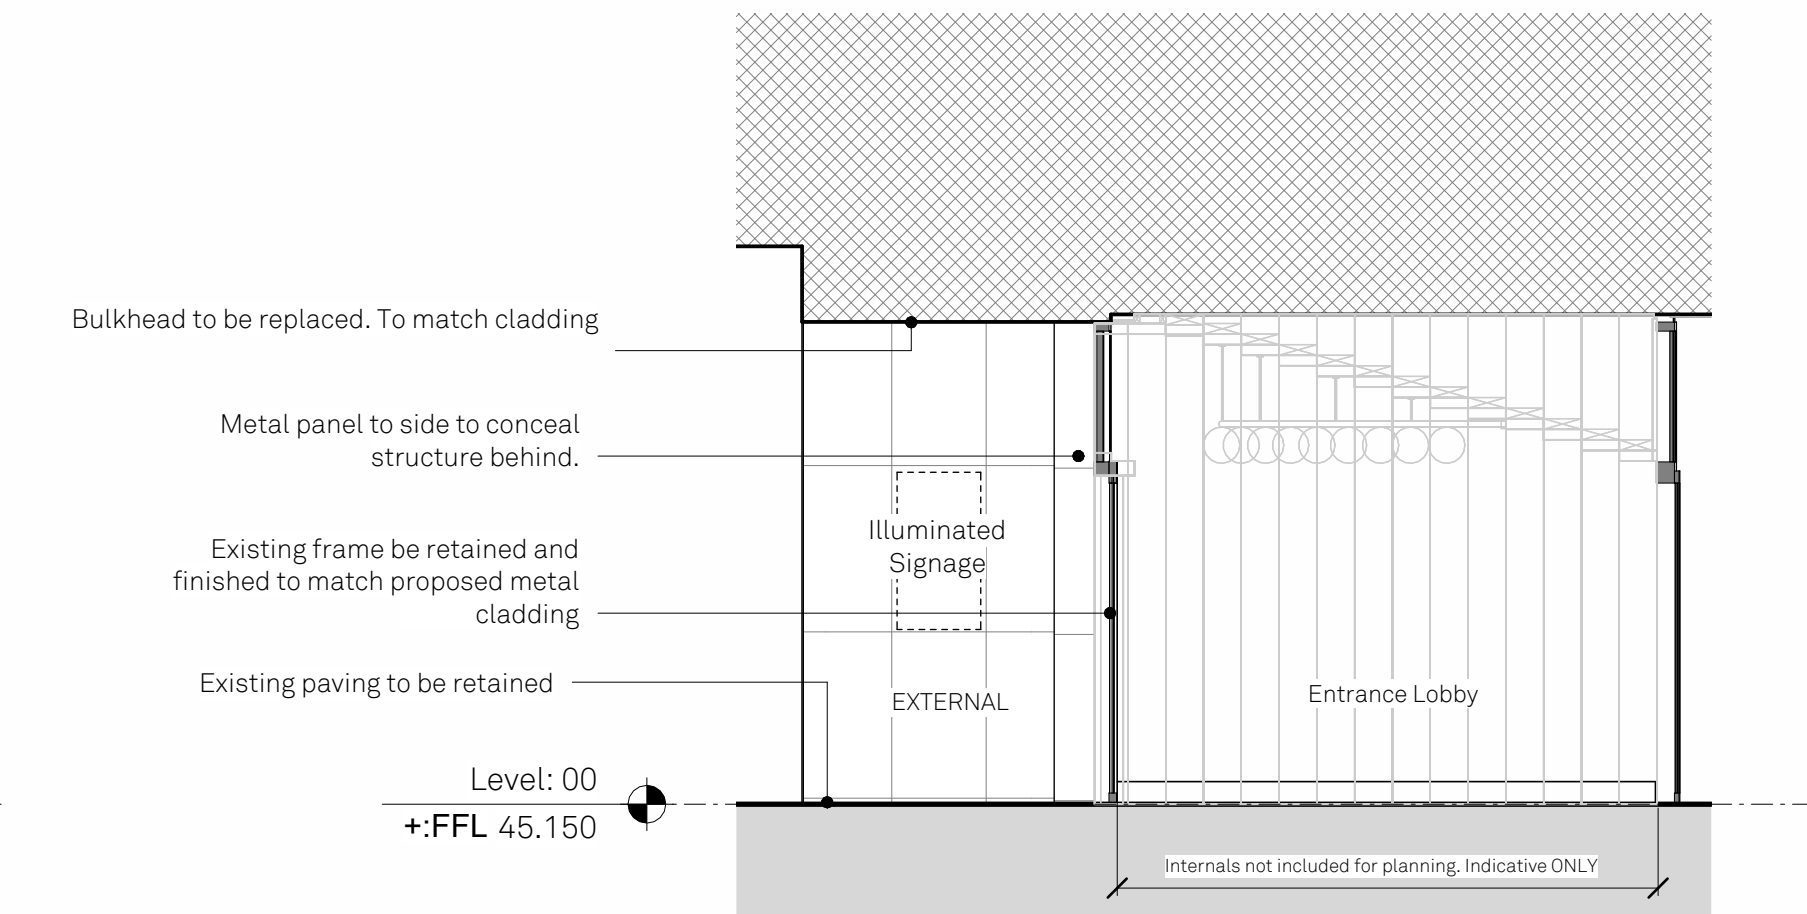


Proposed Entrance_Section BB
1 : 50

New Build-Up Notes:


- External finish to be metal cladding, in anodised copper finish, with the following characteristics:
 - Pre-profiled panels
 - Secret fixed – no visible face fixings
 - Anodised copper colour metal finish to cladding
 - Existing door frame be retained and finished to match proposed metal cladding

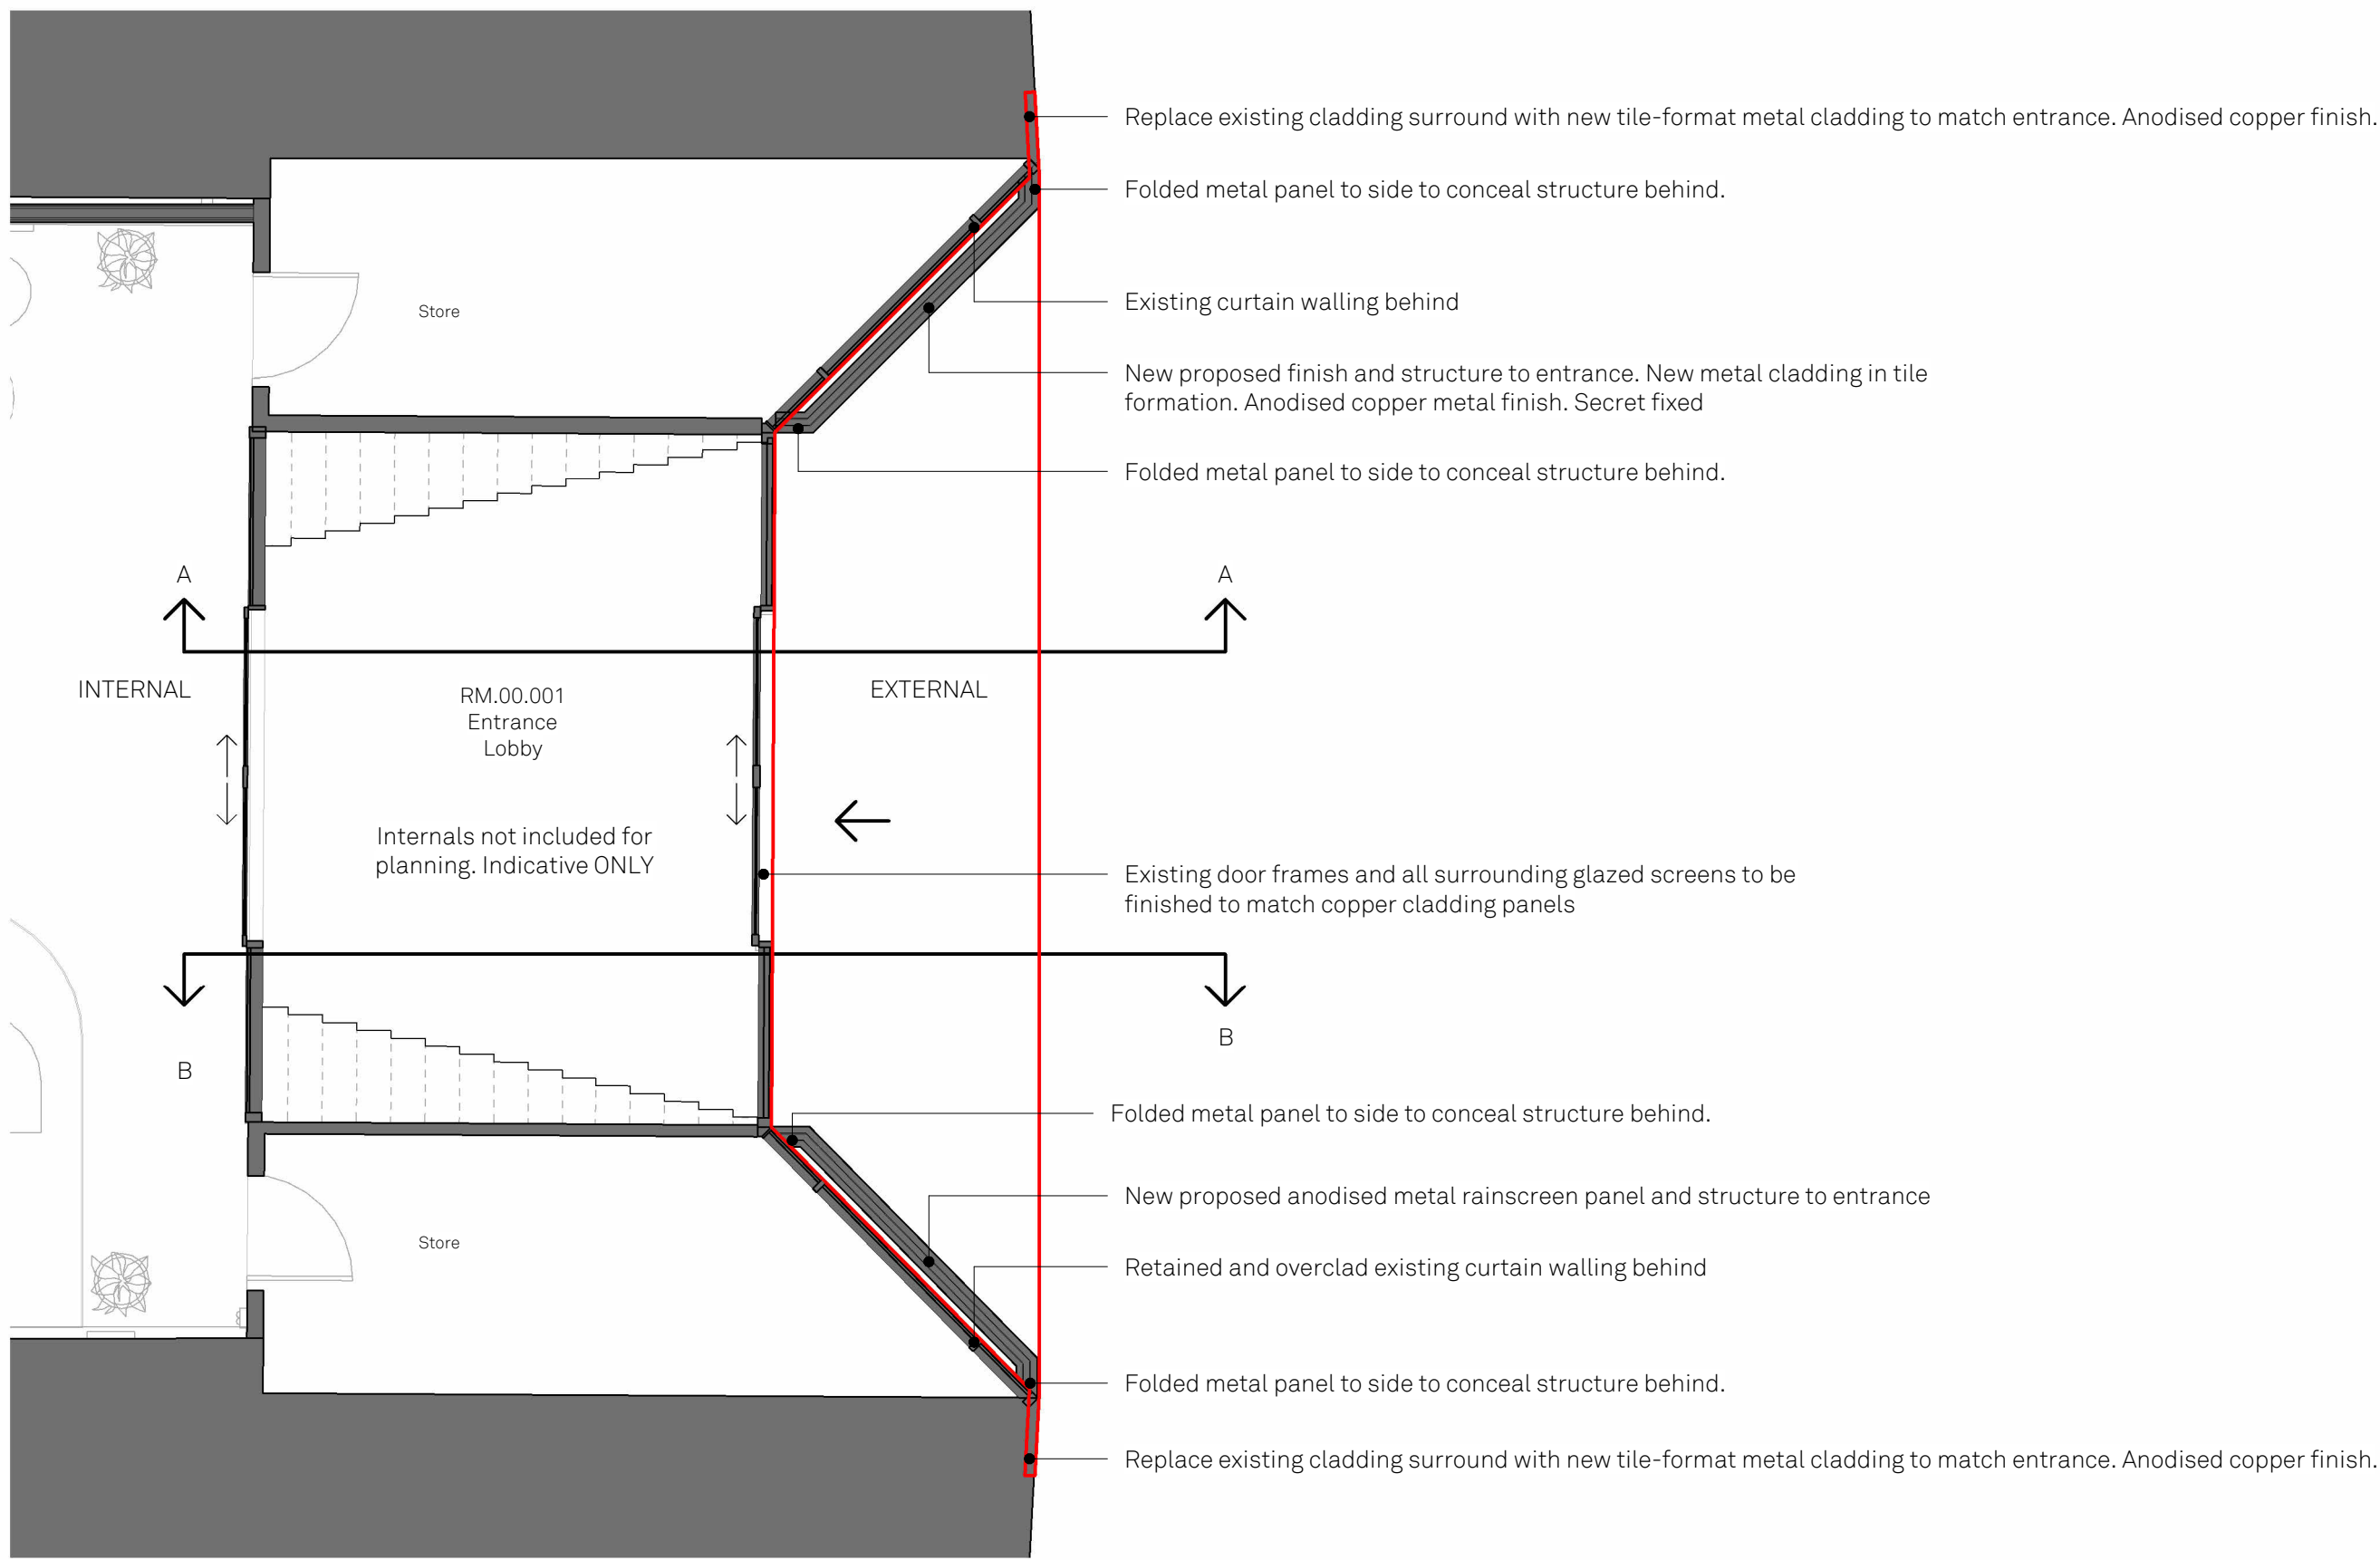

Proposed Ground Floor
1 : 50

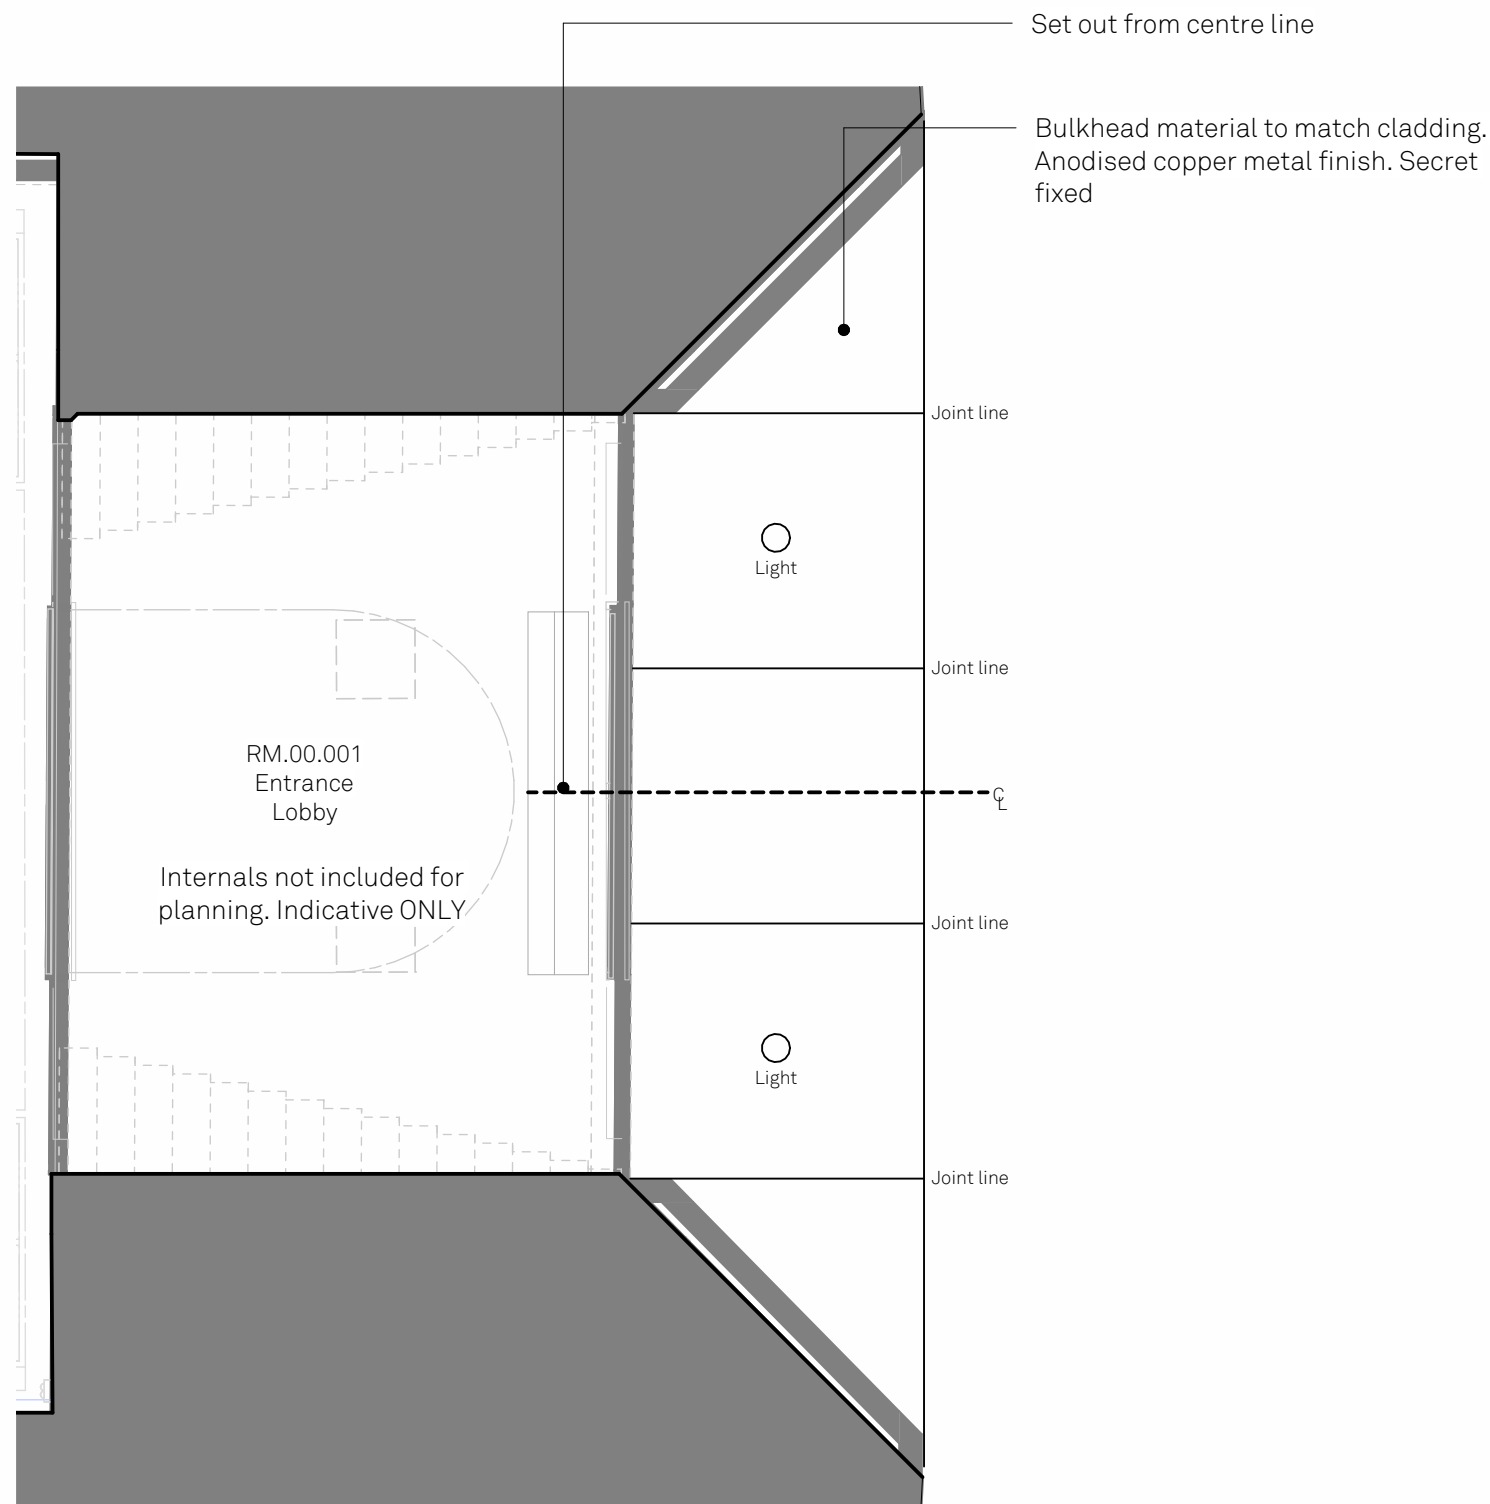

Reflected Bulkhead Plan
1 : 50

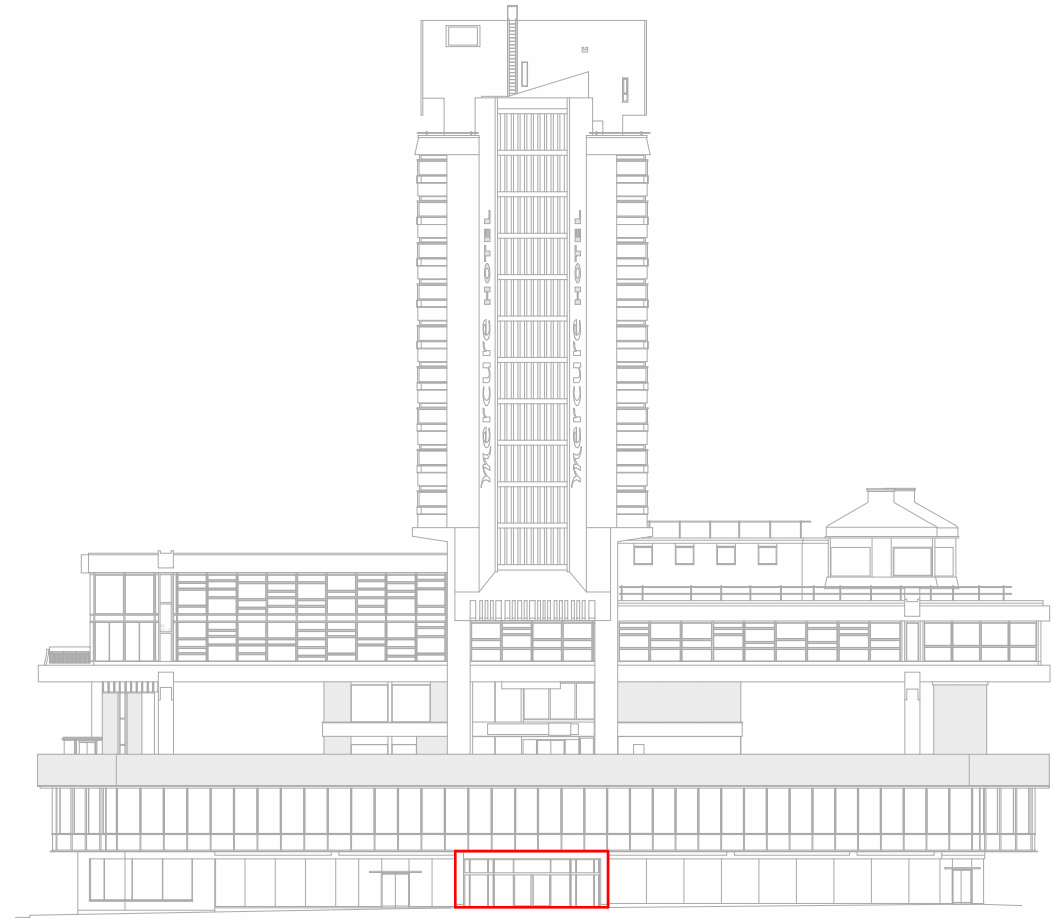

Location Elevation
1 : 500