




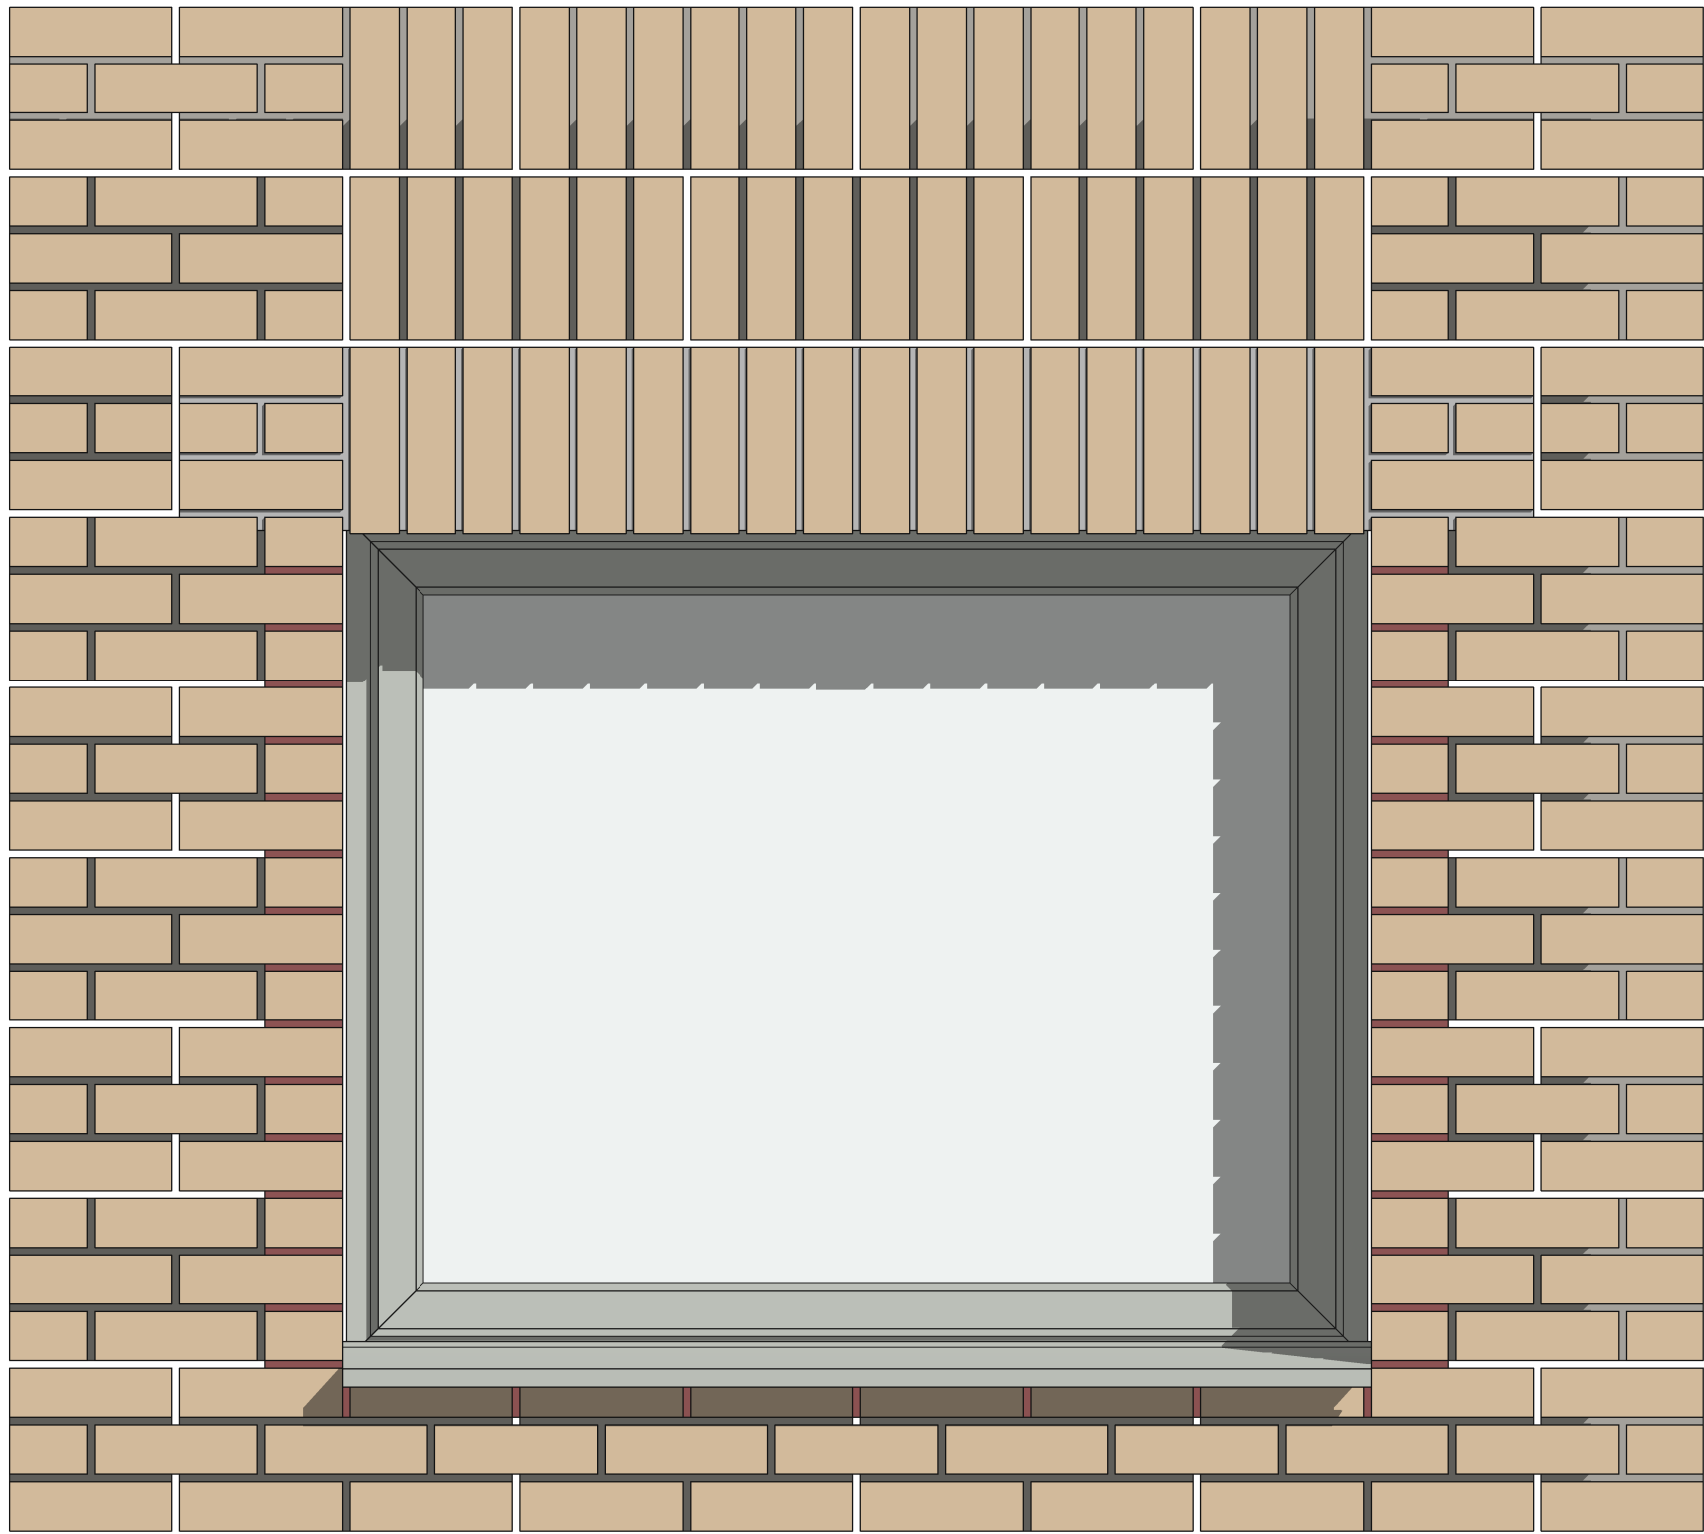

1 Elevation
1 : 10

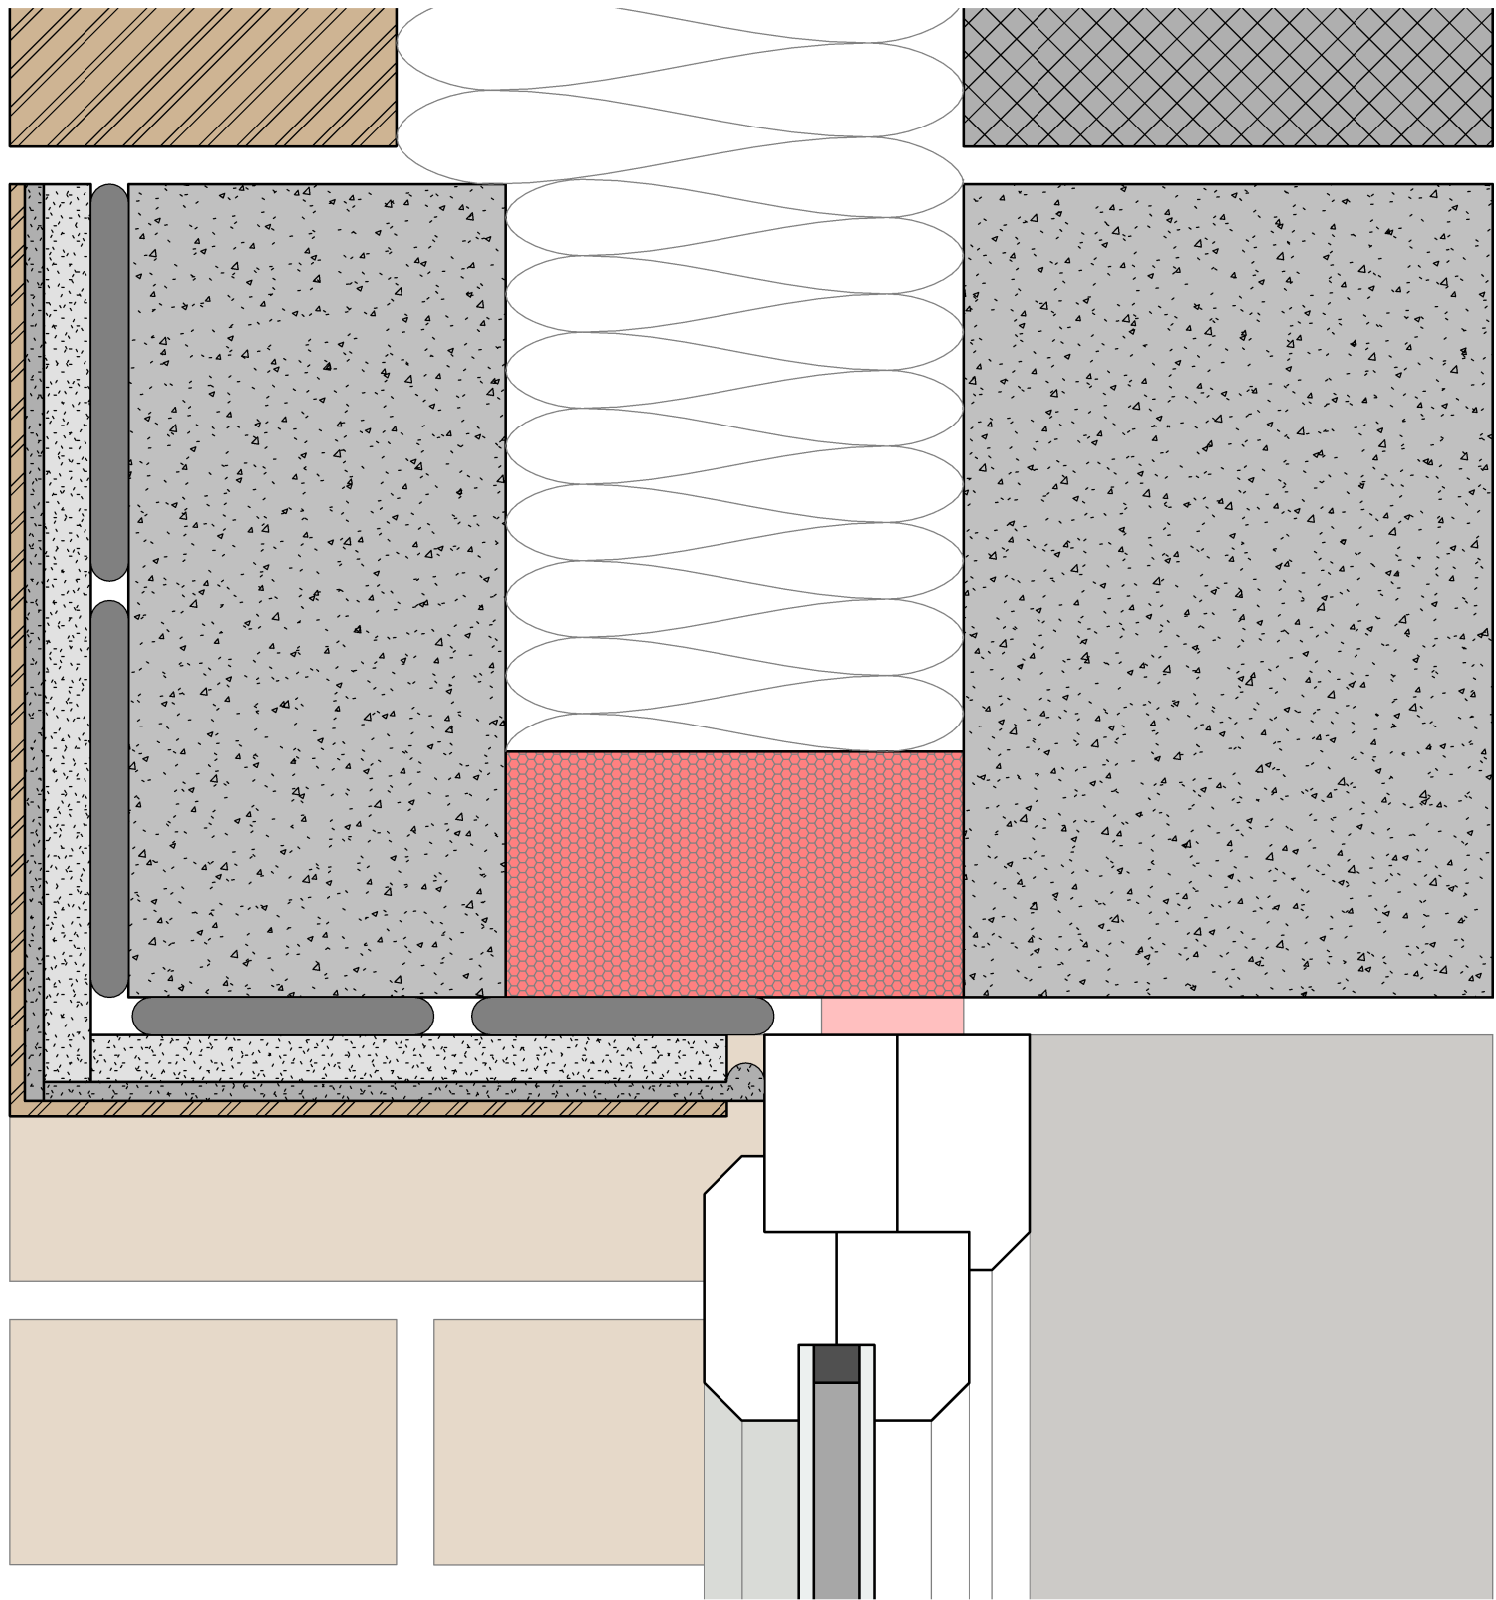

3 Head Detail
1 : 2

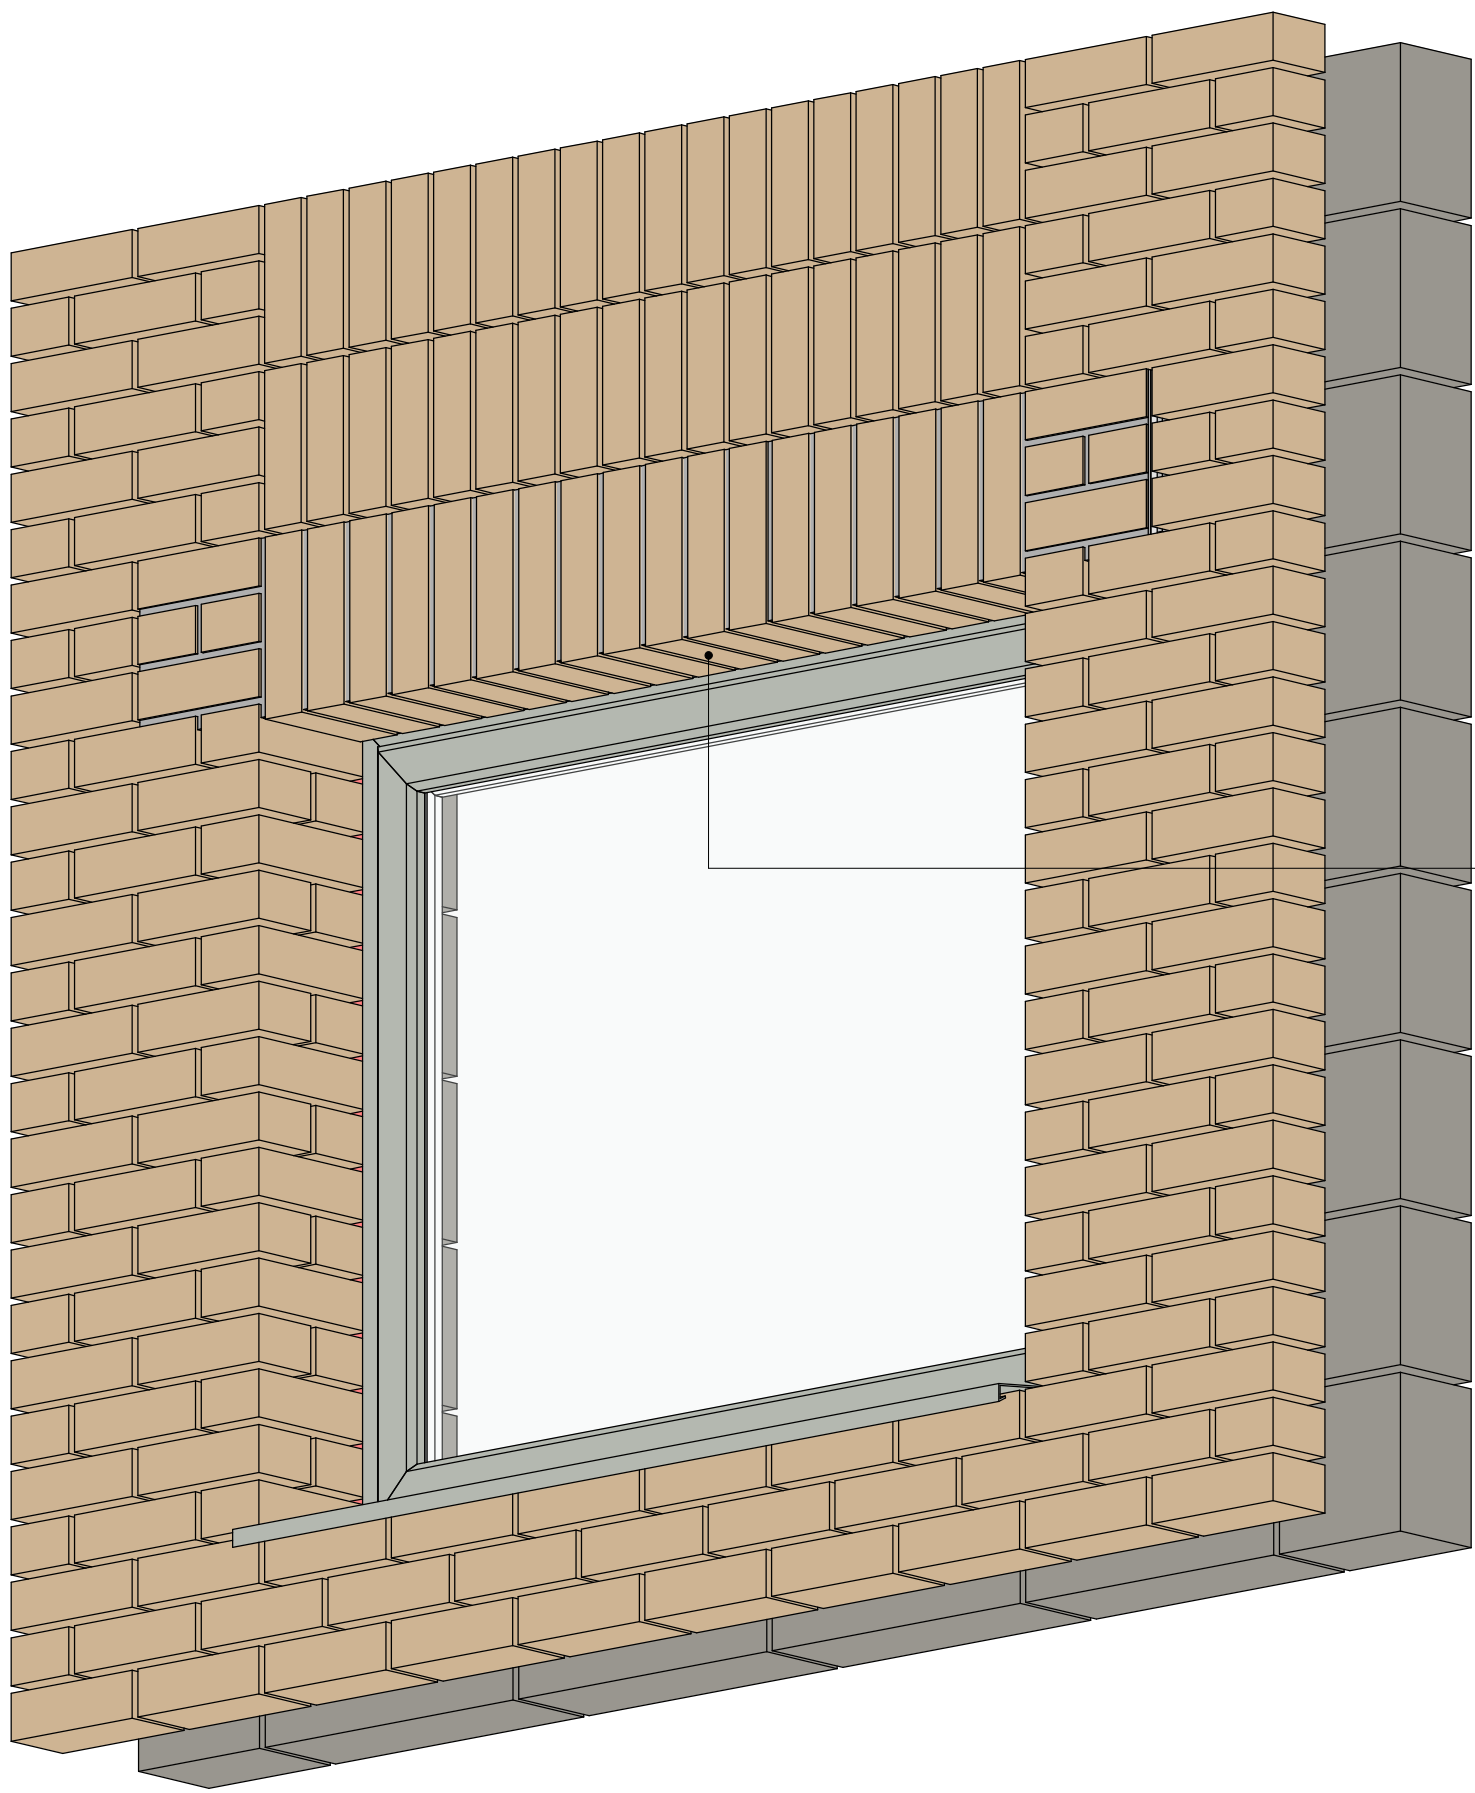

2 3D View



4 Winscombe Drive, Collyhurst
1 : 35

Apartment Window Reveal Detail

- This drawing is copyright.
- Do not scale dimensions from this drawing.
- This drawing is to be read in conjunction with all other relevant drawings.
- All dimensions on this drawing are to be reported to the Architect.
- Do not modify any element of this drawing.
- Use drawing only for the purpose(s) issued.

102	04/11/2025	Tender Issue	BE	BE
103	04/11/2025	Broader client arrangement	BE	BE
104	04/11/2025	Preliminary Issue	BE	BE
105		Revision Notes	By	LCM

DO NOT SCALE

Status

Tender

Project

Riverpark Road

Title

Apartment Window Reveal Detail

Drawn By	Checked By	Publish Date	Scale(s)
BE	BE	04/11/2025	As indicated
Drawing No.			Revision

012-A-909 T01