




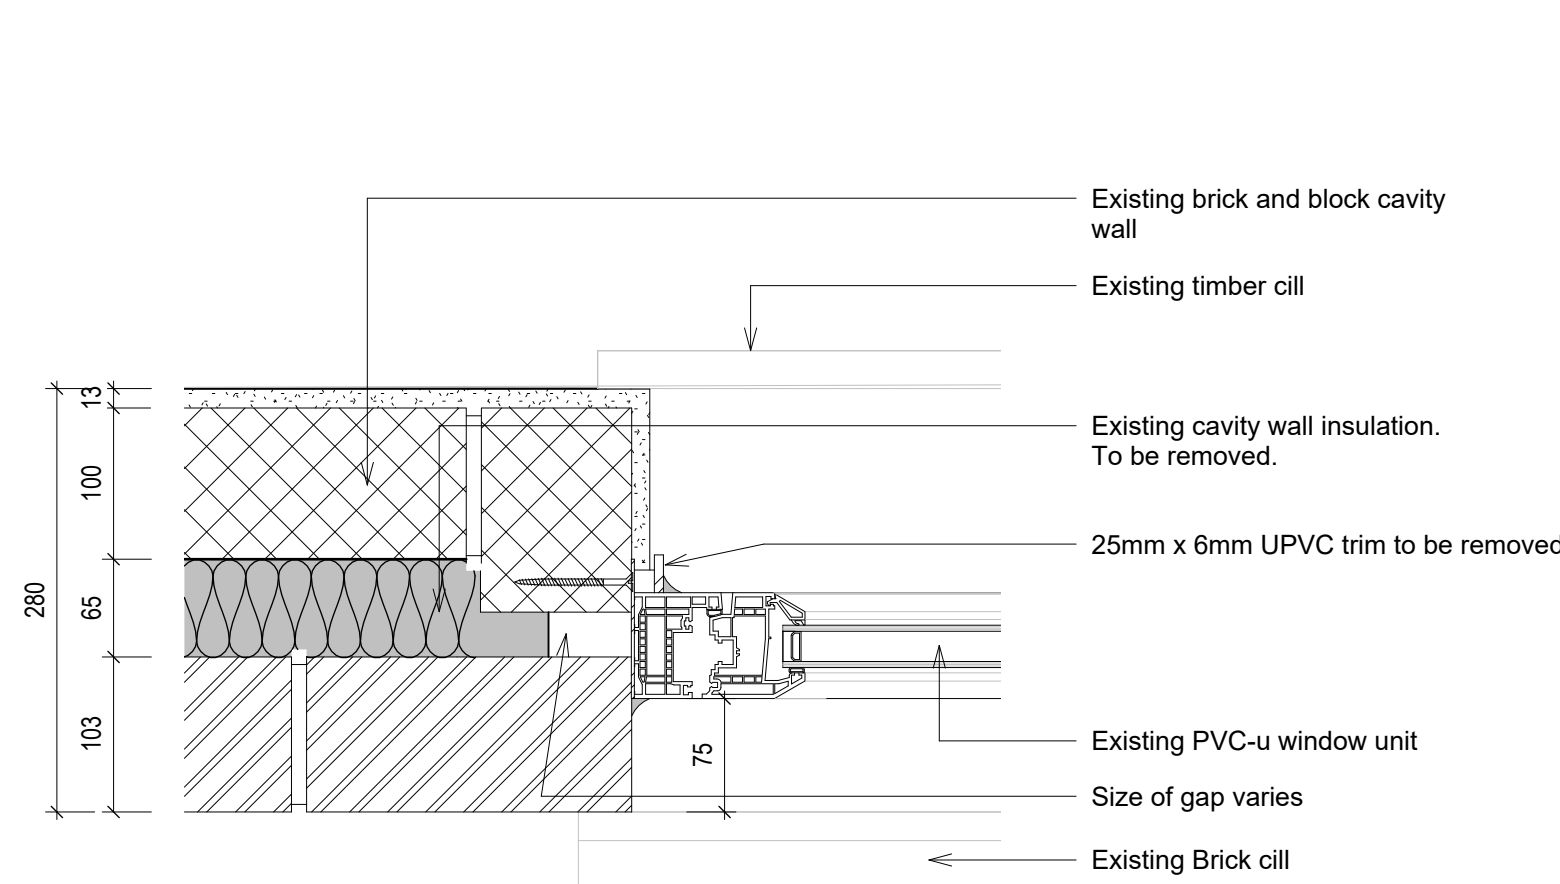


1 Existing Typical Window Jamb Detail
Scale @ 1 : 5

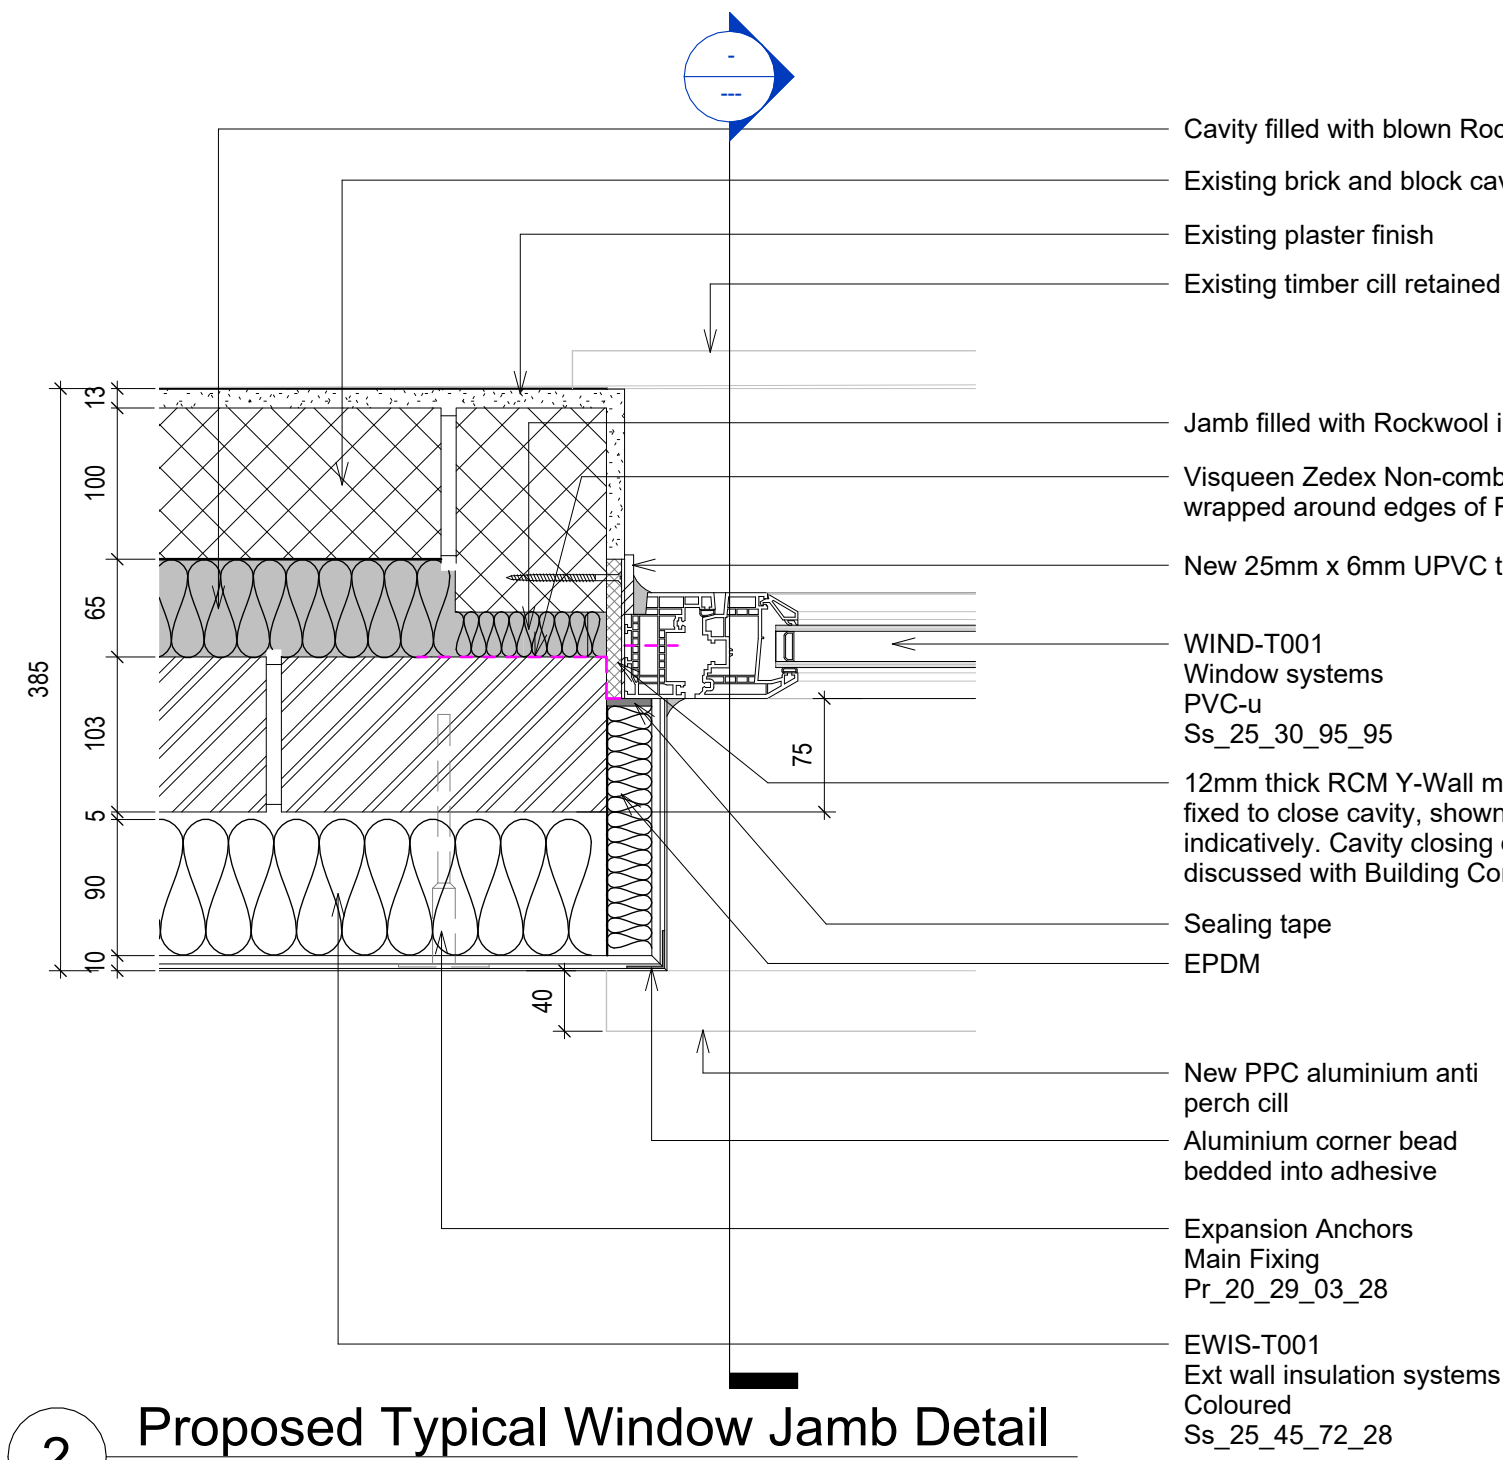


2 Proposed Typical Window Jamb Detail
Scale @ 1 : 5

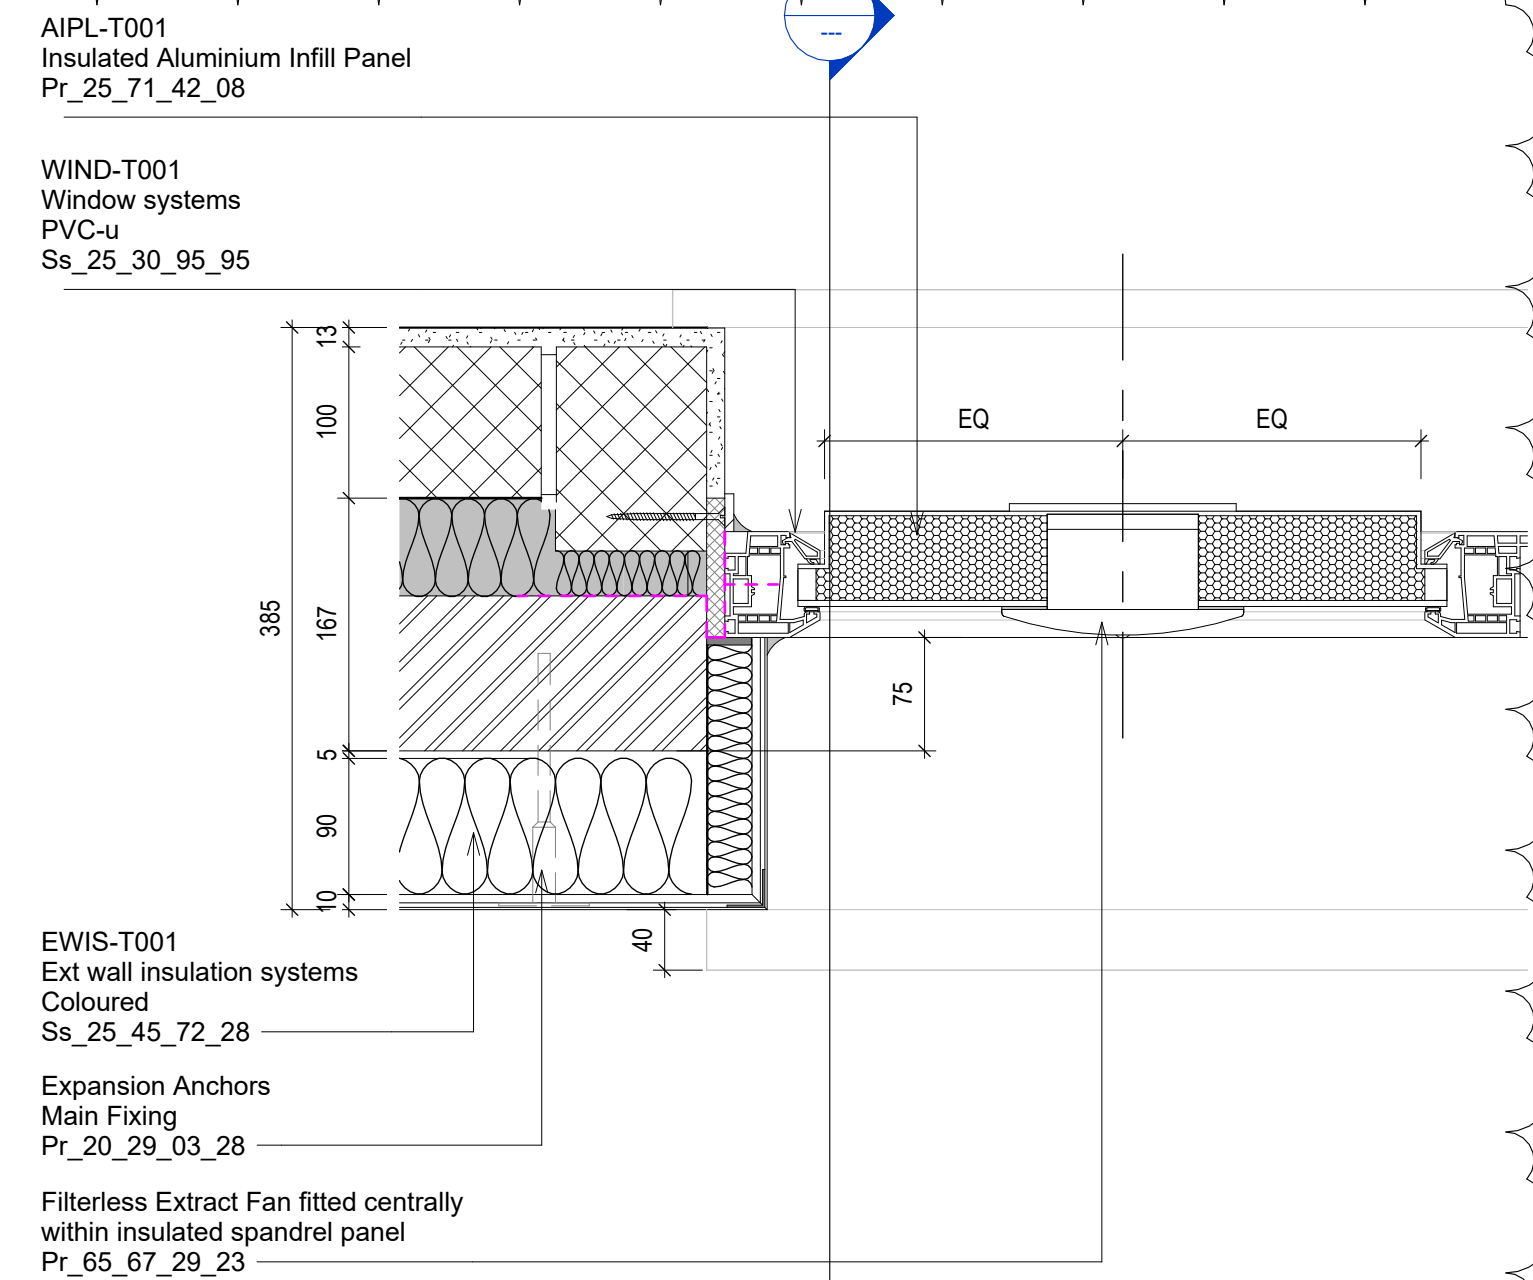


6 Proposed Typical Window Fan Detail
Scale @ 1 : 5

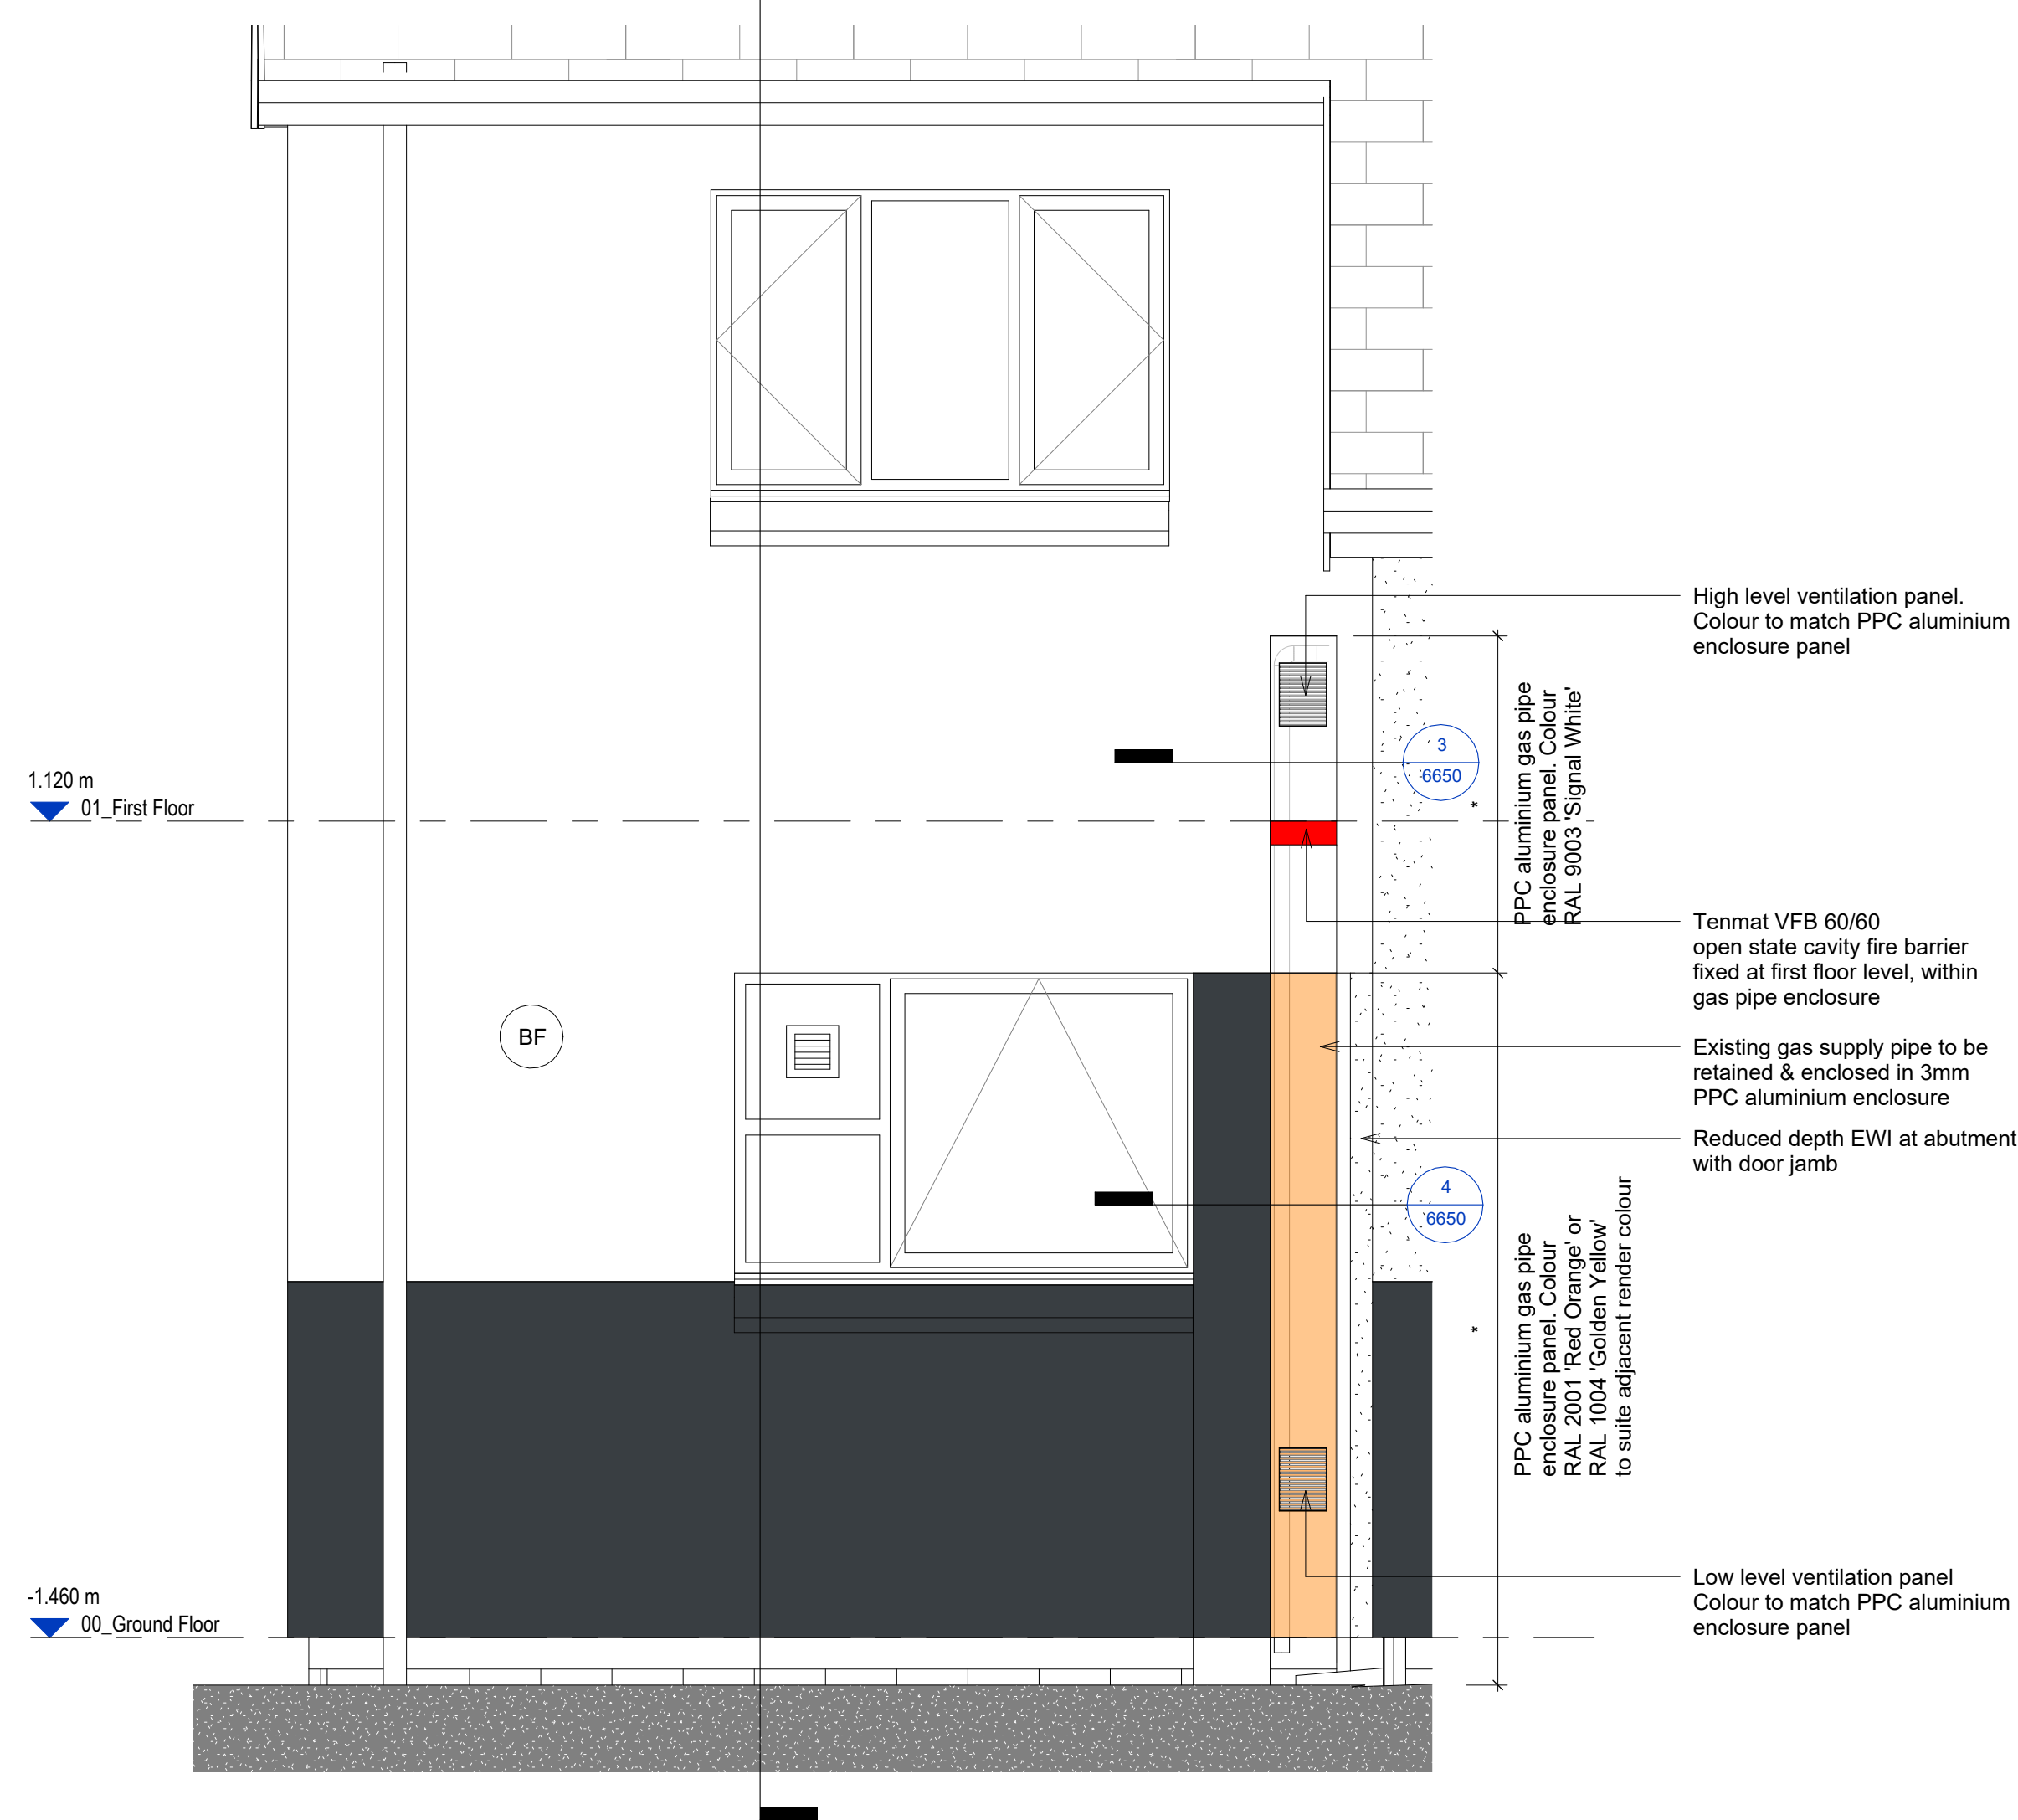

5 Proposed Elevation - Gas Pipe Enclosure
Scale @ 1 : 20

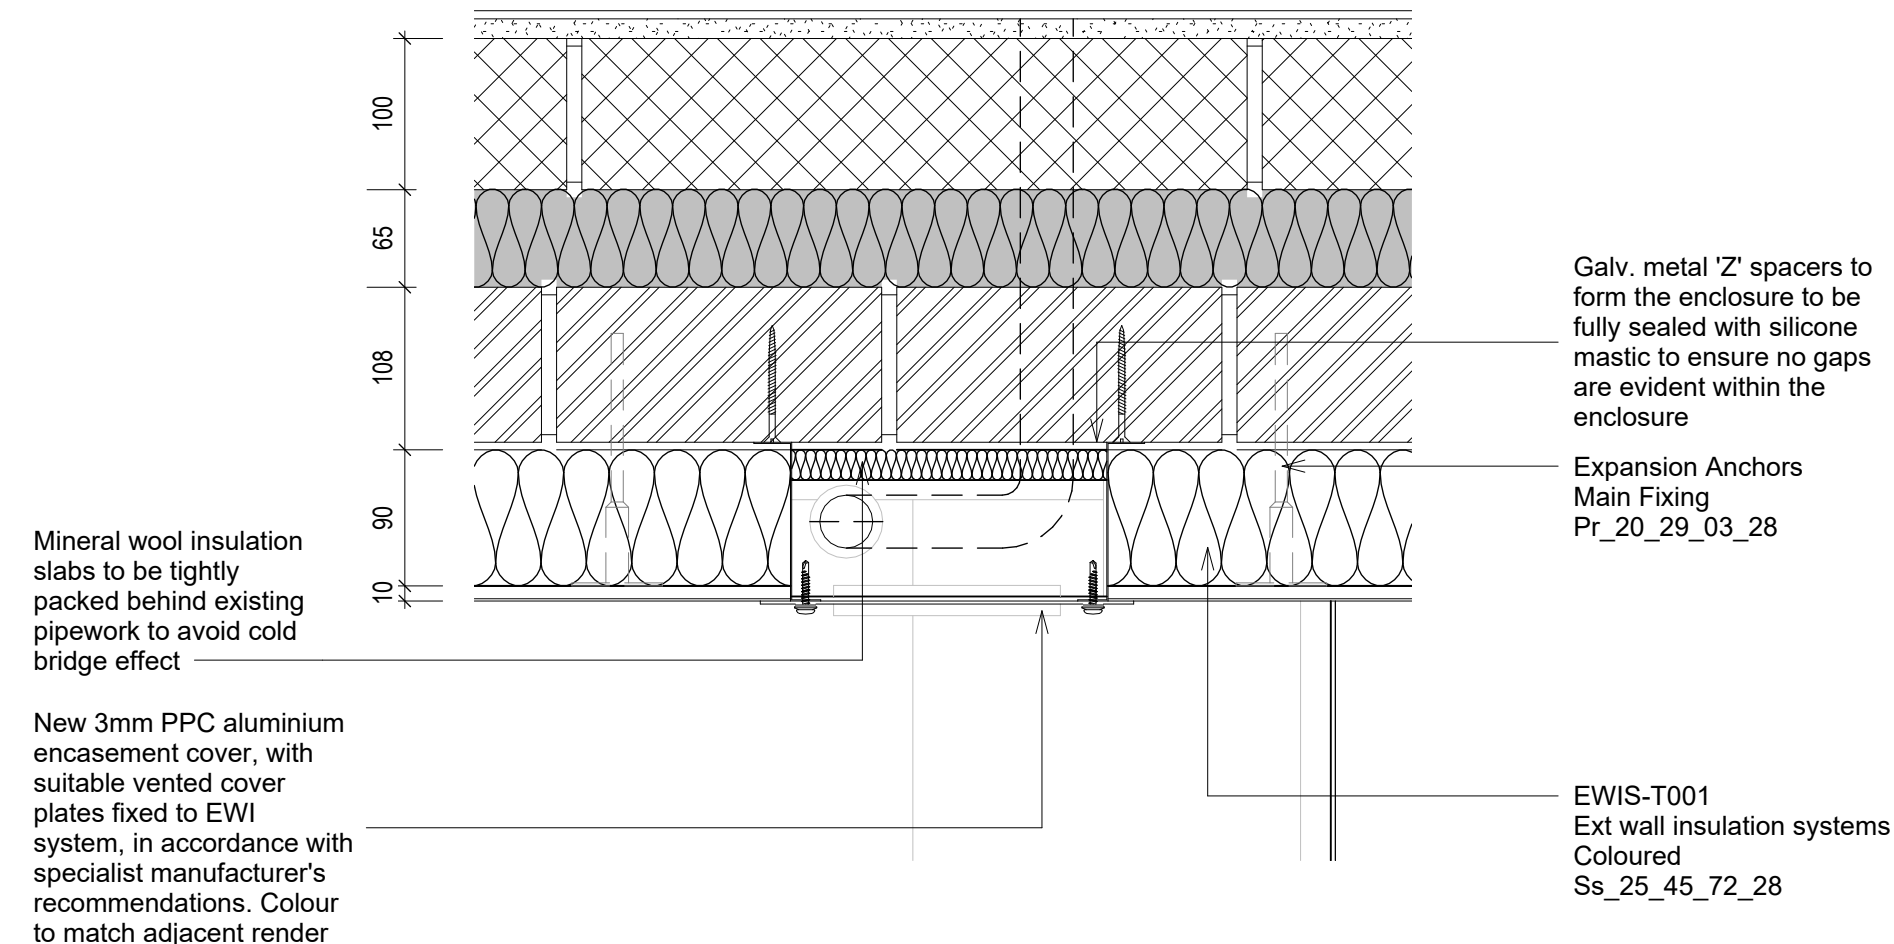

3 Proposed Plan Detail - Gas Pipe Enclosure - High Level
Scale @ 1 : 5

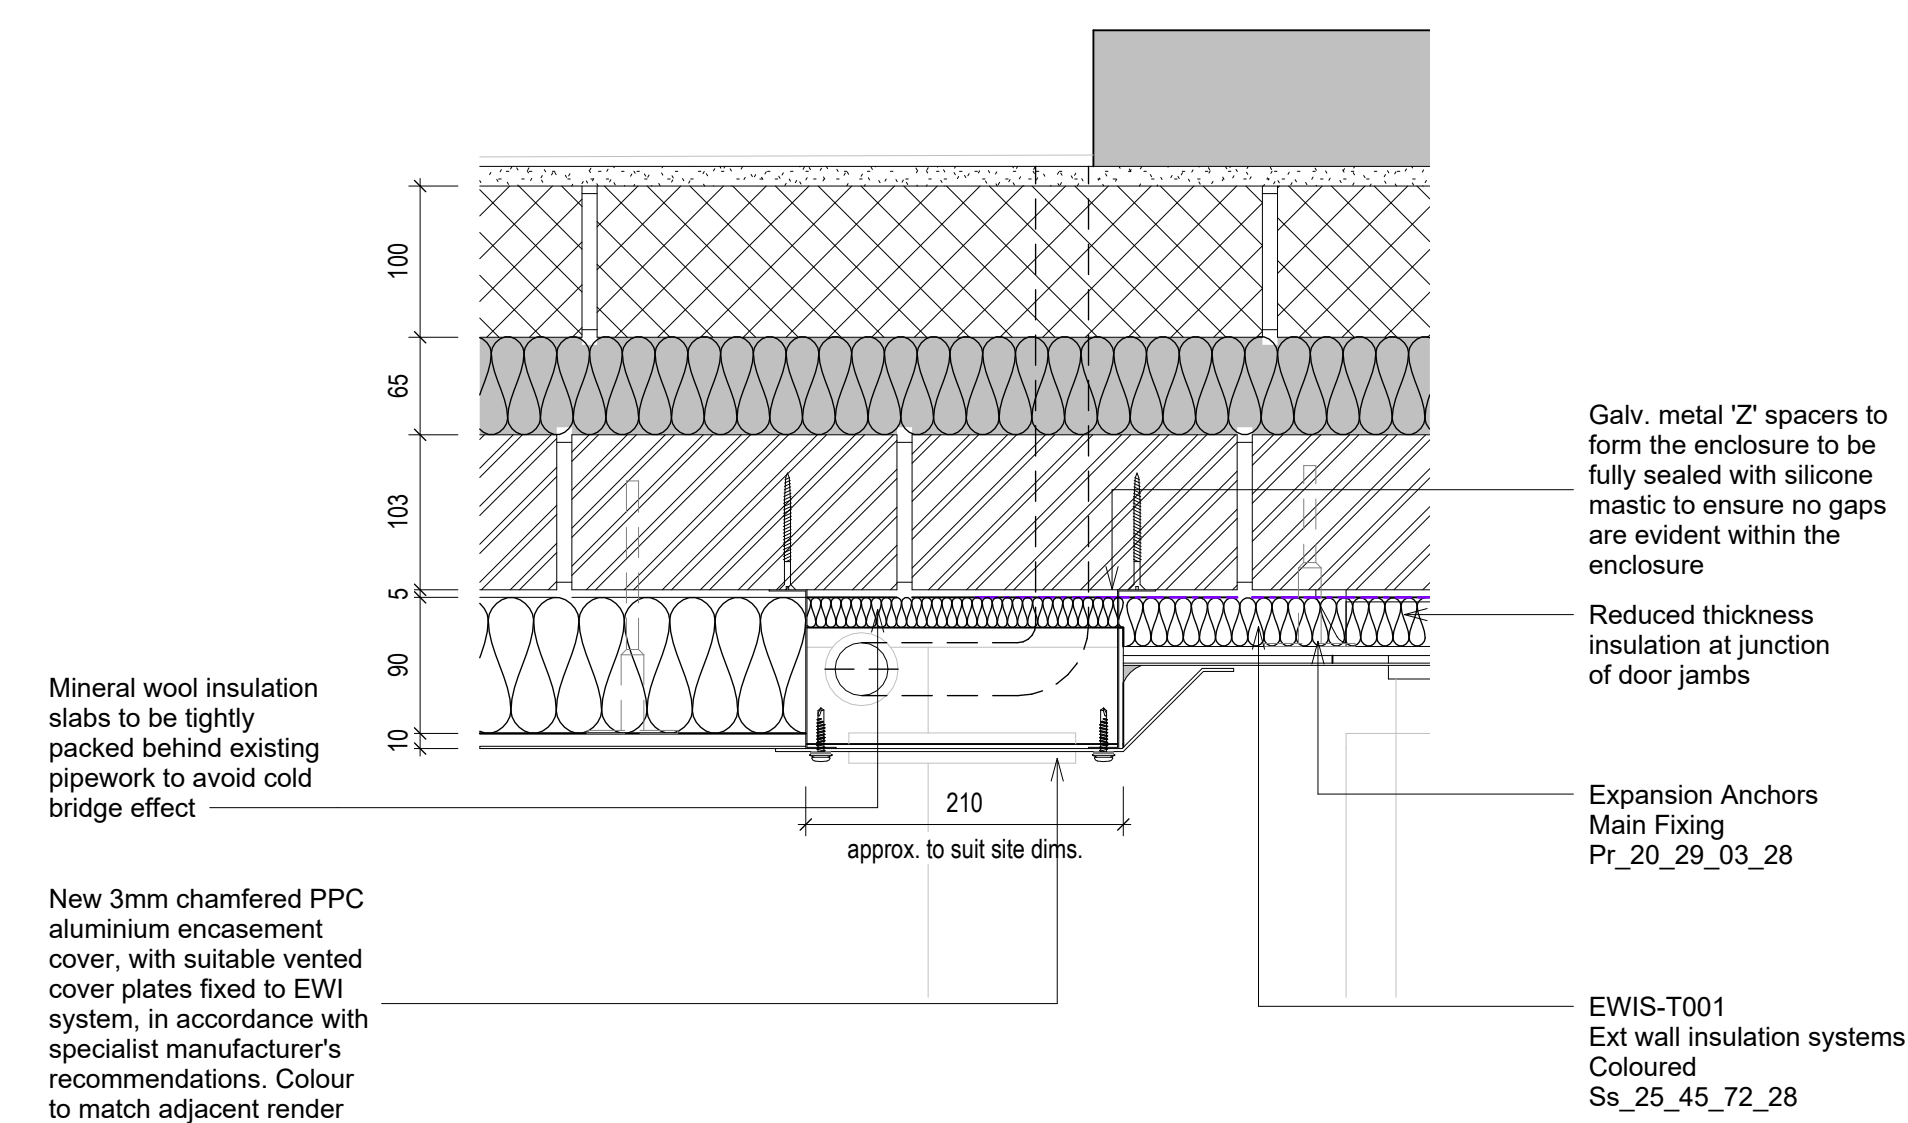

4 Proposed Plan Detail - Gas Pipe Enclosure - Low Level
Scale @ 1 : 5

NOTES

- All dimensions and levels are to be checked on site.
 - Any discrepancies are to be reported to the architect before any work commences
 - This drawing shall not be scaled to ascertain any dimensions. Work to figured dimensions only.
 - This drawing shall not be reproduced without express written permission from AEW.
 - Title overlay drawings and ownership boundaries are produced using all reasonable endeavors. AEW cannot be responsible for the accuracy or scale discrepancy of base plans supplied to them.
 - All works are to be undertaken in accordance with Building Regulations and the latest British Standards.
 - All proprietary materials and products are to be used strictly in accordance with the manufacturers recommendations.
- This drawing contains the following model files: -
12732-AEW-XX-XX-M3-A-1002

CDM 2015

Client notified of duties: **TBC**
Principal Designer: **TBC**
Unless noted below, all known hazards have been highlighted on the drawing:

P06	28/08/25	Detail 6 added	MP	DJ
P05	24/06/25	Updated as Contract Set	MP	DJ
P04	12/05/25	Existing gas pipes retained with new enclosure added	MP	DJ
P03	20/12/24	Revised elevations and detail plans	KJ	DJ
P02	17/07/24	Scale to details amended, additional notes added	ND	DJ
P01	12/04/24	Issued for costing purposes only	SPF	DJ
Rev	Date	Description	Drawn by	Checked By

Status: S2
Purpose of Issue: For Information

drawing stage: RIBA Stage 4

client:

The Casey Group Ltd

project:

Newton Heath, Croydon Drive, Underhill Walk

drawing title:
Typical Existing & Proposed Window Plan Details

date: 01/03/24
scale @ A1: As indicated
drawn: SPF
checked: DJ

Rev
P06

Dwg No
12732-AEW-B6-XX-DR-A-6650

aew architects
0161 214 4370
www.aearchitects.com
aew