




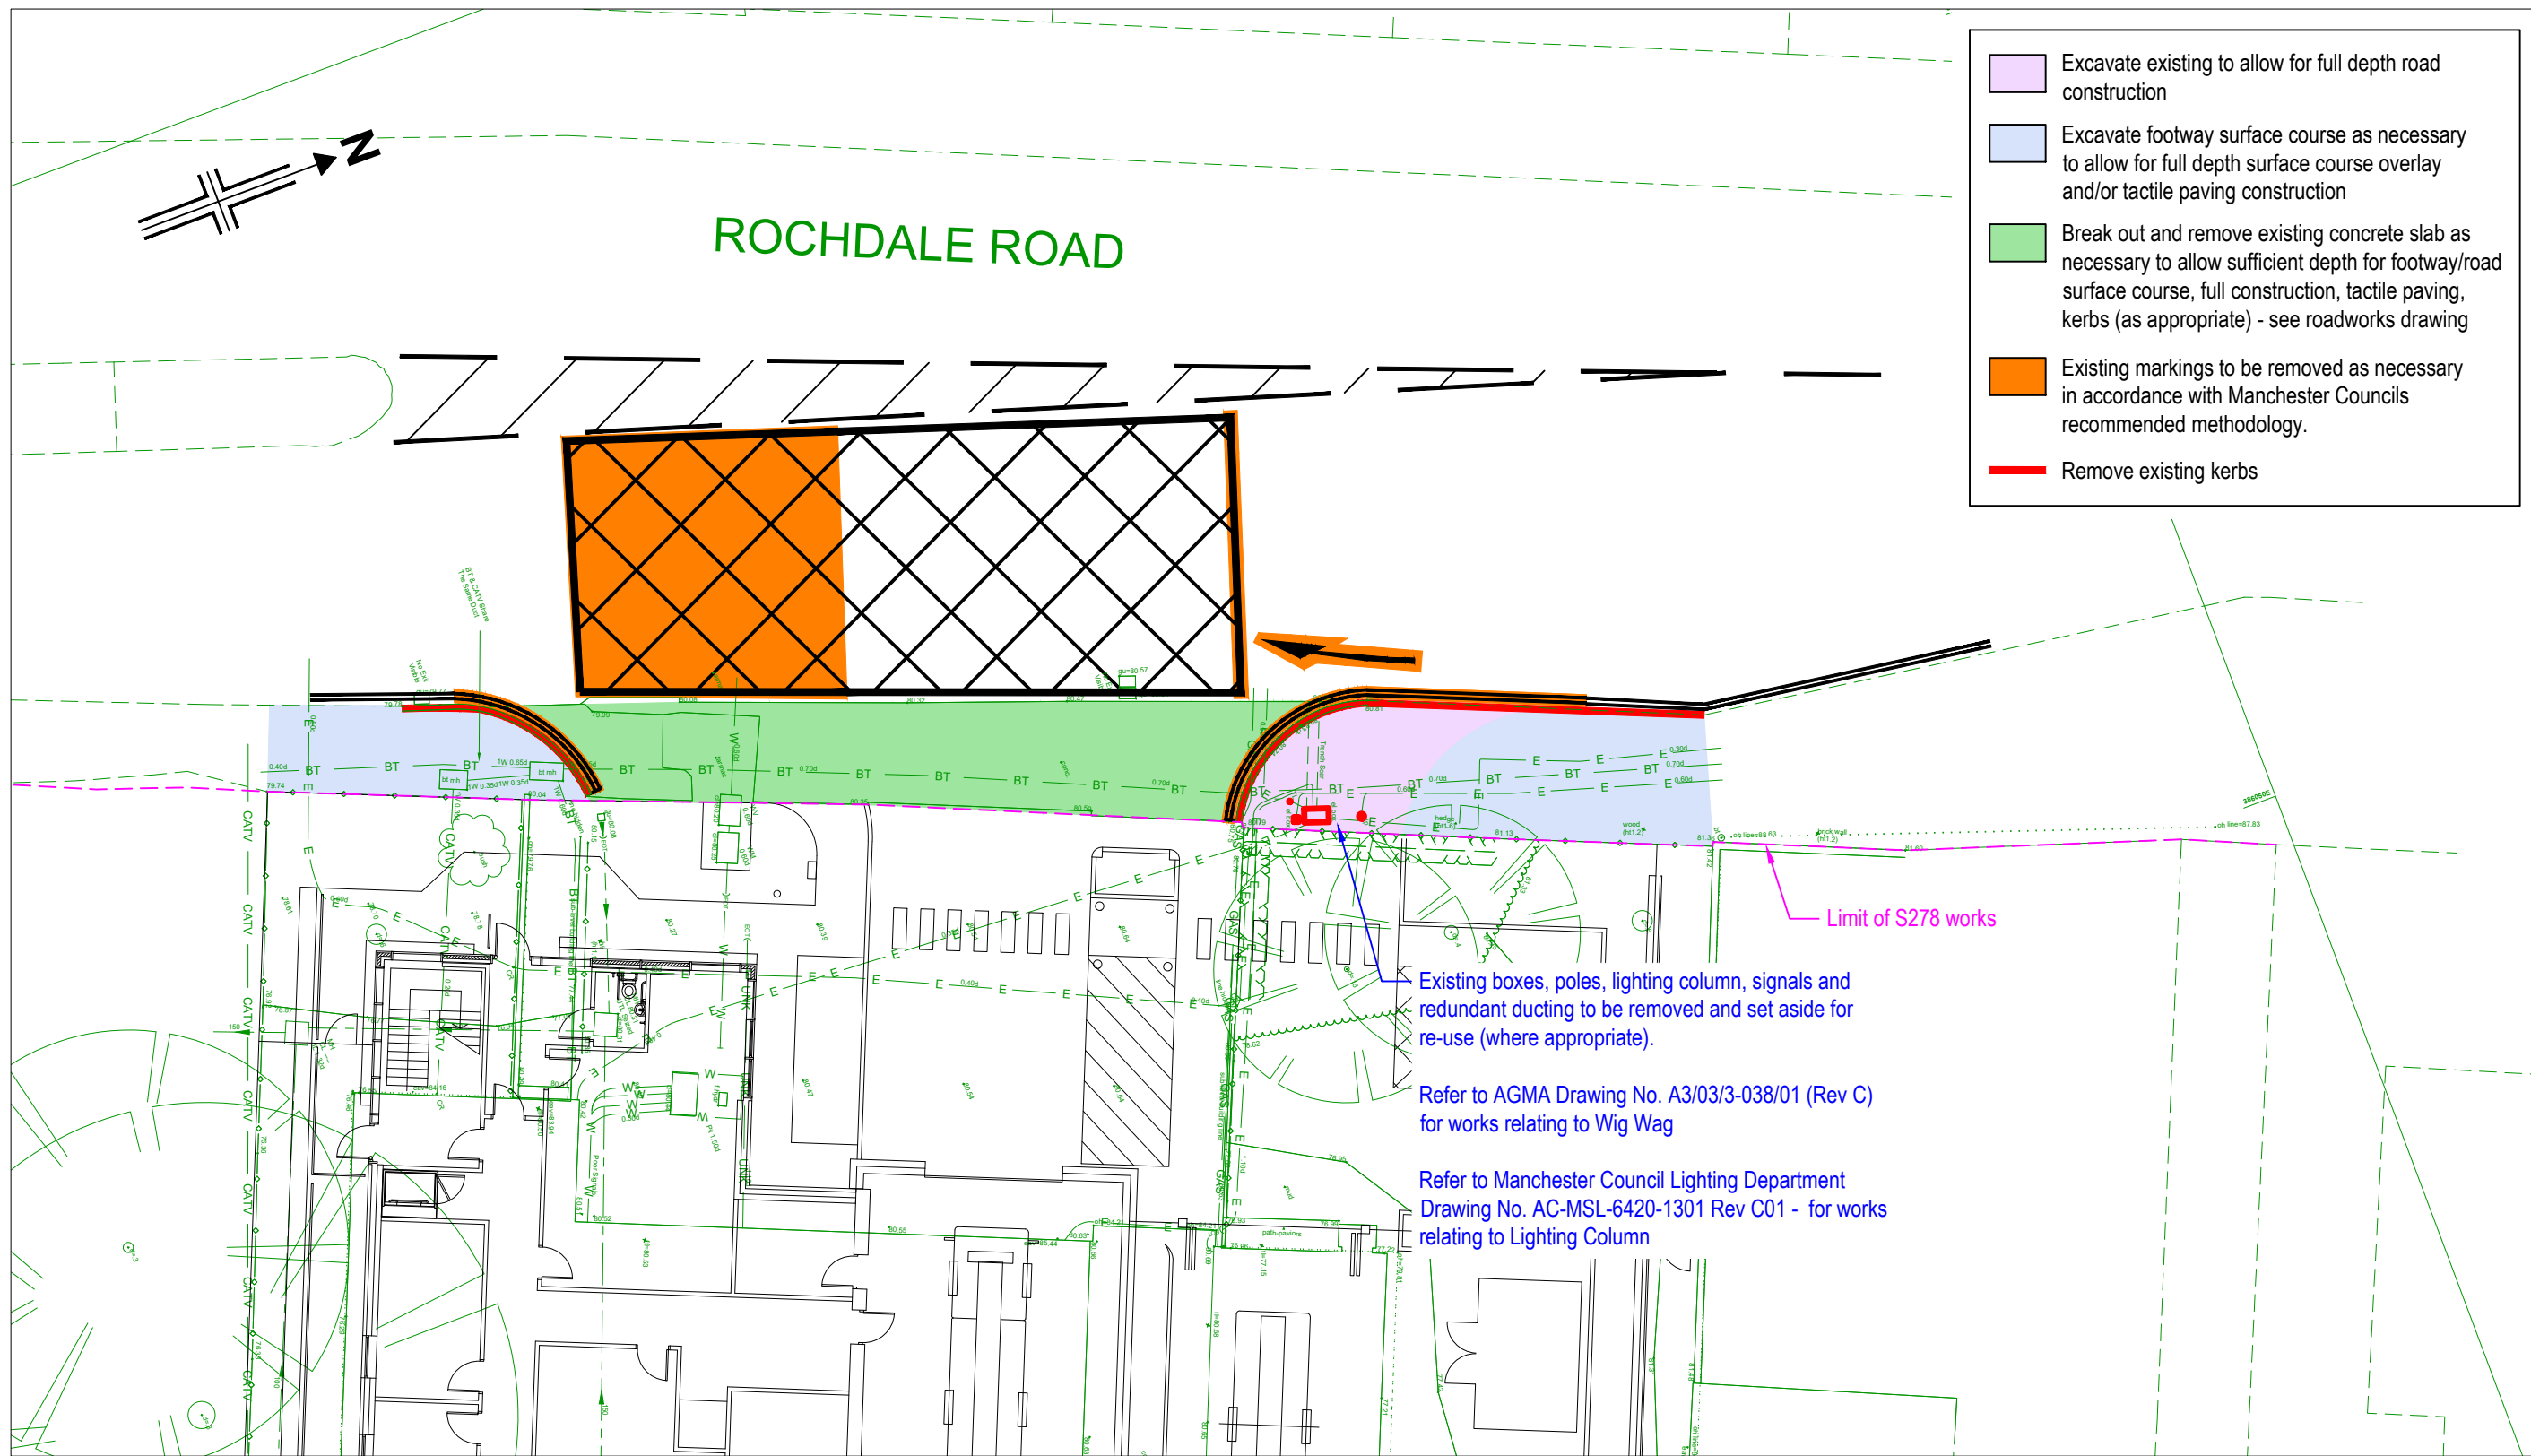


Site Clearance Drawing
(Scale 1:200)

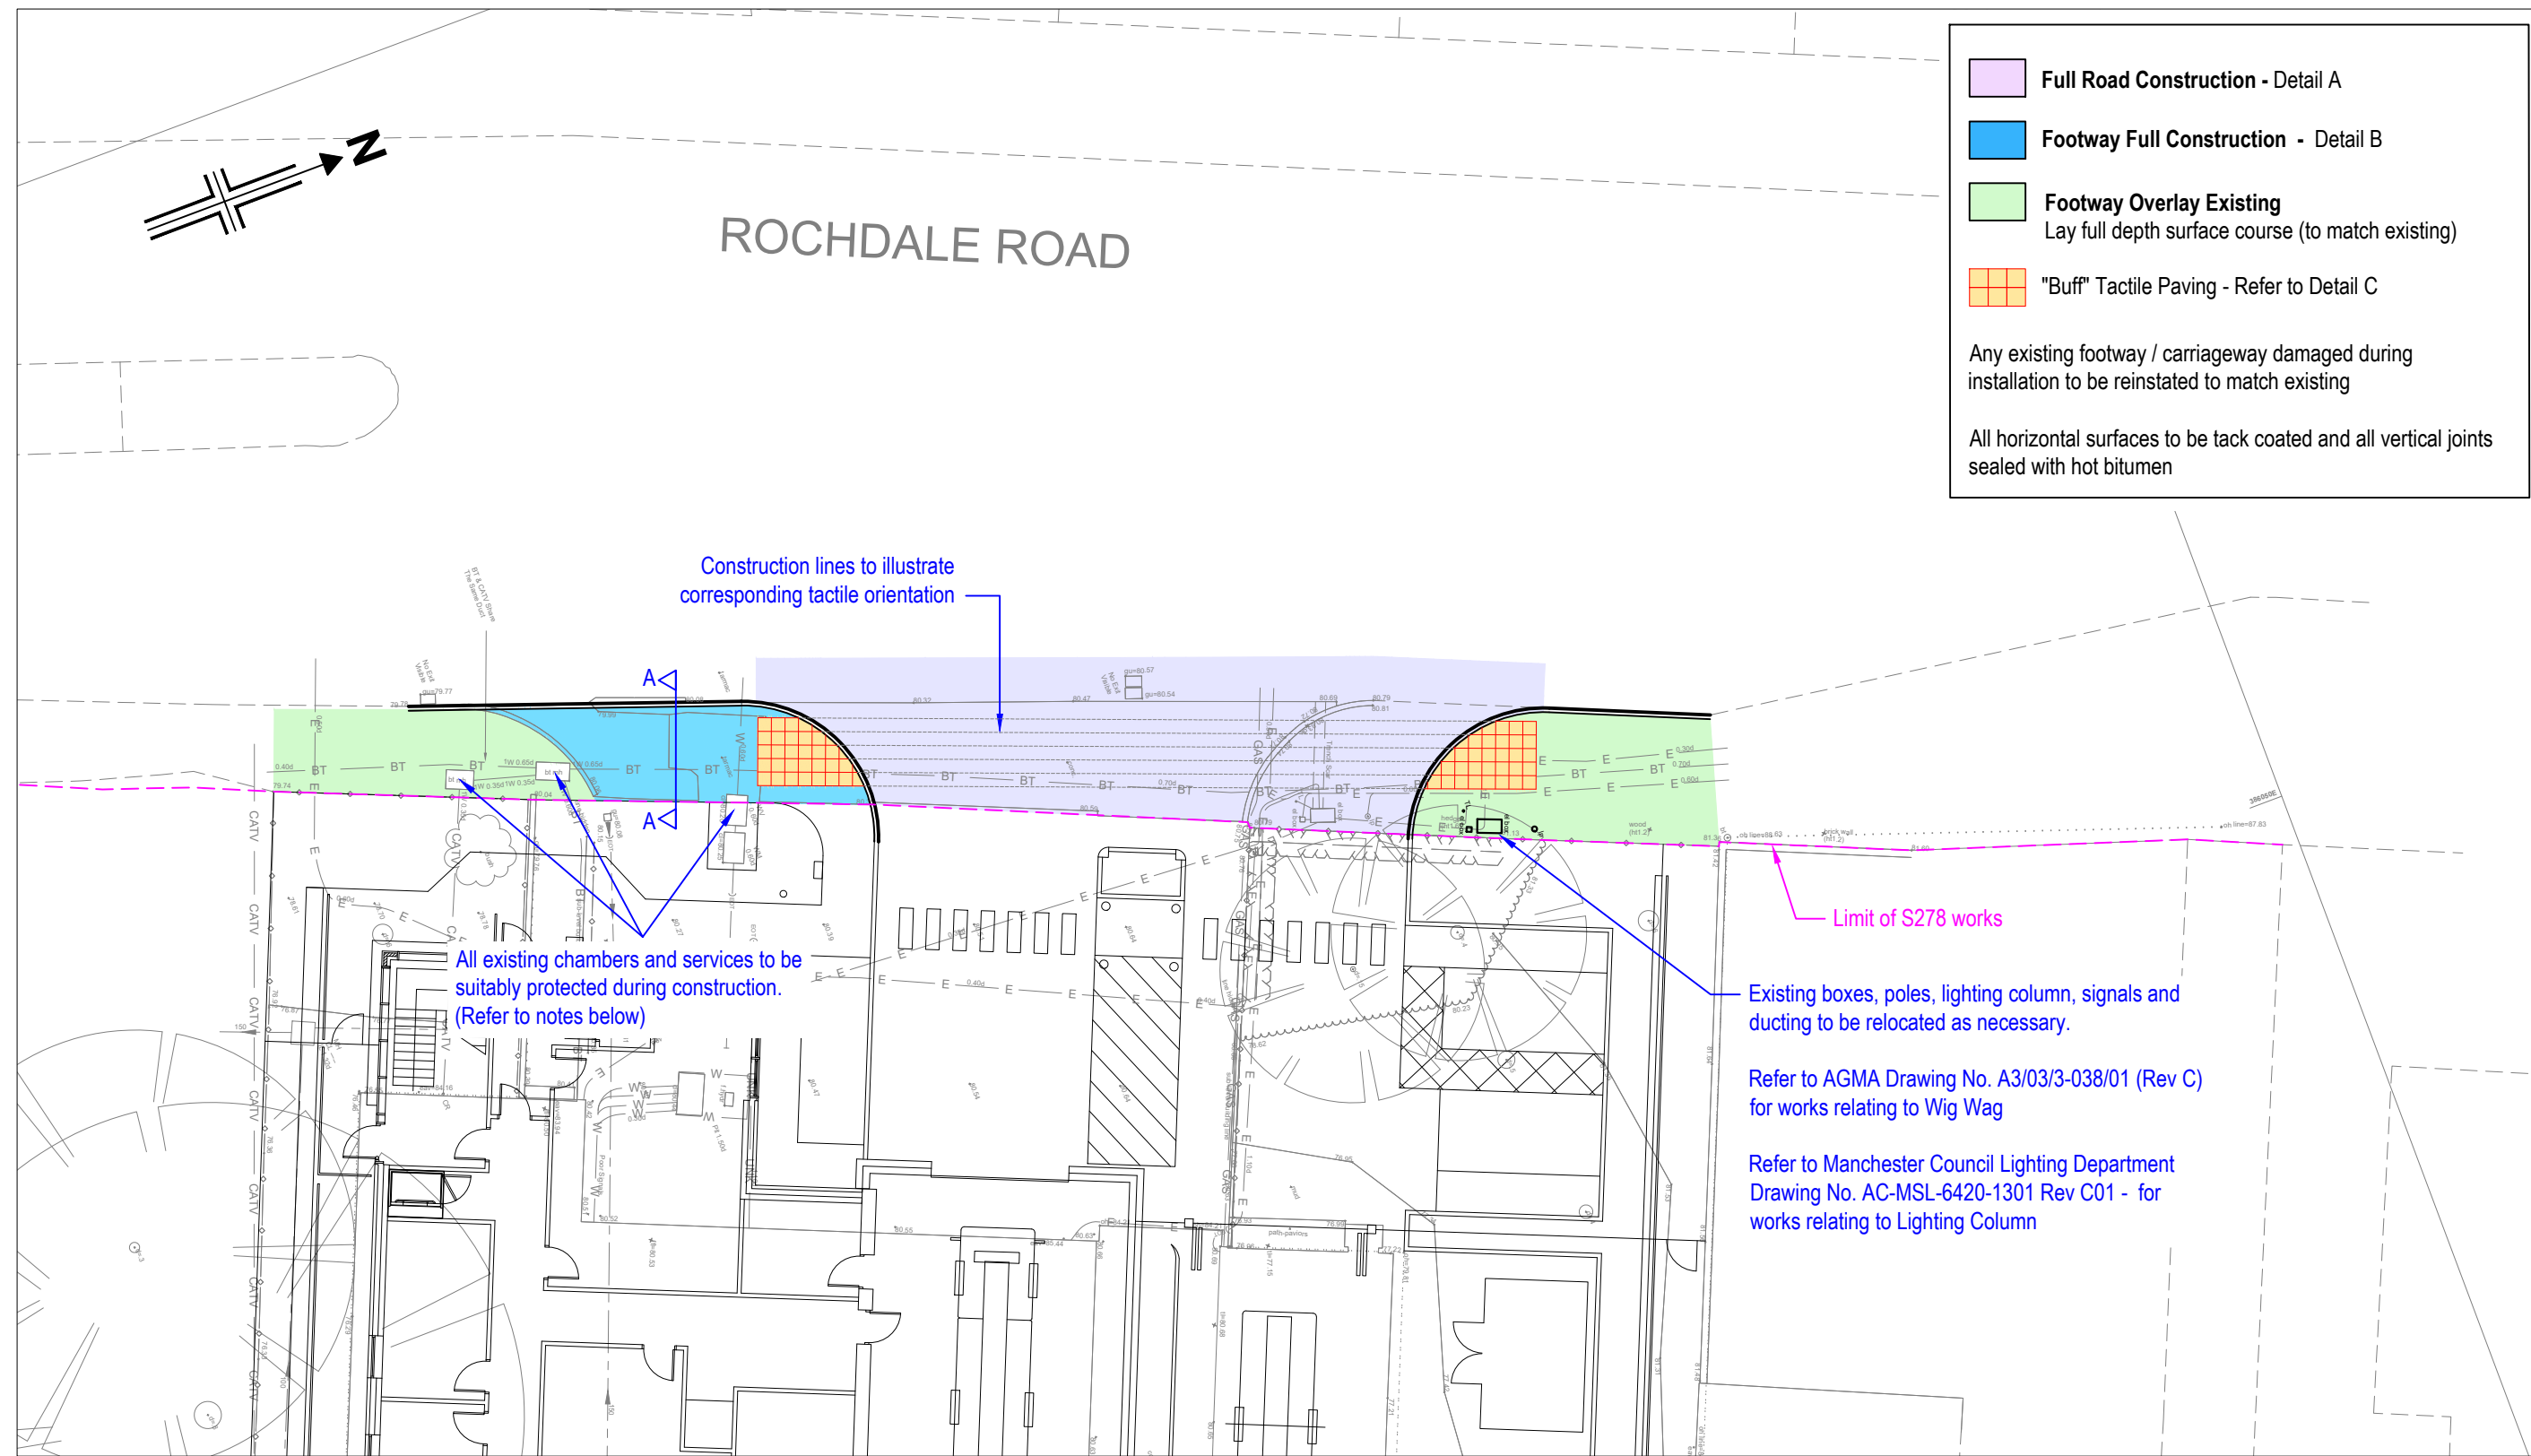


Roadworks Drawing
(Scale 1:200)

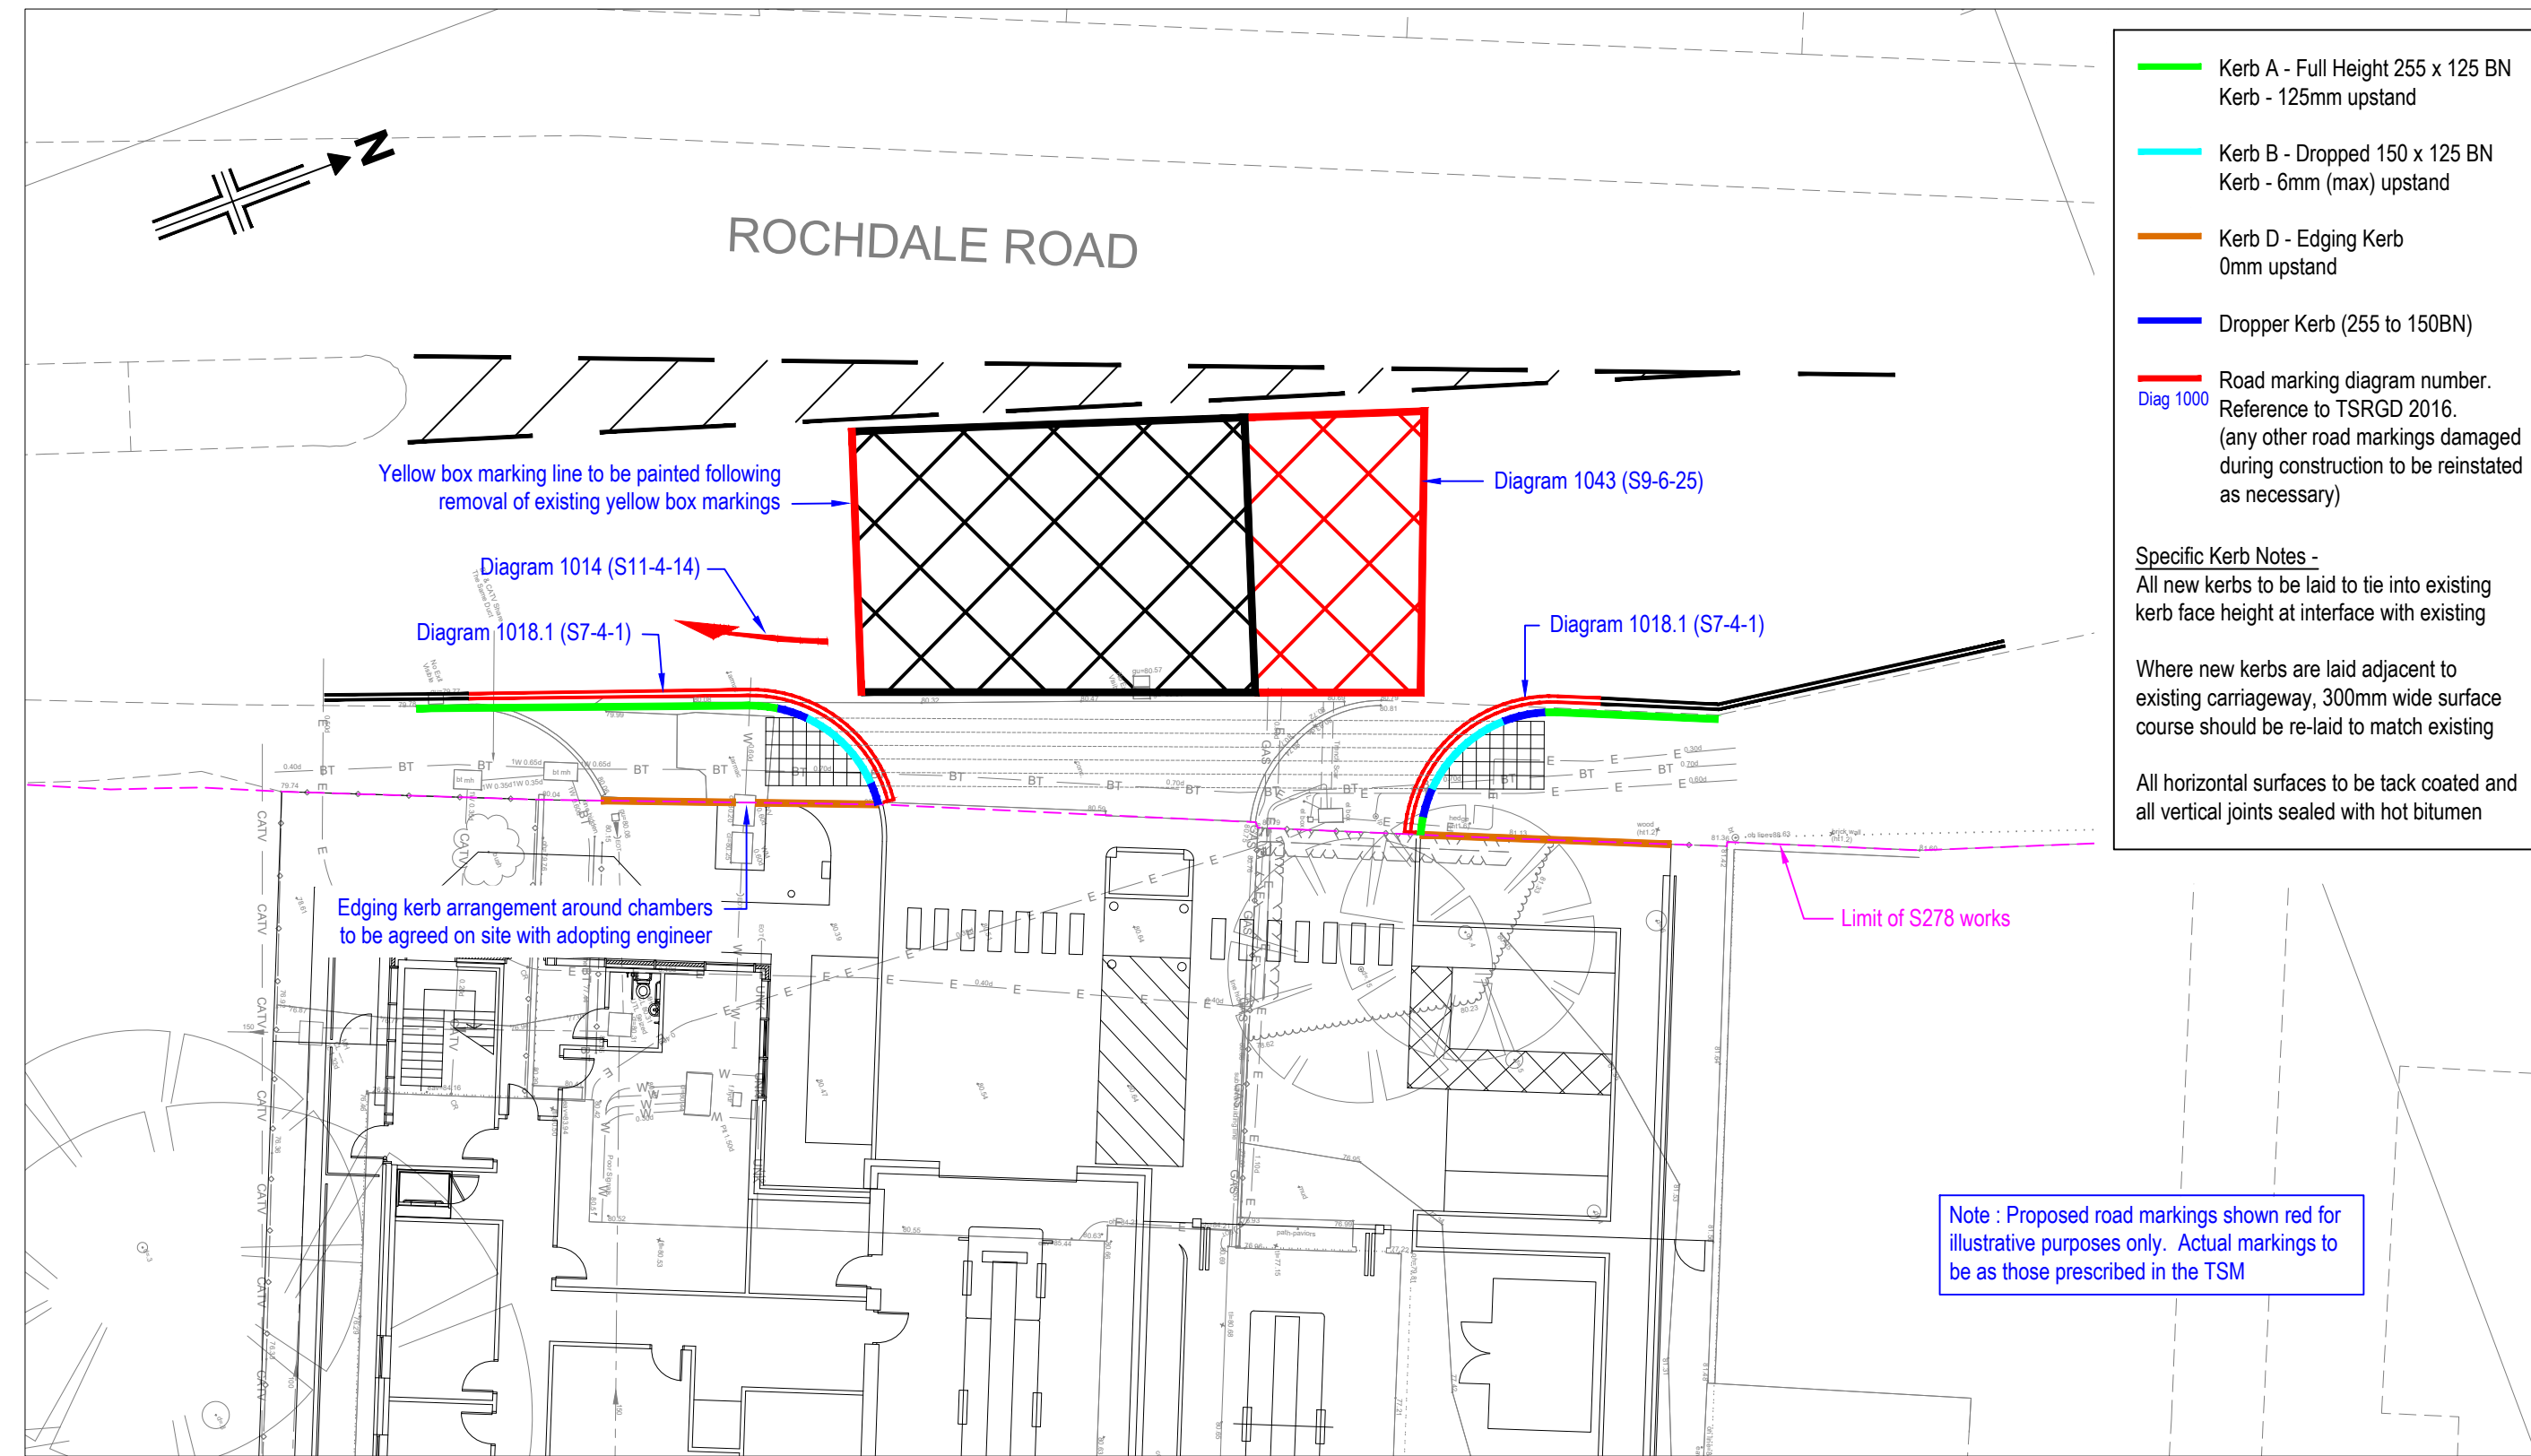



Kerb Arrangement and Road Markings Drawing
(Scale 1:200)

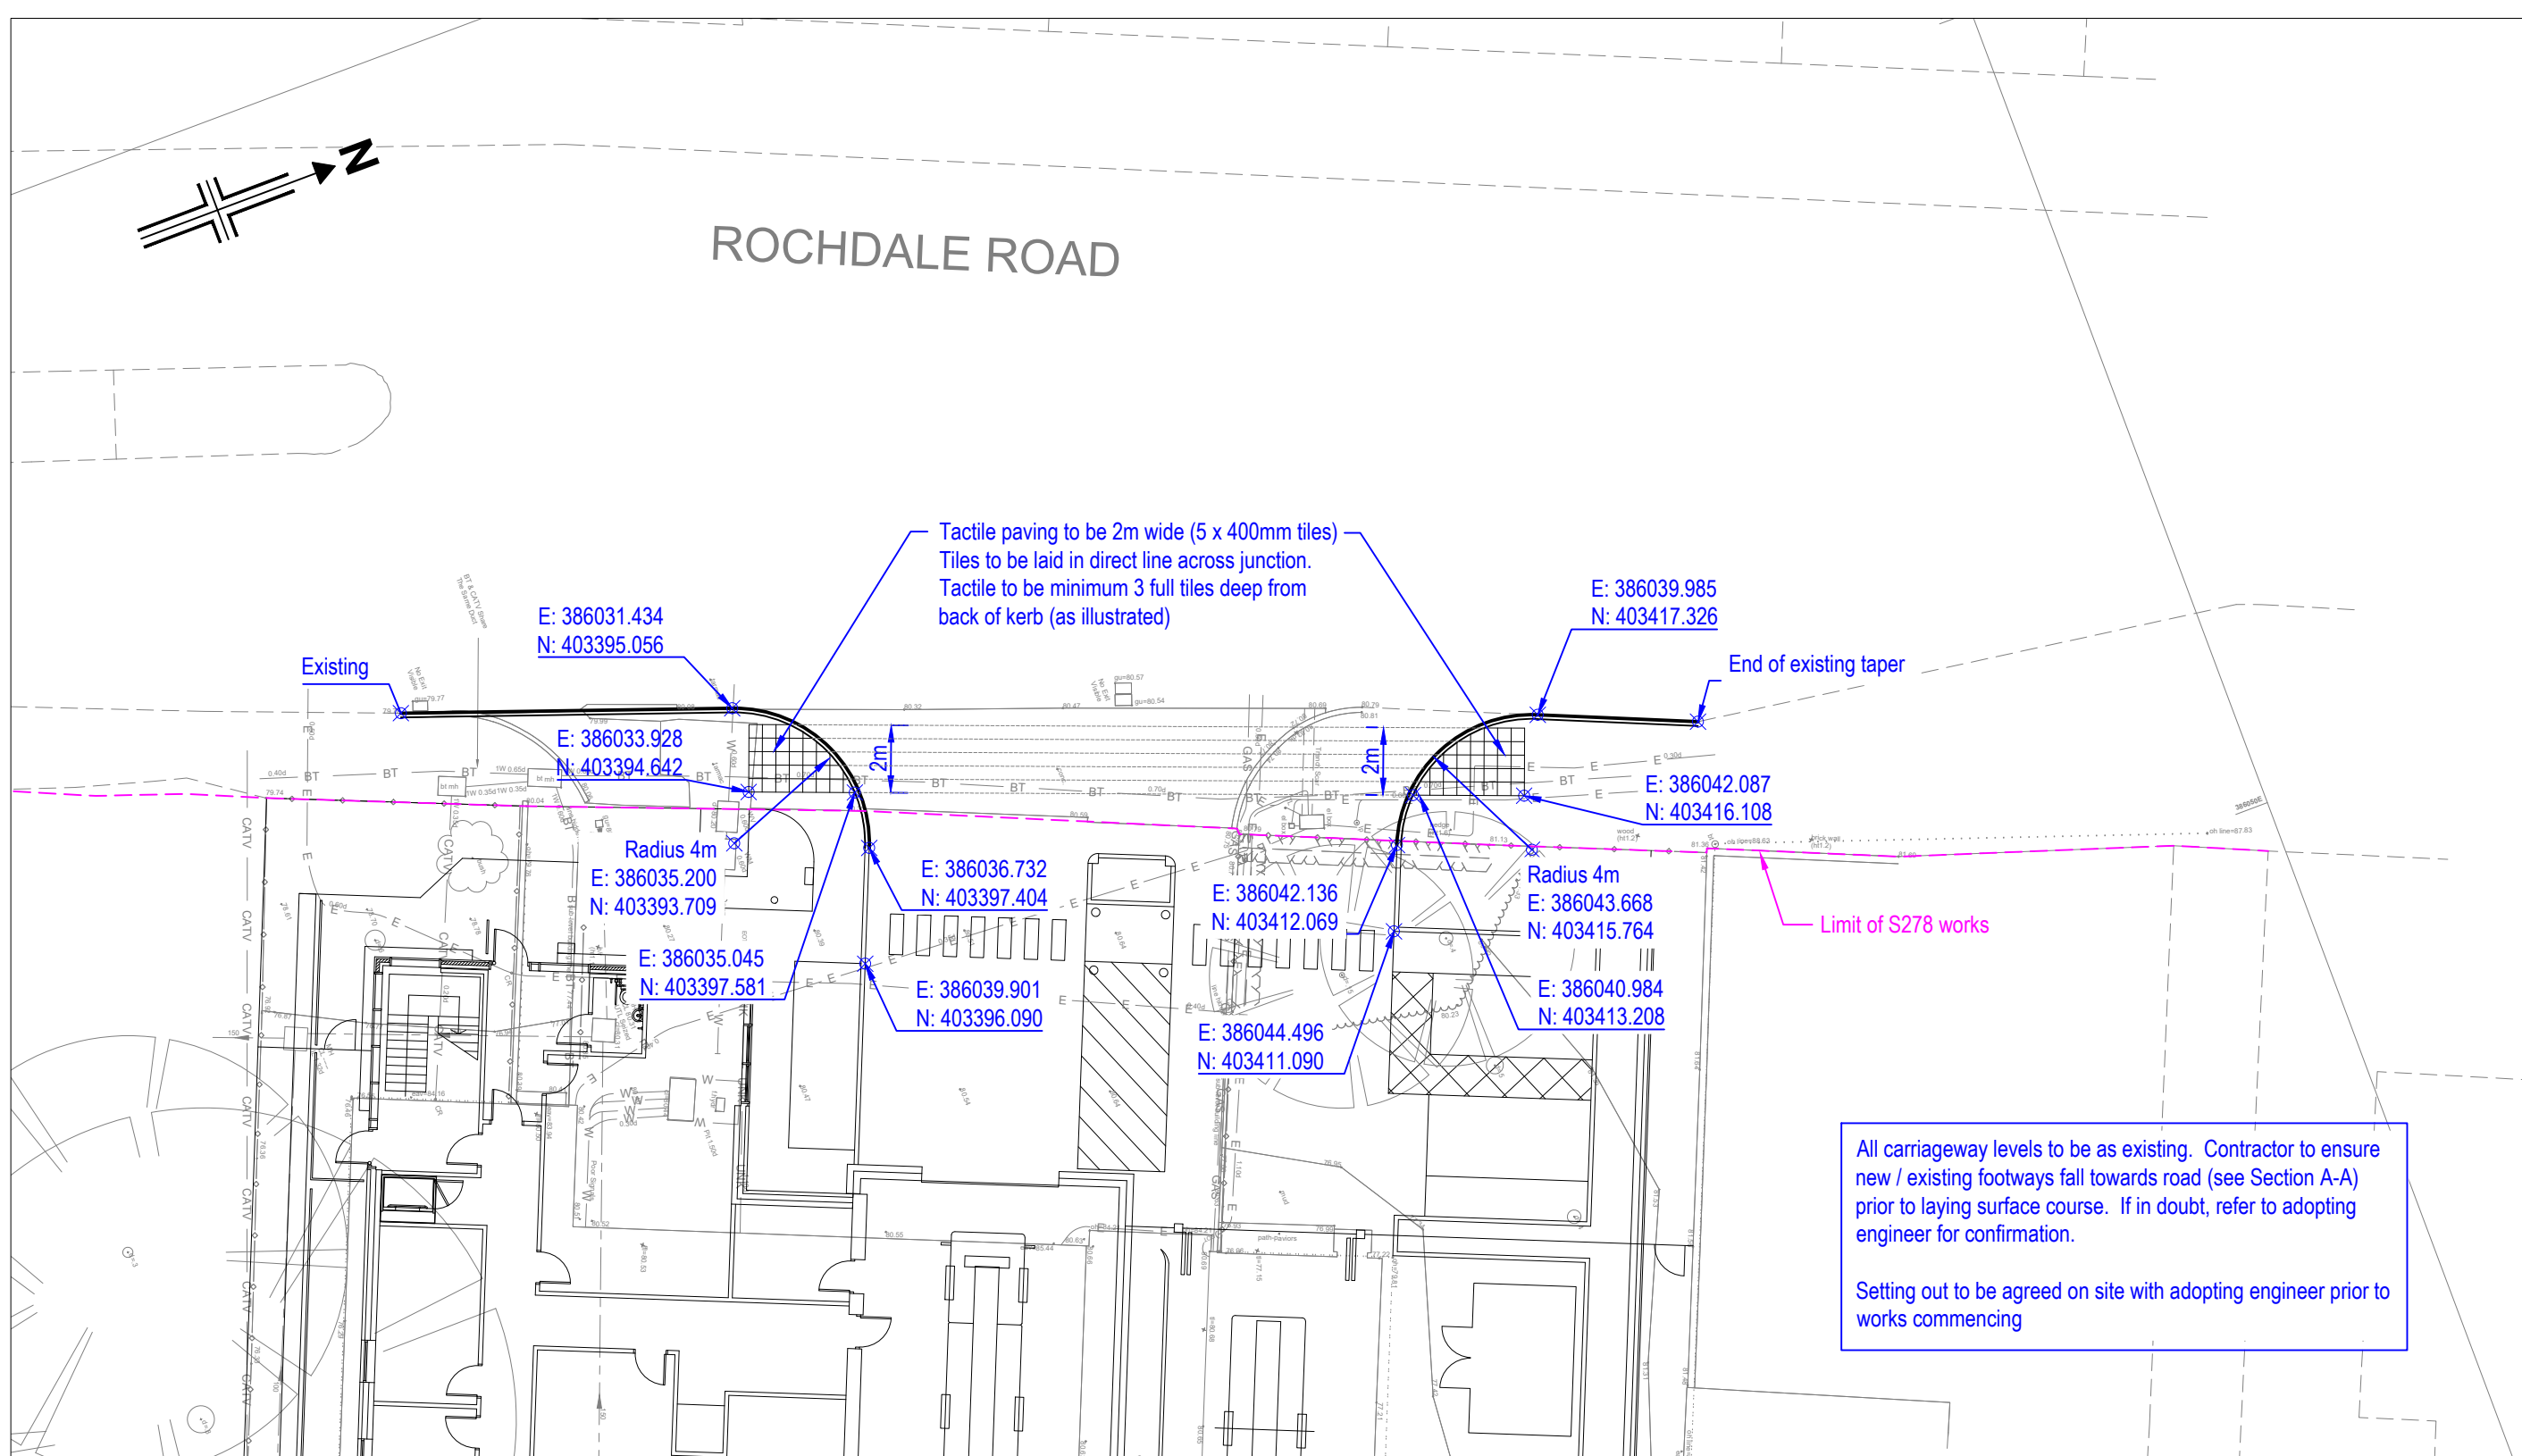


Setting Out Drawing
(Scale 1:200)

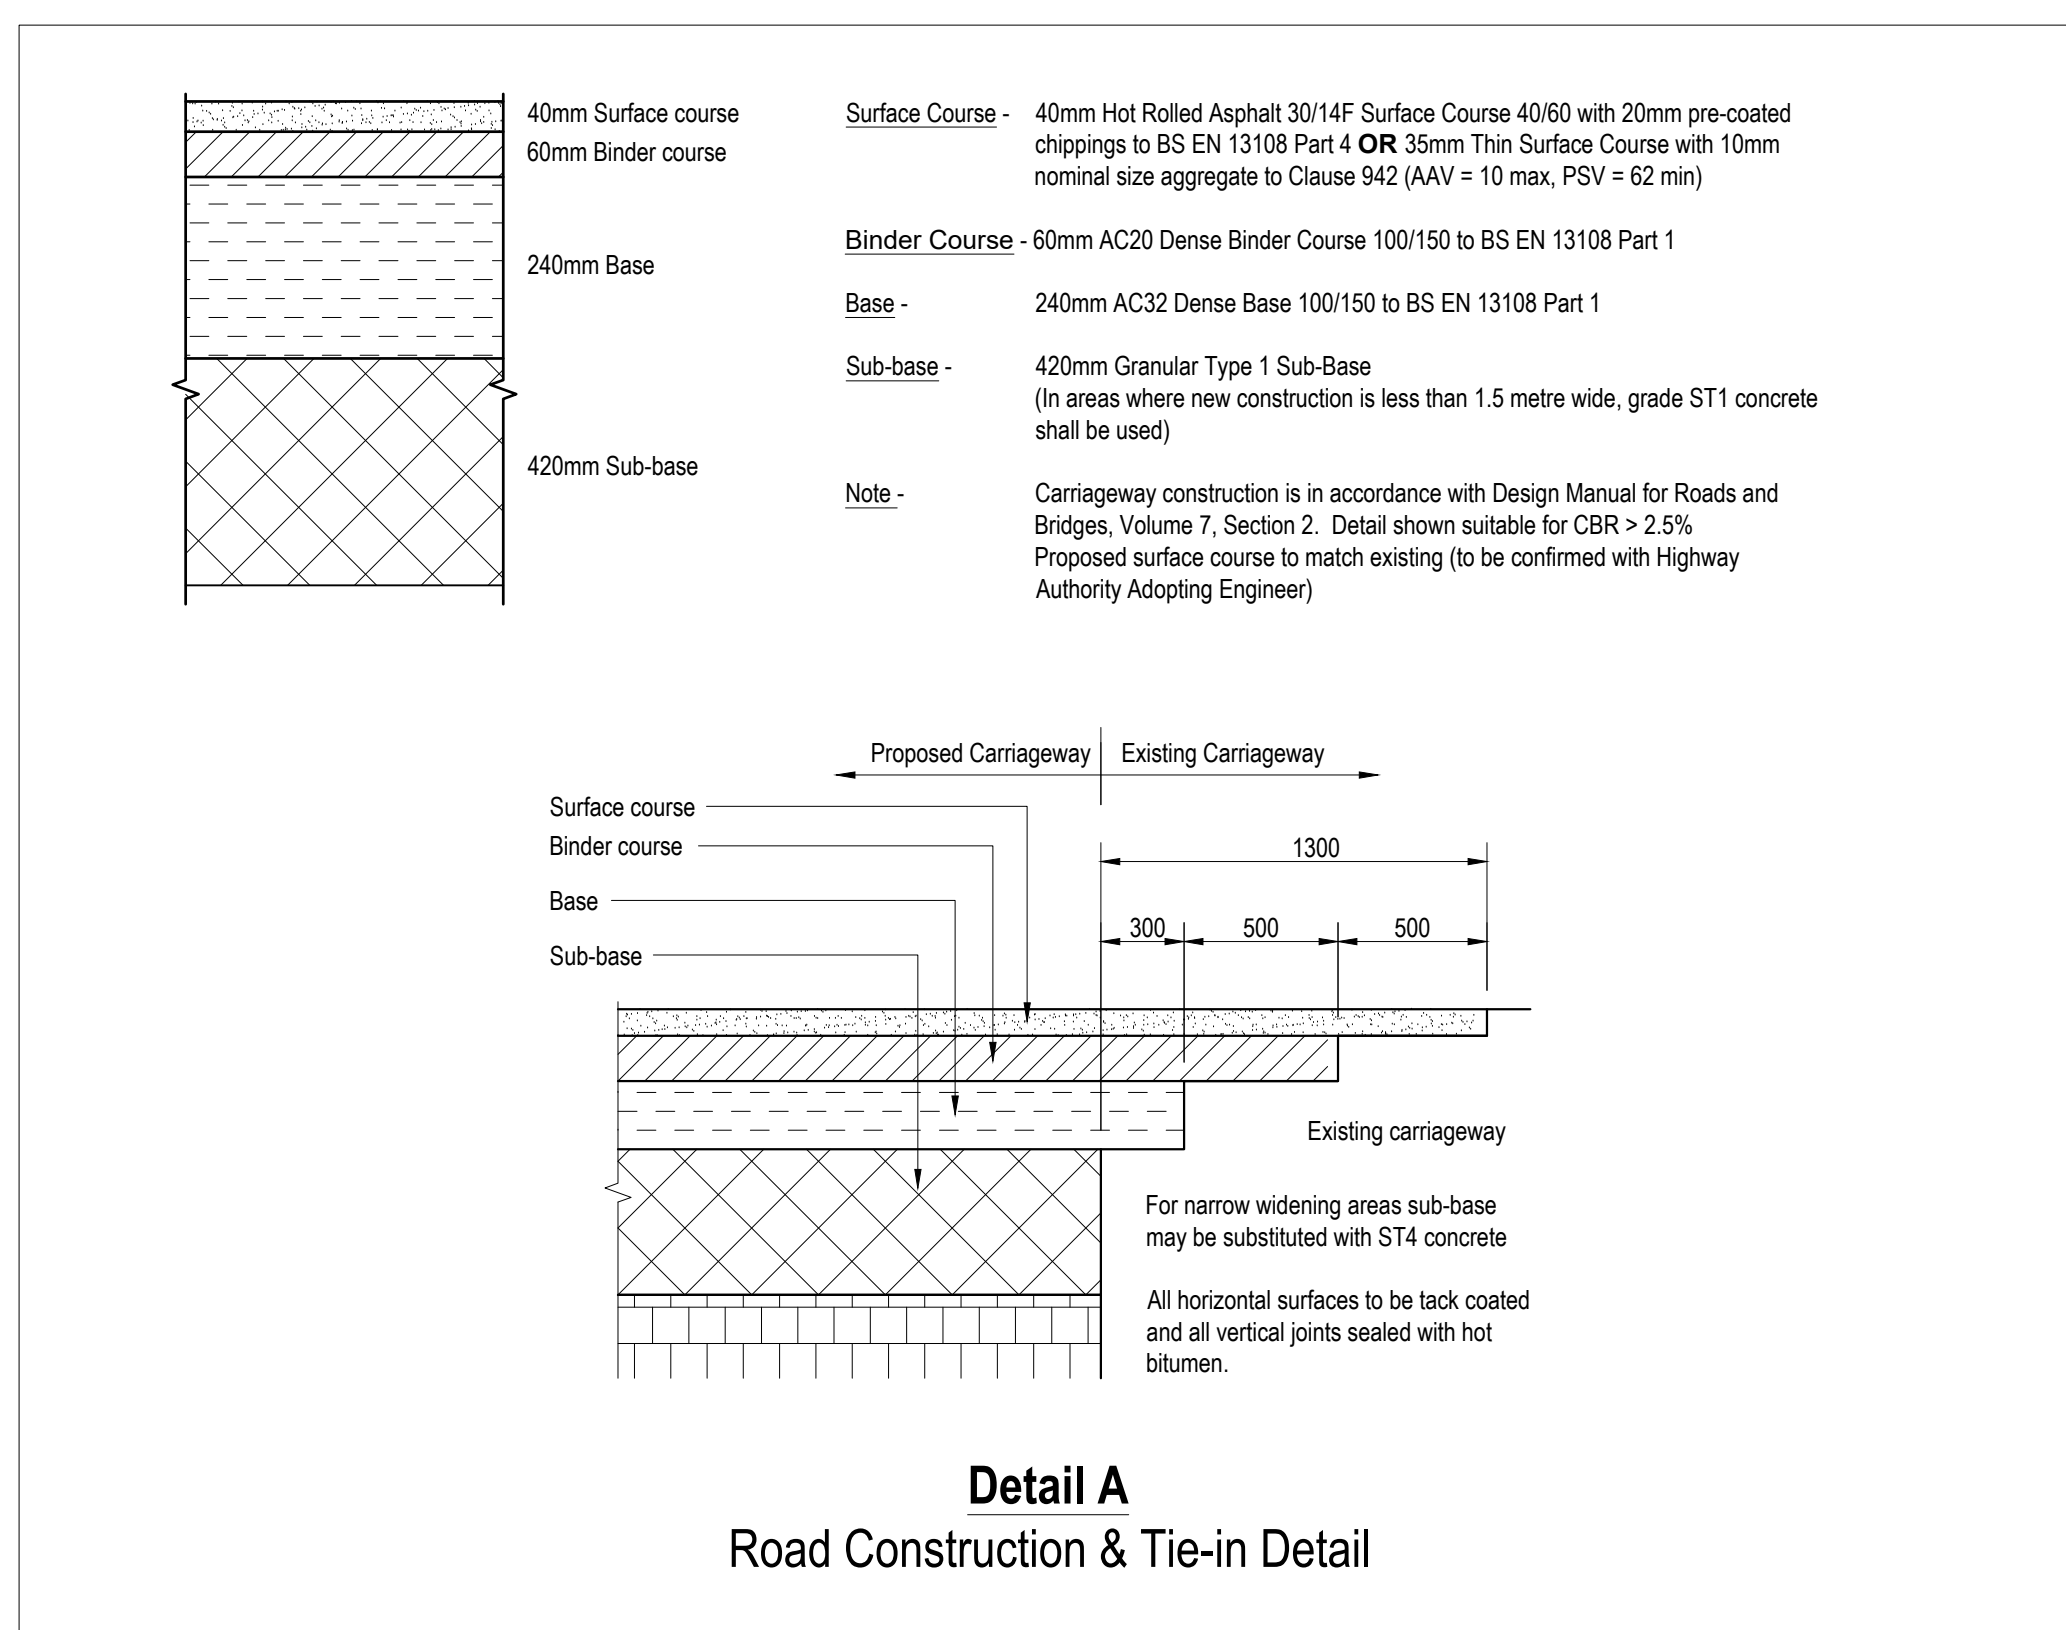


Detail A
Road Construction & Tie-in Detail

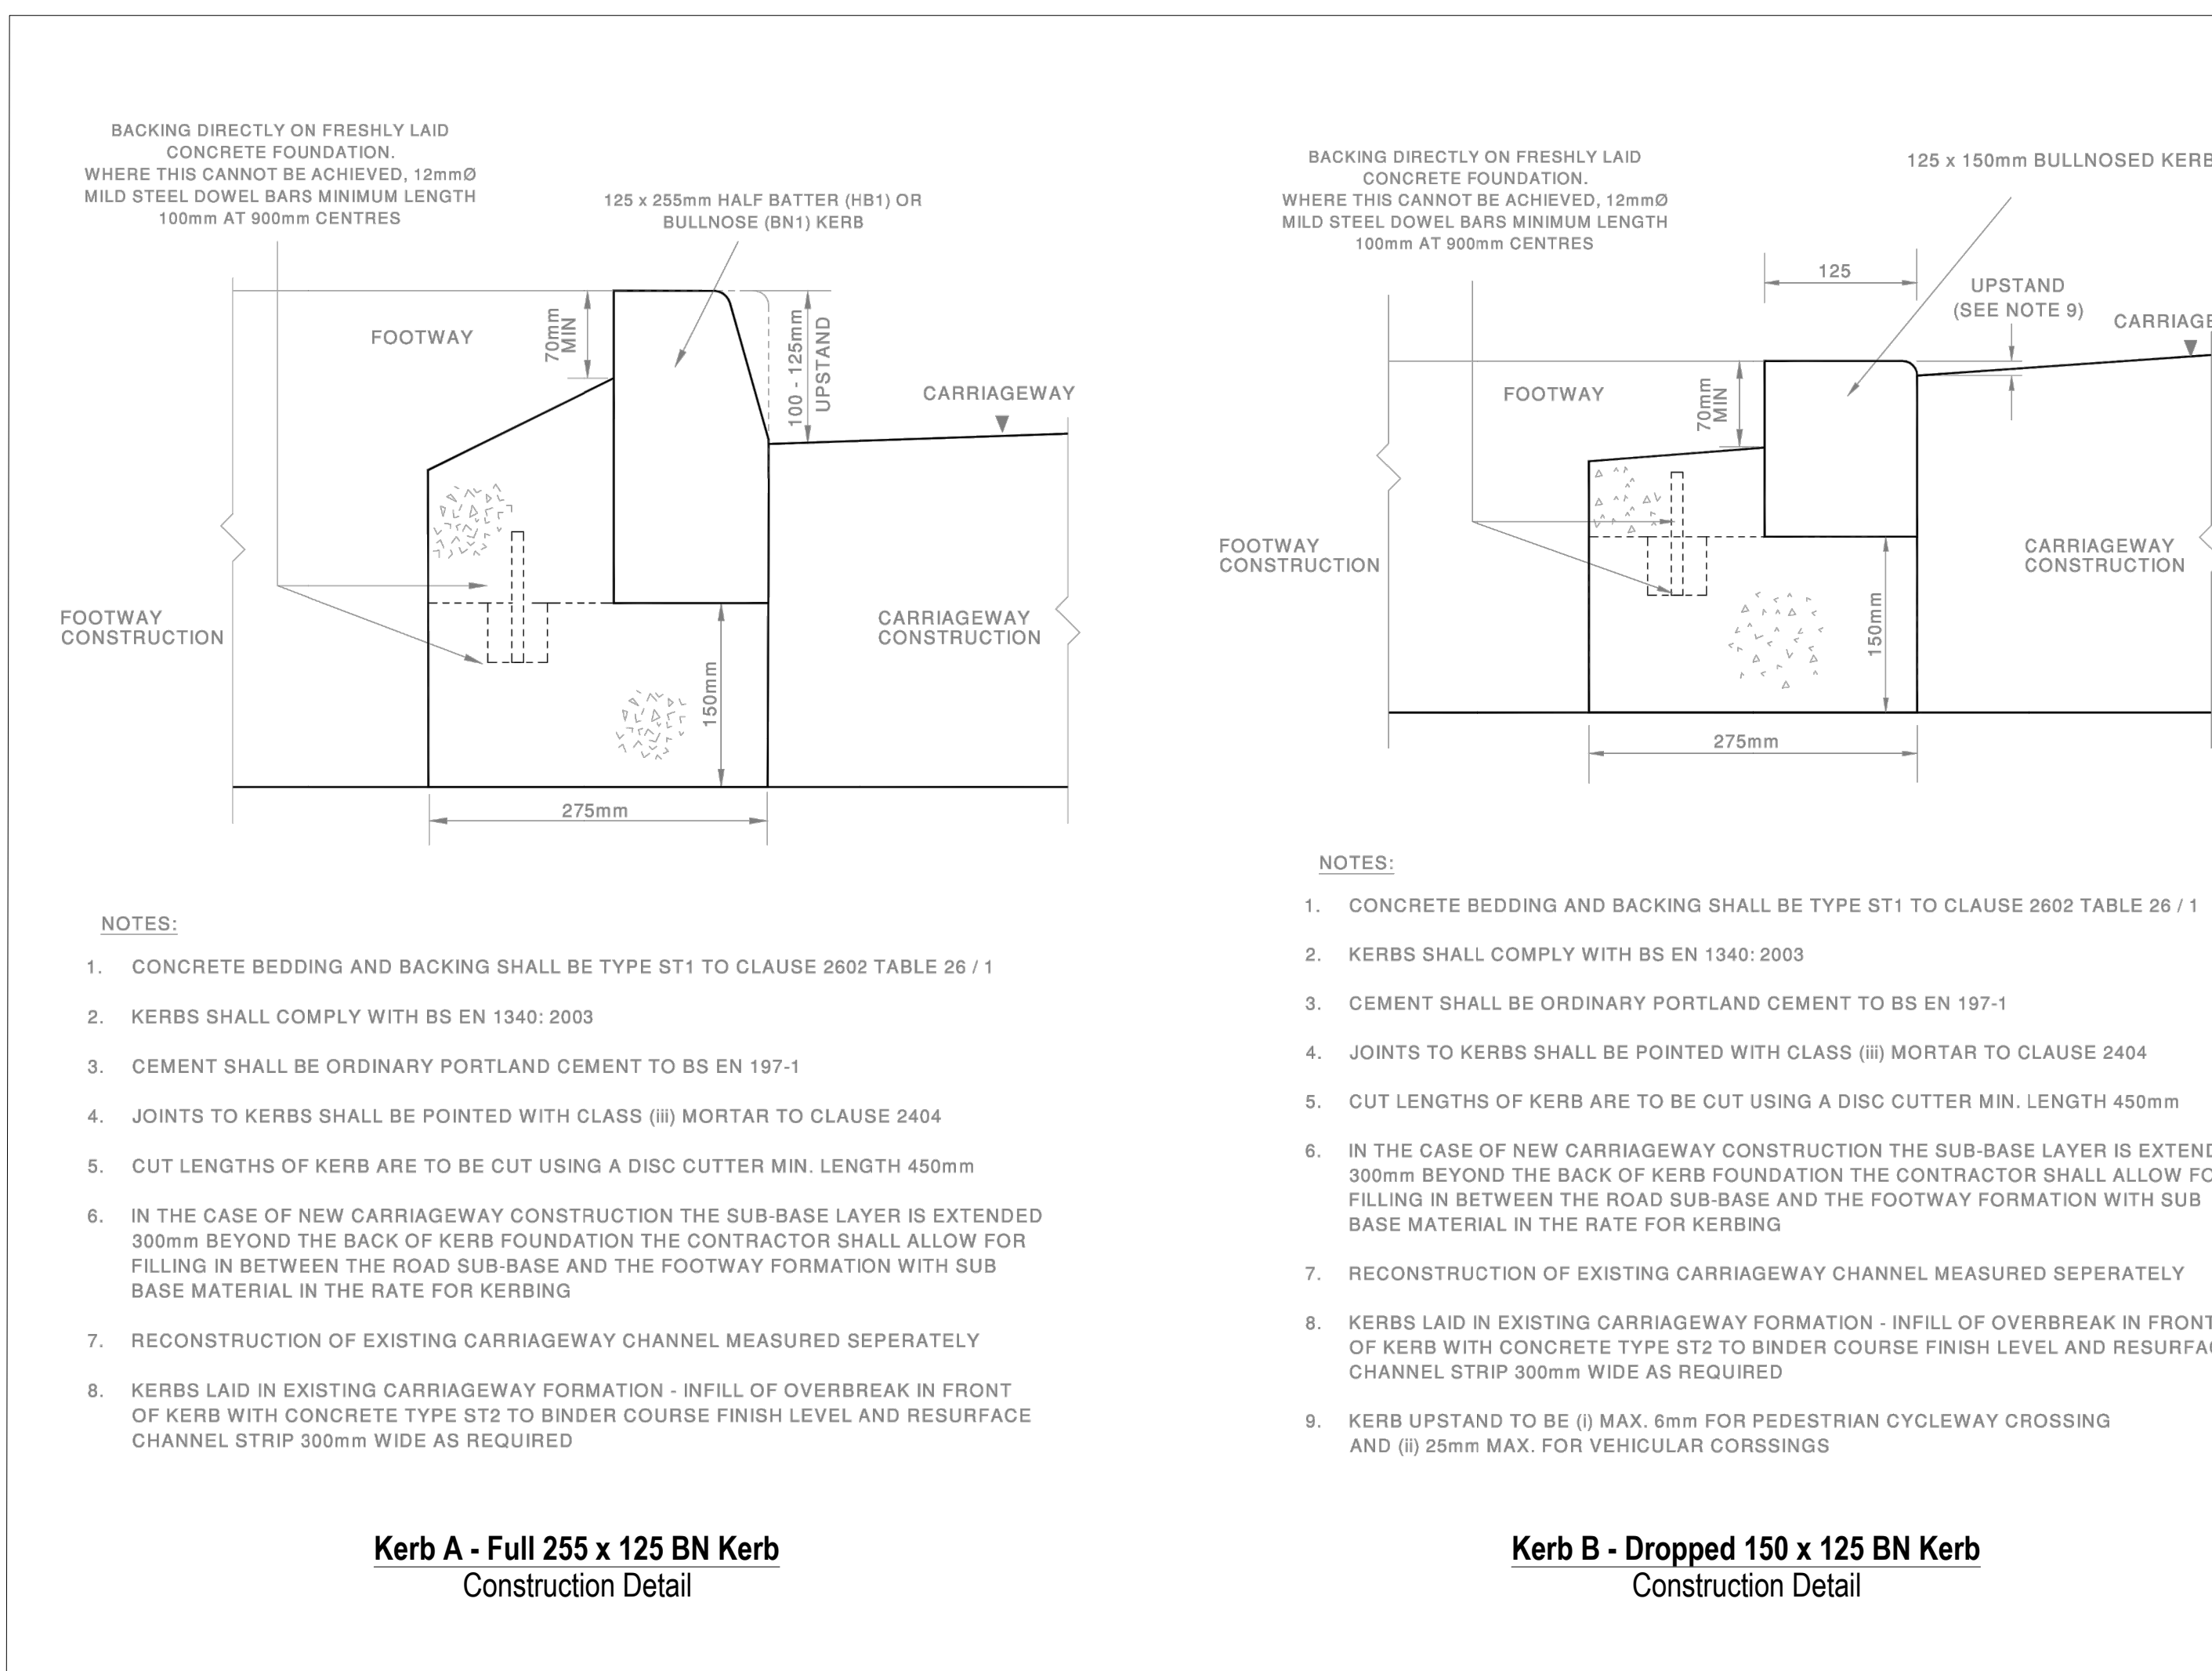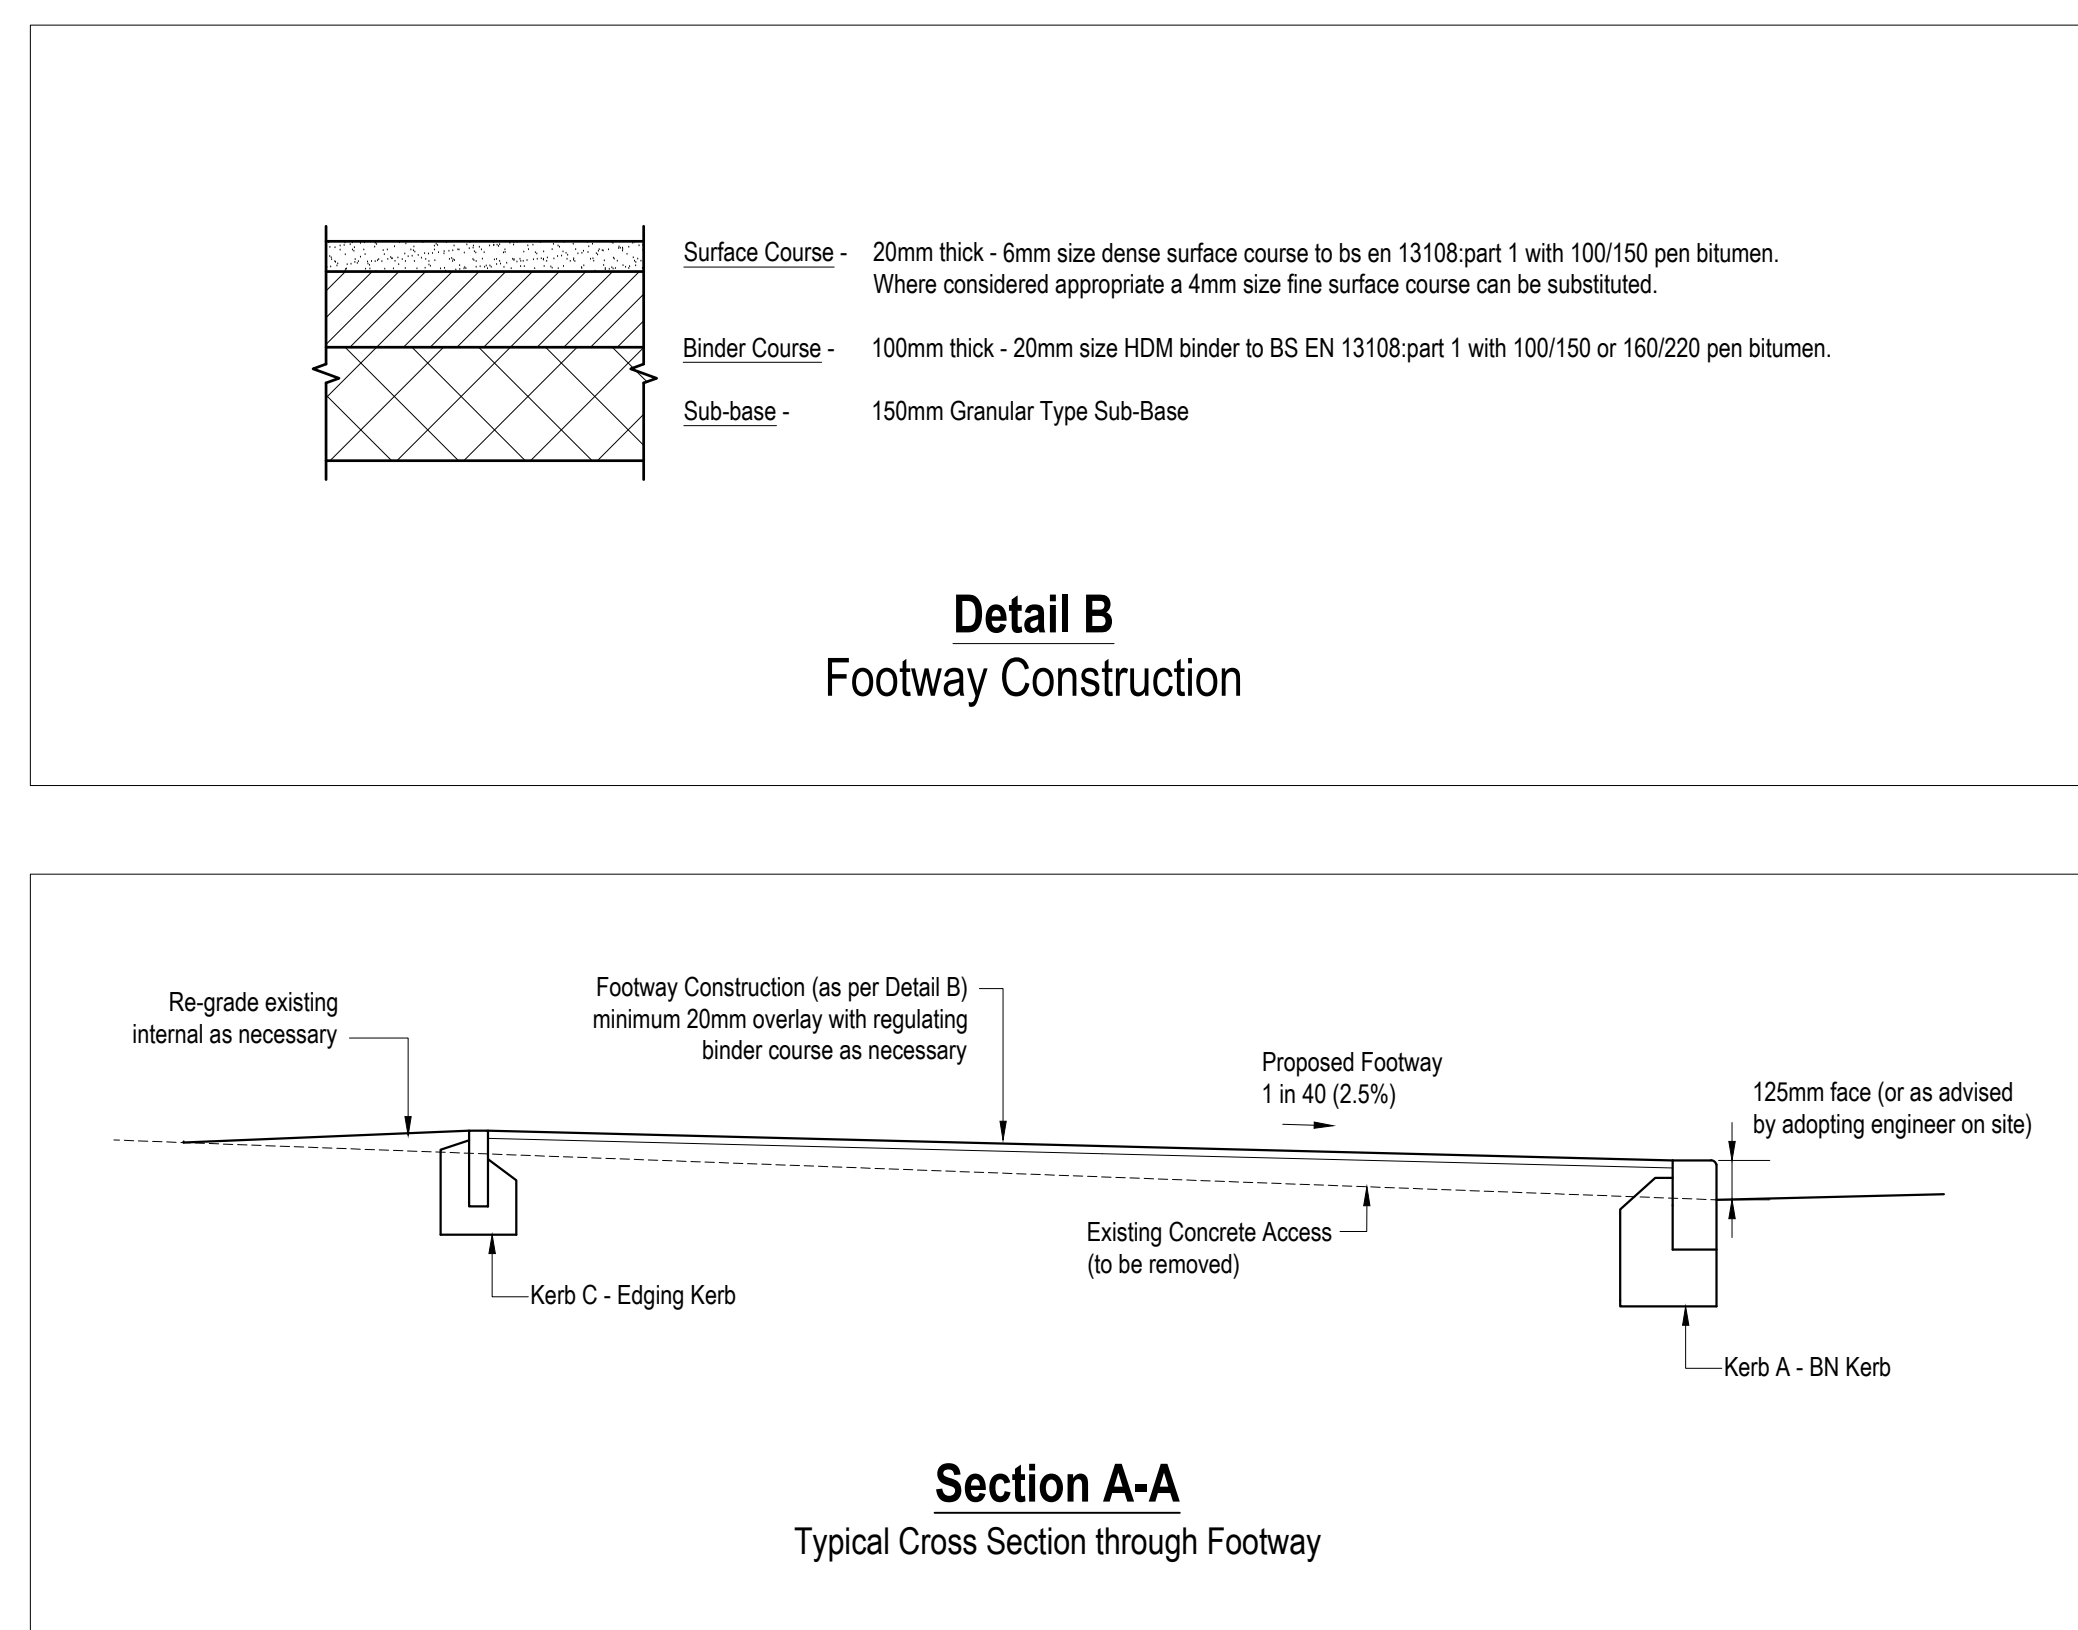

Kerb A - Full 255 x 125 BN Kerb
Construction Detail

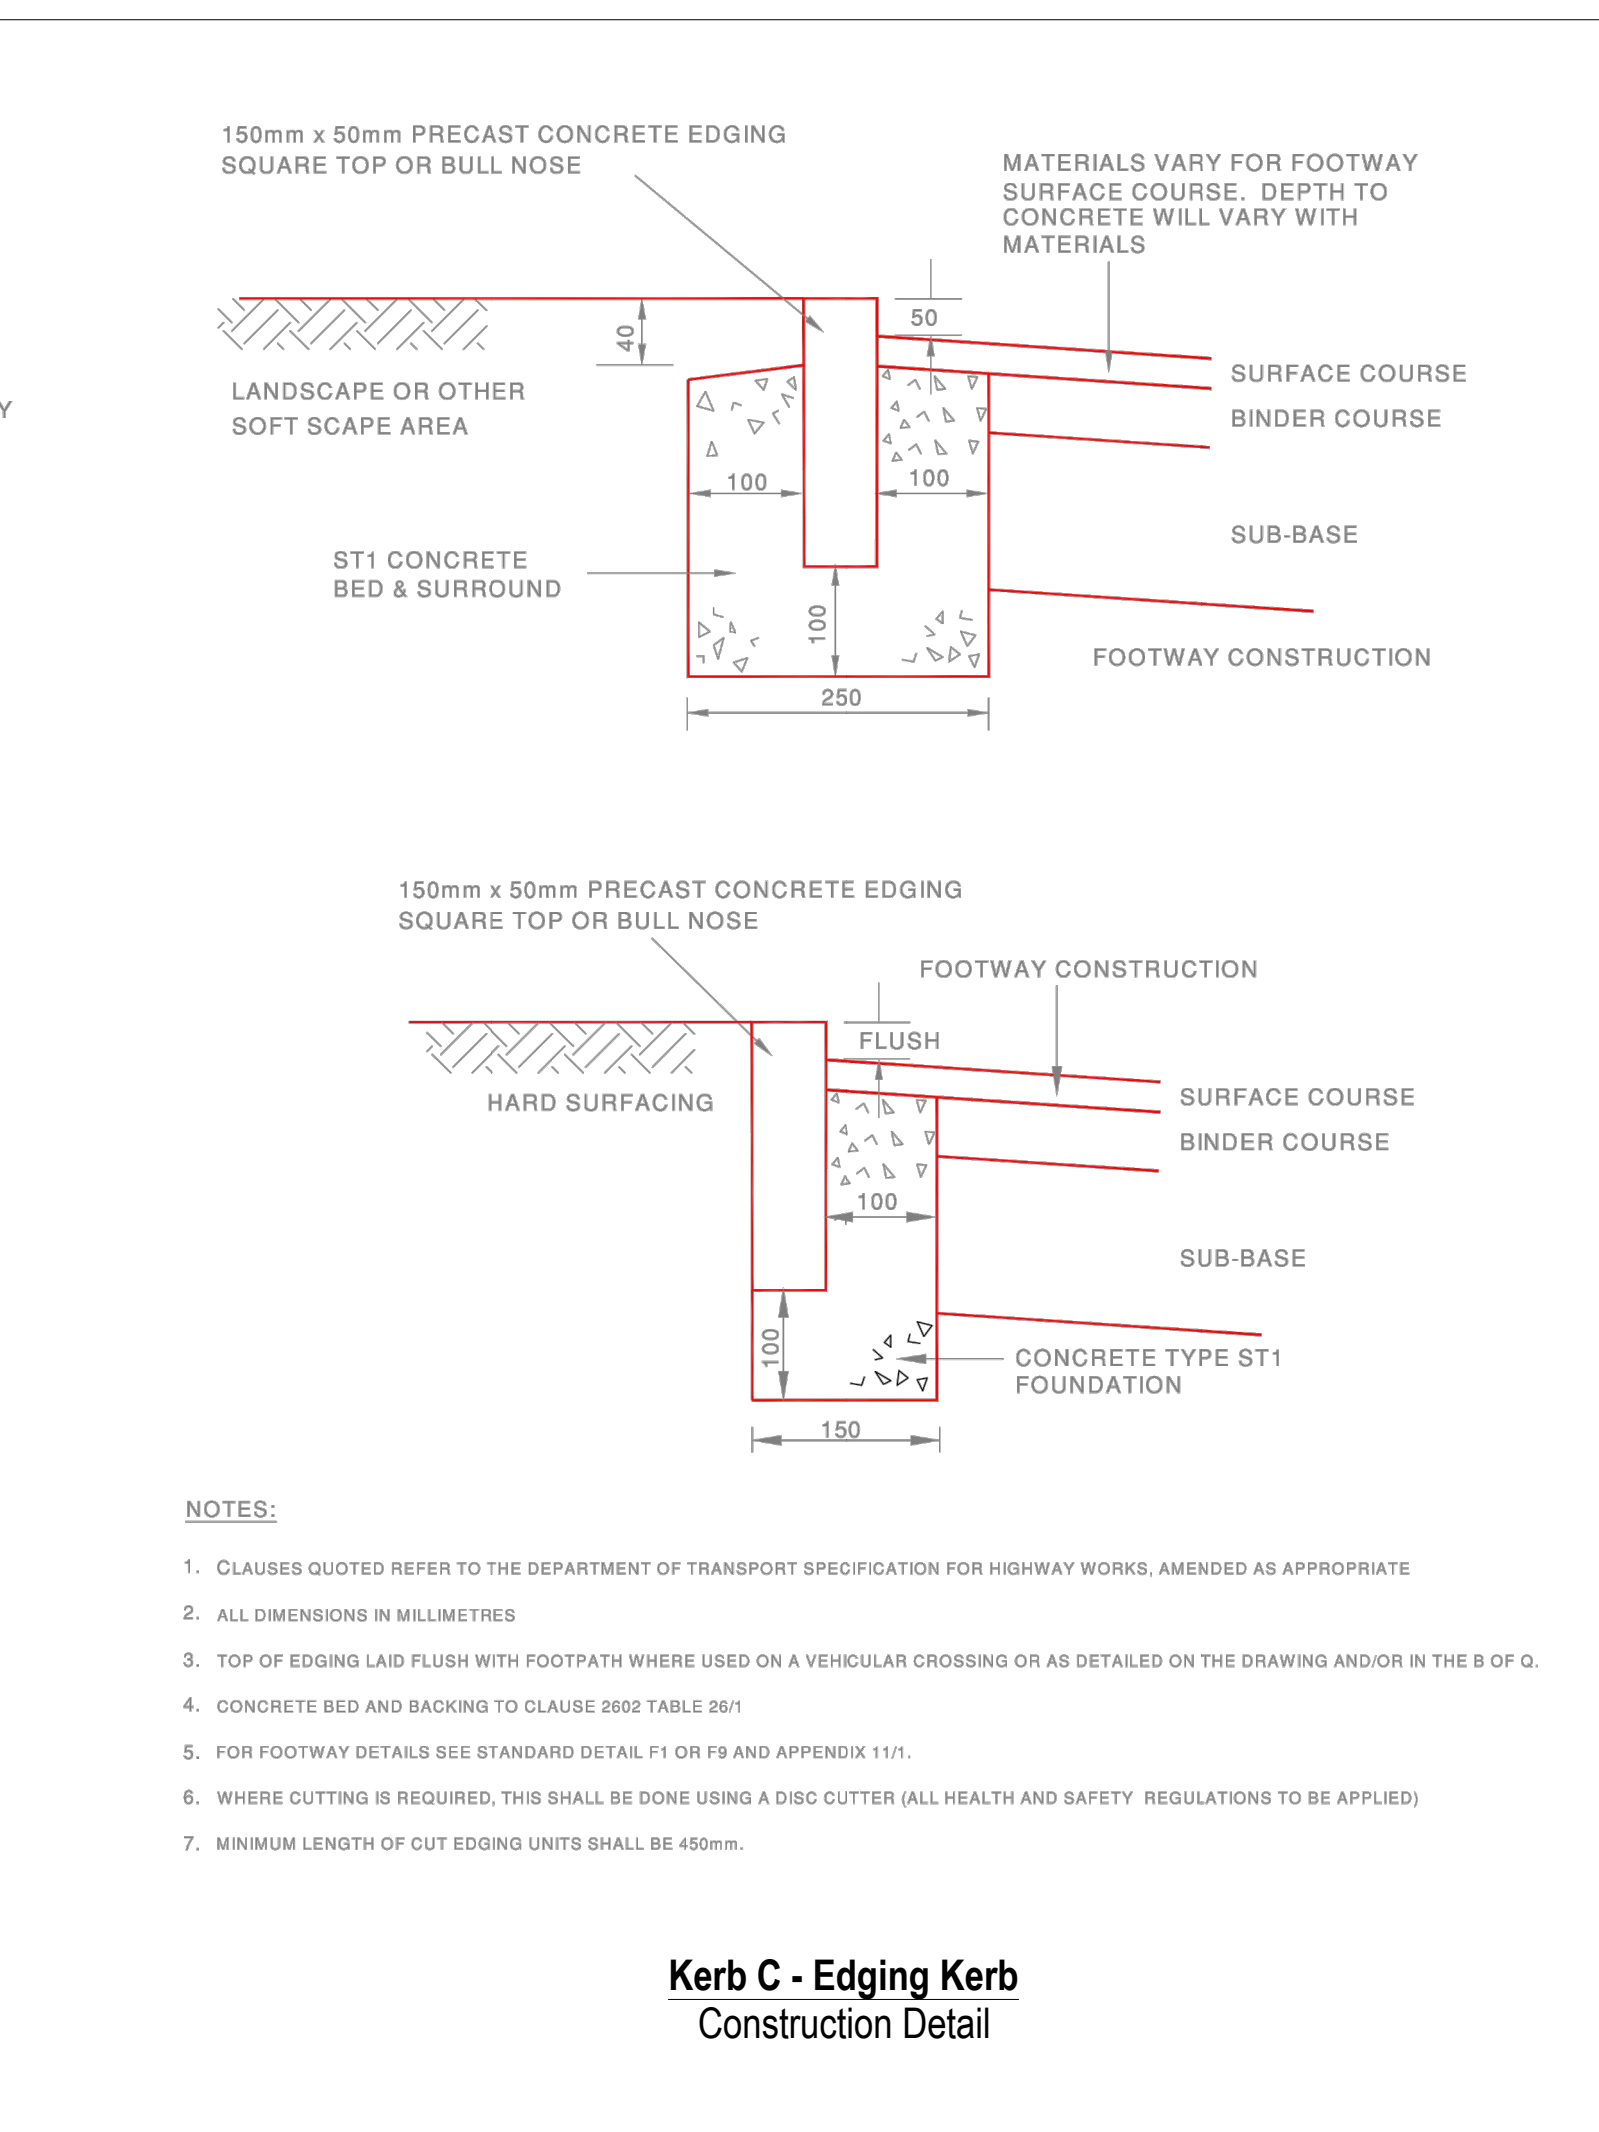

Kerb B - Dropped 150 x 125 BN Kerb
Construction Detail

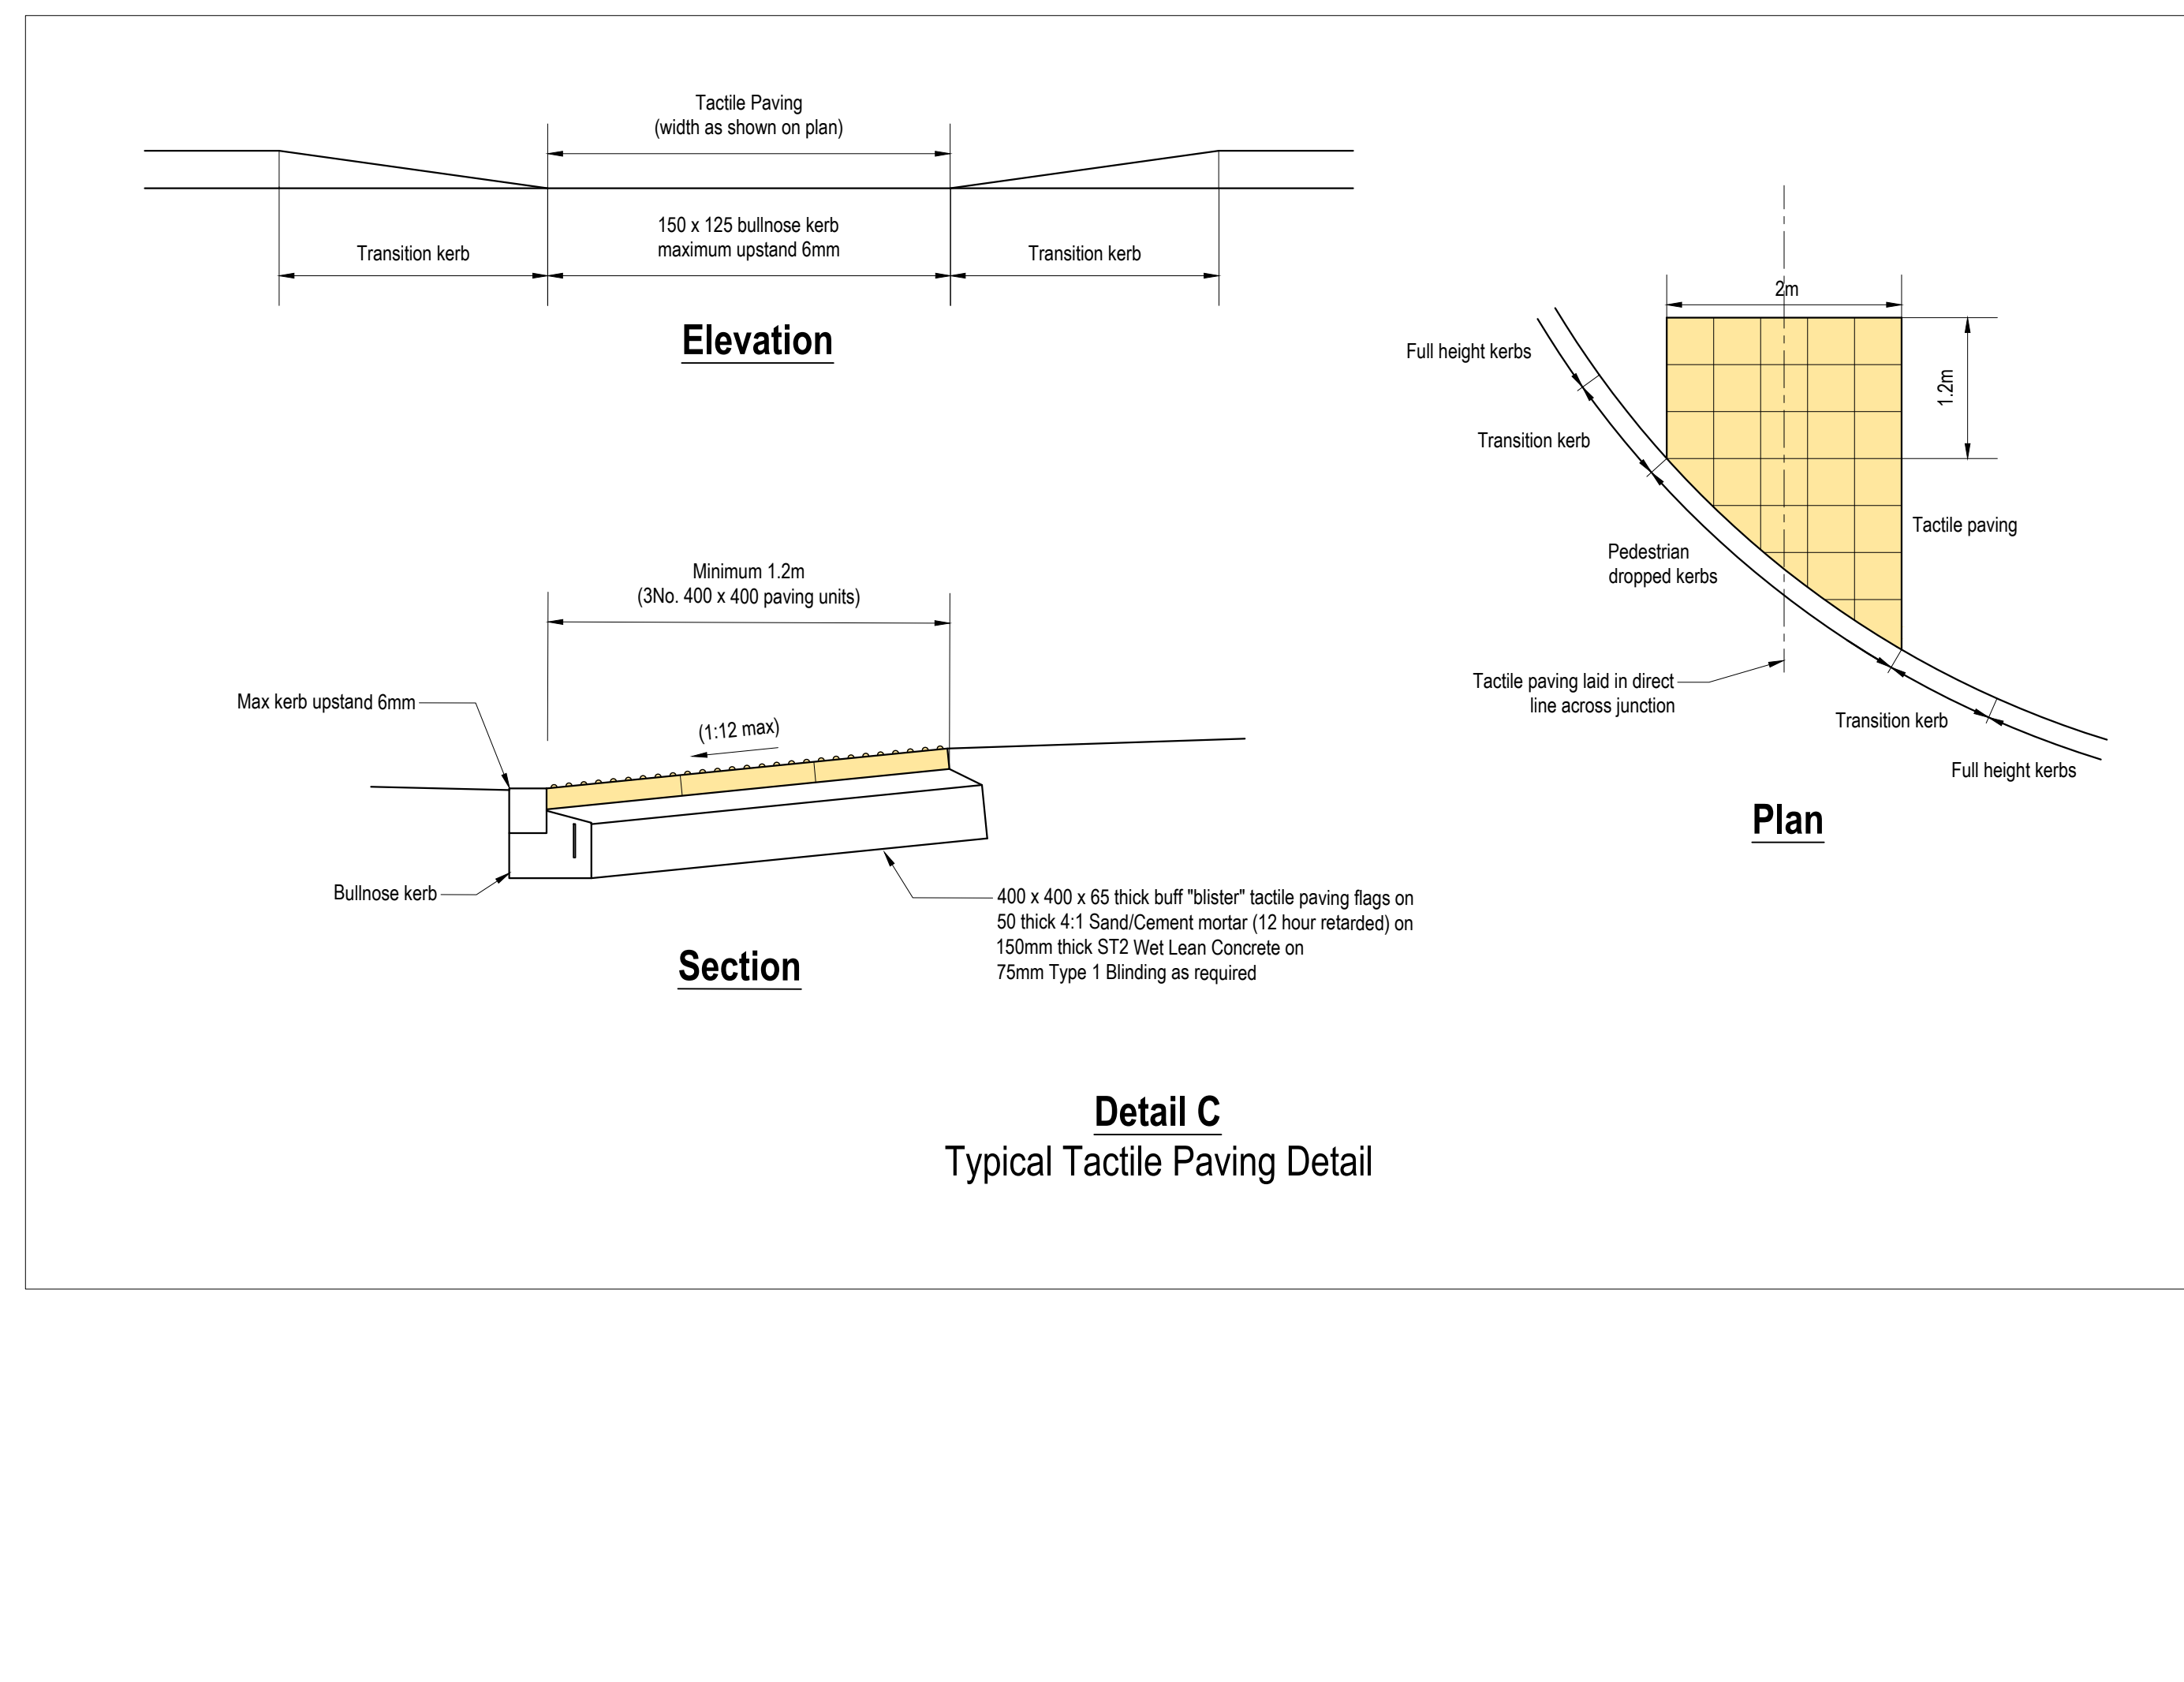

P3	20/06/24	Incorporate minor comments from 2nd Technical Review	GS	DLW	DLW
P2	27/02/24	Incorporate comments from 1st Technical Review	GS	DLW	DLW
P1	07/11/23	Preliminary for Comment	GS	DLW	DLW
REV	DATE	AMENDMENT DETAILS	DRAWN	CHECKED	APPROVED
Bradshaw Gass & Hope LLP					
Blackley Fire Station , 1058 Rochdale Road, Manchester, M9 7EQ			Drwg No.	H4182-H-01	Rev. P3
S278 Drawing			Scale	As Shown	Sheet Size A0
PSA Design Ltd			Date	20 June 2024	Approved
The Old Bank House, 6 Berry Lane, Longridge, Preston, PR3 5JA Tel: 01772 786066 www.psaesign.co.uk mail@psadesign.co.uk			Drawn	Checked	DLW
			GS	DLW	DLW