



© COPYRIGHT
The copyright in this drawing is vested in Sheppard Robson and no license or assignment of any kind has been, or is, granted to any third party whether by provision of copies or originals or otherwise unless agreed in writing.

DO NOT SCALE FROM THIS DRAWING
The contractor shall check and verify all dimensions on site and report any discrepancies in writing to Sheppard Robson before proceeding work


FOR ELECTRONIC DATA ISSUE
Electronic Data / drawings are issued as "read only" and should not be interrogated for measurement. All dimensions and levels should read, only from those values stated in text on the drawing.

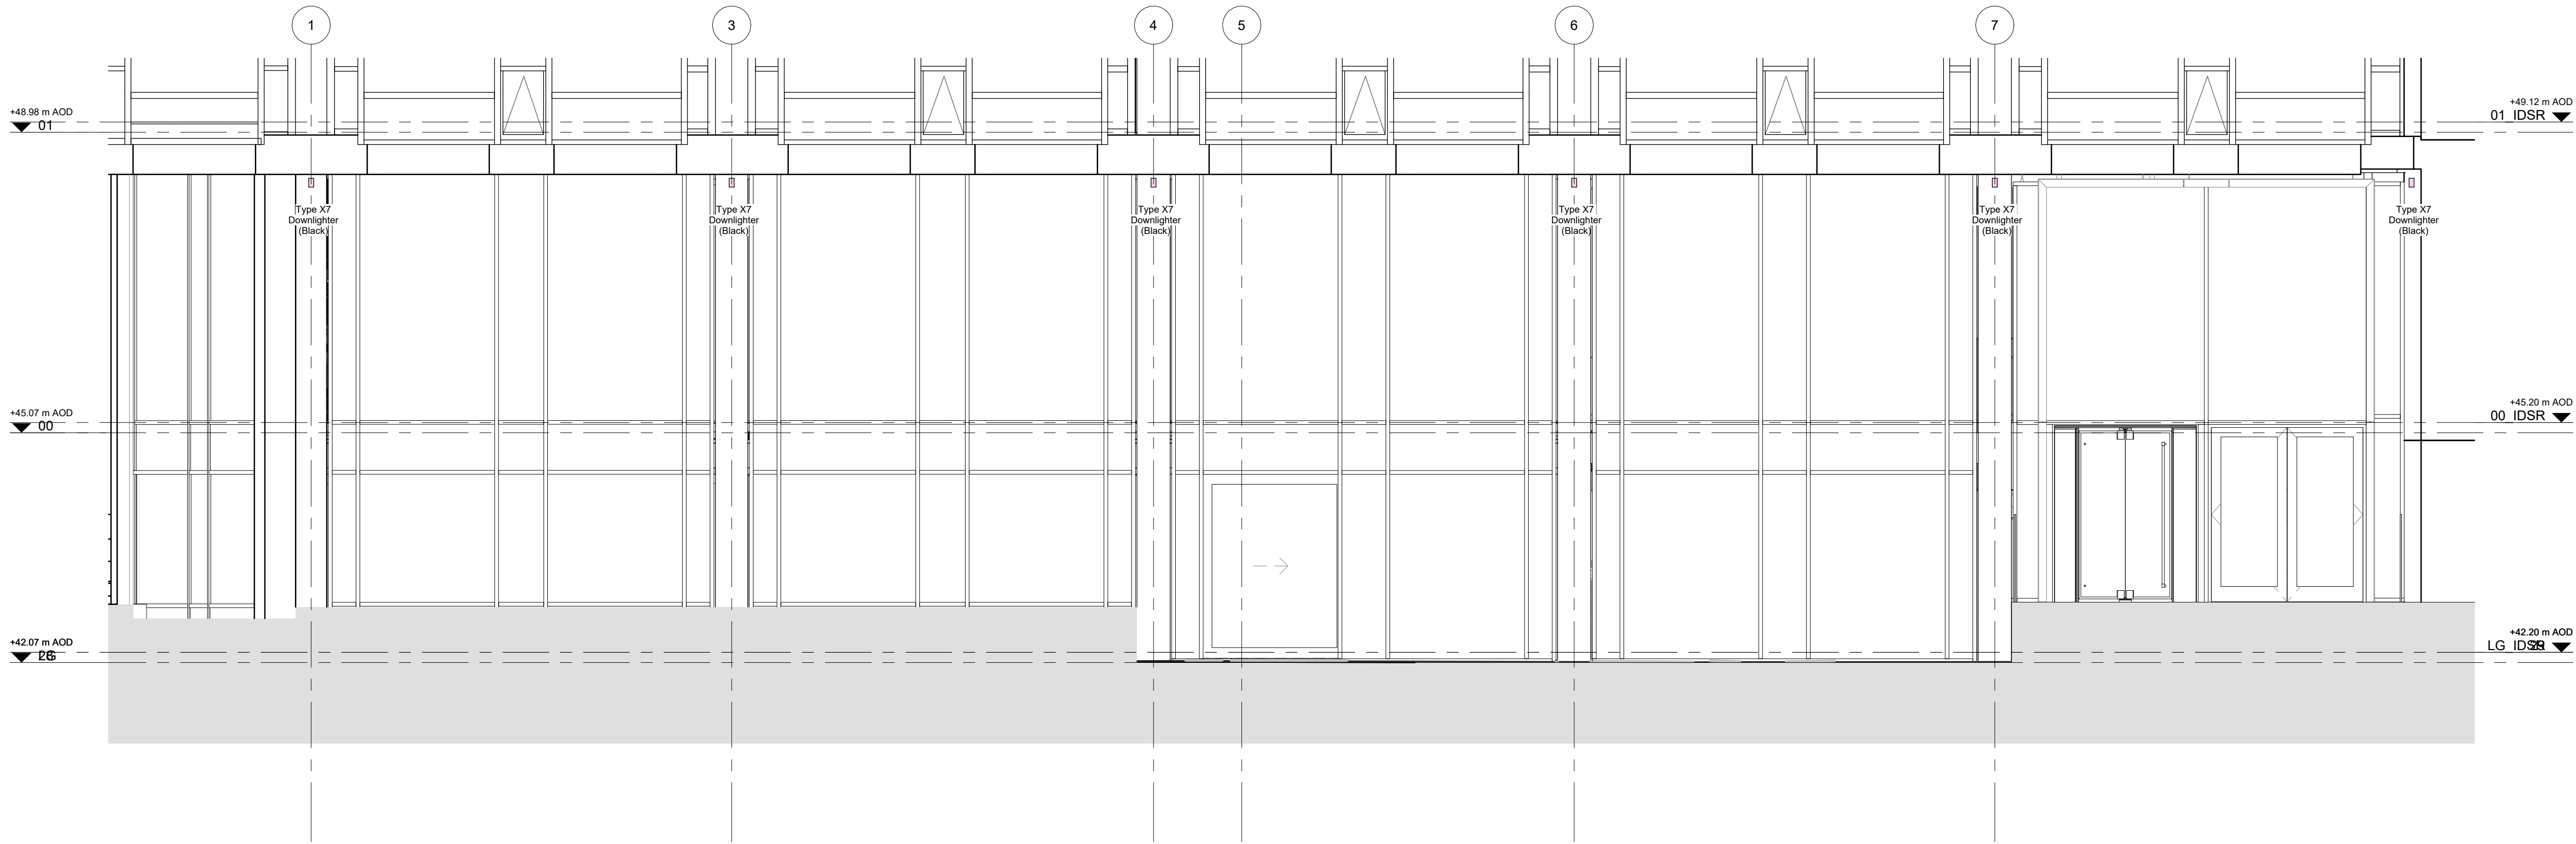


1 Piazza External Lighting Elevation
SK154 1 : 50

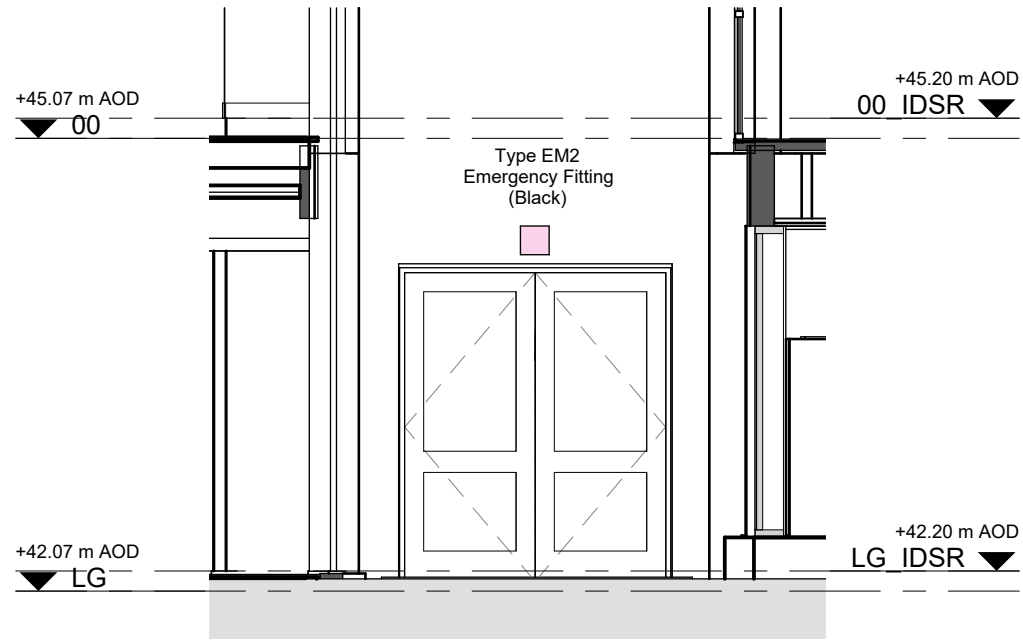


2 Stair 2 Escape Door Lighting Elevation
SK154 1 : 50

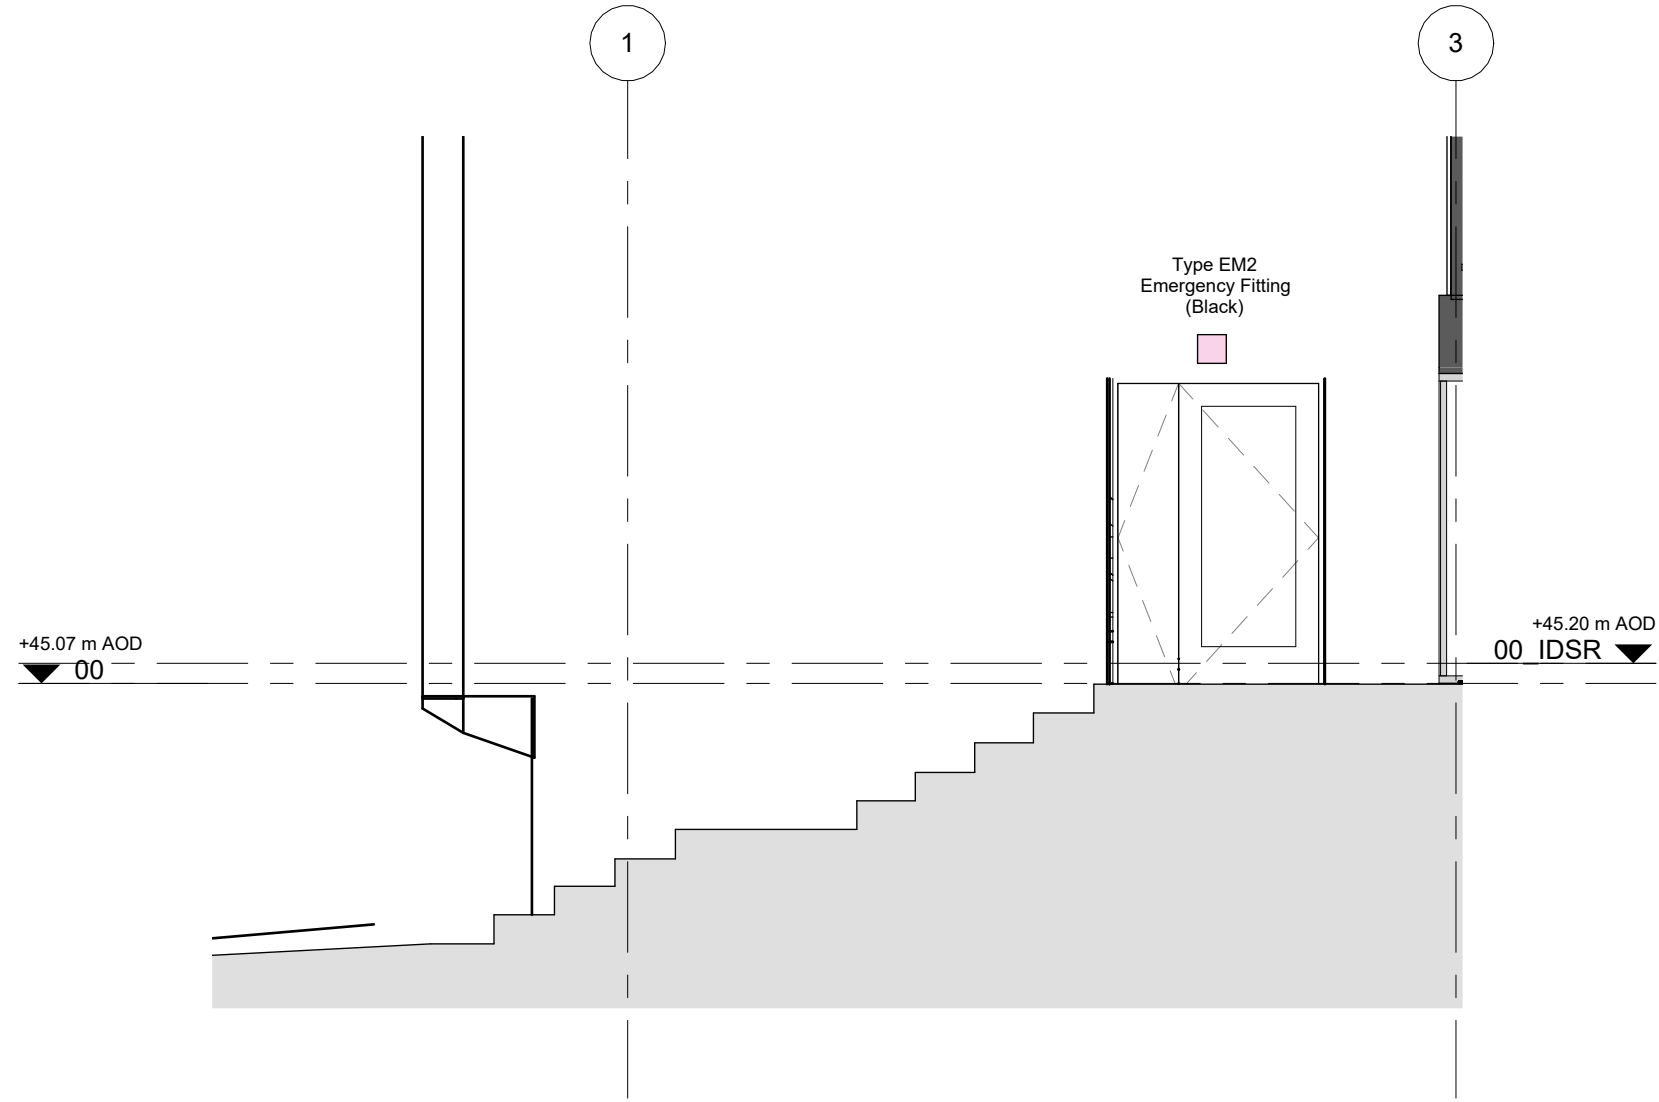

3 Stair 3 Escape Door Lighting Elevation
SK154 1 : 50

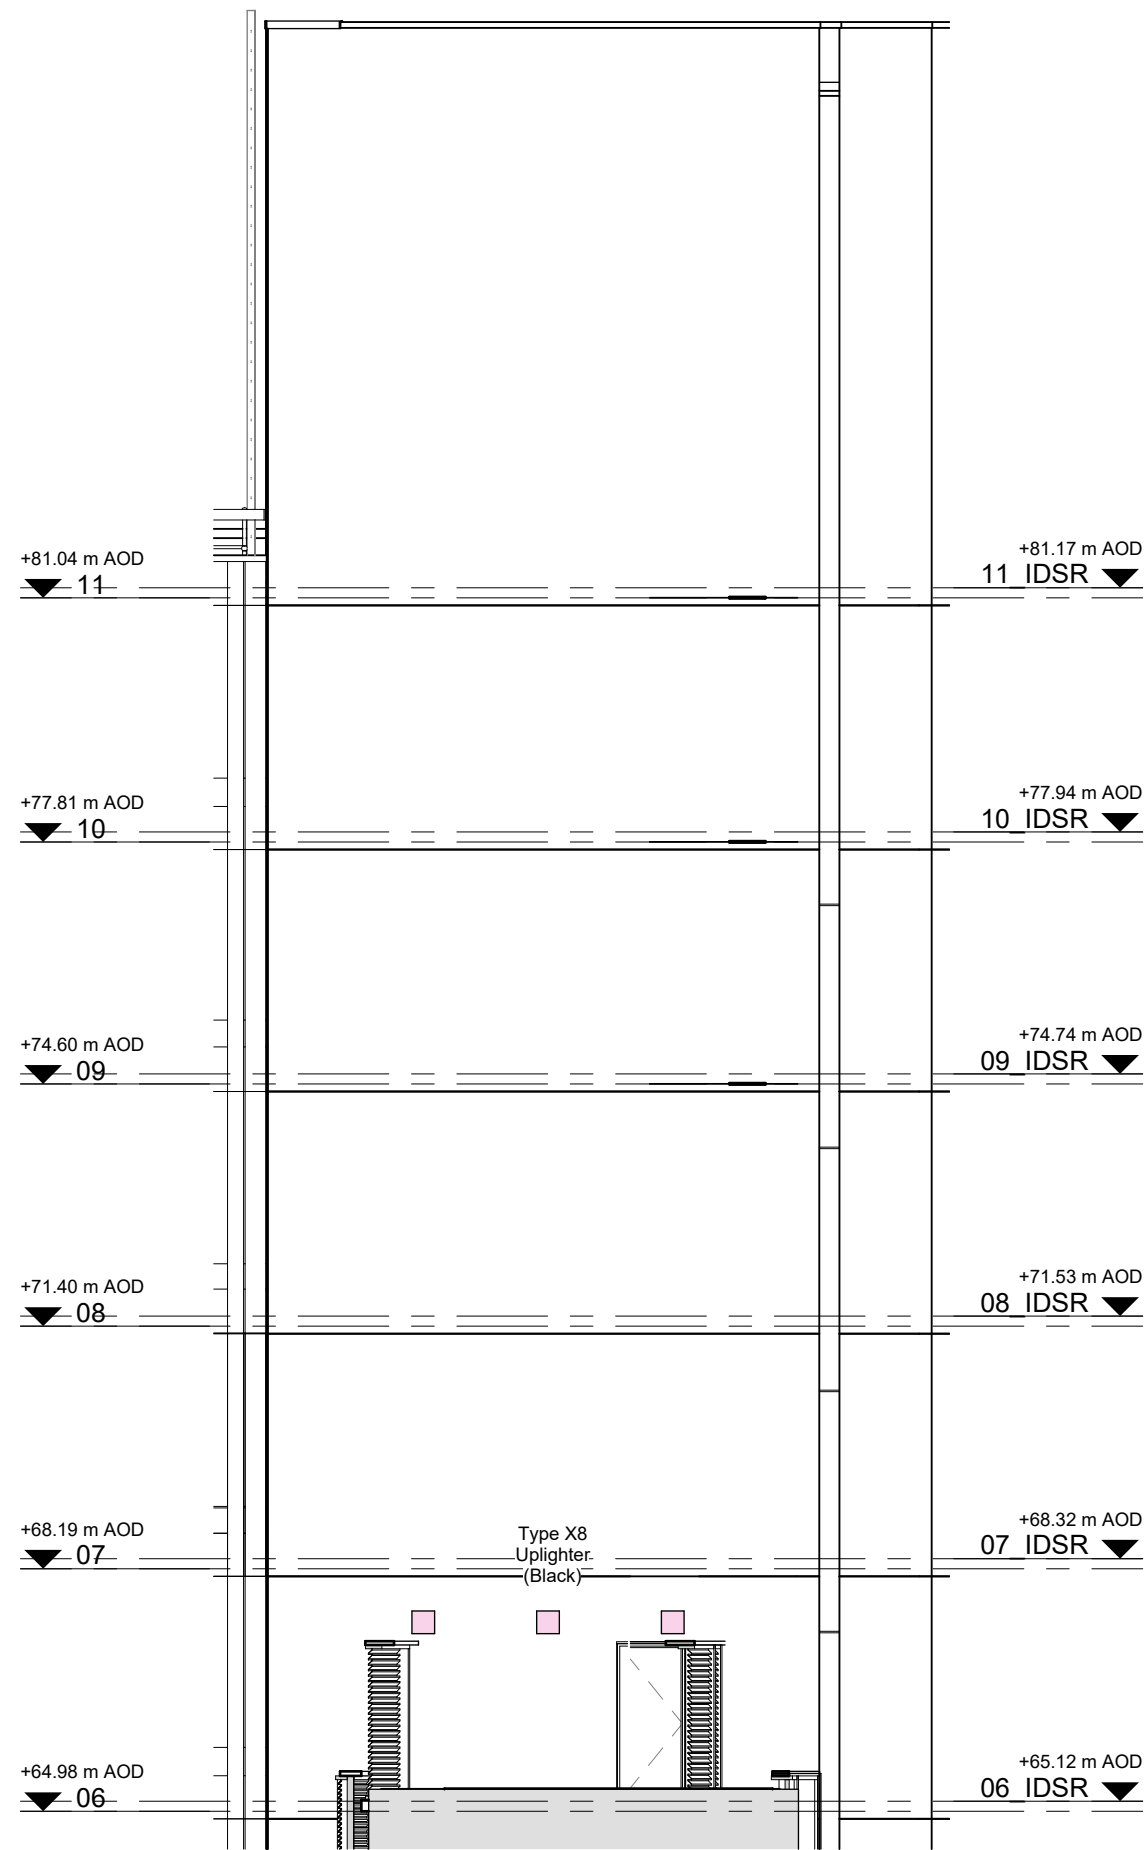

4 Tower Core Lighting Elevation
SK154 1 : 100

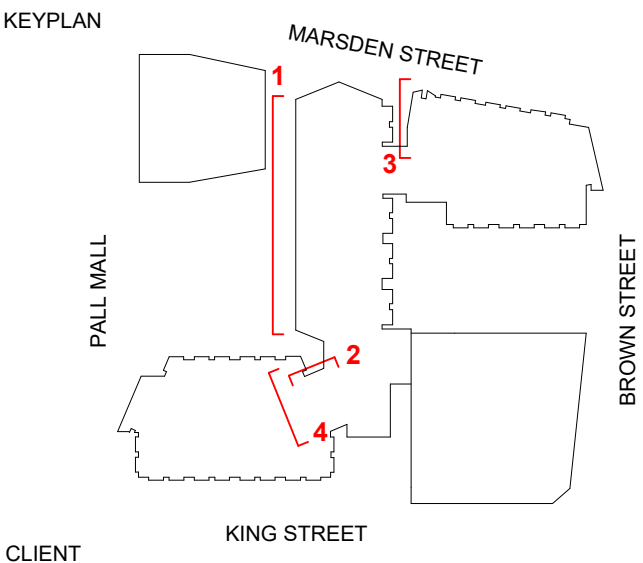

ID:SR
SHEPPARD ROBSON

27th Floor City Tower Piccadilly Plaza Manchester M1 4BT
T: +44 (0)161 233 8900 E: enquiries@sheppardrobson.com

PROJECT
Pall Mall Court

SCALE@A1 As indicated	DATE	ORIGINATOR JI	CHECKED ASM	AUTHORISED ASM
--------------------------	------	------------------	----------------	-------------------

External Lighting Elevations Sketch

Stage 5

STATUS S2	PURPOSE FOR ISSUE For Information	SR NO. 7240
DRAWING NO. 7240 · SRA · XX · ZZ · DR · A · SK154		REV.