



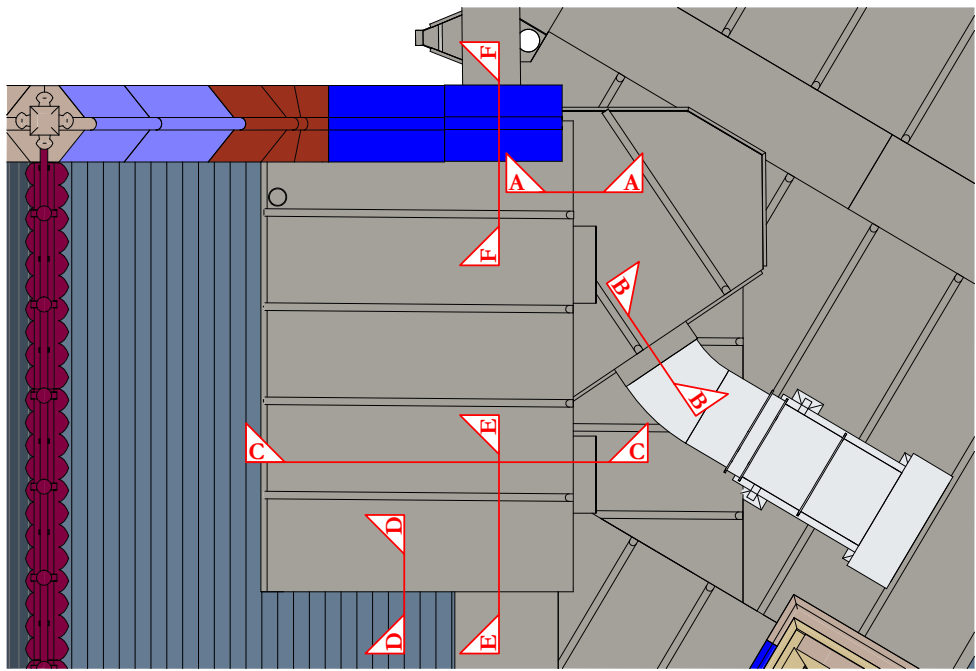


For Riser 17 and Riser 18 roof details refer to drawings:
OTH-PUR-RF-ZZ-DWG-A-7027 - Section A-A and B-B
OTH-PUR-RF-ZZ-DWG-A-7402 - Section C-C
OTH-PUR-RF-ZZ-DWG-A-7403 - Section D-D, E-E and F-F

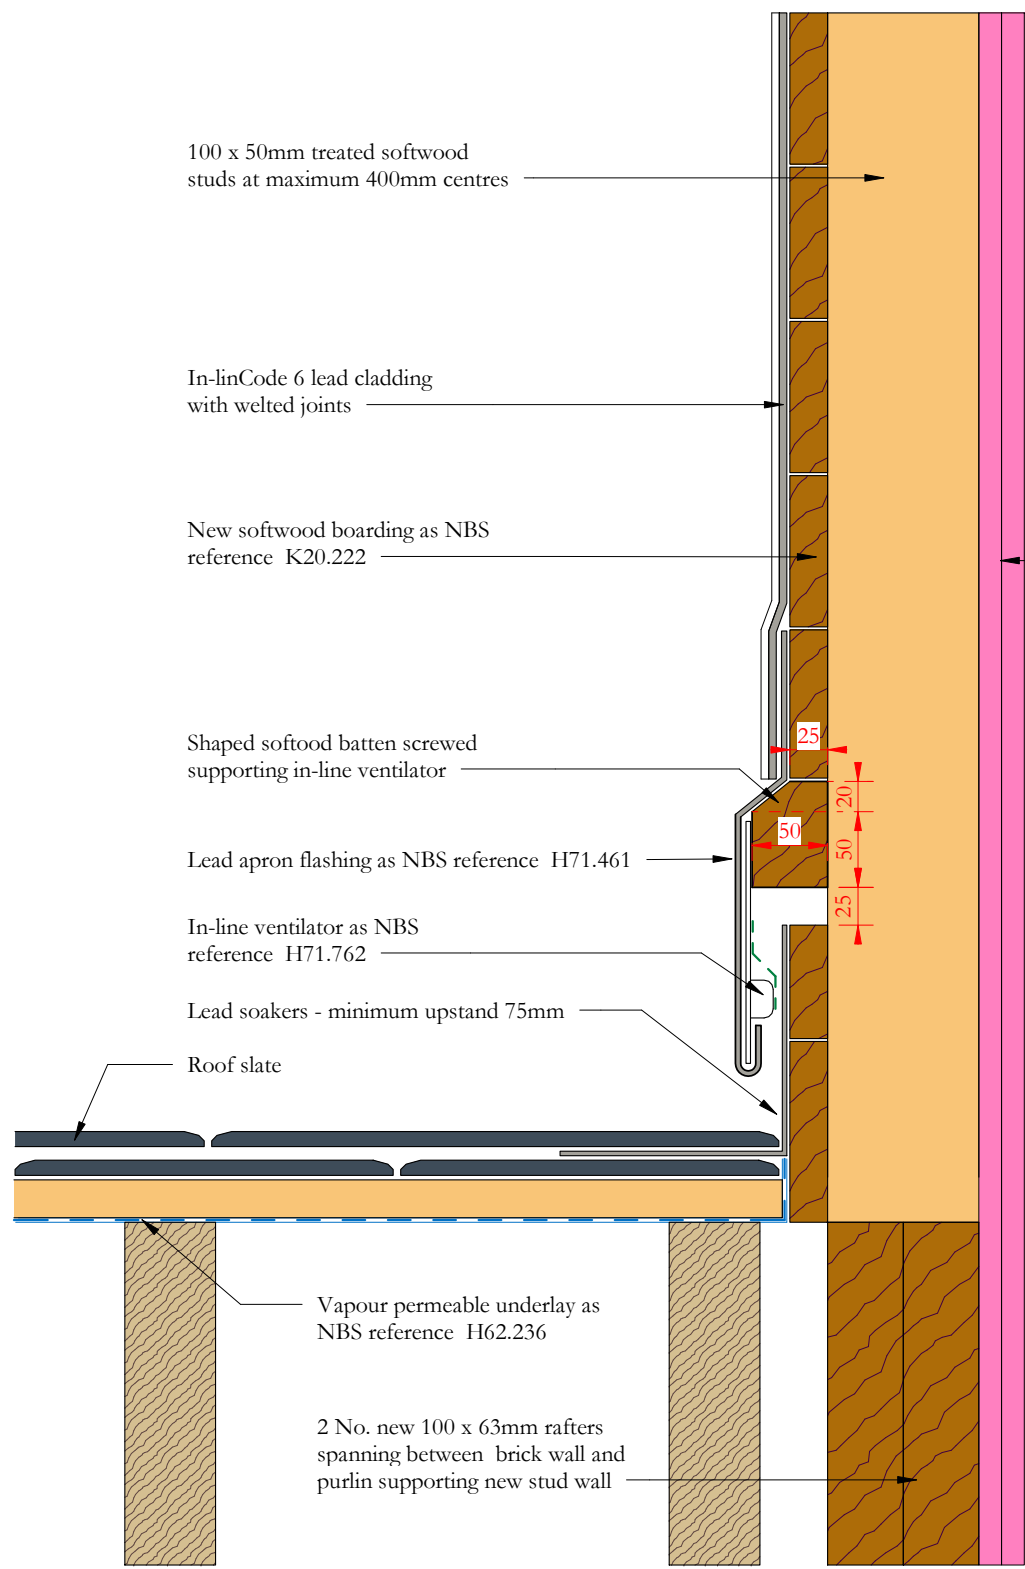


Section D-D through duct containment to riser 18 at junction with slate roof ER01

Scale 1:5

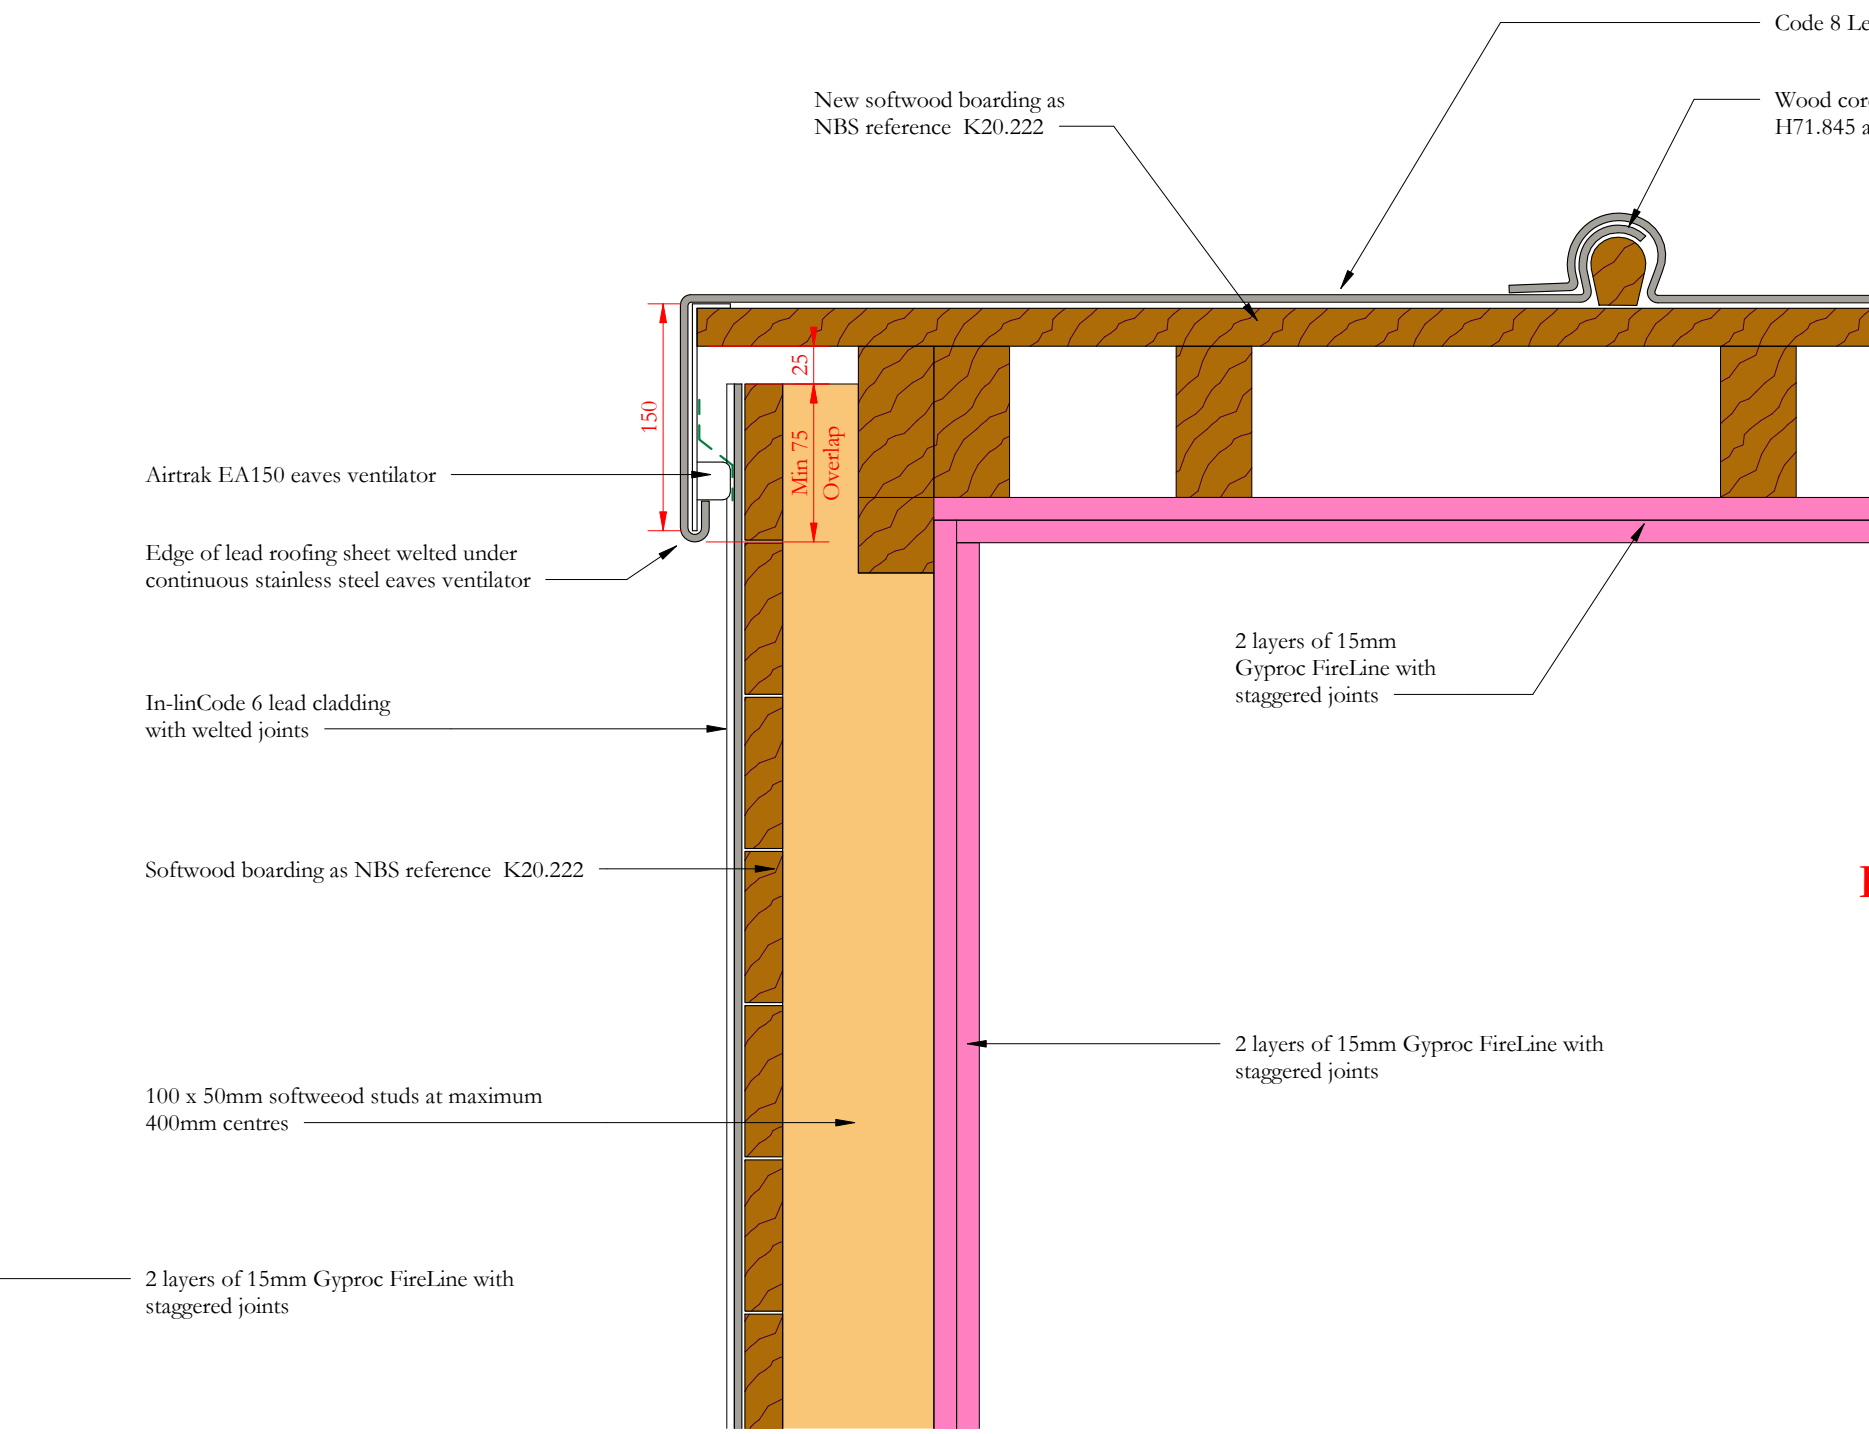

RISER 18

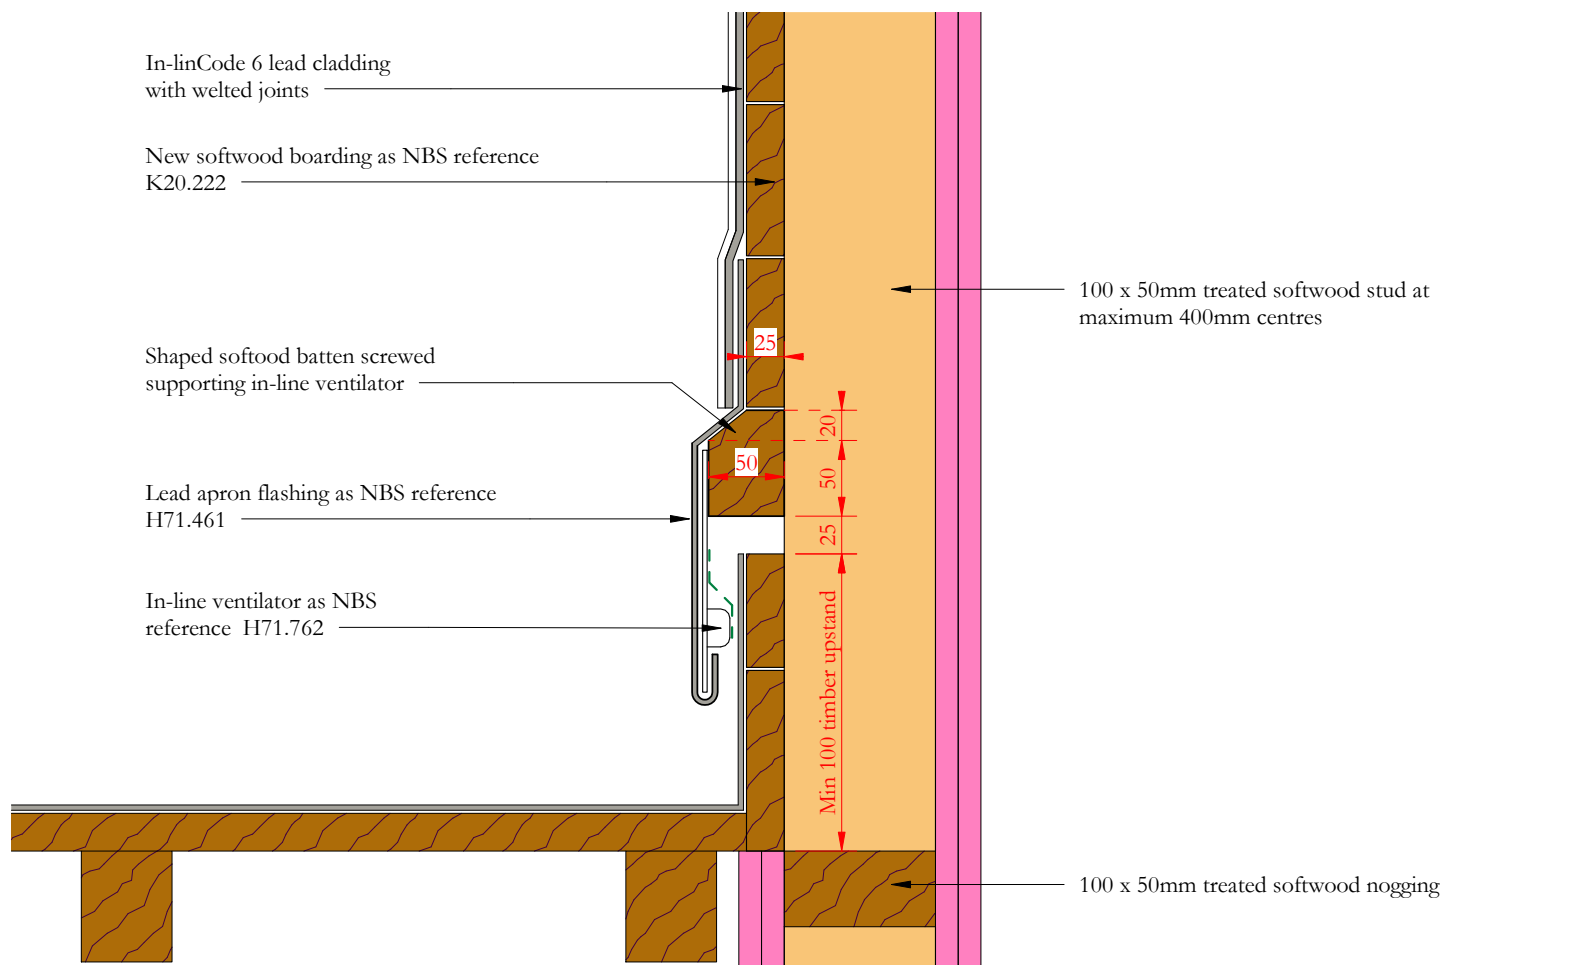

Section E-E through duct containment to riser 18 at junction with lead roof

Scale 1:5


Section F-F through duct containment to riser 18 at junction with gable wall to roofs ER01 and ER02n

Scale 1:5

Scale Bars to be used as guidance only - refer to sheet size below									
1:100	mm	1000	2000	3000	4000	5000	6000	7000	8000
1:200	mm	1000	2000	3000	4000	5000	6000	7000	8000
1:500	m	10	20	30	40	50	60	70	80
1:1250	m	10	20	30	40	50	60	70	80

Notes:
Drawings are based on survey data and may not accurately represent what is physically present.
Do not scale from this drawing. All dimensions are to be verified on site before proceeding with the work.
All dimensions are in millimeters unless noted otherwise.
Purcell shall be notified in writing of any discrepancies.

KEY PLAN

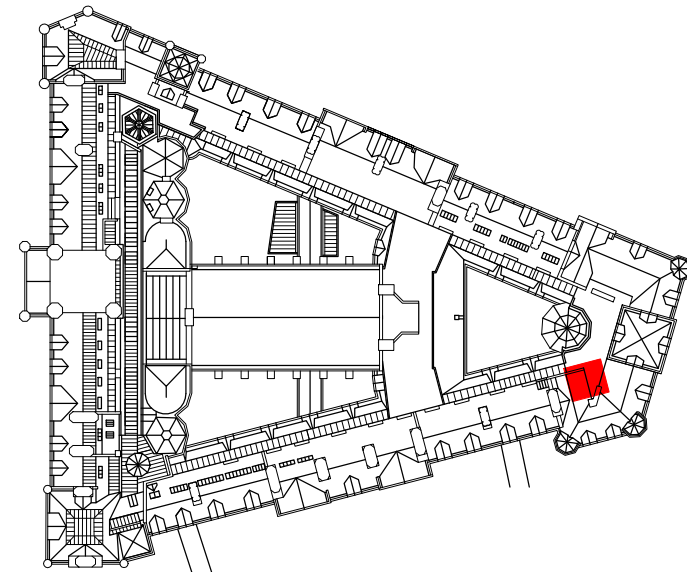

-	12/09/2023	JC	GR	First Issue
ISSUE	DATE	APPROVED	DRAWN	DESCRIPTION



Project Office, Town Hall, MANCHESTER M60 2L1
+44 (0) 7970 097 432
www.purcelluk.com

PROJECT STATUS	RIBA Stage 5
CLIENT	Manchester City Council
PROJECT	Our Town Hall
DRAWING TITLE	Details of roof outlet for ducts from riser 18. Sheet 2 of 2
SIZE & SCALE	A1:As indicated
DRAWING STATUS	S4 Construction

JOB NUMBER 236959

DRAWING NO. OTH-PUR-TH-RF-DWG-A-7403 -

© PURCELL 2019. PURCELL ® IS THE TRADING NAME OF PURCELL ARCHITECTURE LTD.

12/09/2023 11:35:13