


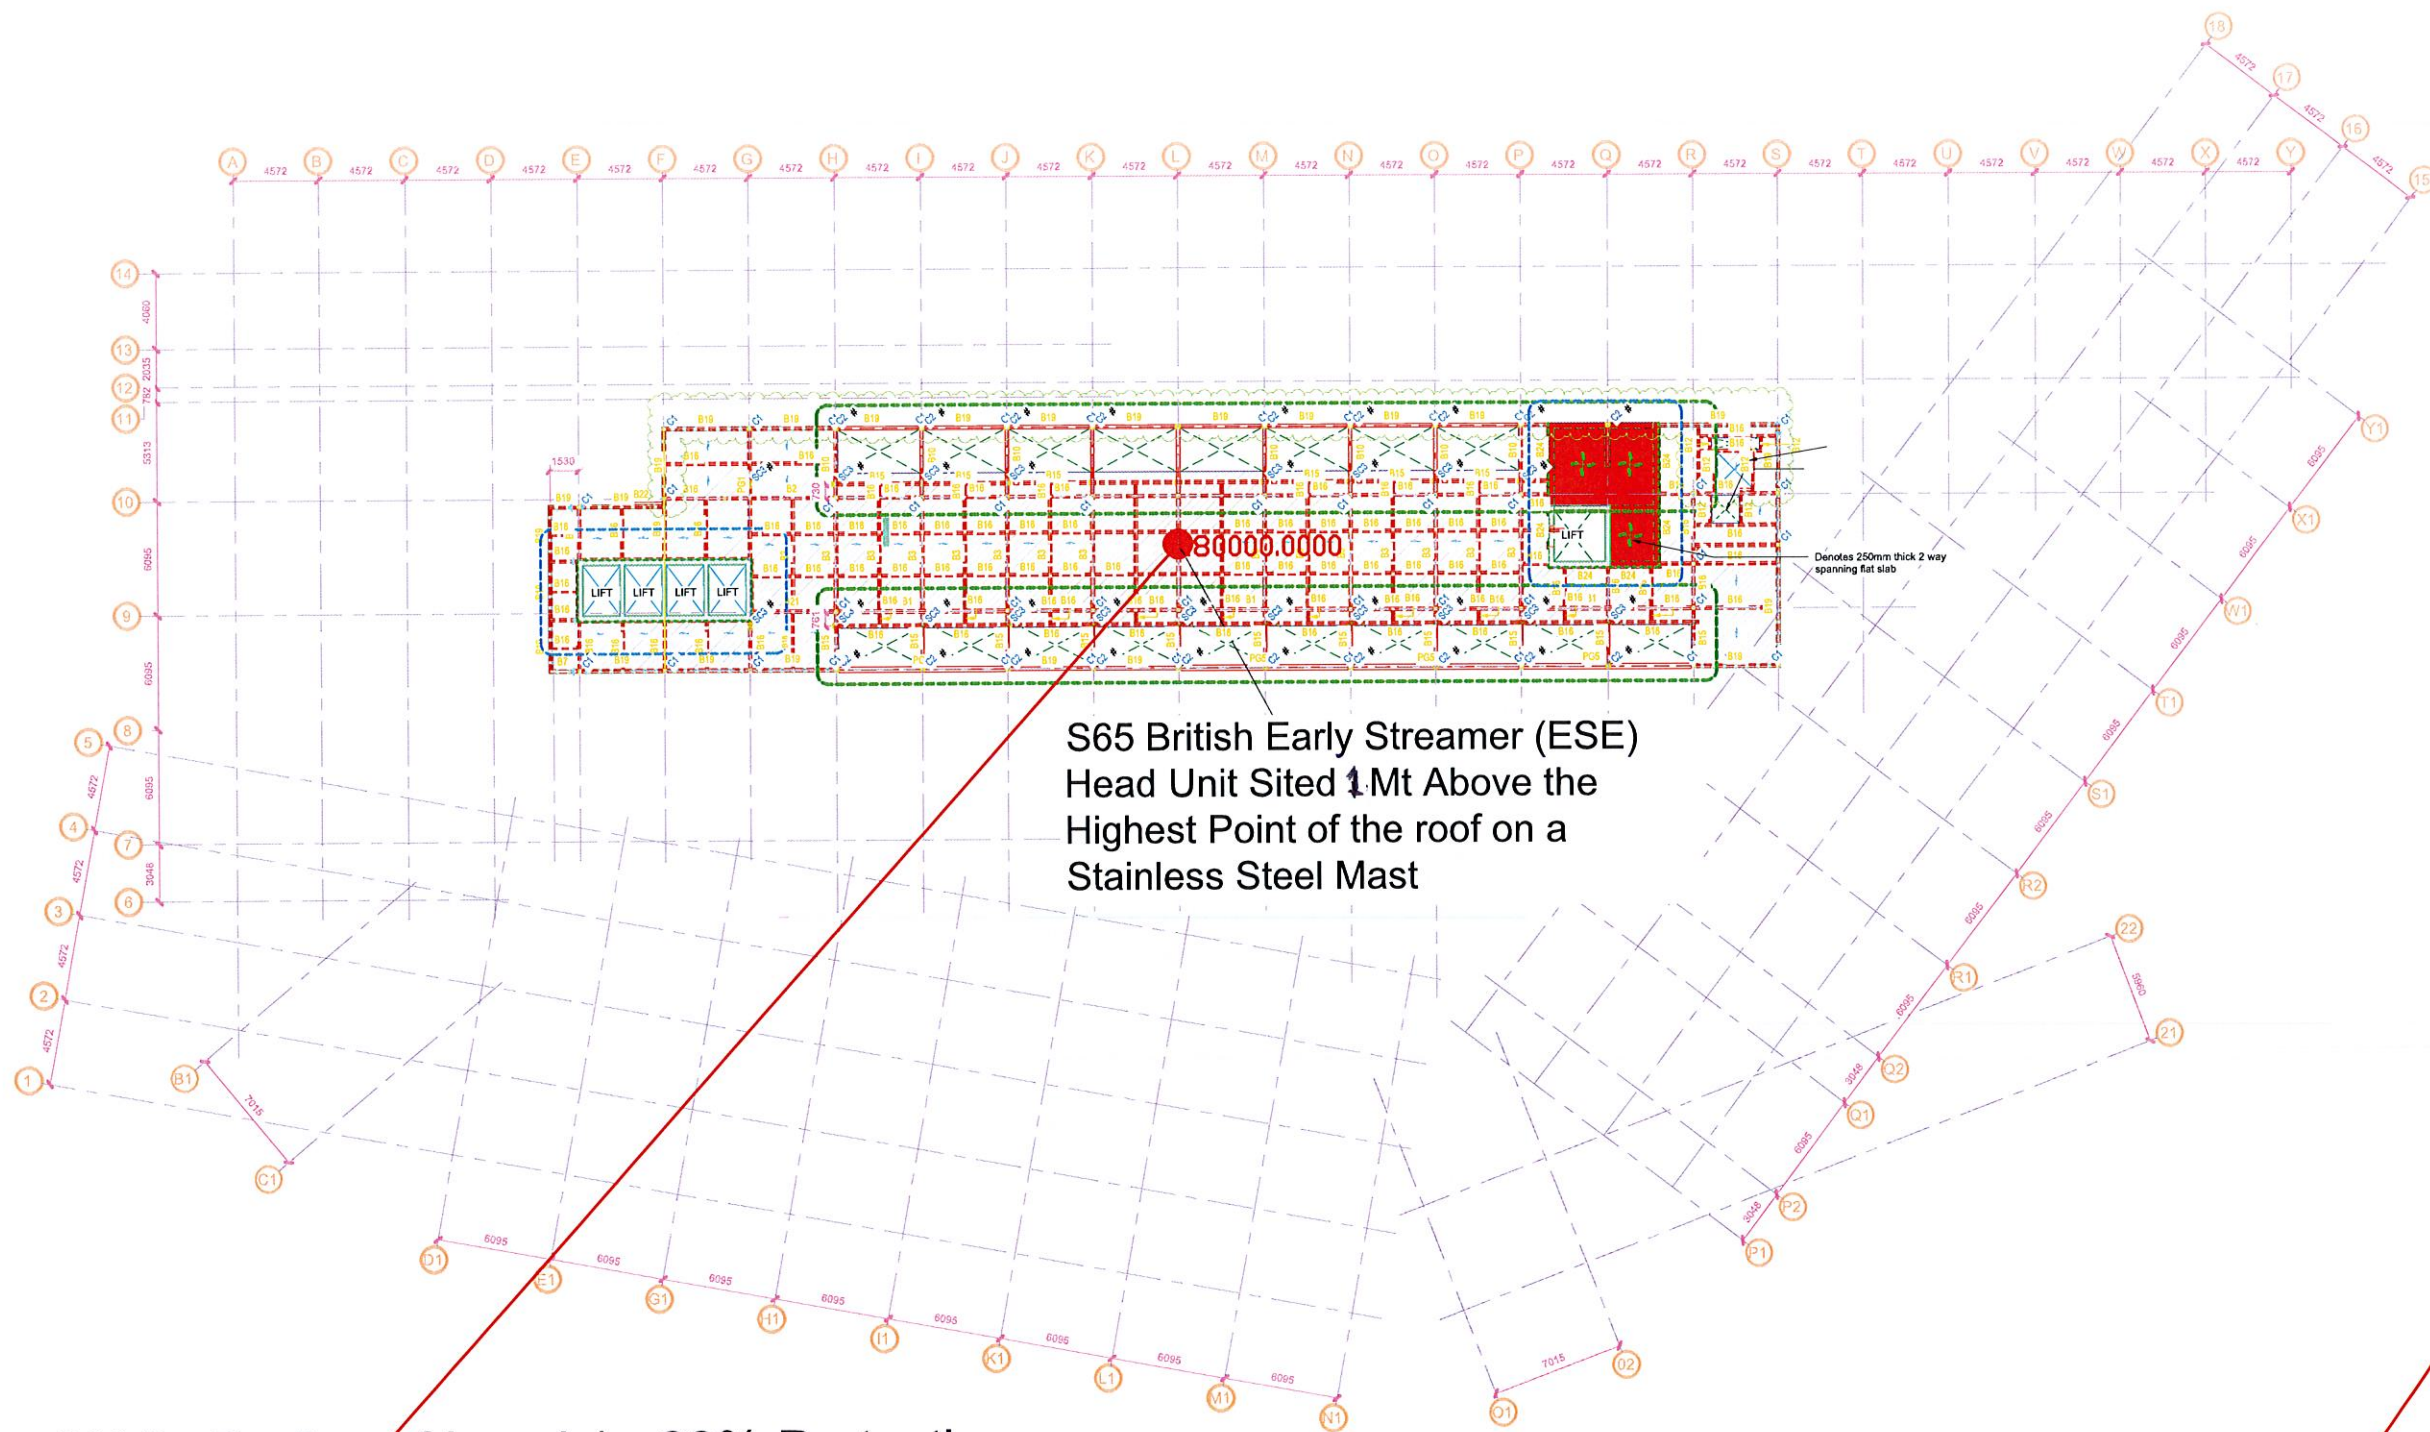

80Mts Radius of Level 1 - 99% Protection

**THUNDERBOLT
TEST & MAINTENANCE Ltd**
Lightning Protection
&
Earthing Specialists
Unit 2 The Glade Business Centre
Forum Road
Nottingham NG5 9RW
Tele: 0115 9754808
Email: info@thunderbolttn.com

Client
DOMIS CONSTRUCTION Ltd

Project Address
RYLANDS MANCHESTER

Drawing Title:
**PROPOSED SITING OF ESE MAST &
HEAD UNIT AT TOP ROOF LEVEL**

Scale 1:200 @A1	Date 03/02/2025	Drawn By CJS	Checked MH
Drawing Number M-011652-MH	Revision 0		