



GROSVENOR | 4TH FLOOR SHIP CANAL HOUSE, MANCHESTER

HERITAGE EXISTING & PROPOSED SECTIONS

This drawing is the property of Bluesky Design Interiors Limited and must not be copied or otherwise reproduced. All dimensions must be checked on site before commencing work. This drawing was produced using AutoCAD 2025.

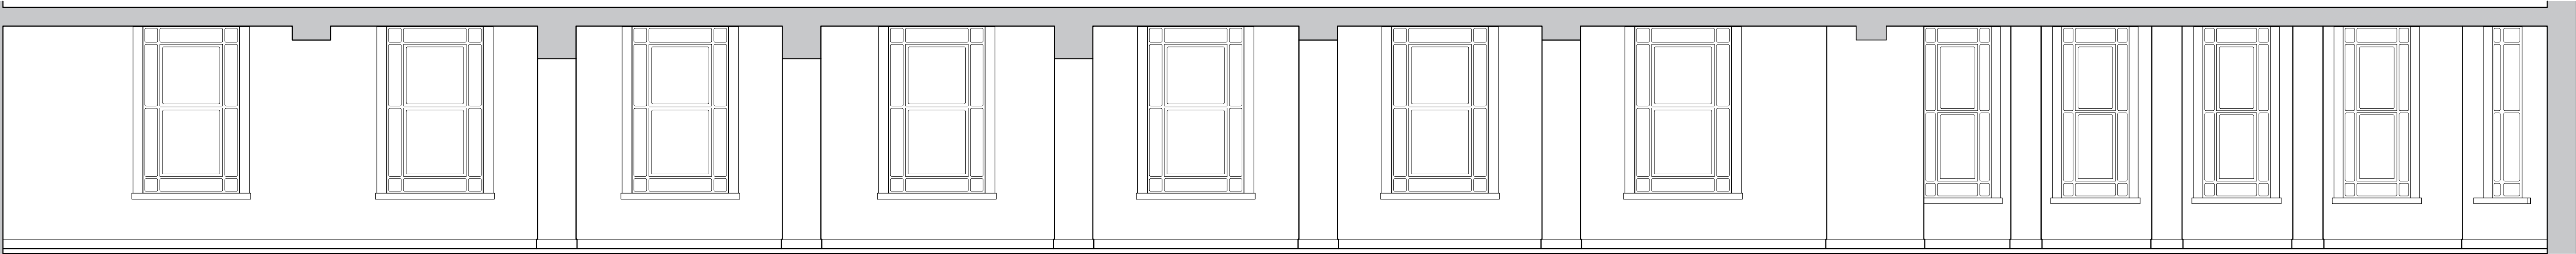


EXISTING SECTION A-A

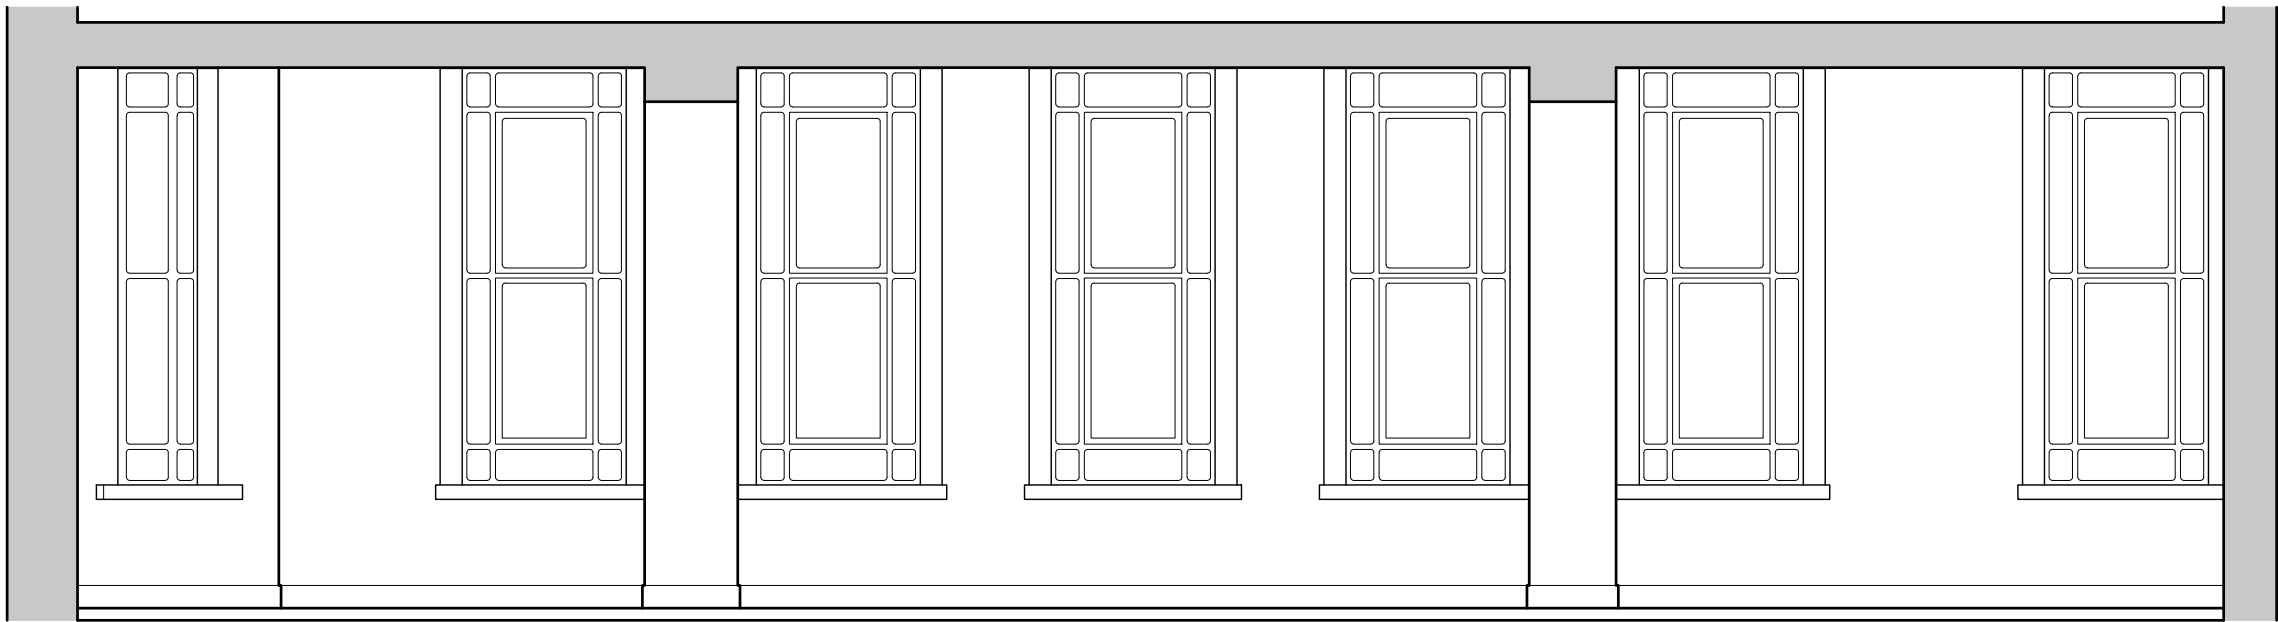


EXISTING SECTION B-B




EXISTING SECTION C-C

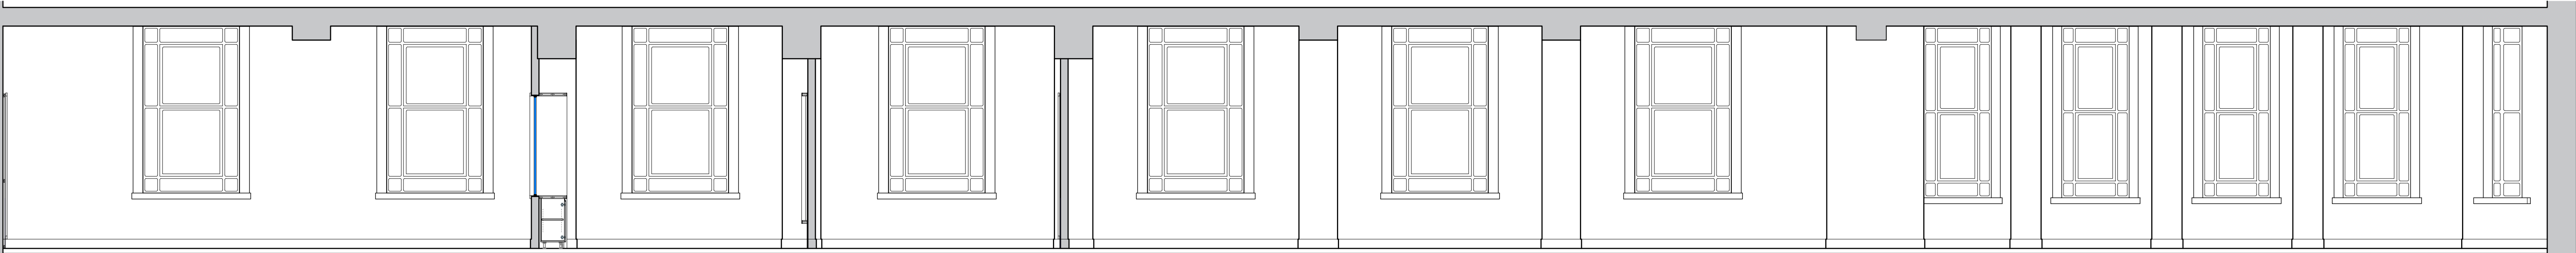



PROPOSED SECTION A-A

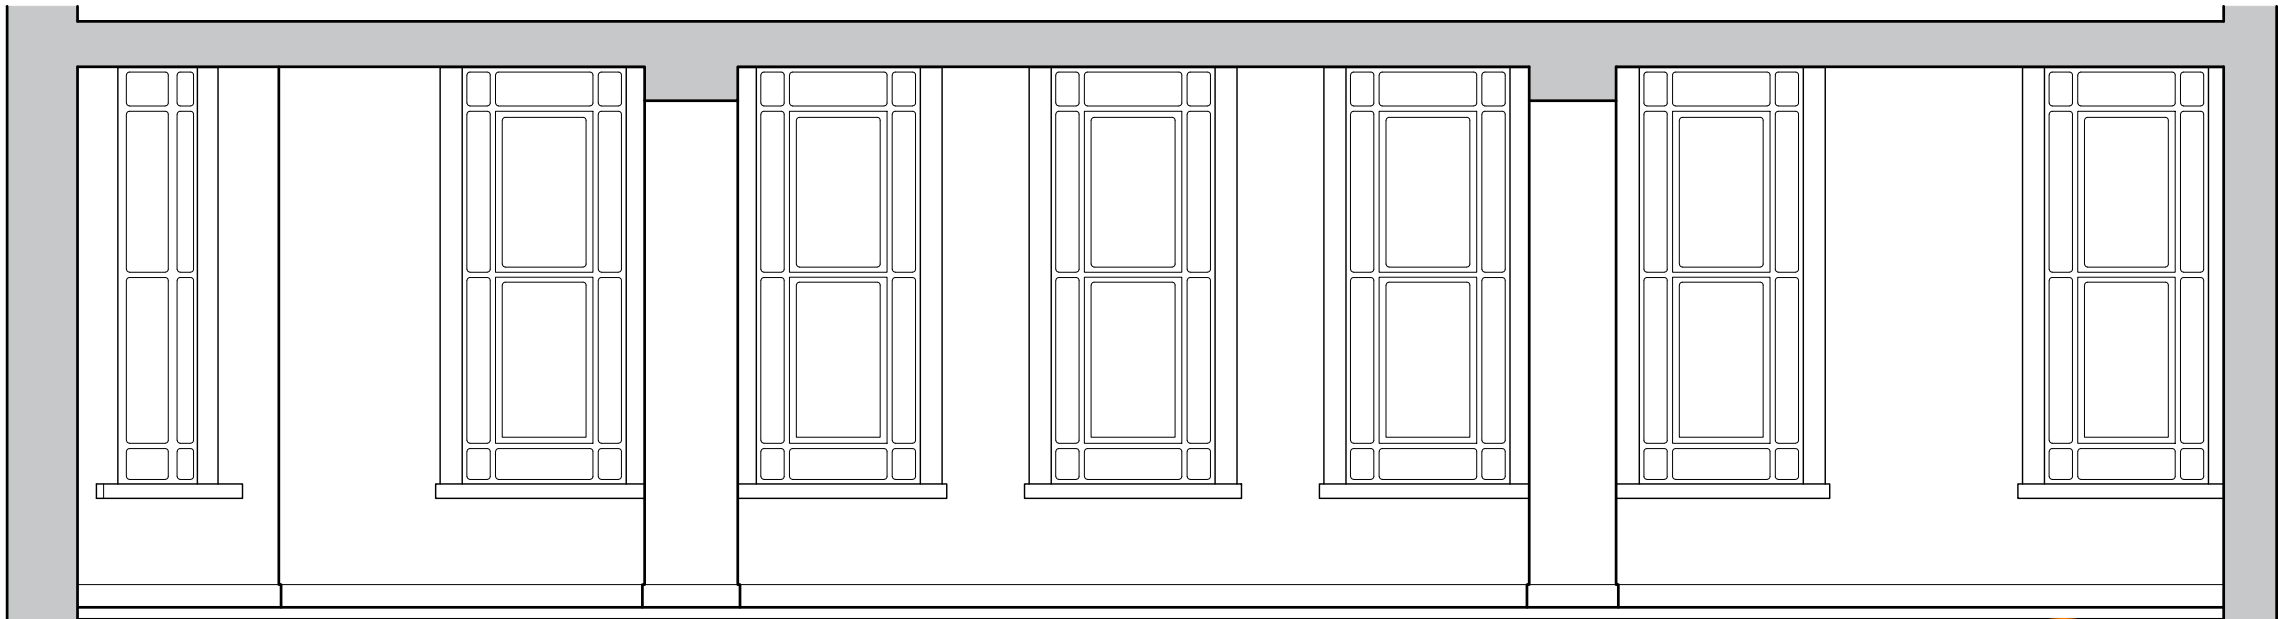

PROPOSED SECTION B-B

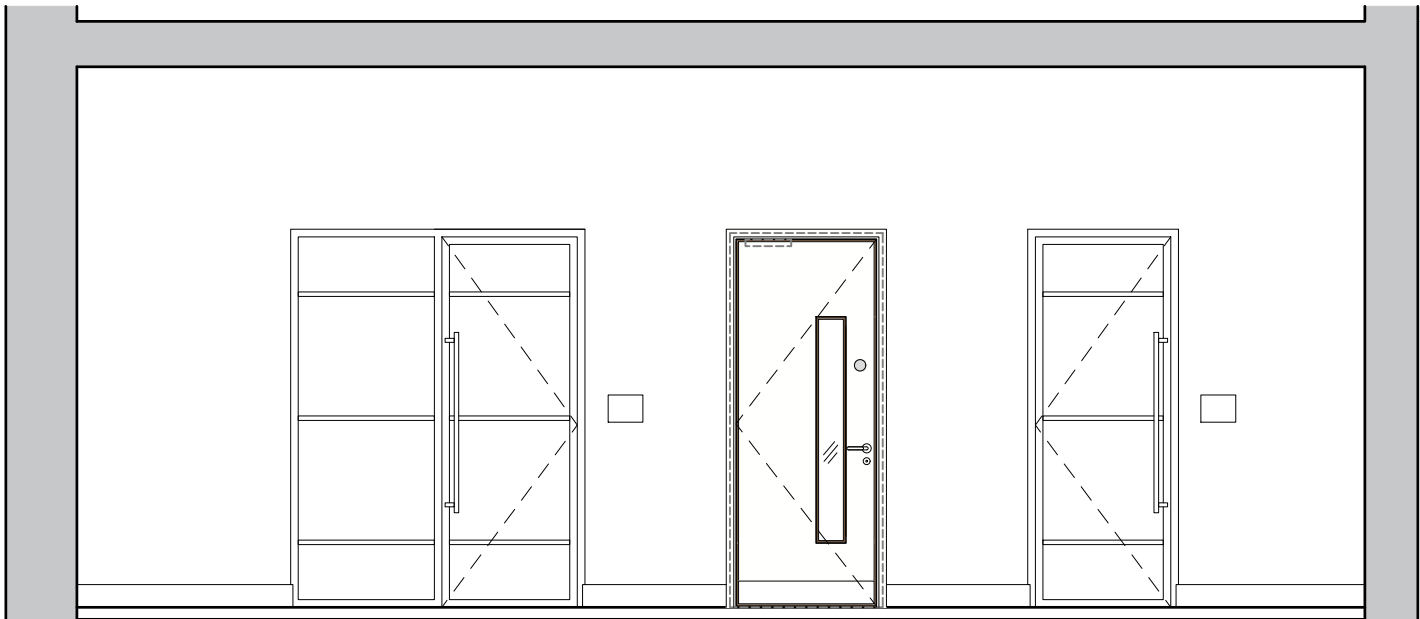

PROPOSED SECTION C-C

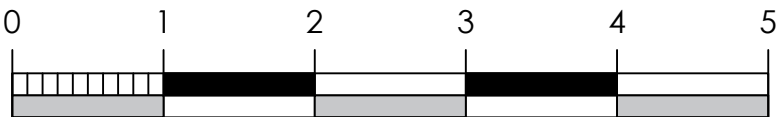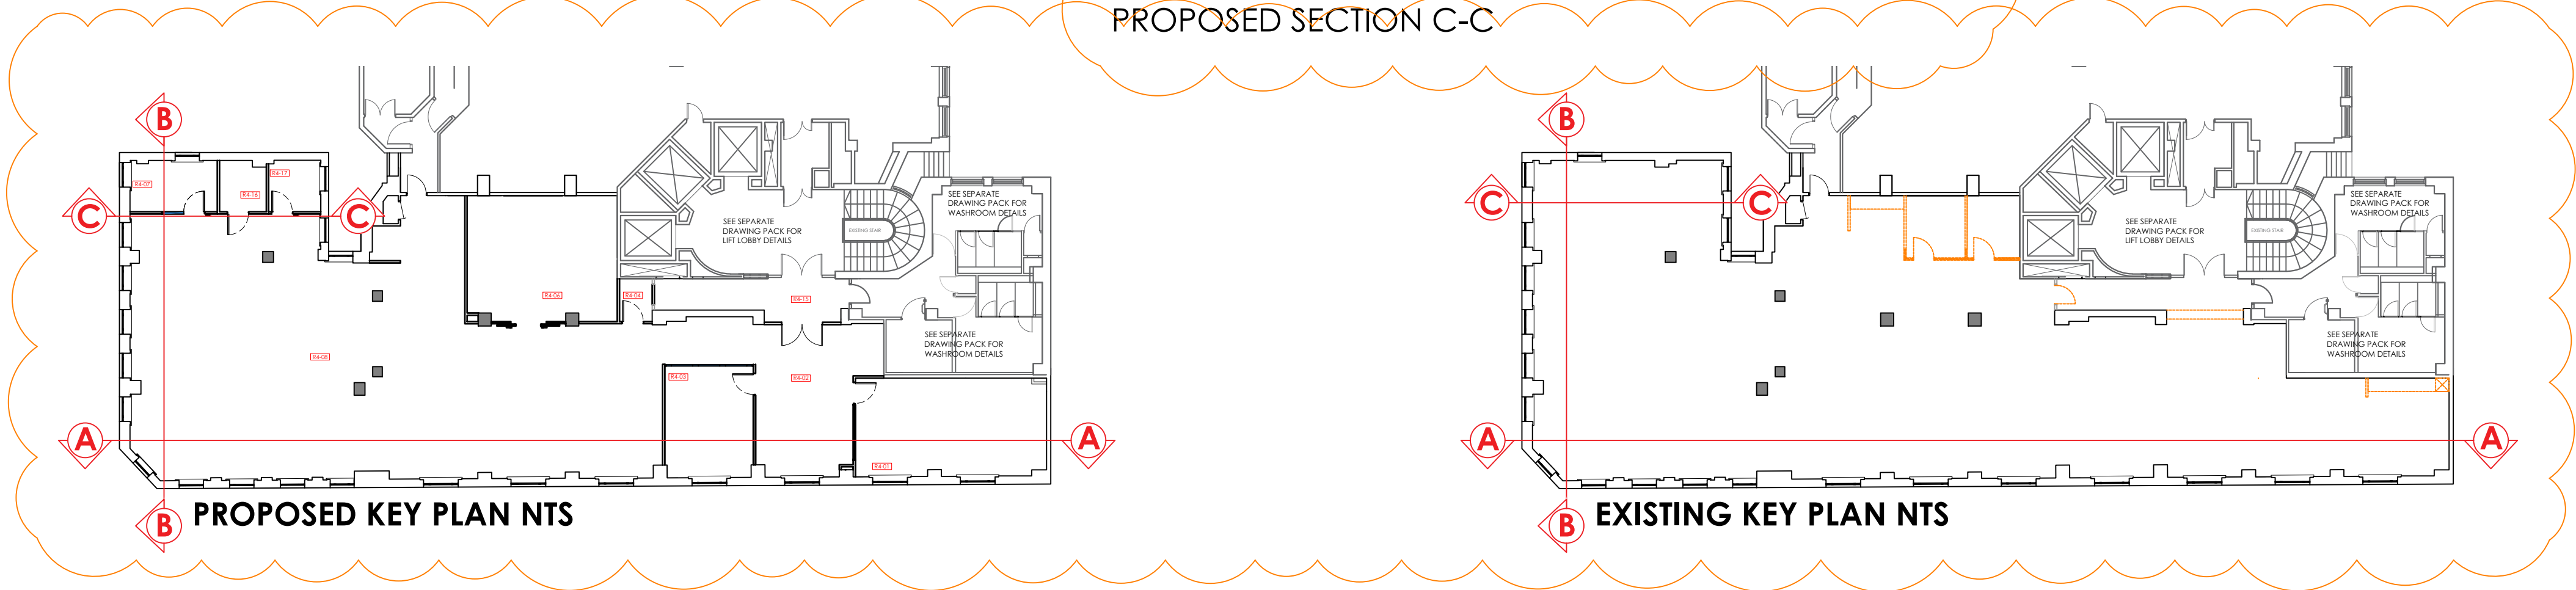

PROPOSED KEY PLAN NTS

EXISTING KEY PLAN NTS

A	03.11.25	Proposed section amended & existing/proposed layouts indicated	HEK
/	07.09.25	First issue	HEK
Rev	Date	Description	By
		Client	GROSVENOR
		Project	4TH FLOOR SUITE
		Address	SHIP CANAL HOUSE
		Drawing Title	HERITAGE EXISTING & PROPOSED SECTIONS
Date	17.07.25	Scale	1:50 @ A1
Drawing No	1427-04-HE-02 (A)	By	CB
		Status	HERITAGE

bluesky Design
INTERIORS LIMITED

Studio 1 | 169 High Street
Boston Spa | Leeds | LS23 4BH
01937 845 399
www.blueskydesigninteriors.co.uk