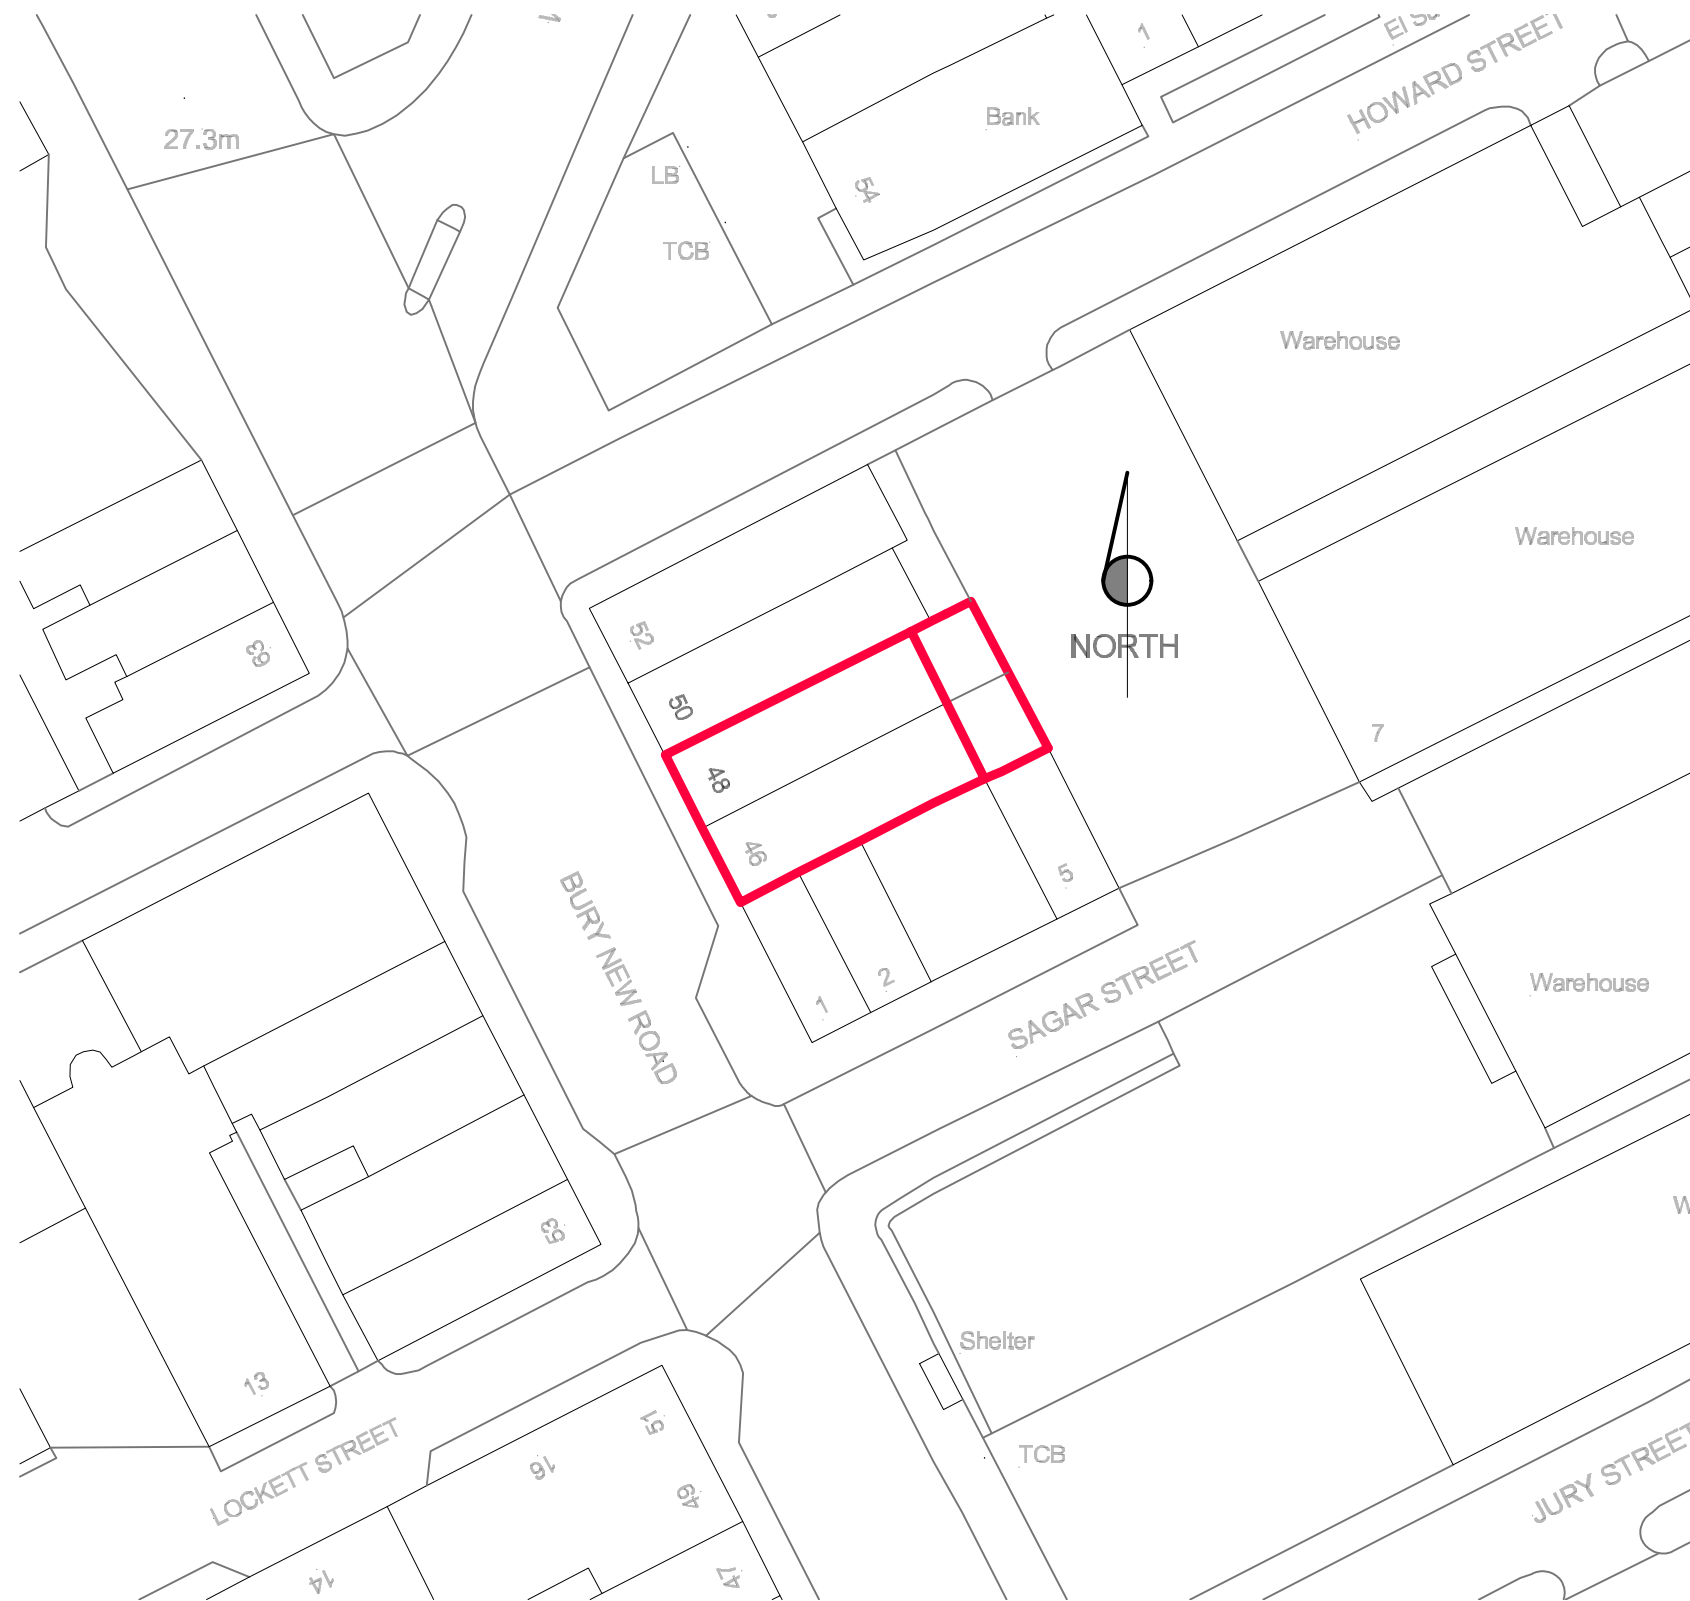


Existing Site Plan

General Notes

No.	Revision/Issue	Date

Firm Name and Address

**Mason and Marlowe**

Mason and Marlowe Ltd.
Project Managers and Quantity Surveyors

5 Picadilly Place
Manchester, M1 3BR

Project Name and Address

46-48 Bury New Rd
Manchester, M8 8EL

Project	Sheet A3
Date 03/11/2024	
Scale 1/500	