
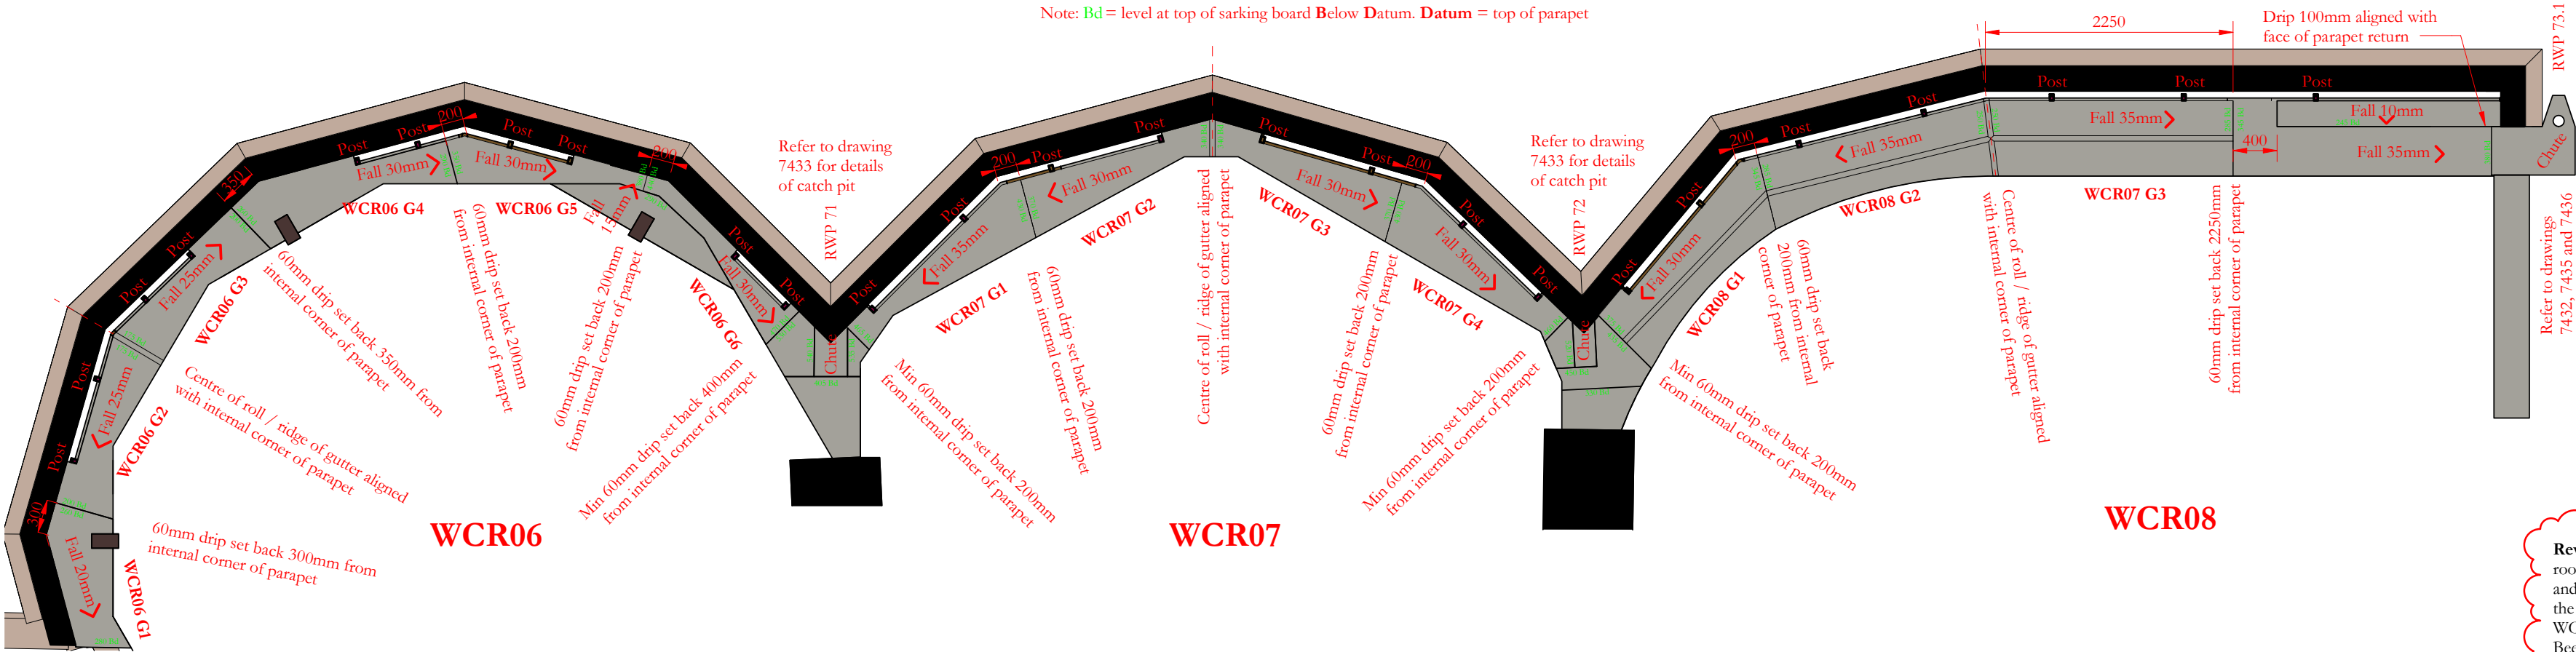


Notes:
Drawings are based on survey data and may not accurately represent what is physically present.
Do not scale from this drawing. All dimensions are to be verified on site before proceeding with the work.
All dimensions are in millimeters unless noted otherwise.
Purcell shall be notified in writing of any discrepancies.


Key Plan

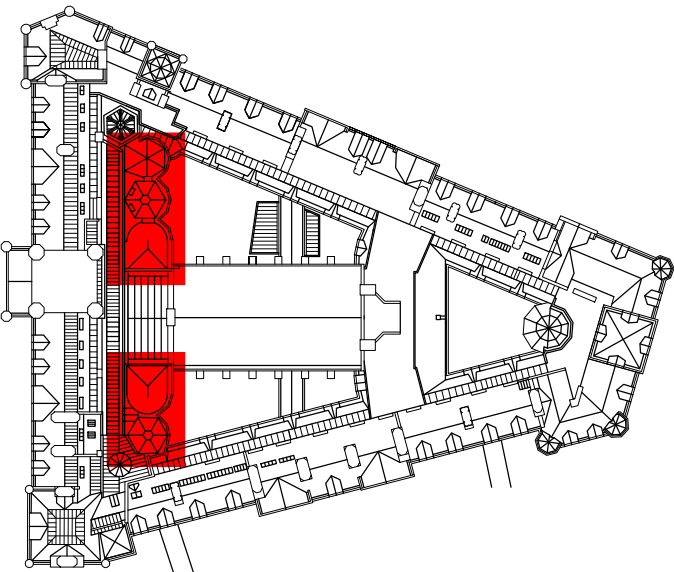


Roofs WCR06, WCR07 and WCR08 gutter plan

Revision 01: Levels shown for all drips and catch pits. Level of gutter to roofs WCR06 and WCR10 raised by 30mm. Drip locations around WCR06 and WCR10 adjusted to take account of rafter trimming detail each side of the hip rafters. Additional higher bay and drip added at ends of gutters to WCR08 and WCR09 adjacent to parapet returns at north and south sides of Bees courtyard

-	10/07/2023	GR	JRC	First issue
01	09/02/2024	GR	JRC	See note in revision cloud
ISSUE	DATE	APPROVED	DRAWN	DESCRIPTION

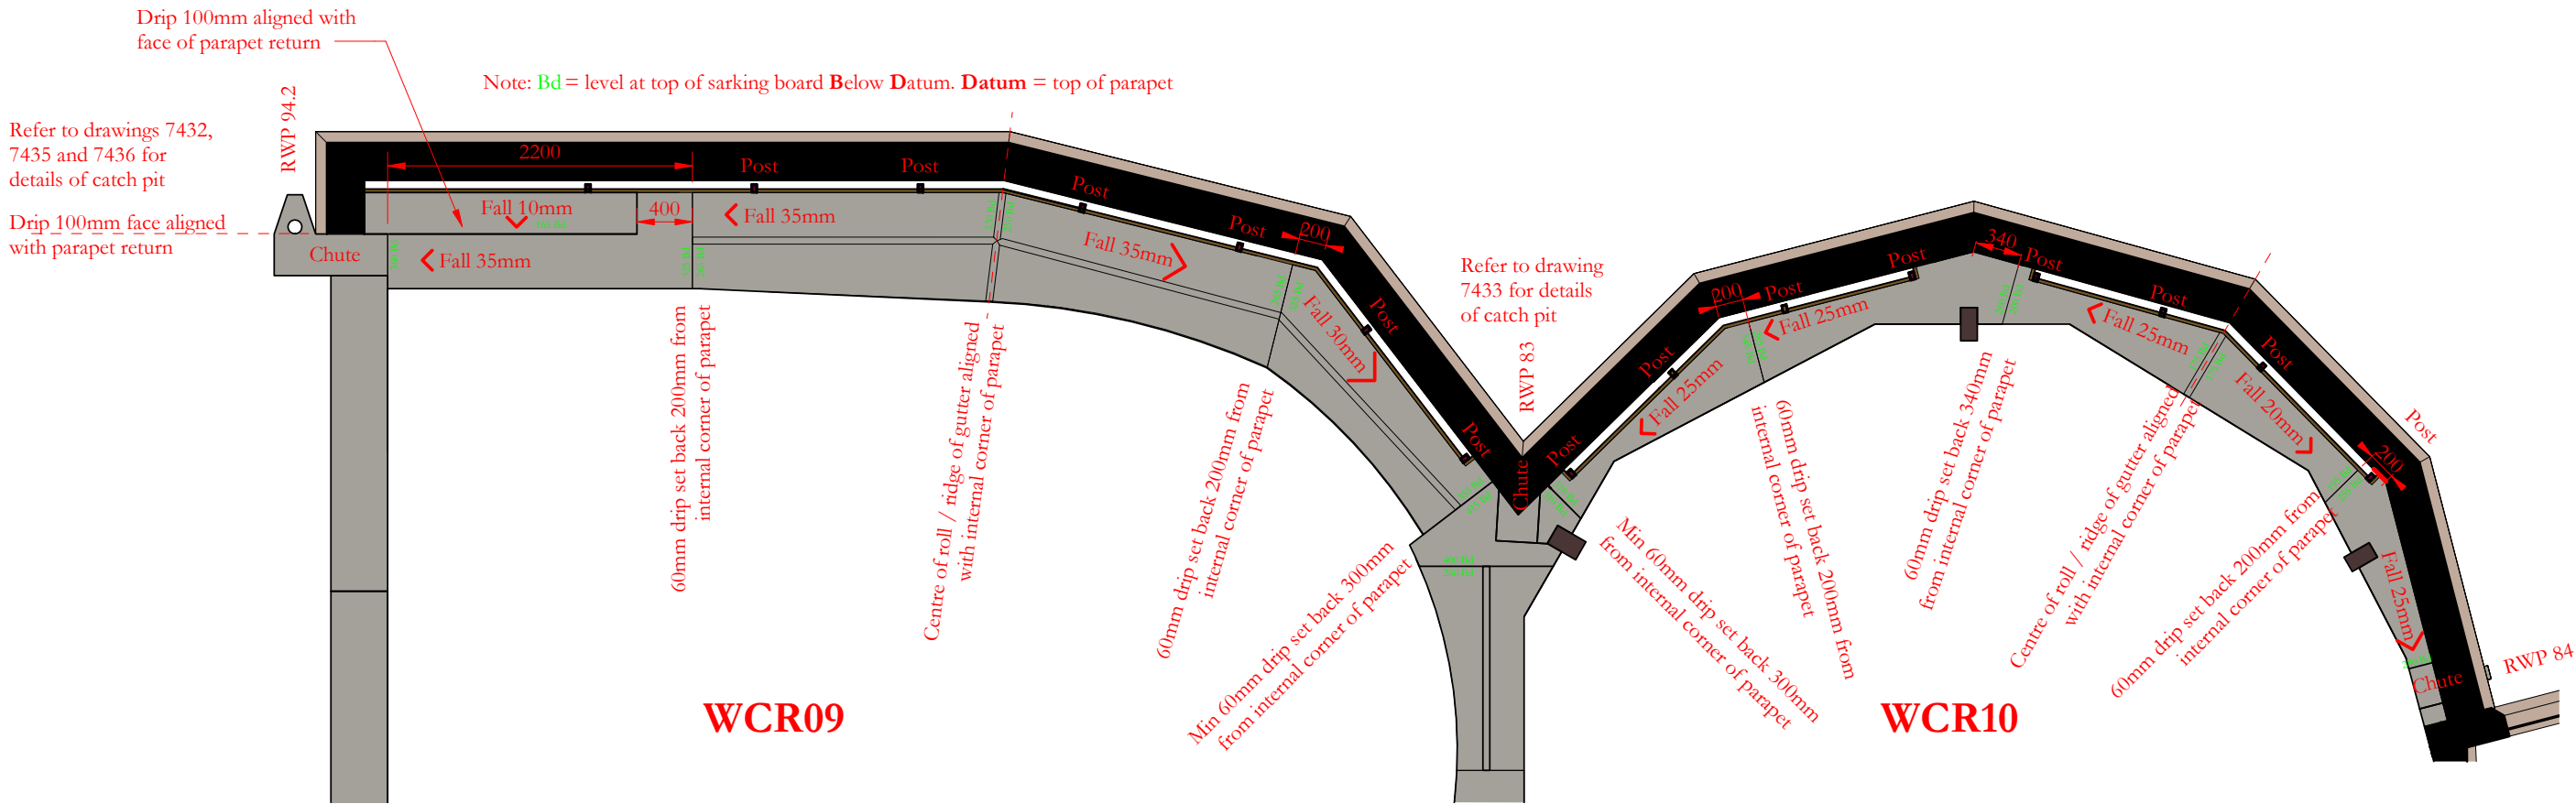

Roofs WCR09 and WCR10 gutter plan

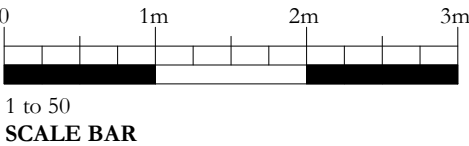

OUR
TOWN
HALL
PROJECT

Project Office, Room 308, Town Hall, MANCHESTER M60 2L1
+44 (0) 7970 097 432
www.purcelluk.com

PROJECT STATUS	RIBA Stage 5
CLIENT	Manchester City Council
PROJECT	Our Town Hall
DRAWING TITLE	Gutter plans WCR06, WCR07, WCR08, WCR09 and WCR10 east parapets
SIZE & SCALE	A2: As indicated
DRAWING STATUS	For Construction
JOB NUMBER	236959
DRAWING NO.	OTH-PUR-TH-RF-DWG-A-4436 01
REV	

© PURCELL 2019. PURCELL ® IS THE TRADING NAME OF PURCELL ARCHITECTURE LTD.