N


10 Hackness Rd, Chorlton, Manchester M21 9HB



Produced on 25 October 2025 from the Ordnance Survey National Geographic Database and incorporating surveyed revision available at this date.
This map shows the area bounded by 380953 393712,381095 393712,381095 393854,380953 393854,380953 393712
Crown copyright and database rights 2025 OS 100054135. Supplied by copla ltd trading as UKPlanningMaps.com a licensed Ordnance Survey partner (OS 100054135).
Data licence expires 25 October 2026. Unique plan reference: v2g//1330836/1783764

10 0 10 20 30 40 50

Location Plan
1:1250

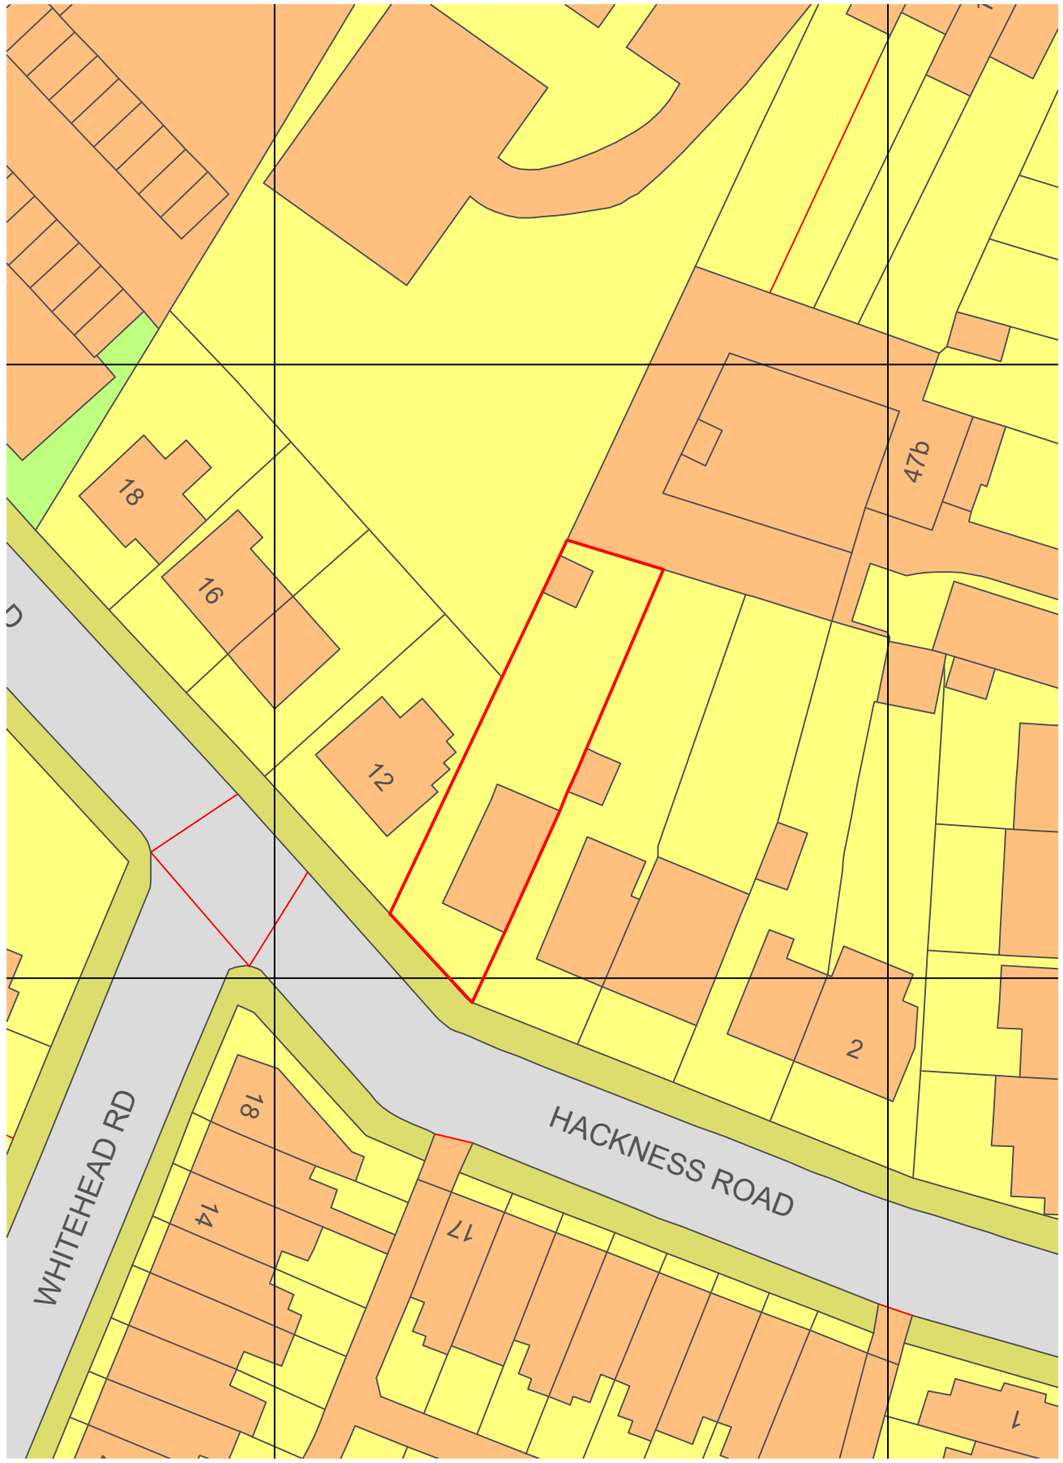

Block Plan
1:500

ALPHAN
PLANNING & DESIGN

T / 07523 903 906 E / info@alphandesign.co.uk
W / www.alphandesign.co.uk

All dimensions to be checked on site. Do not scale from this drawing. Contractor to familiarize themselves with existing site conditions prior to commencing work. This drawing is to be read in conjunction with specifications & consultants drawings. Dimensions to be field verified prior to work commencing, any discrepancies are to be reported to the drawing author. All work is to be carried out in accordance with applicable codes and UK Building Standards.

Rev	Description	Date

Client
Mrs Naima

Address
10 Hackness Rd
Chorlton-cum-Hardy,
Manchester M21 9HB

Title
Location Plan

Dwg Ref.	PP - 10HCKRDM21 - P1		
Scale	1:1250@A3	Date	25/10/25