


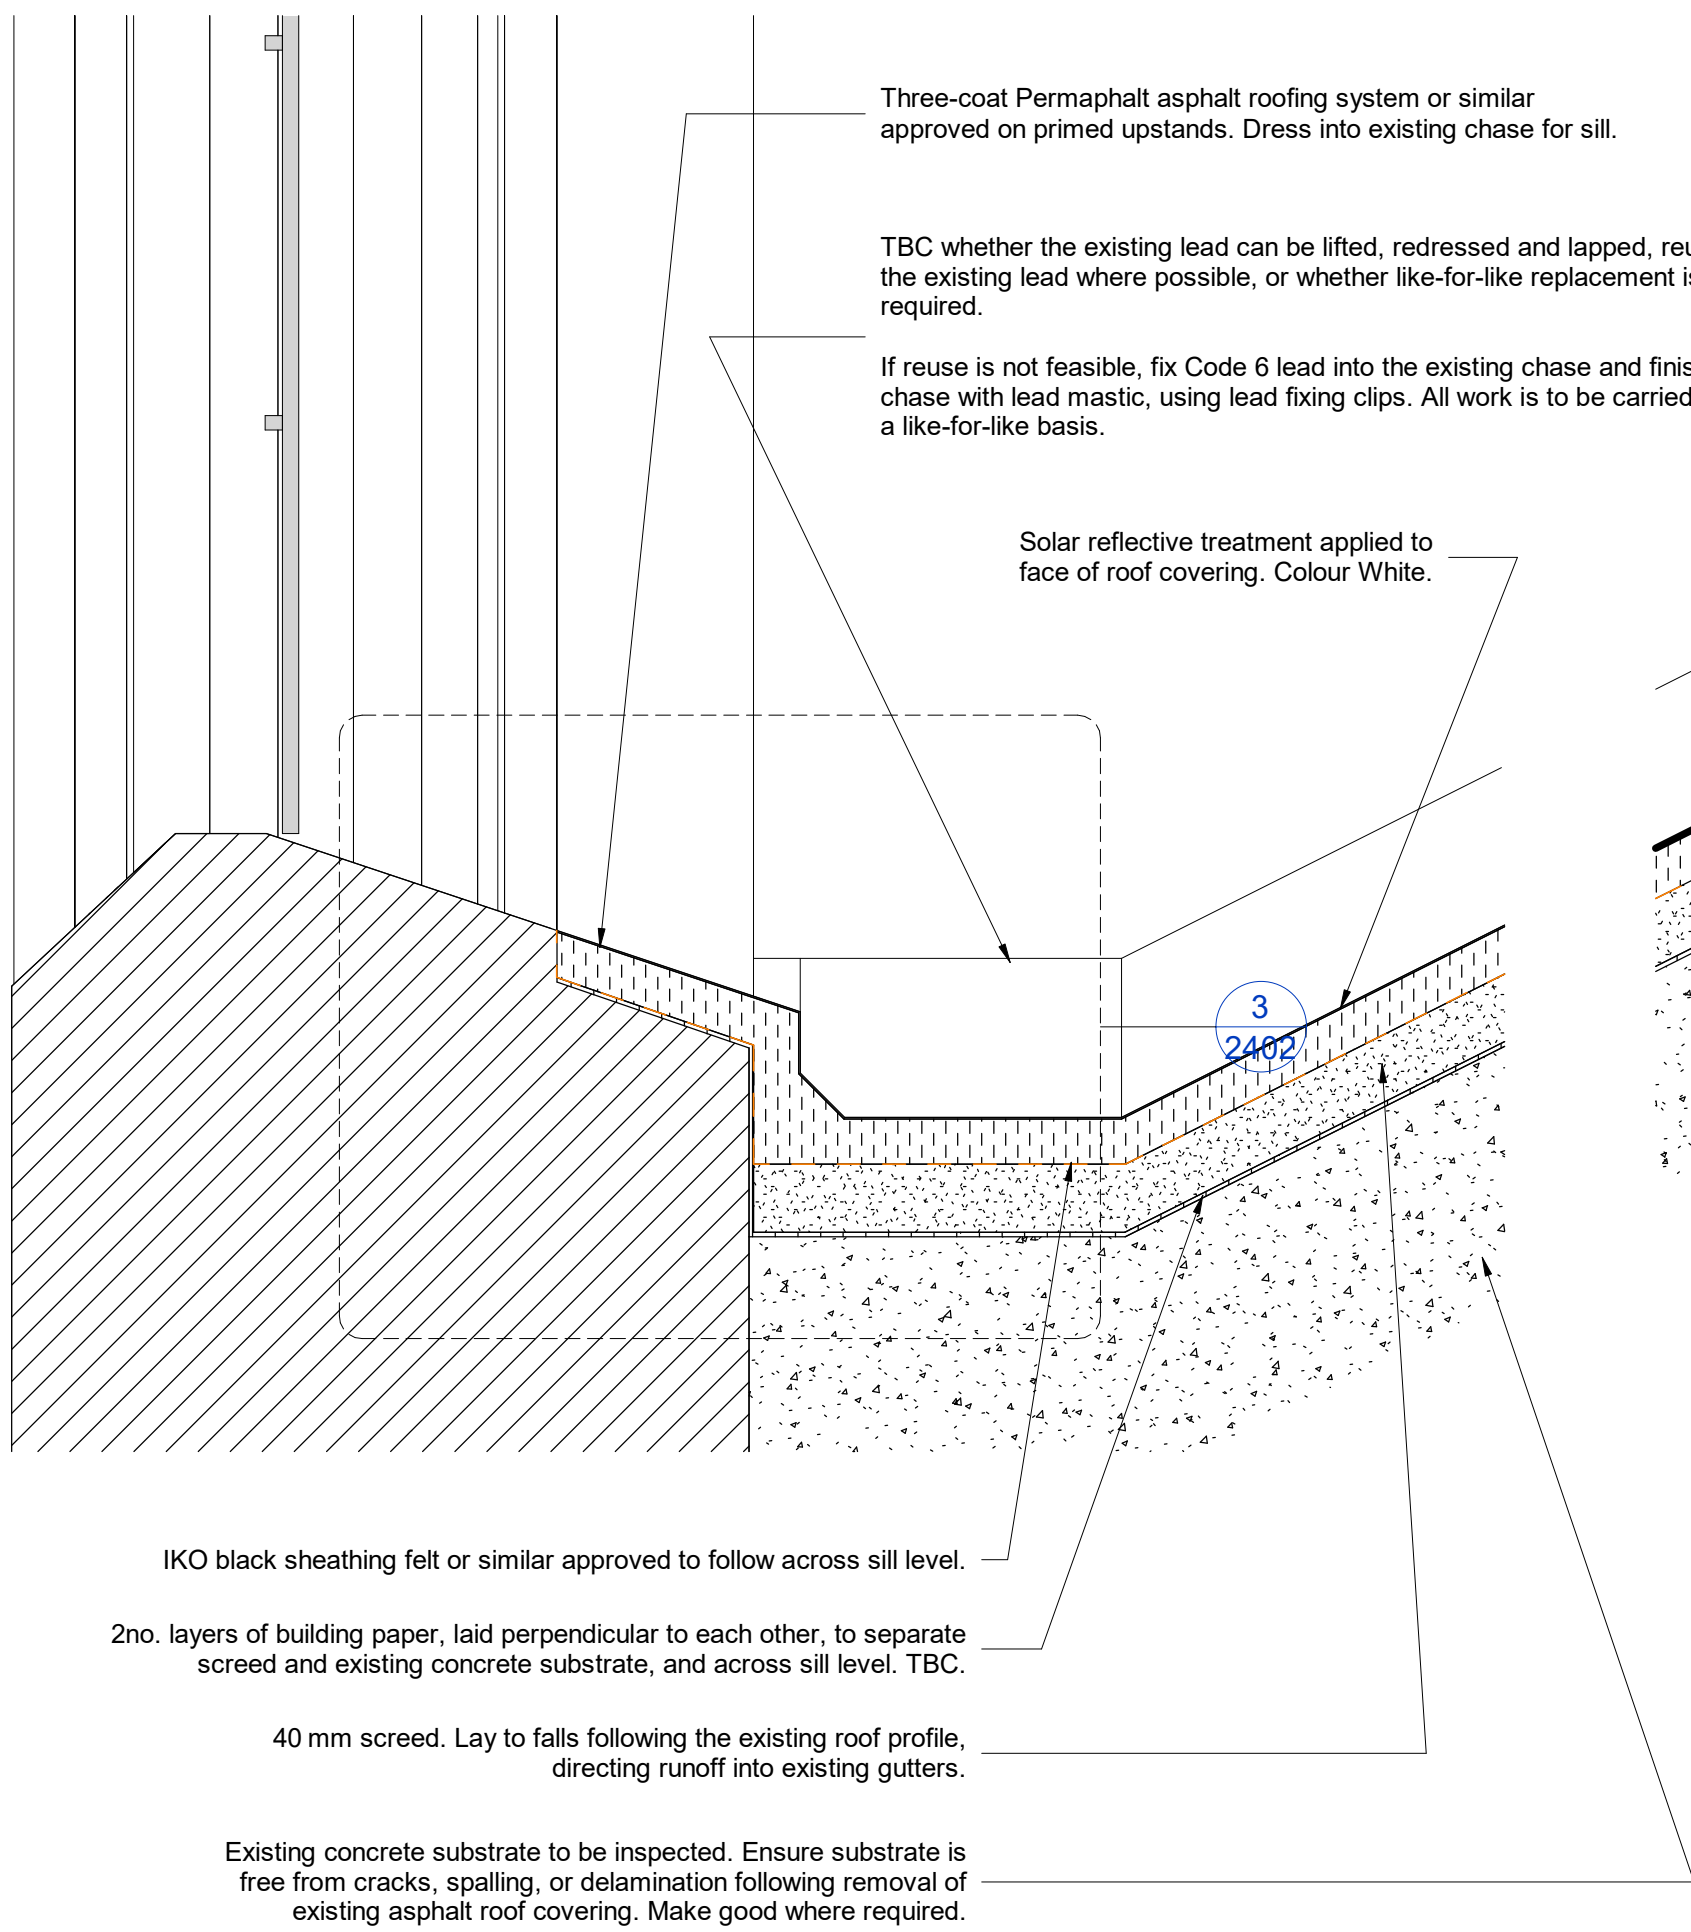


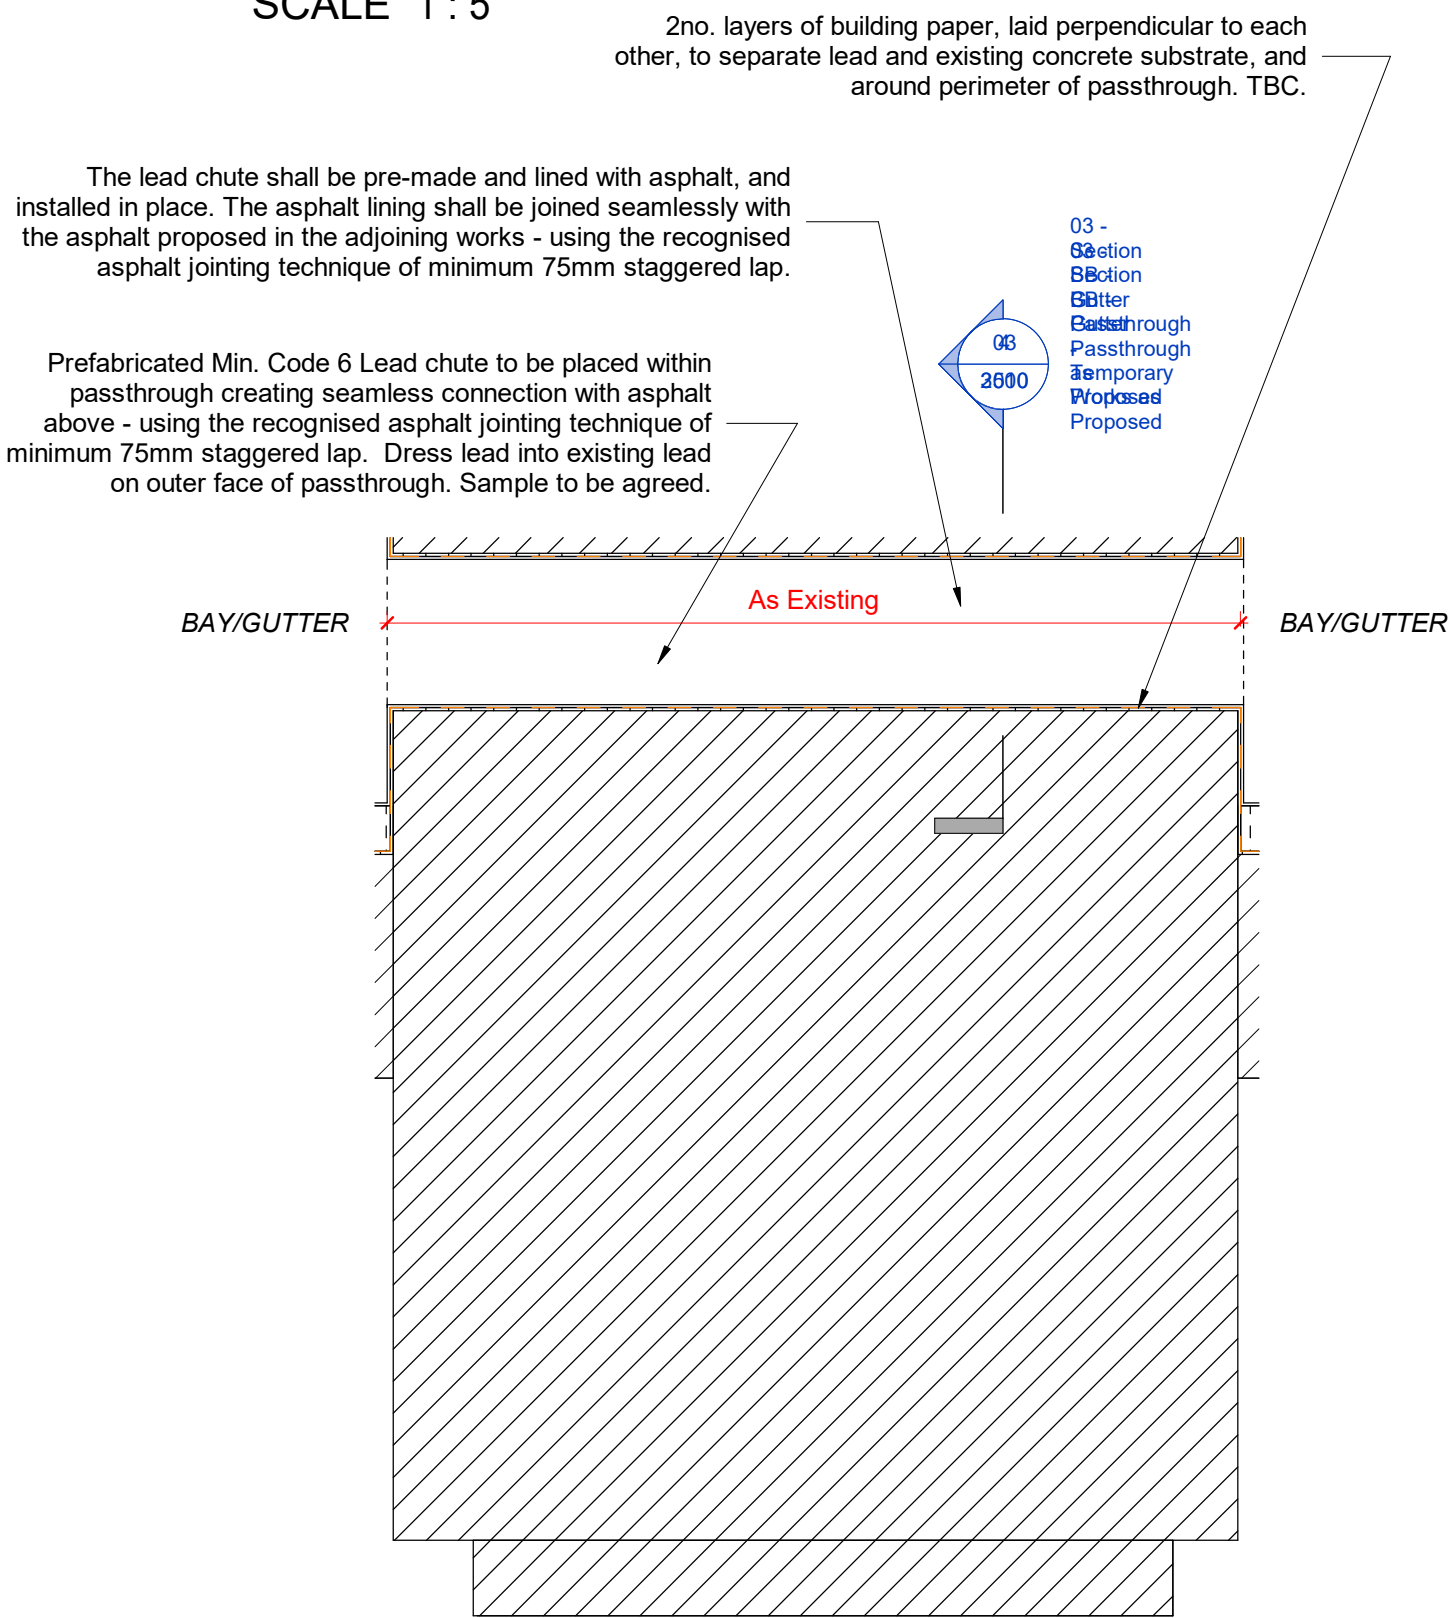


01 - Section AA - Cloister Roofs as Proposed
SCALE 1 : 5

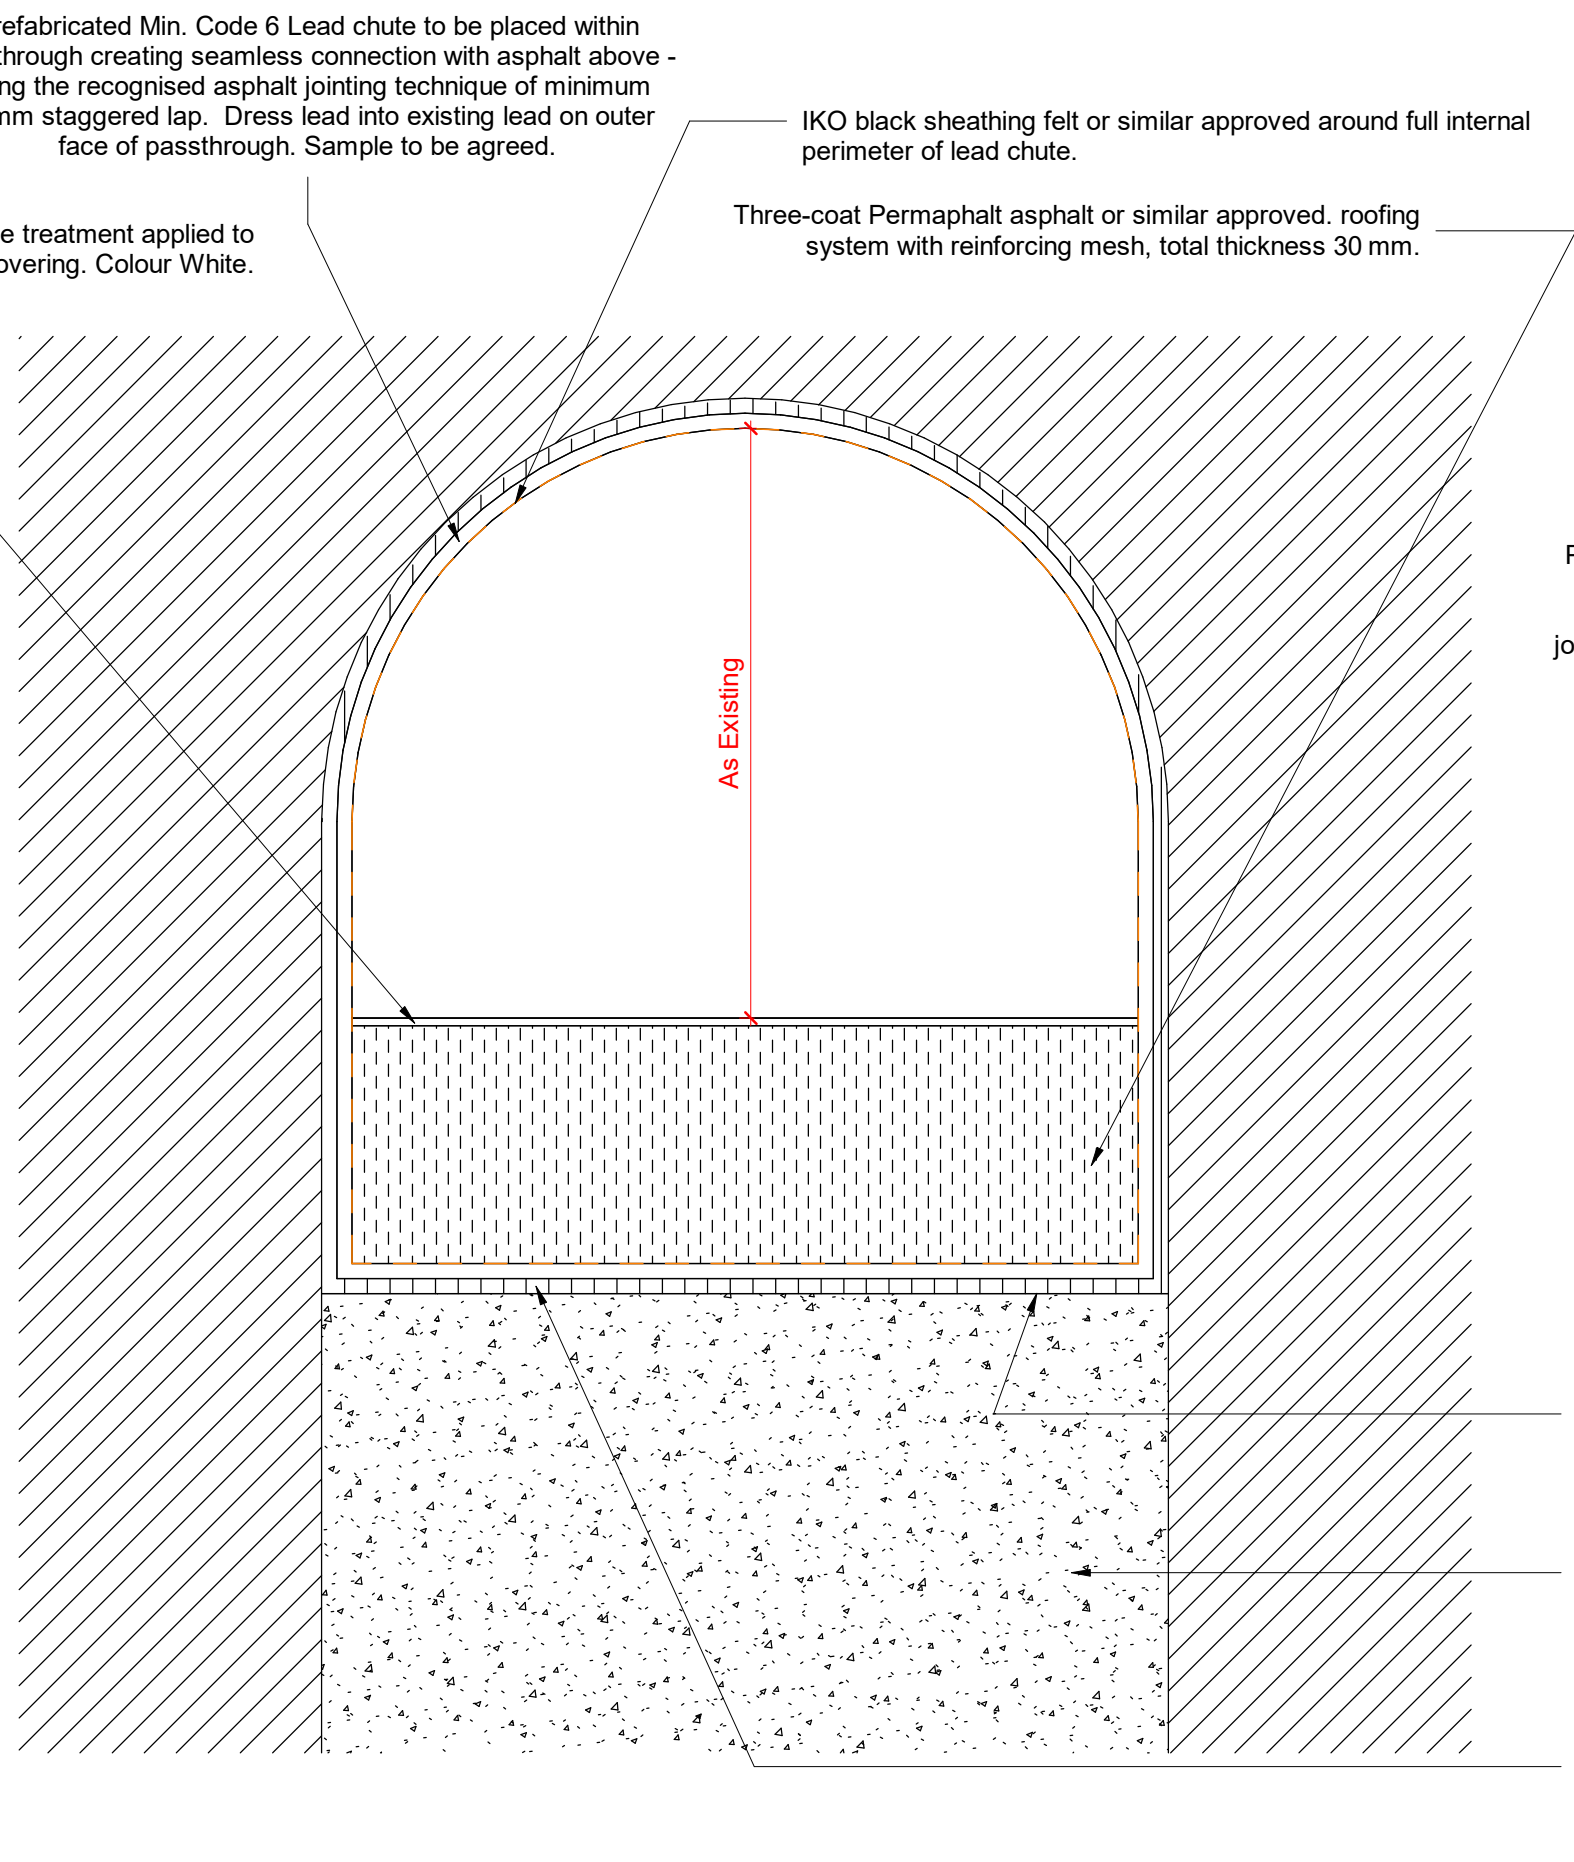

02 - Plan AA - Gutter Passthrough as Proposed
SCALE 1 : 5

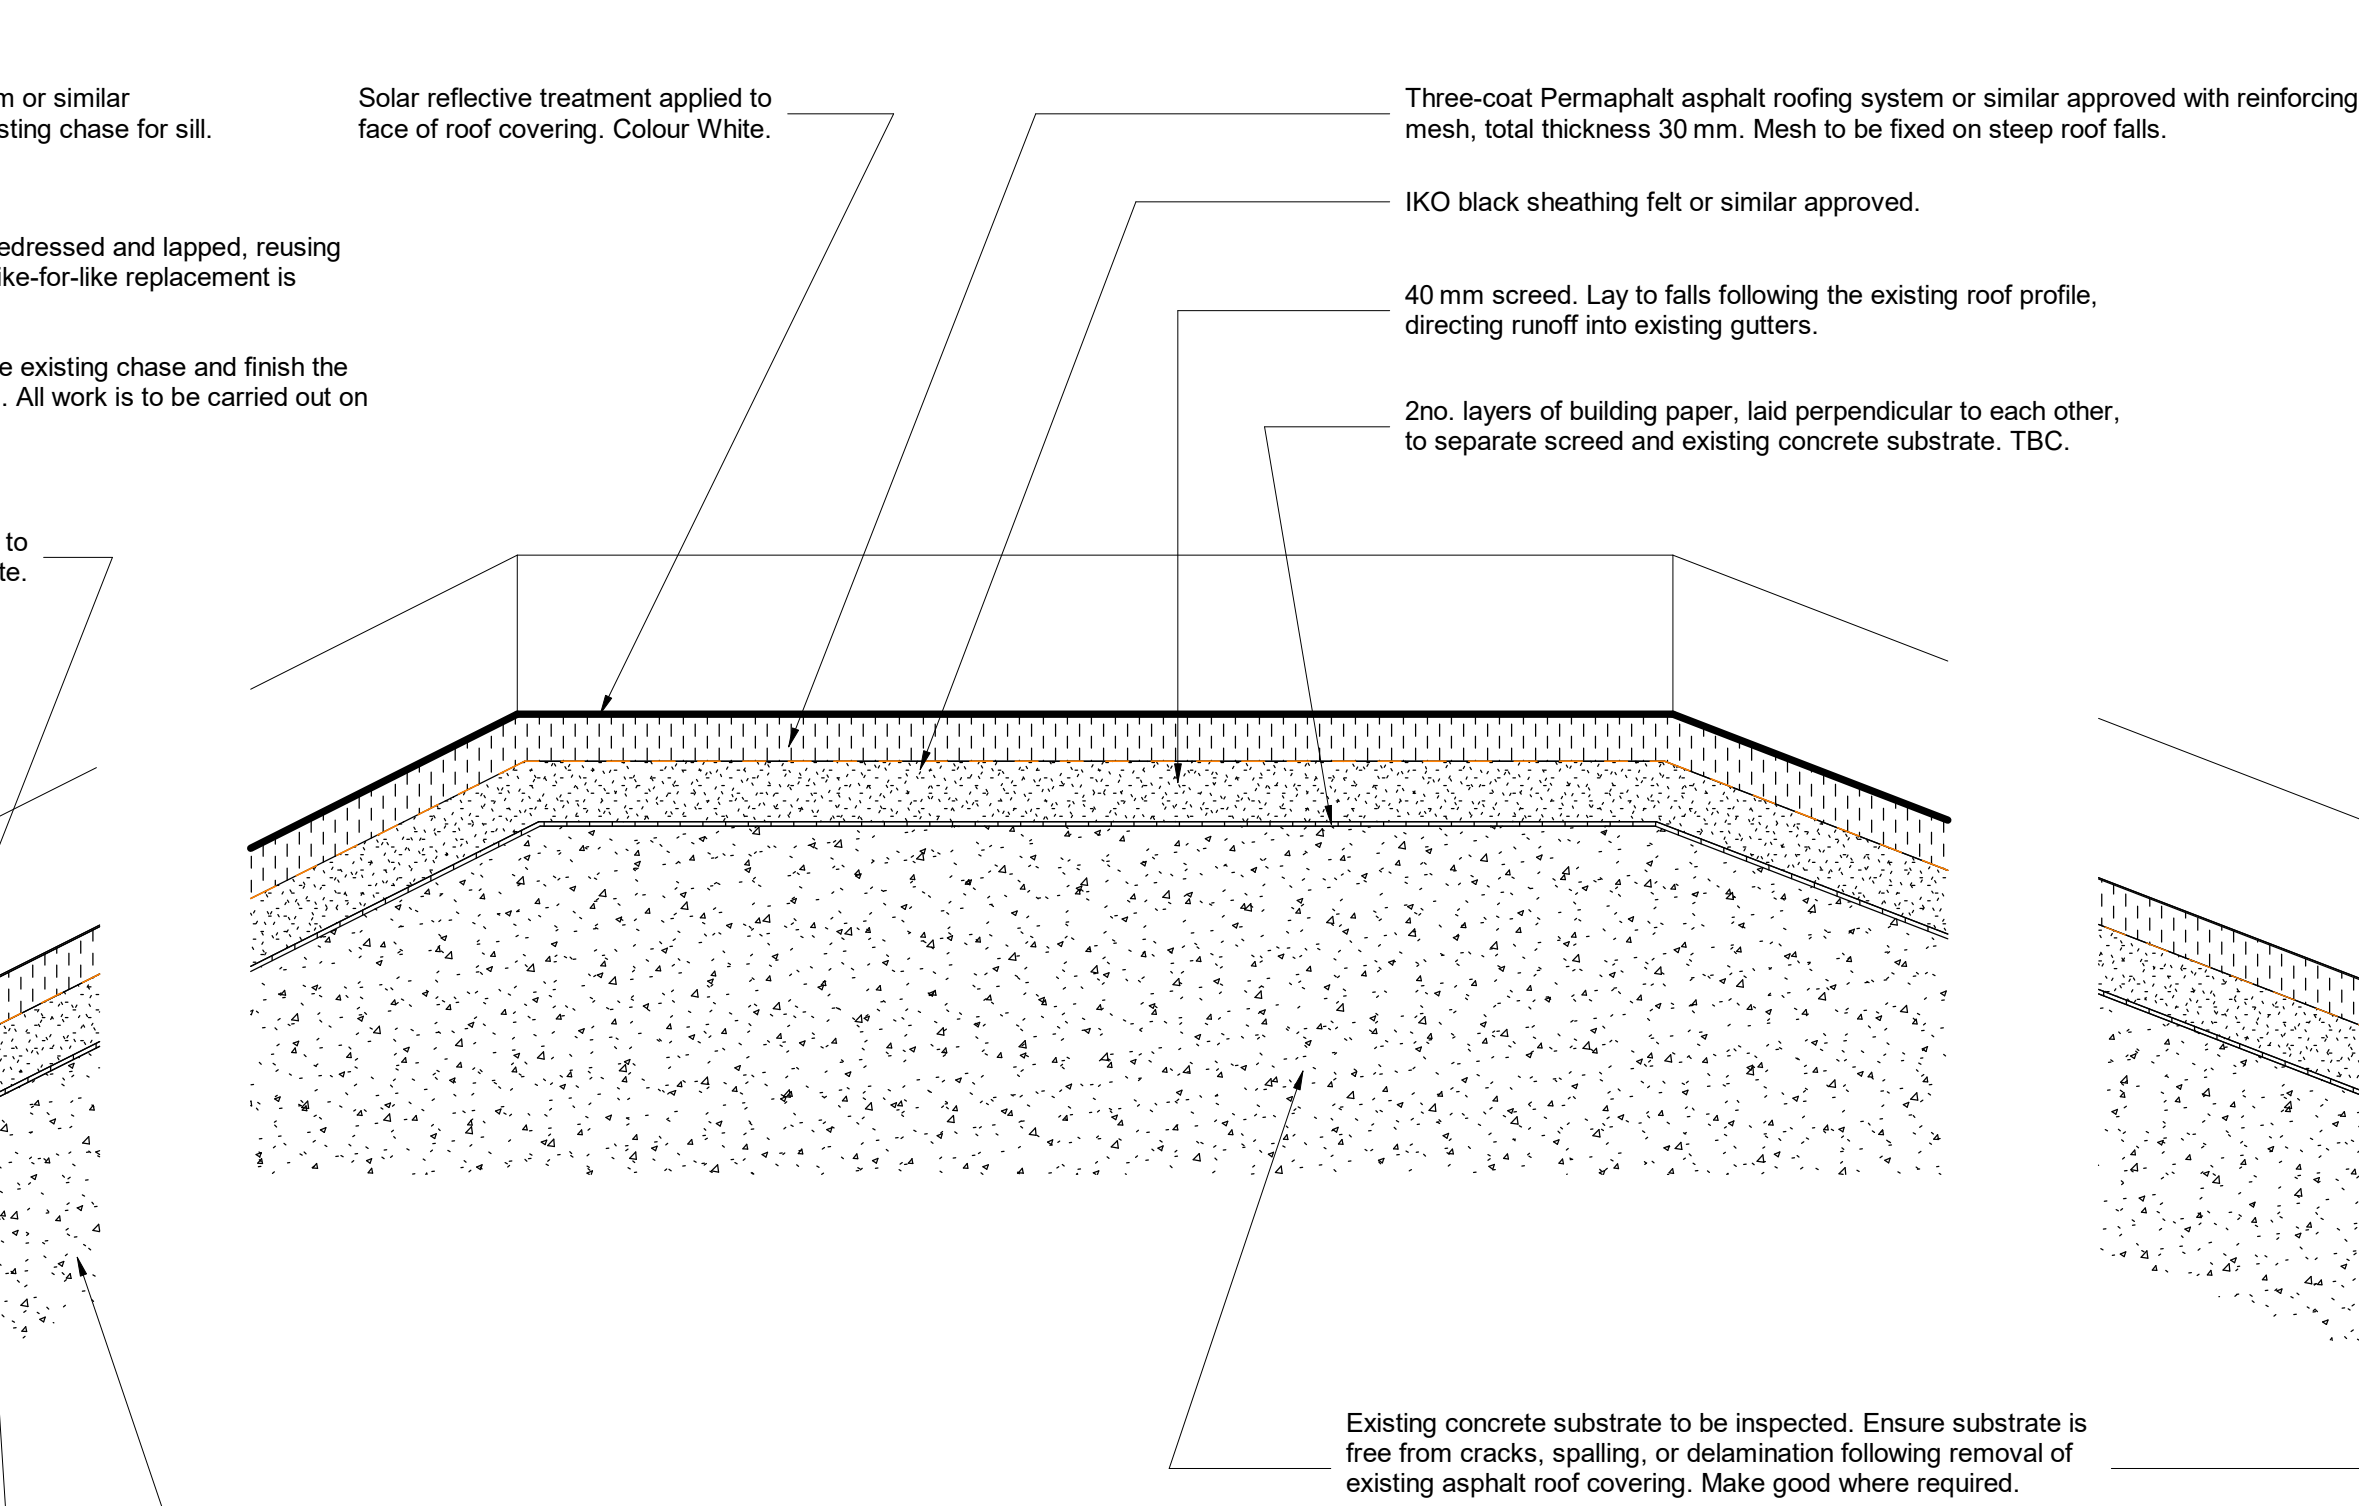

03 - Section BB - Gutter Passthrough as Proposed
SCALE 1 : 1

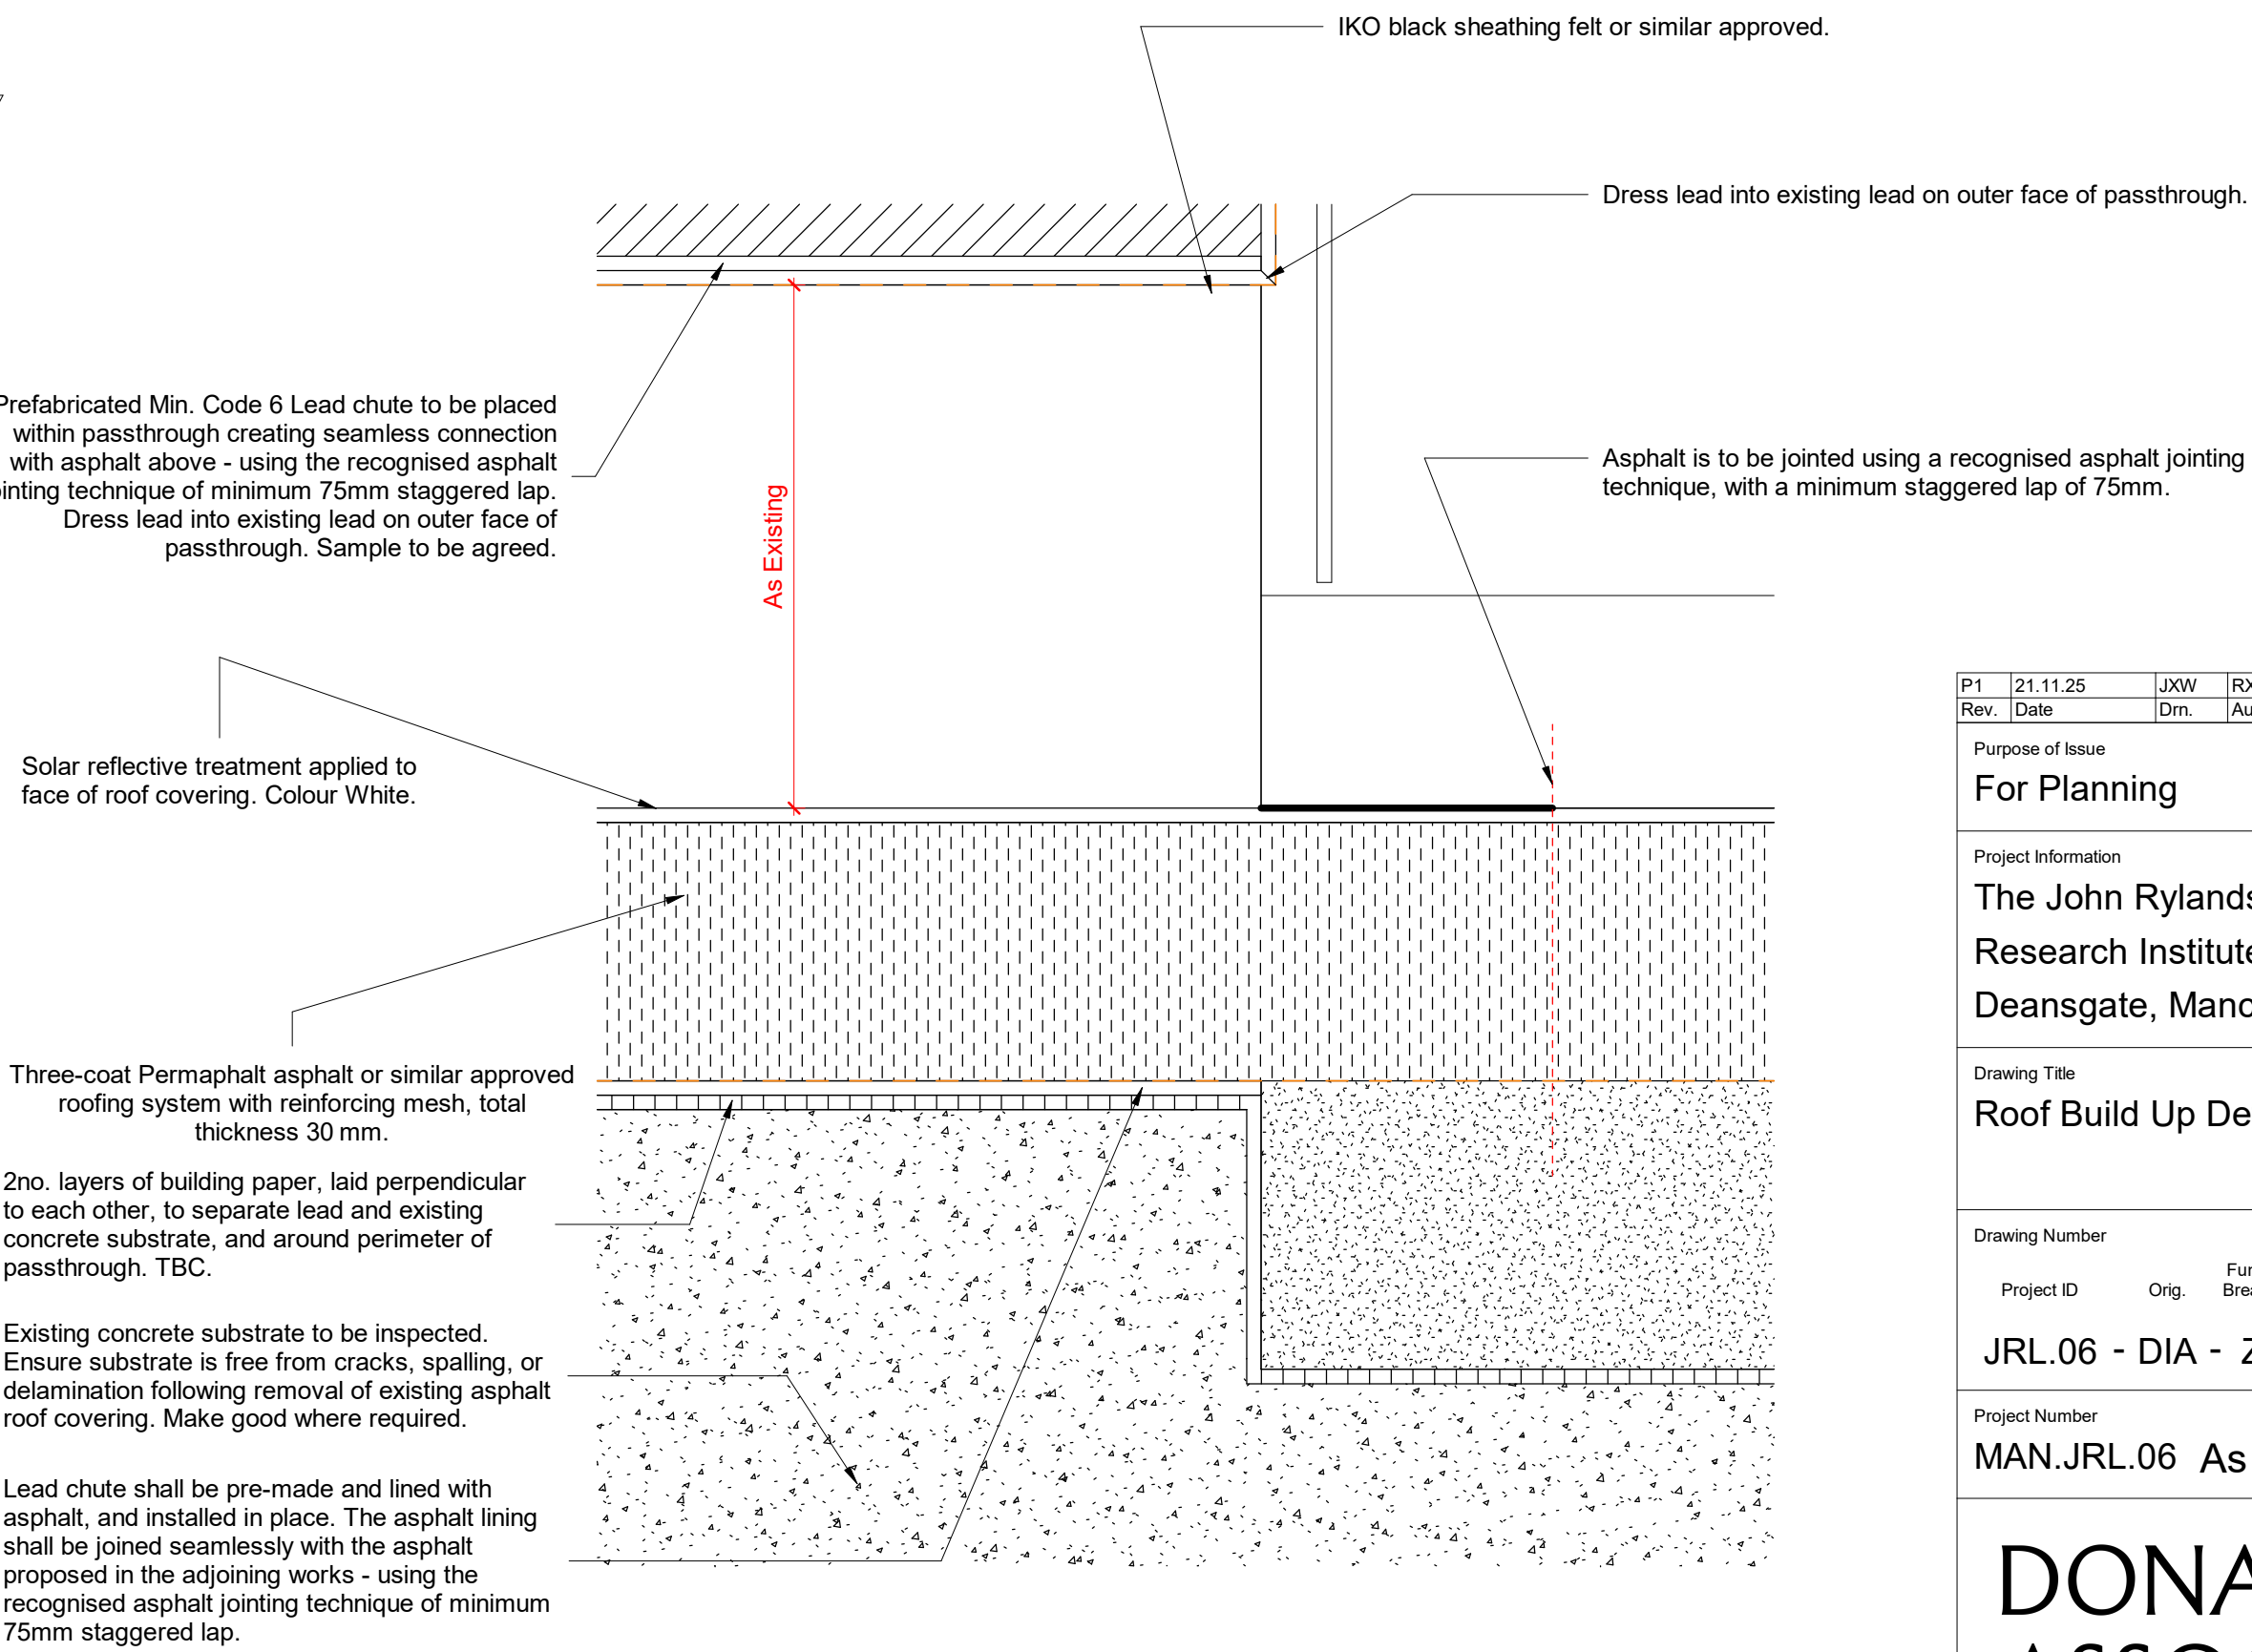

04 - Section CC - Gutter Passthrough as Proposed
SCALE 1 : 1

Gutter passthrough to be lined with Permaphalt asphalt or similar approved. Refer to detail 02/03/04 for information.

TBC whether the existing lead can be lifted, redressed and lapped, reusing the existing lead where possible, or whether like-for-like replacement is required.

If reuse is not feasible, fix Code 6 lead into the existing chase and finish the chase with lead mastic, using lead fixing clips. All work is to be carried out on a like-for-like basis.

Three-coat Permaphalt asphalt roofing system or similar approved on primed upstands. Dress into existing chase.

IKO black sheathing felt with min. 150mm upstand or similar approved.

2no. layers of building paper, laid perpendicular to each other, to separate screed and existing concrete substrate, with min. 150mm upstand. TBC.

40 mm screed. Lay to falls following the existing roof profile, directing runoff into existing gutters and passthroughs.

IKO black sheathing felt or similar approved.

Information Note

Any drawing format is to be read in conjunction with and at the scale of accompanying documents.

Where colours other than black or grey are used the drawing must be plotted in colour.

All dimensions are to be checked on site by the Contractor, scaling is for Local Authority purposes only.

Unless otherwise indicated, all dimensions are in millimeters.

All information on this drawing is to be read in conjunction with the relevant Donald Insall Associates (Insall) specification and trade contractors' drawings and information by specialists.

In the event of any discrepancy, please contact Insall immediately.


This drawing may contain survey information by others and is to be used solely for the purposes for which it was issued.

These are uncontrolled documents issued for information purposes only. If you have any queries regarding the drawings, contact Insall immediately.

Insall cannot be held responsible for any errors arising from changes made to an uncontrolled file.

DRAWING NOTE: The callouts for the bays apply to all bays shown on the elevation, not just the ones highlighted or specifically called out. The details indicated are relevant to every bay.

PHOTOGRAPHS: The photographs shown are of existing conditions taken during the opening up work and are not proposals.

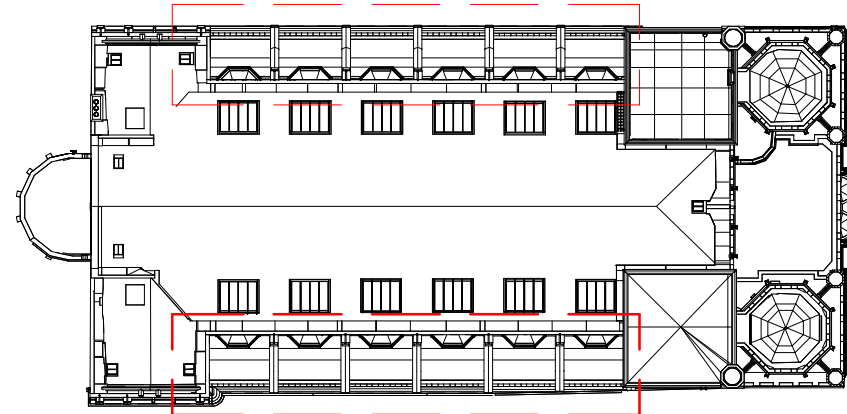

Key Plan

SCALE 1 : 500

NOTE: All proposals are to be reviewed and commented on by the specialist contractor prior to any works commencing on site.

NOTE: Existing lead is to be reused where possible; final confirmation to be made following investigations.

P1	21.11.25	JXW	RXC	Issued for LBC
Rev.	Date	Dm.	Auth.	Description

Purpose of Issue

For Planning

Project Information

The John Rylands

Research Institute and Library

Deansgate, Manchester, UK

Drawing Title

Roof Build Up Details as Proposed

Drawing Number

Project ID	Orig.	Functional Breakdown	Spatial Breakdown	Form	Discipline	Number
JRL.06 - DIA	-	ZZ	-	ZZ	-	D20 -ACL- 2500

Project Number

MAN.JRL.06 As indicated

Scale at A1

Status

S3

Revision

P1

DONALD INSALL ASSOCIATES

2nd Floor Sligo House, 32-34 Laybail Street, Manchester, M1 2JZ
(+44) 0161 359 4326
info@dia.co.uk

© 2025 Donald Insall Associates Ltd