
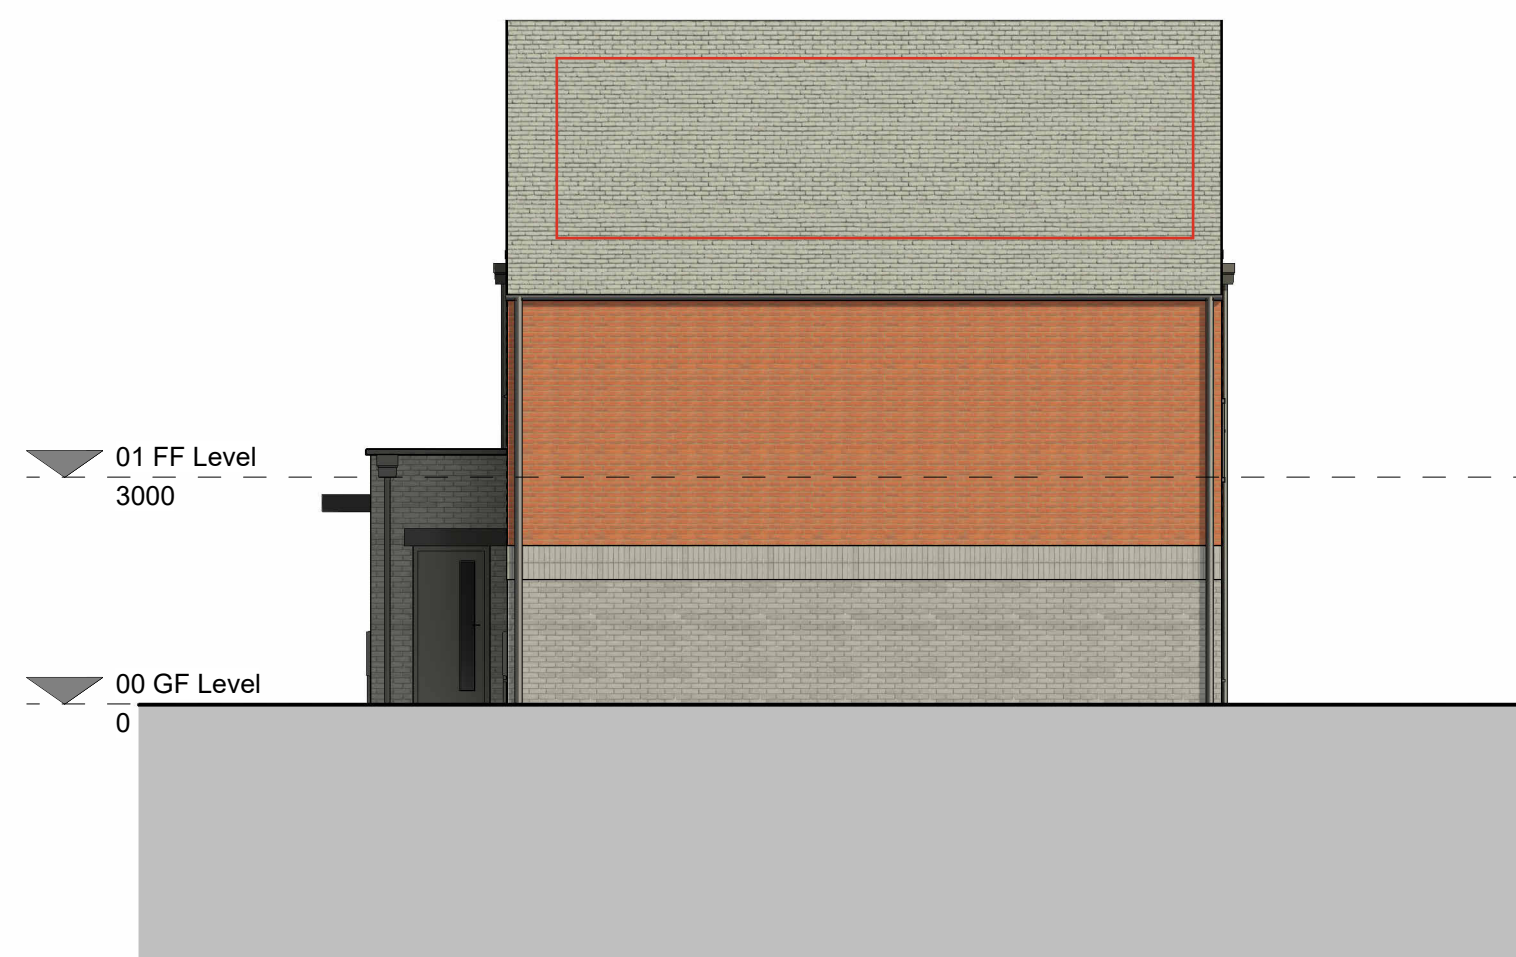
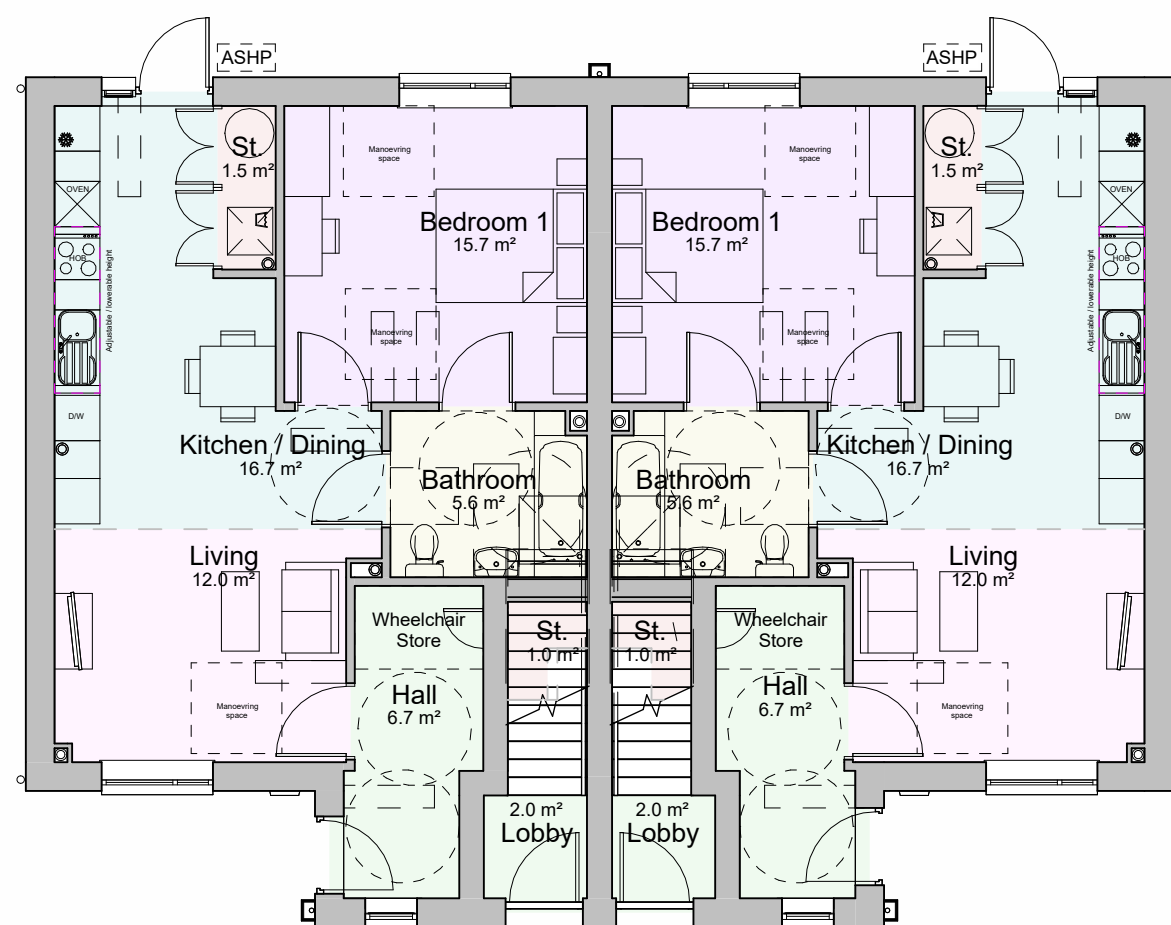


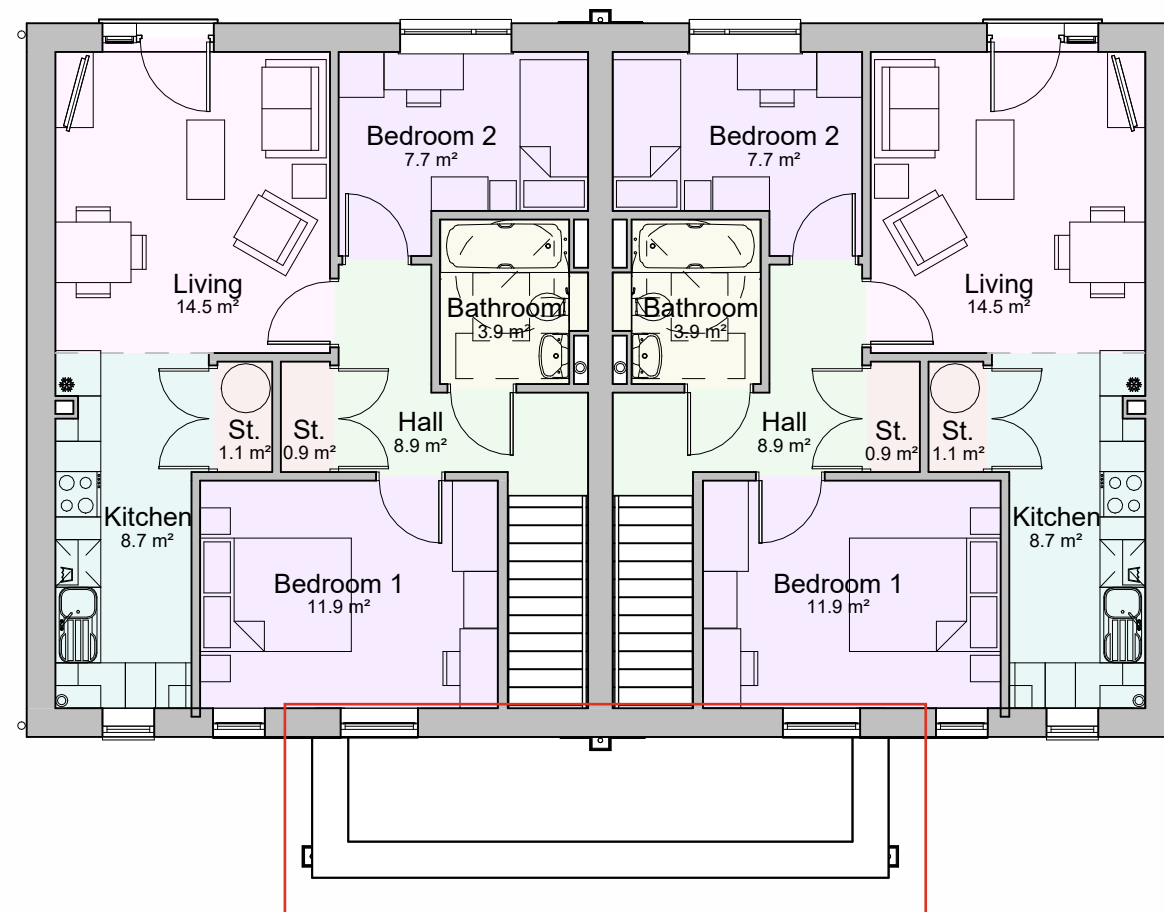

Bowker Sadler Partnership Limited

■ This drawing is the subject of copyright which vests in Bowker Sadler Partnership Limited. It is an infringement of copyright to reproduce this drawing, by whatever means, including electronic, without the express written consent of Bowker Sadler Partnership Limited which reserves all its rights.

Bowker Sadler Partnership Limited asserts its rights to be identified as the author of this design

■ Drawing not to be scaled

■ Report Errors and Omissions to the Architect.

■ Check all dimensions on site

■ Drawing to be read in conjunction with the Health and Safety Plan and all relevant Risk Assessments

The figure consists of two horizontal scales. The top scale is labeled '1:50' on the left and '3' on the right, with a '1m' mark in the middle. It has vertical tick marks every 10 cm. A circle representing a tree is positioned to the right of the scale. The bottom scale is labeled '1:1' on the left and '6' on the right, with '1m', '2', '3', '4', and '5' marks in between. It also has vertical tick marks every 10 cm. A circle representing a tree is positioned to the right of the scale.

Gross Internal Area			
Plot No.	House Type	Level	Area
Plot 47	2B3P	00 GF Level	62.8 m ² 62.8 m ²
Plot 48	2B4P	01 FF Level	61.2 m ²
Plot 48	0B4P	00 GF Level	1.9 m ² 63.0 m ²
Plot 49	2B4P	00 GF Level	1.9 m ²
Plot 49	2B4P	01 FF Level	61.2 m ² 63.0 m ²
Plot 50	2B3P	00 GF Level	62.8 m ² 62.8 m ²

B	22.10.24	JC	Minor Planning Amendments	SW
A	11/04/24	KS	Design updated	SW
Rev.	Date	Drn.		Chkd.

BowkerSadler

Project
Heatherdale Drive

Client
Mosscafe St Vincents

Drawing Block 18 Plans & Elevations

Scale	Sheet Size	Drawn	Checked	Date			
1 : 100	@ A1	KS	SW	09/04/24			
Project No.	Originator	Zone	Level	Form	Discipline	Number	Revision
21-026	- BSA			D	A	1030	B
Status							

Hatherlow House, Hatherlow, Romiley, Stockport, SK6 3DY
0161 406 7333 office@bowker-sadler.co.uk www.bowker-sadler.co.uk