




Scale: 1:1250



23rd August 2001

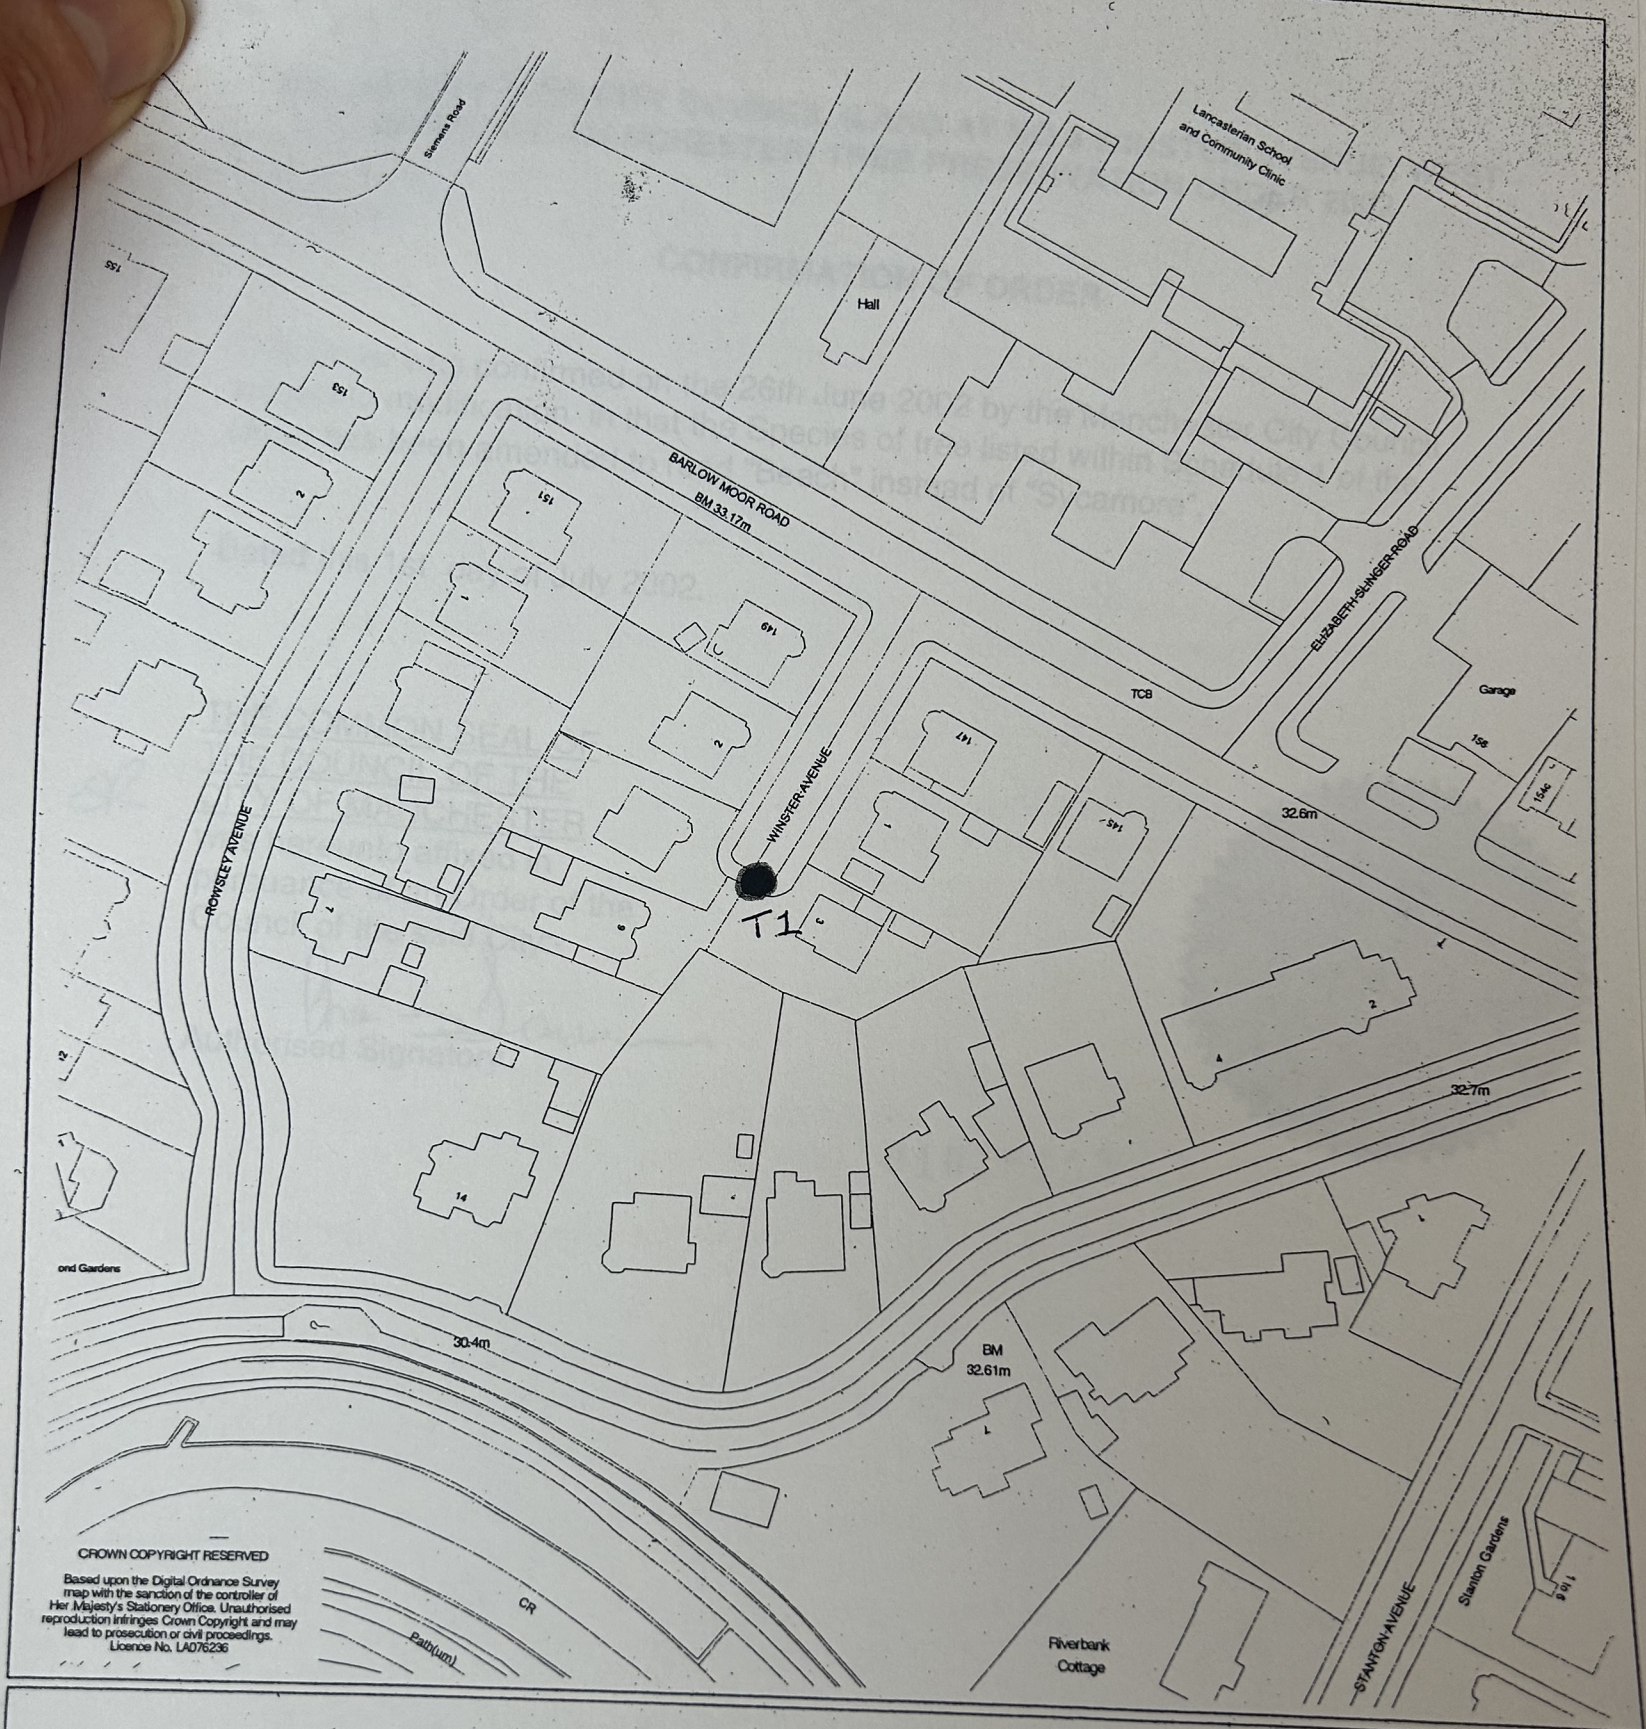

MANCHESTER
CITY COUNCIL

Environment
Development

Peter Babb
Assistant Director (Planning)

Proposal: Potential
Tree Preservation
Order

Location: 3 Winster
Avenue, West
Didsbury