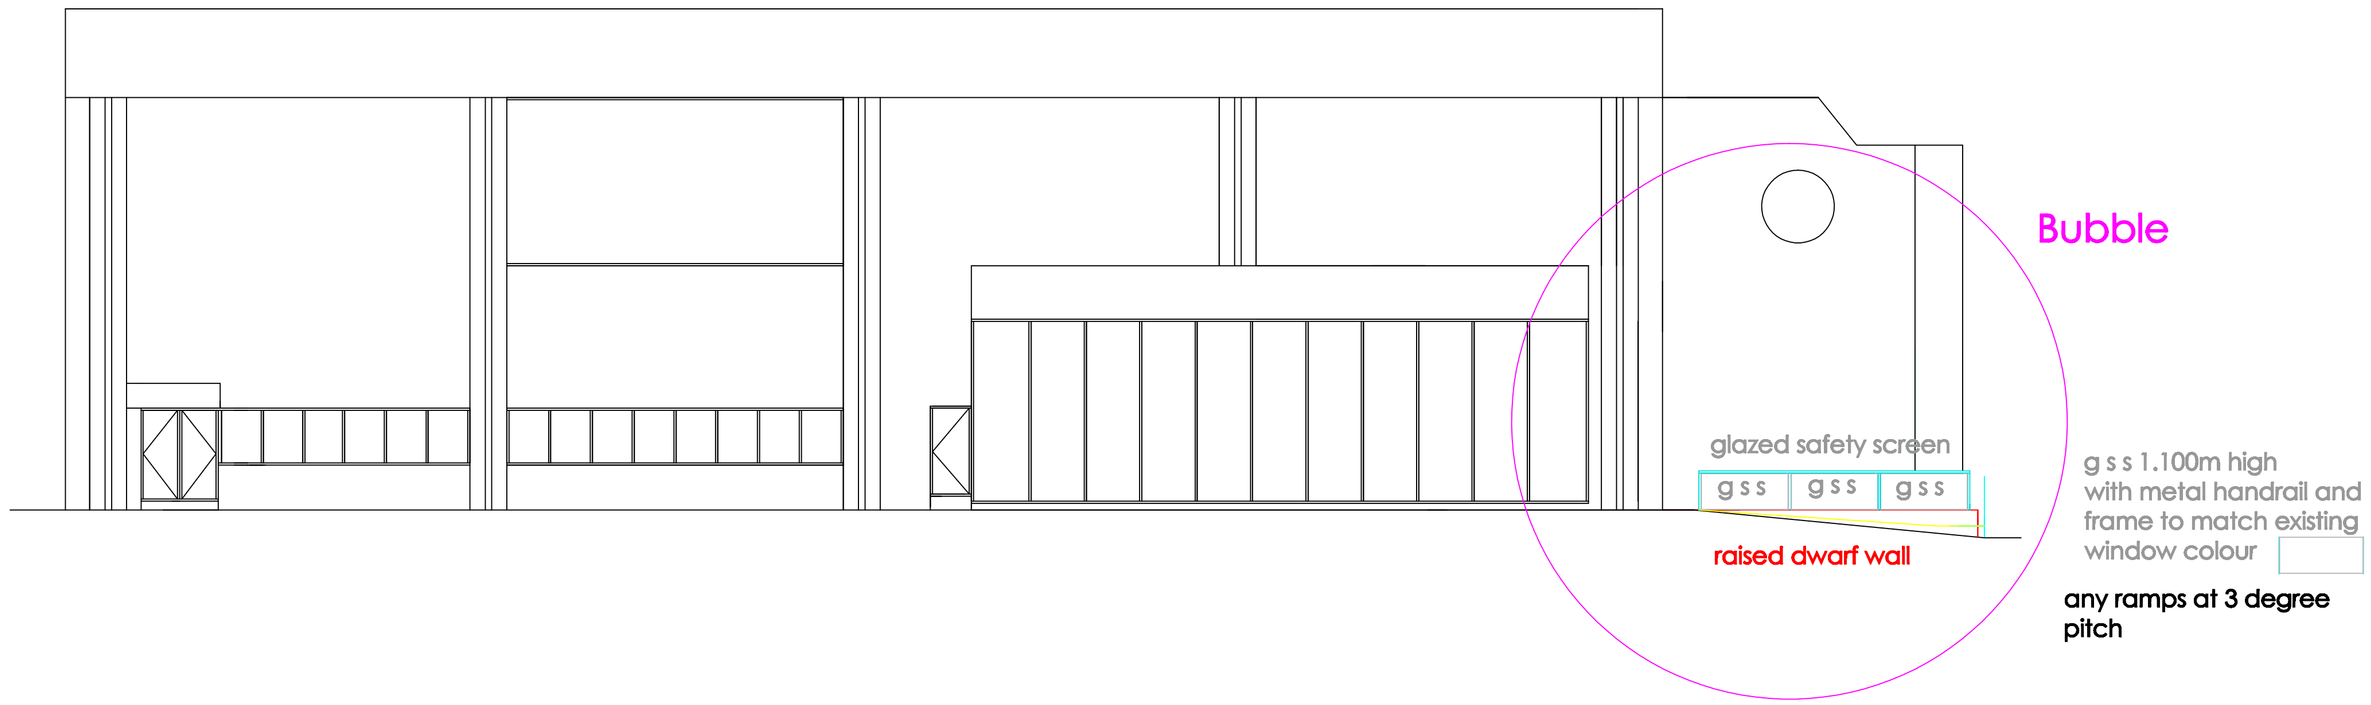


PROPOSED ELEVATION
FRONT WEST
1:100

BUILDING SAFETY ACT 2023

The Main Contactor will be required
To be nominated as the
Principle Contractor
to be reponsible for all the
Health and Safety
for the Contract Period
For all Trades and Supplies
working or visiting the Site

DO NOT SCALE OF THIS DRAWING TAKE ALL DIMENSIONS ON SITE
(bulkiers Note)
Do not start any works until all the approvals have been obtained.
Any discrepancy to be
reported to Plans Drawn
as soon as possible.

client:
ANJUM MAJID,
THE SHERIDAN,
MILES PLATTING,
MANCHESTER,
M40 8RR
TEL07836585799

date: MARCH. 2025
drawn: DRW

drawing title:
Proposed Food Court and
Supermarket
New fire doors and ramps
Internal alterations

project:
MANCHESTER CITY COUNCIL
PLANNING APPLICATION

PLANS DRAWN
tel.no
07952934281
07856609593
email
Bawinterbotton
@aol.com
www.plansdrawn.org

project no. OR 371
drg. no. 83
A1 paper