




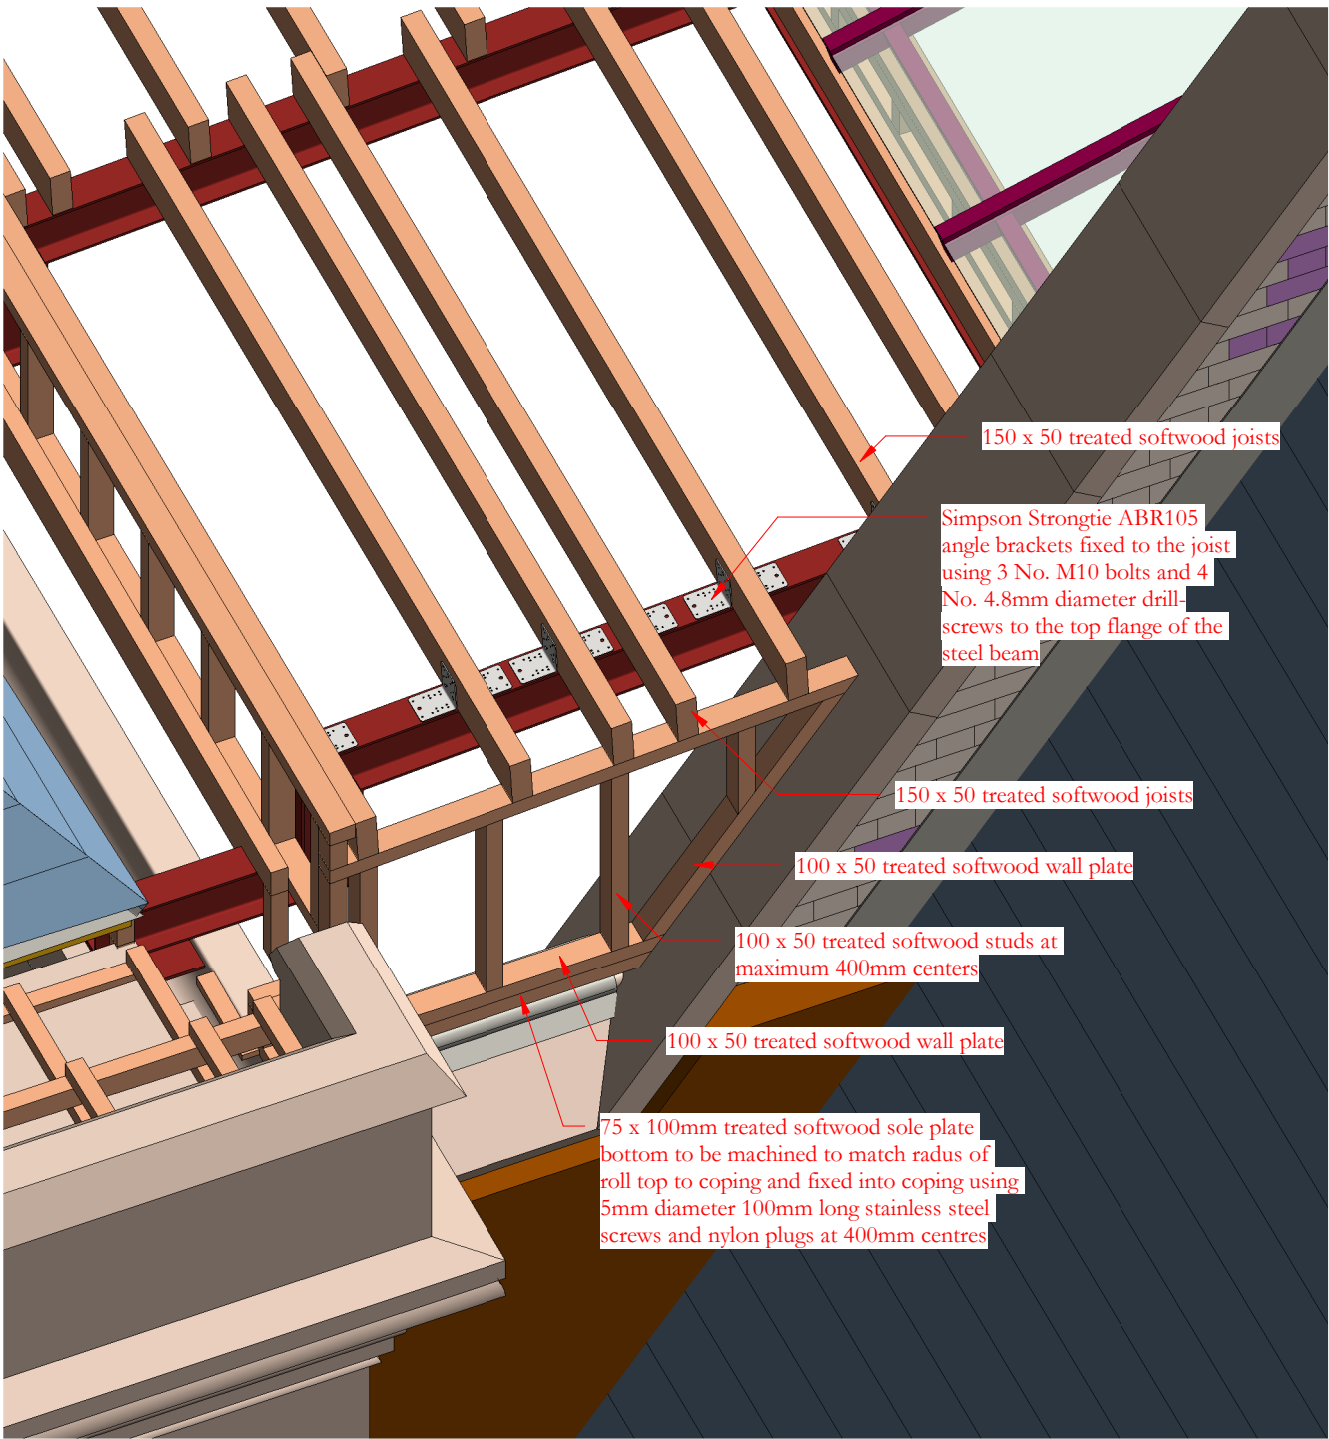


View from south-east

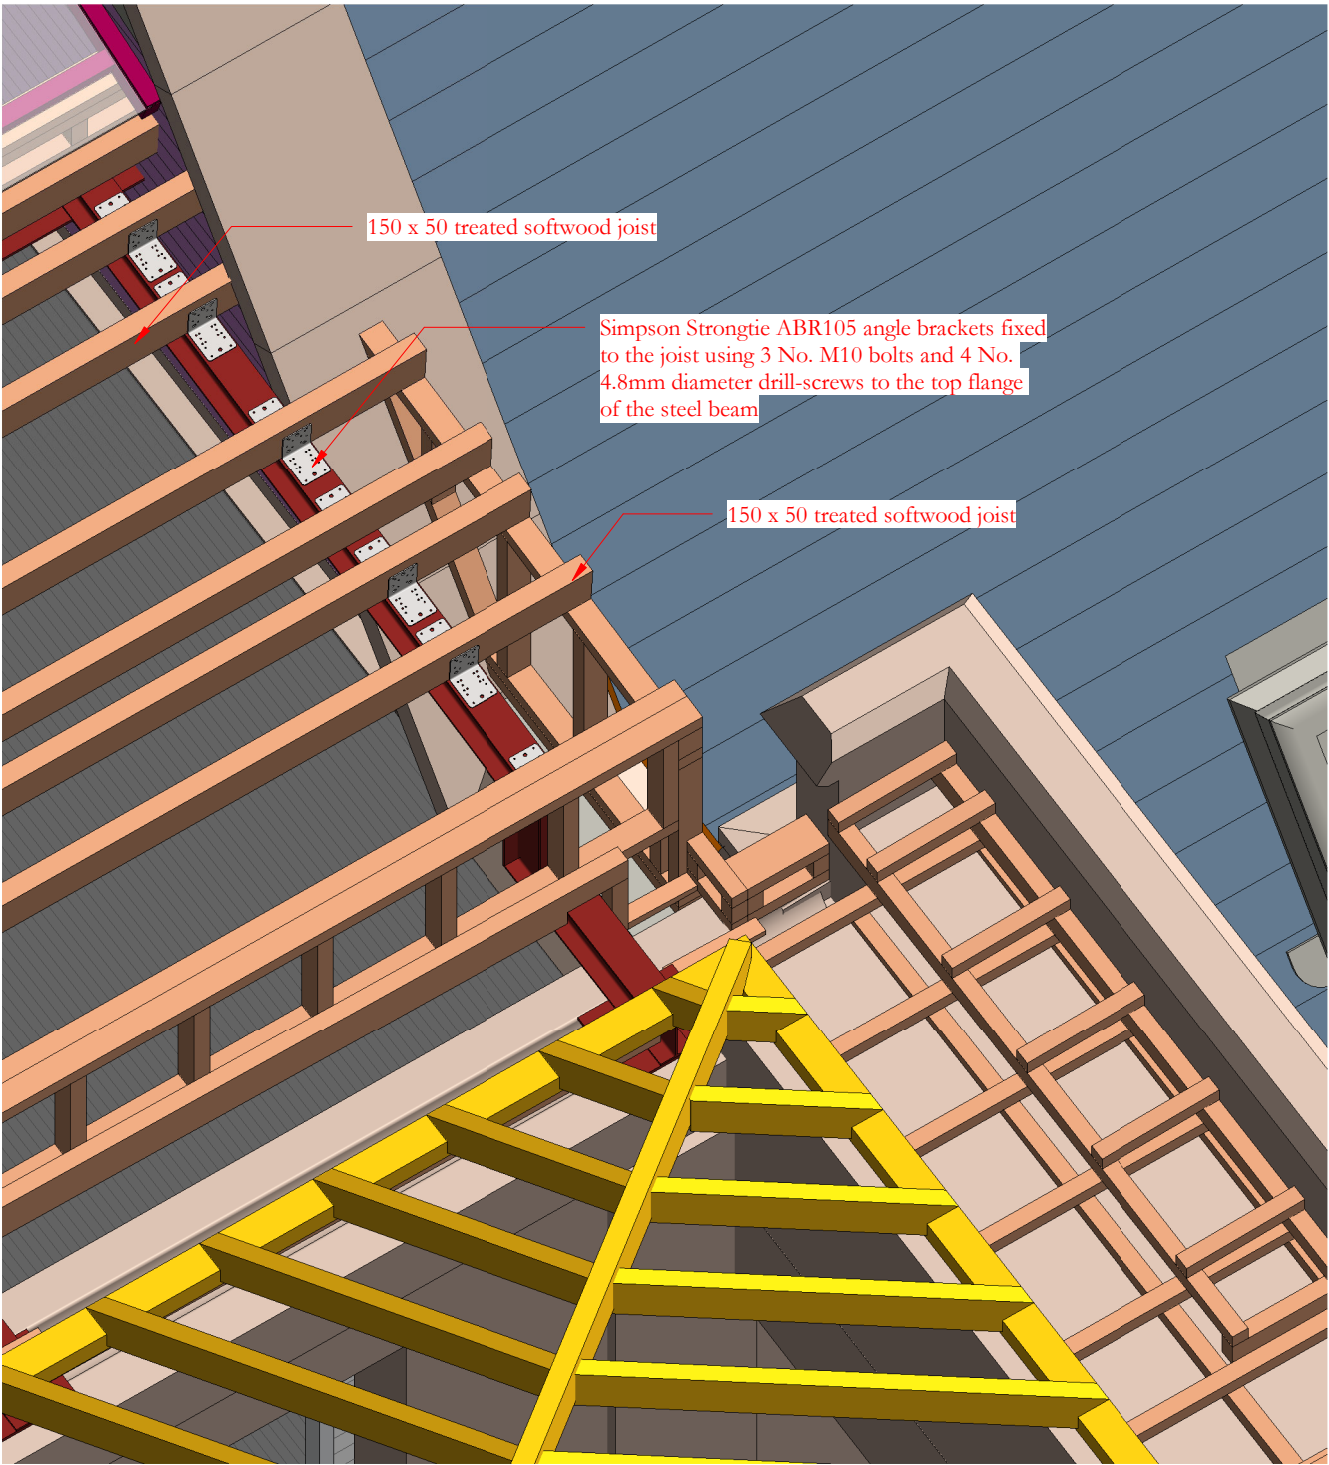


View from south-west

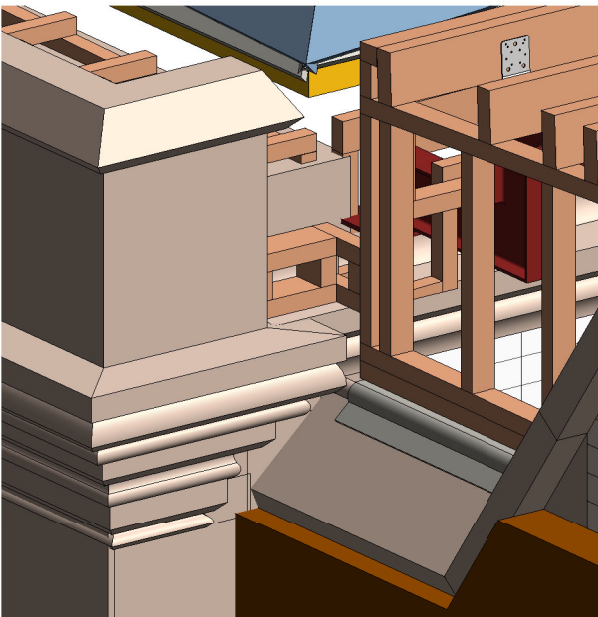

View from north-east

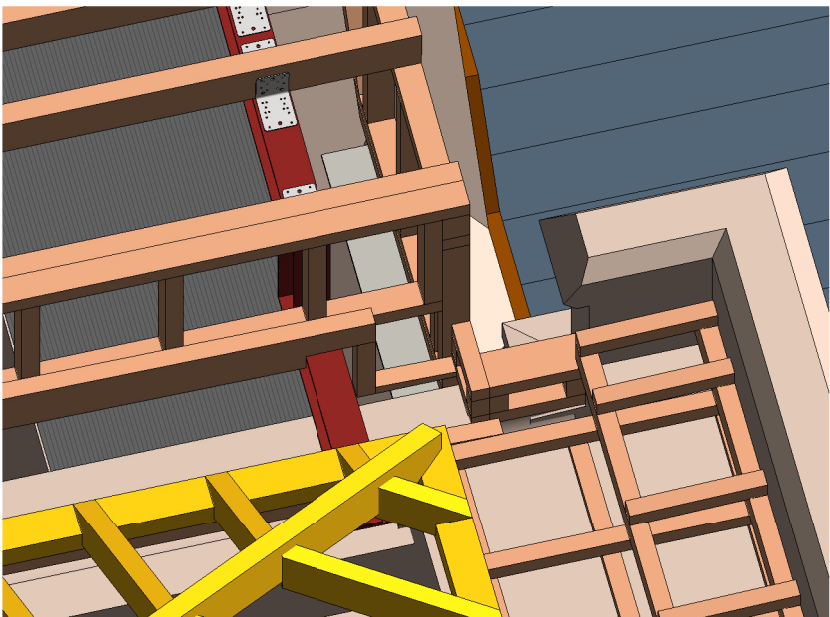


View from south-east

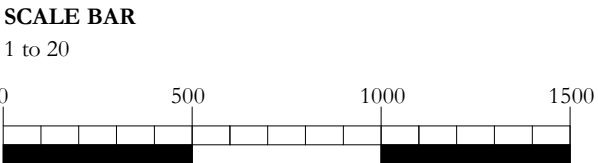

Scale Bars to be used as guidance only - refer to sheet size below

1:100	mm	1000	3000	5000	7000
1:200	mm	5000	8000	12000	16000
1:500	M	5	15	25	35
1:1250	M	10	30	50	70

Notes:
Drawings are based on survey data and may not accurately represent what is physically present.
Do not scale from this drawing. All dimensions are to be verified on site before proceeding with the work.
All dimensions are in millimeters unless noted otherwise.
Purcell shall be notified in writing of any discrepancies.

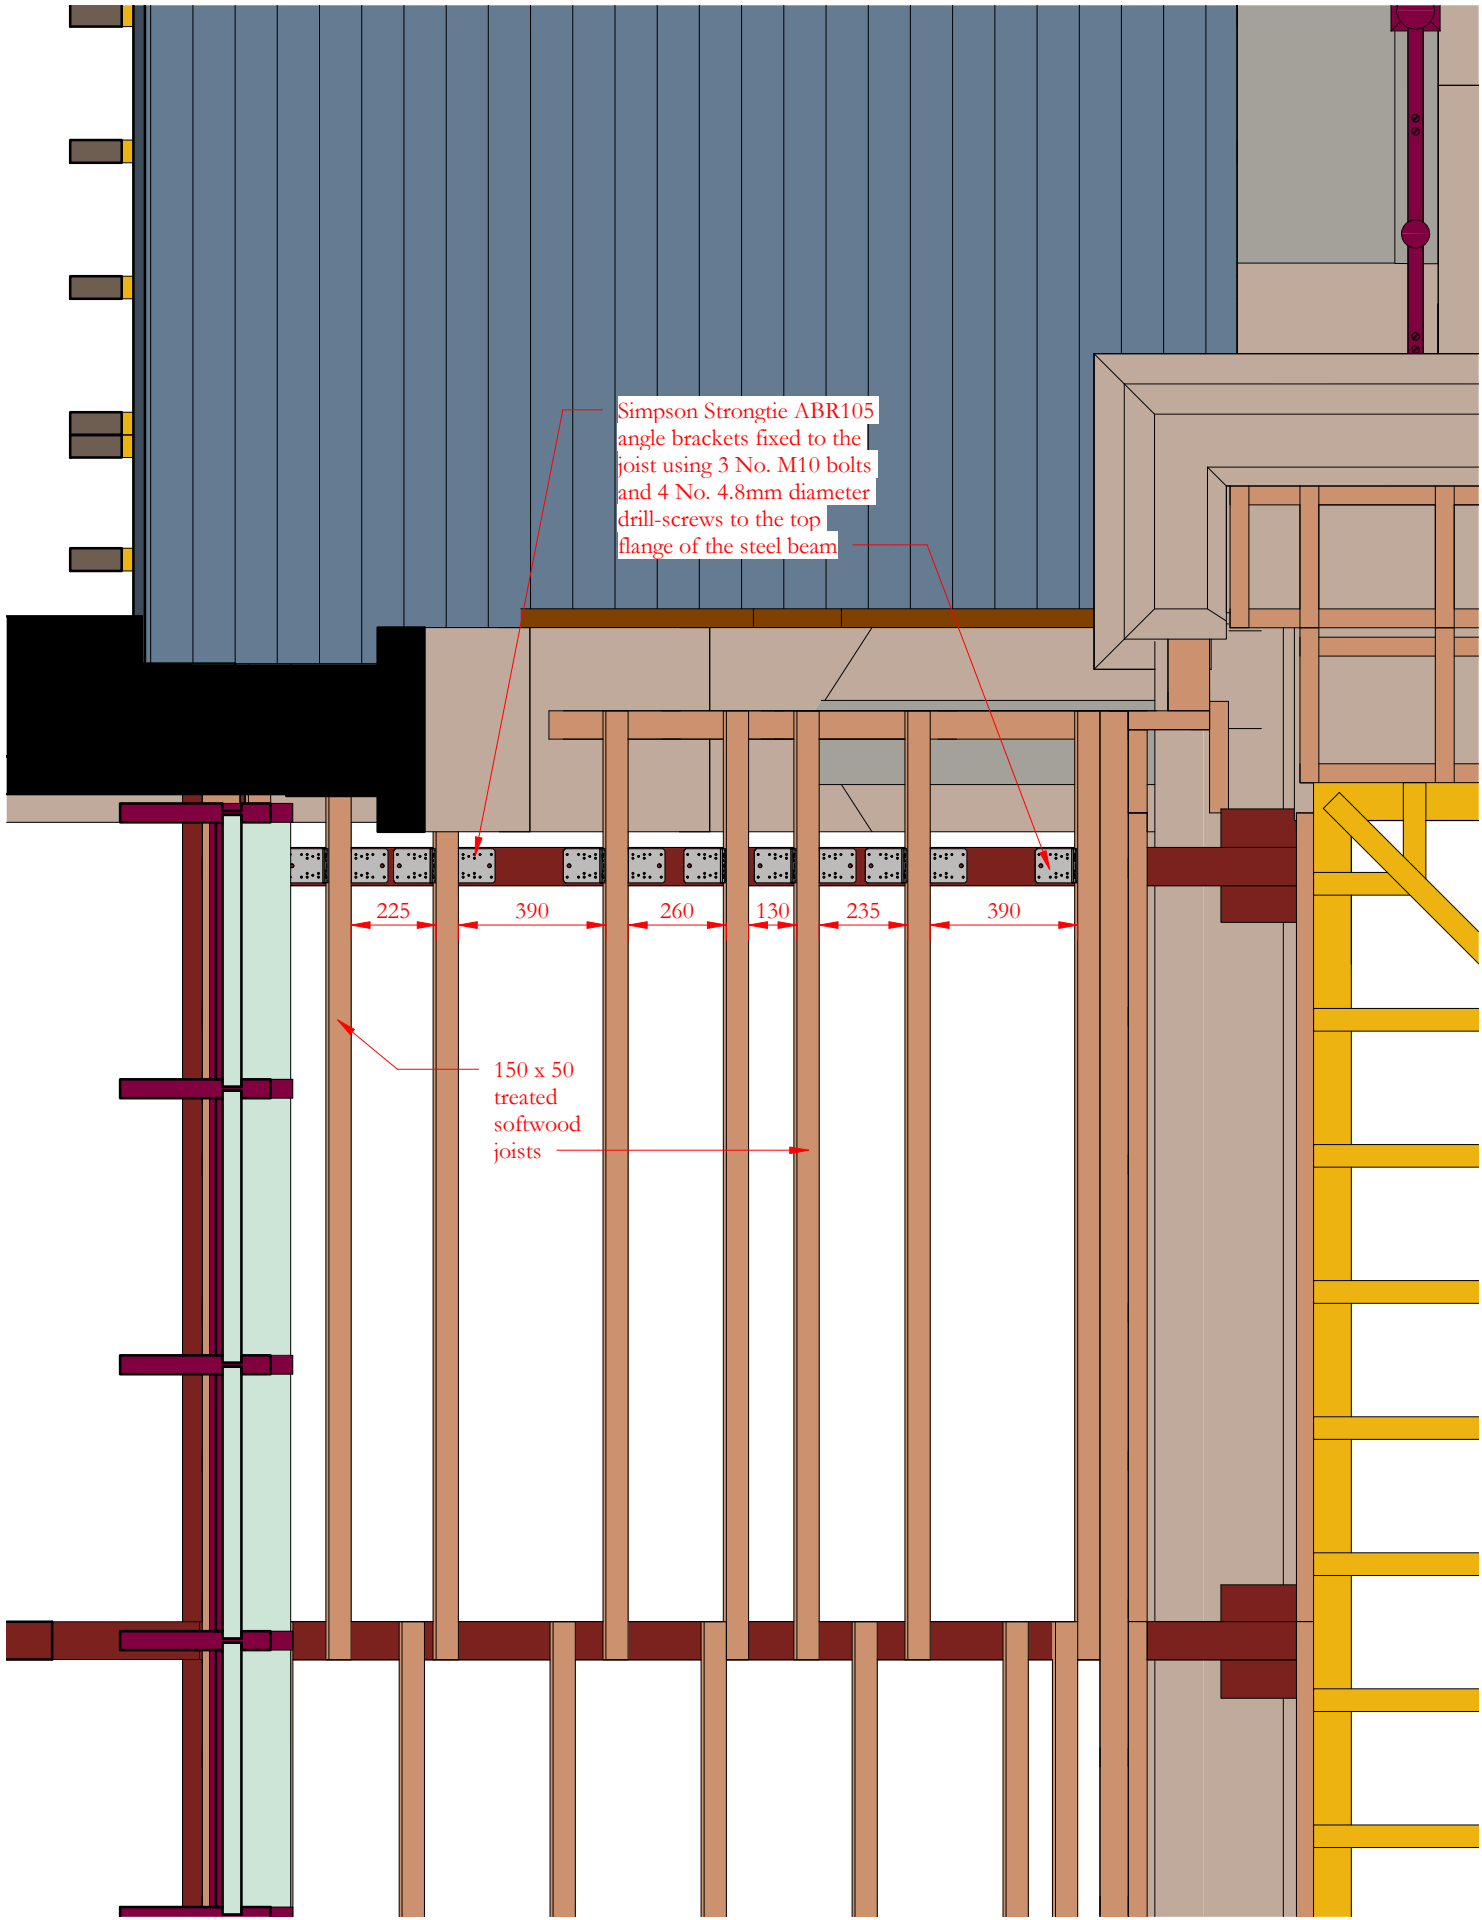

Plan
1 : 20

Note: The details for the framing at the north-east corner of the Bees Courtyard are to be a mirror image of the details for the south-east side shown on this drawing

-	15/03/2024	GR	JRC	First issue
ISSUE	DATE	APPROVED	DRAWN	DESCRIPTION

Project Office, Town Hall, MANCHESTER M60 2L1
+44 (0) 7970 097 432
www.purcelluk.com

PROJECT STATUS	RIBA Stage 5
CLIENT	Manchester City Council
PROJECT	Our Town Hall
DRAWING TITLE	Joists and timber framing at east side of Bees rooflight
SIZE & SCALE	A1: 1:20
DRAWING STATUS	S4 Construction
JOB NUMBER	236959
DRAWING NO.	OTH-PUR-TH-RF-DWG-A-7456
REV	-

© PURCELL 2019. PURCELL ® IS THE TRADING NAME OF PURCELL ARCHITECTURE LTD.