


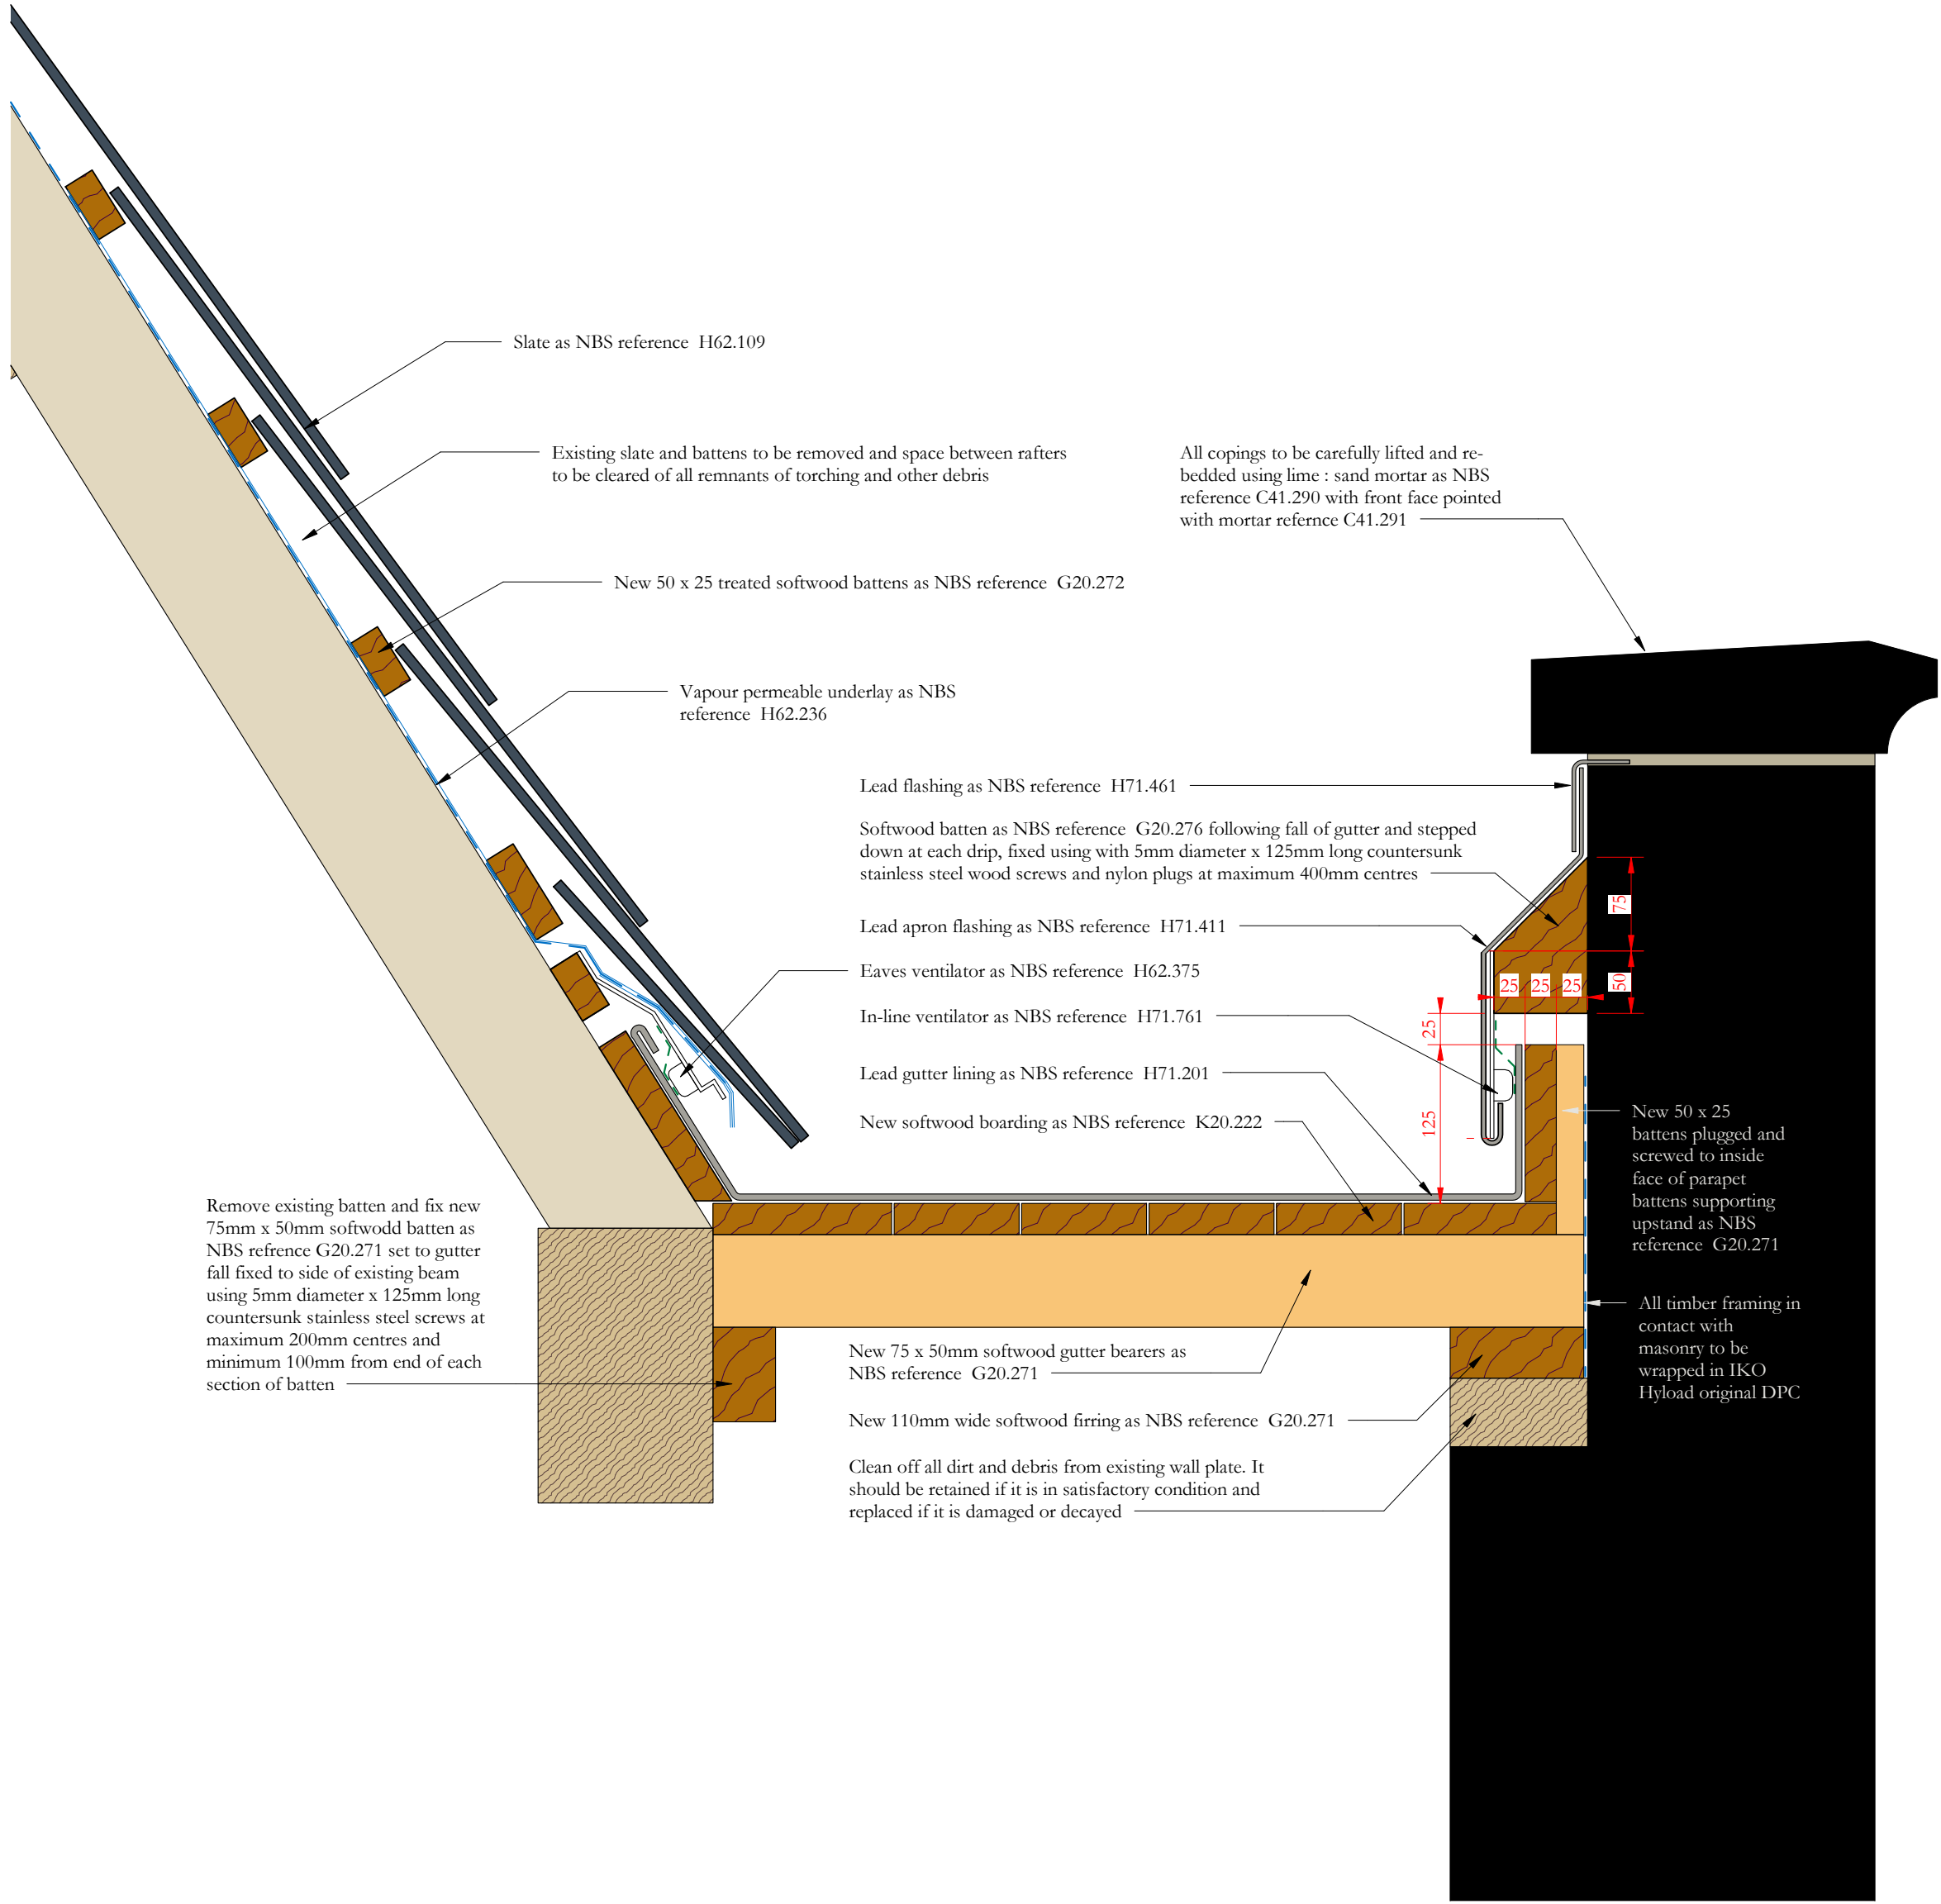

Scale Bars to be used as guidance only - refer to sheet size below									
1:100	mm								
1:200	mm								
1:500	M								
1:1250	M								


Notes:
Drawings are based on survey data and may not accurately represent what is physically present.
Do not scale from this drawing. All dimensions are to be verified on site before proceeding with the work.
All dimensions are in millimeters unless noted otherwise.
Purcell shall be notified in writing of any discrepancies.

Revision 01: Note added regarding lifting and re-bedding stone copings to parapet

-	22/07/2024	GR	JRC	First issue
01	29/10/2024	JC	GR	See note in revision cloud
ISSUE	DATE	APPROVED	DRAWN	DESCRIPTION



OUR
TOWN
HALL
PROJECT

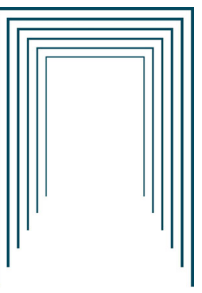

PURCELL

Project Office, Room 308, Town Hall, MANCHESTER M60 2L1
+44 (0) 7970 097 432
www.purcelluk.com

PROJECT STATUS	RIBA Stage 5
CLIENT	Manchester City Council
PROJECT	Our Town Hall
DRAWING TITLE	Gutter detail to roof slope WR04
SIZE & SCALE	A2: 1 : 5
DRAWING STATUS	S4 Contruction
JOB NUMBER	236959
DRAWING NO.	REV
OTH-PUR-TH-RF-DWG-A-7608 01	
© PURCELL 2019. PURCELL ® IS THE TRADING NAME OF PURCELL ARCHITECTURE LTD.	

