

**Brick replacement
to central plant
deck walls on
north and south
sides of roof slope
CBR03**



Remove bolt
and fill hole




Page 1 of 4 - North-west

Revision: -
Date: 11 January 2024

OTH-PUR-TH-RF-SKE-A-3453

**Brick replacement
to central plant
deck walls on
north and south
sides of roof slope
CBR03**

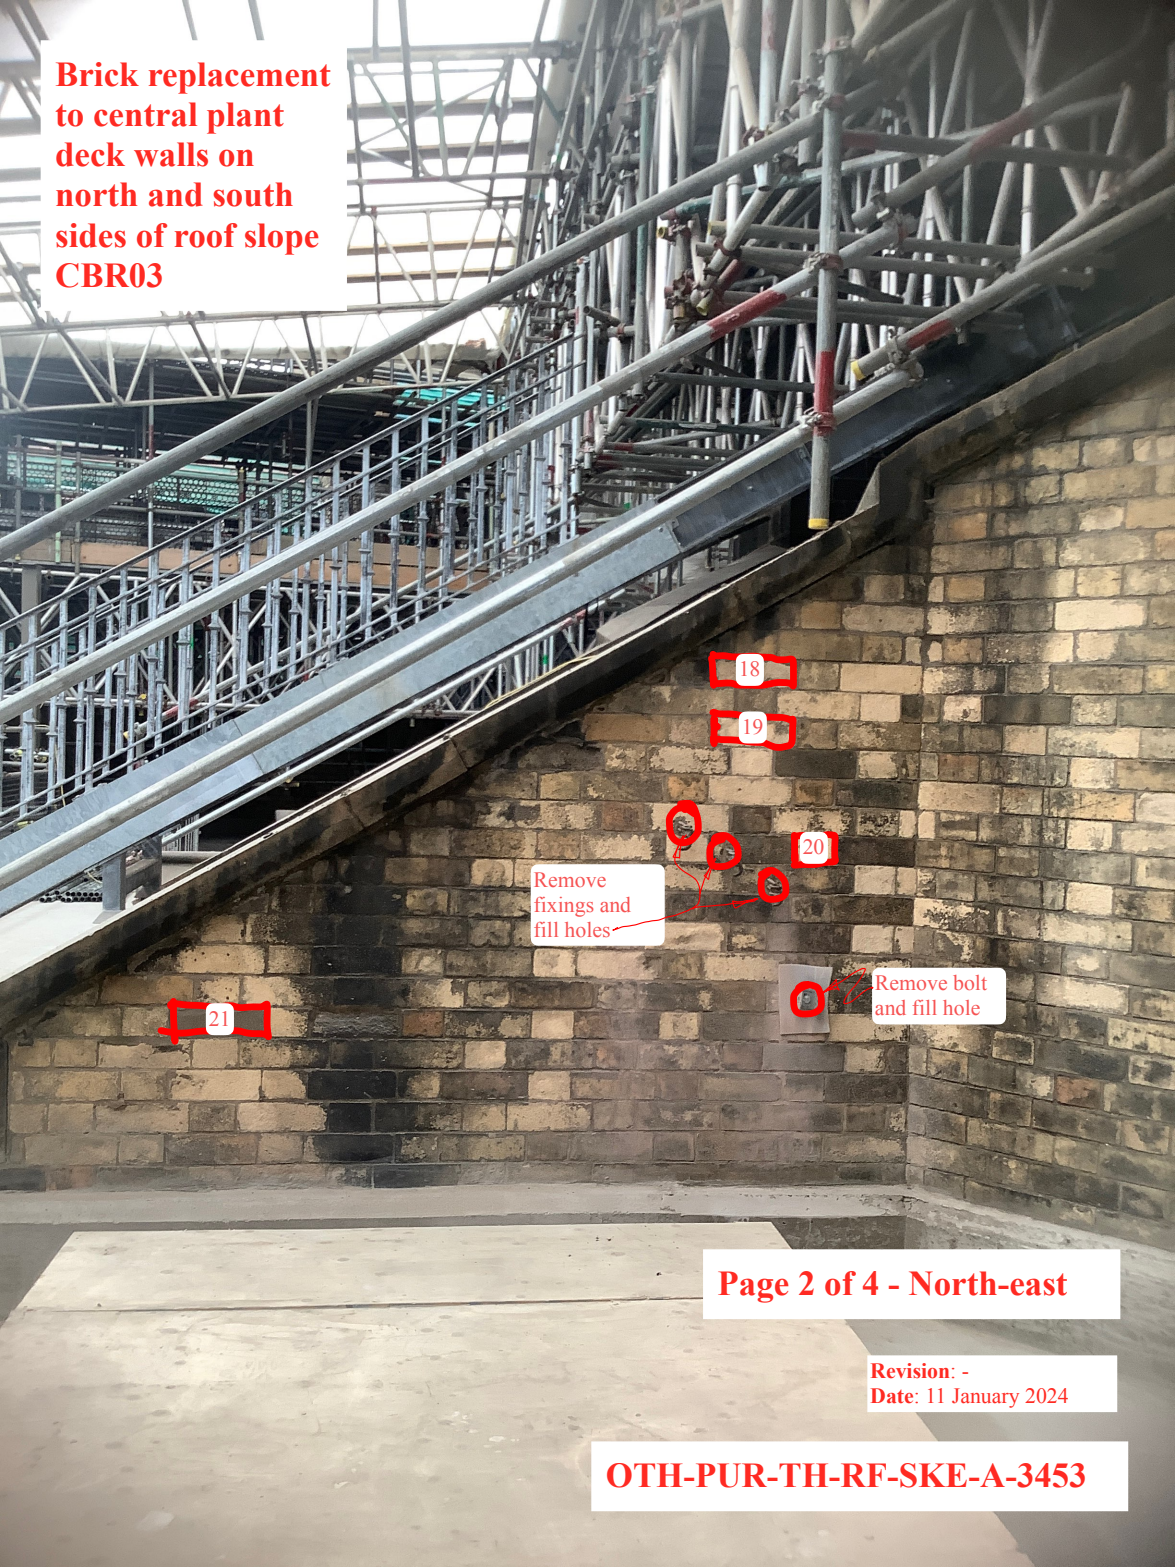


Page 2 of 4 - North-east

Revision: -
Date: 11 January 2024

OTH-PUR-TH-RF-SKE-A-3453

**Brick replacement
to central plant
deck walls on
north and south
sides of roof slope
CBR03**

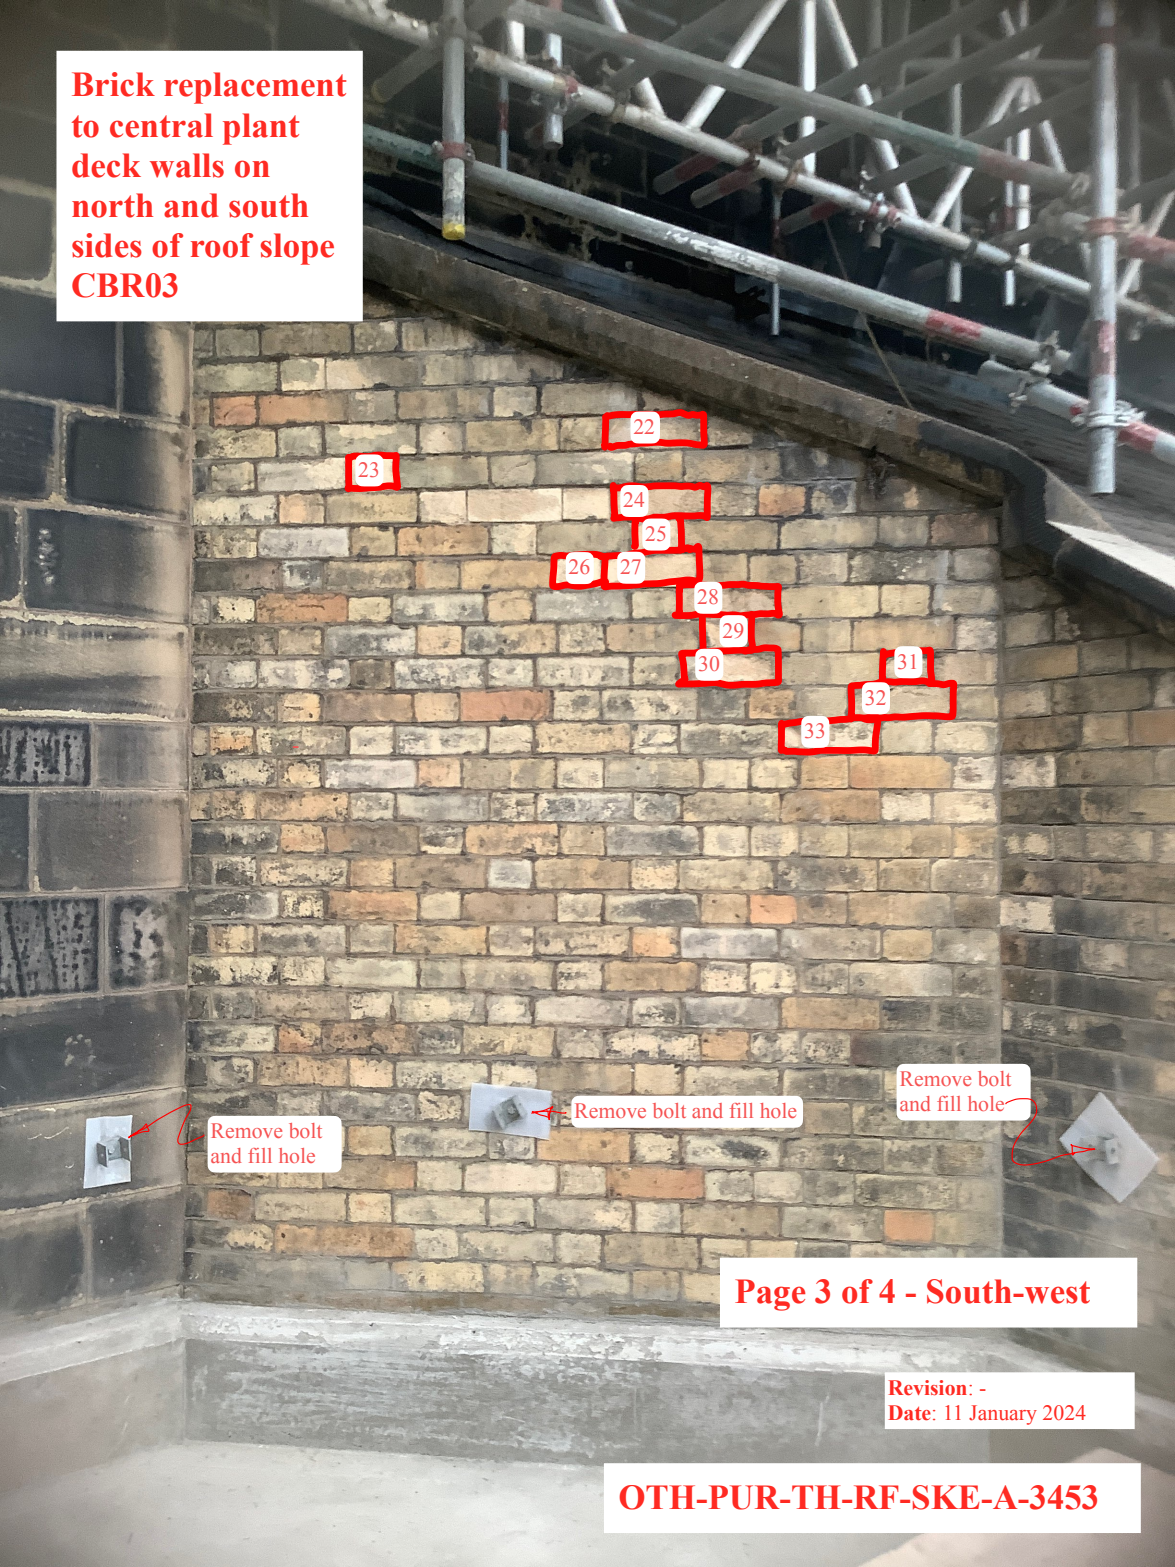

23

22

24

25

26

27

28

29

30

31

32


33

Remove bolt
and fill hole

Remove bolt and fill hole

Remove bolt
and fill hole

**Brick replacement
to central plant
deck walls on
north and south
sides of roof slope
CBR03**

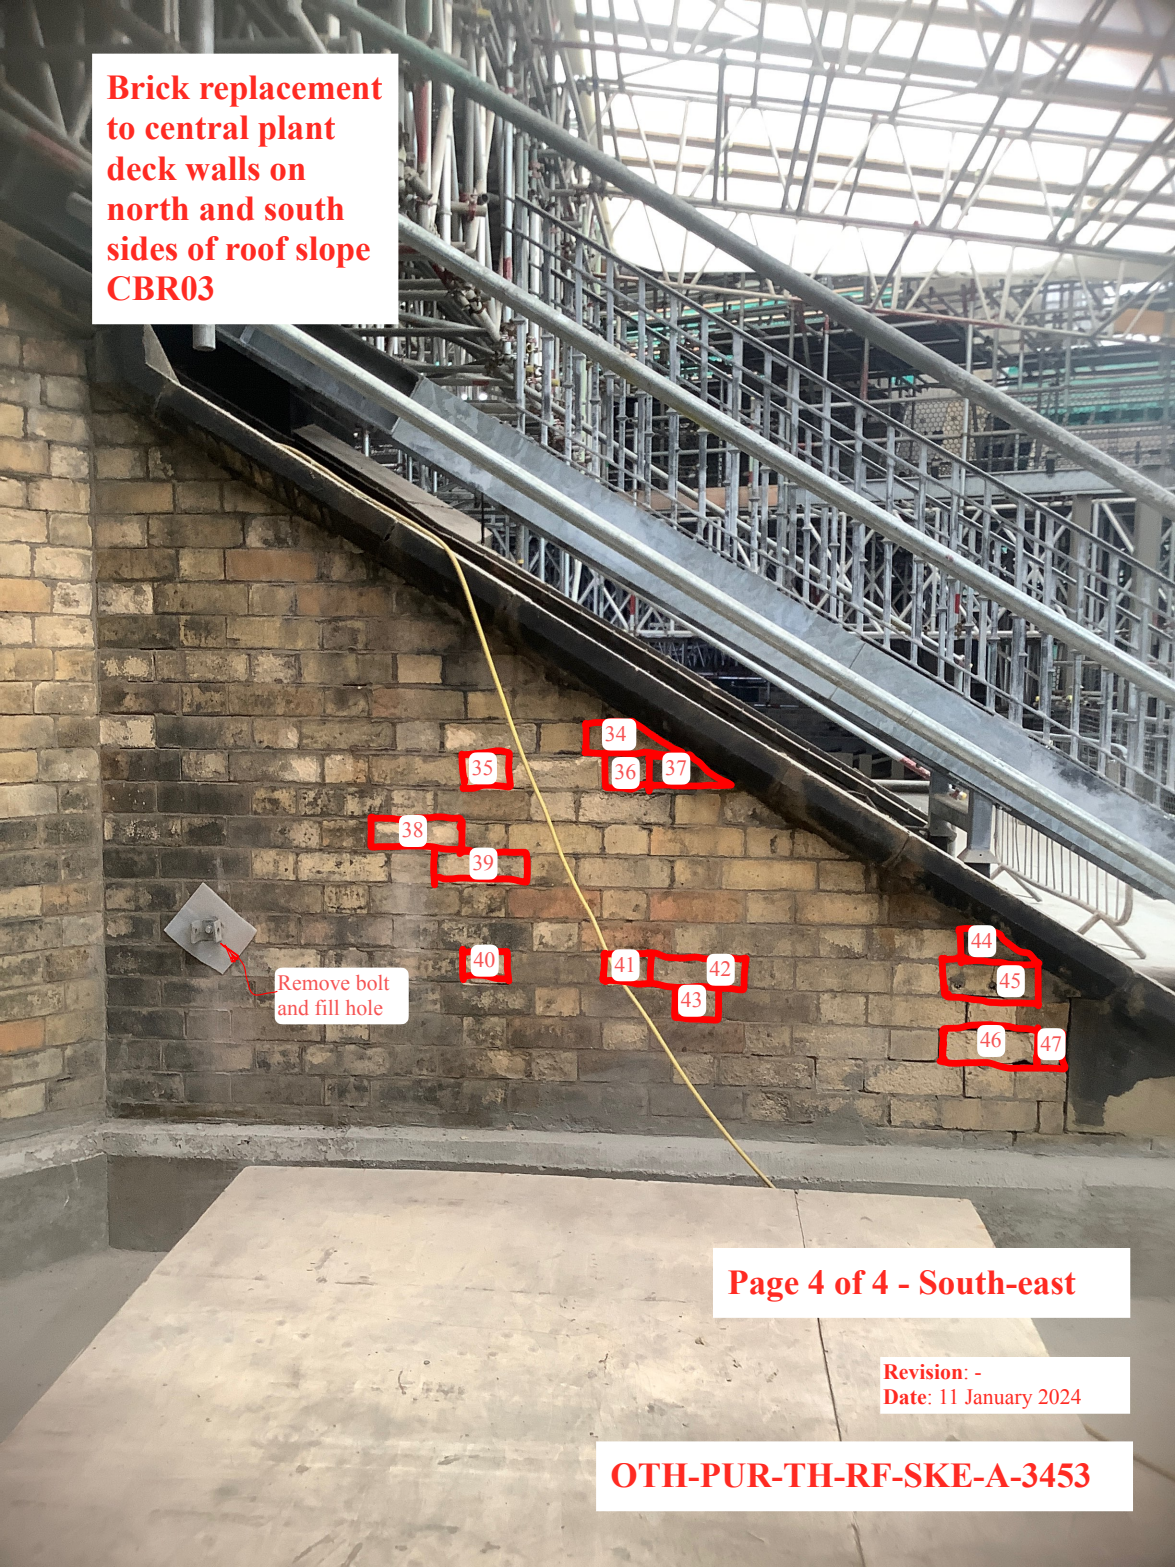

Page 4 of 4 - South-east

**Revision: -
Date: 11 January 2024**

OTH-PUR-TH-RF-SKE-A-3453