



Floor Colour Code Hatch Key			
	Carpet		Safety Flooring
	Ceramic		Stone
	Entrance Matting		Timber
	External Surfaces		Vinyl

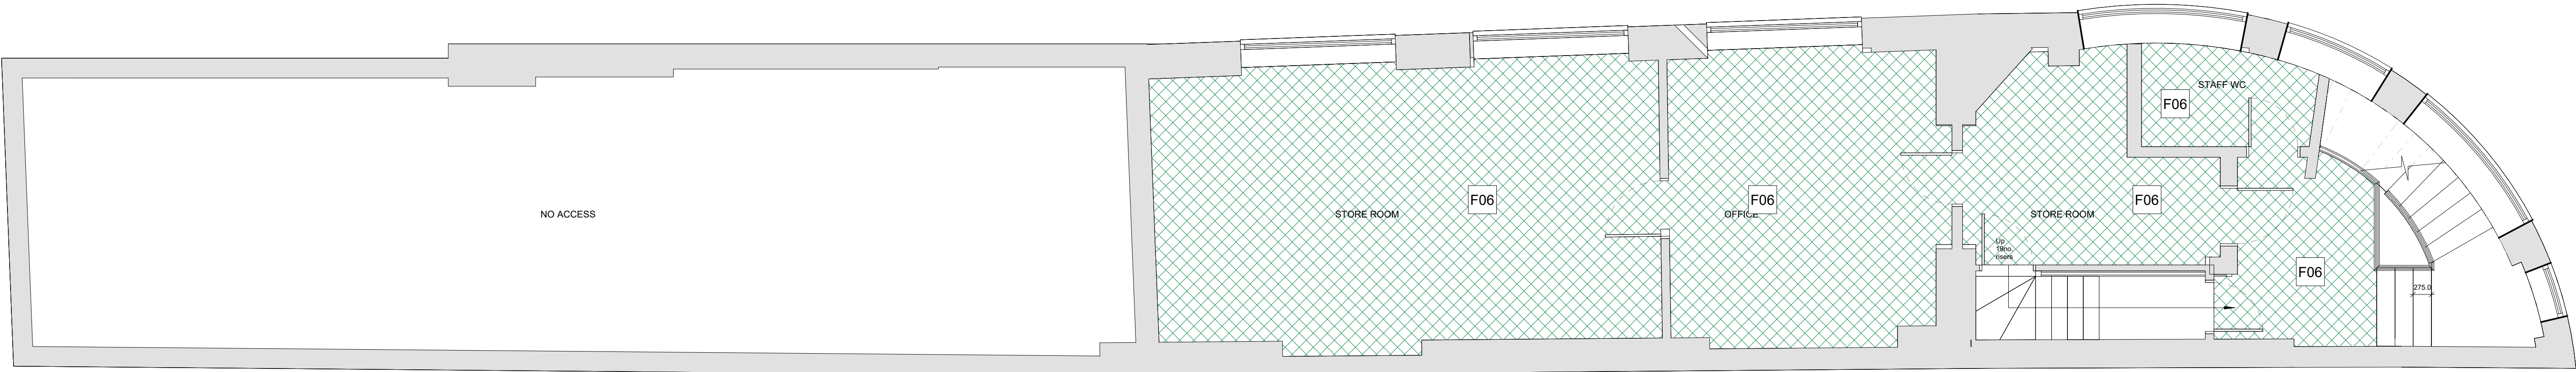

01 - Existing FF Flooring Layout
1 : 50

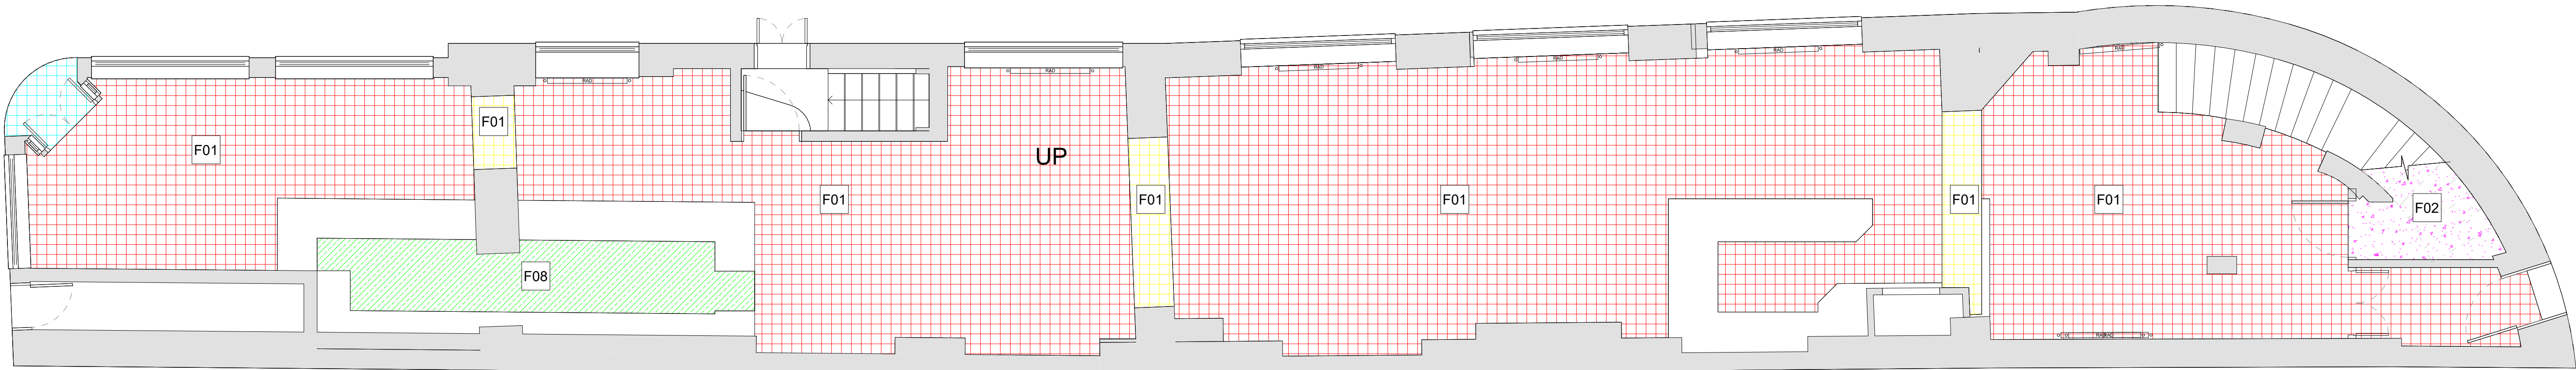

00 - Existing GF Flooring Layout
1 : 50

Existing Flooring Schedule					
Type Image	Code	Floor Type	Manufacturer	Model	Comments
	F01	Ceramic	N/A	Existing Victorian tile floor	
	F02	Stone	N/A	Existing Staircase and landings	
	F06	Existing Parquet Floor	N/A	Existing Parquet Floor	Carefully remove and store onsite all existing parquet/hardwood block flooring in areas affected by proposed WC formation
	F08	Existing Bar Safety Floor	N/A	Existing Bar Safety Floor	

1 - XXXXXXXX - First Issue for Information

Rev | Date | Notes

Drawing Number

0001.1

Drawing Title

Existing Flooring Layout

Product

Mr Thomas's Chop House, Manchester

Client

Kieron Dunne - Punch Pubs

Job Number

3180

Drawn

CIP

Size

A1

Approved

Checker

Scale

1 : 50

Date

05.11.2024

Revision

1

mgi

THIS DRAWING REMAINS THE COPYRIGHT OF MGI PARTNERS AND IT MUST NOT BE COPIED OR REPRODUCED WITHOUT WRITTEN CONSENT. ALL BETTING ODDS, ODDS AND LEVELS SHOULD ONLY BE TAKEN FROM THE FIGURES CONTAINED HEREIN. ALL CONTRACTORS MUST VISIT THE SITE AND ARE SOLELY RESPONSIBLE FOR TAKING AND CHECKING ALL MEASUREMENTS RELATIVE TO THE WORK THEY ARE REQUIRED TO CARRY OUT. THIS DRAWING MUST NOT BE USED ON SITE UNLESS ISSUED FOR CONSTRUCTION.