


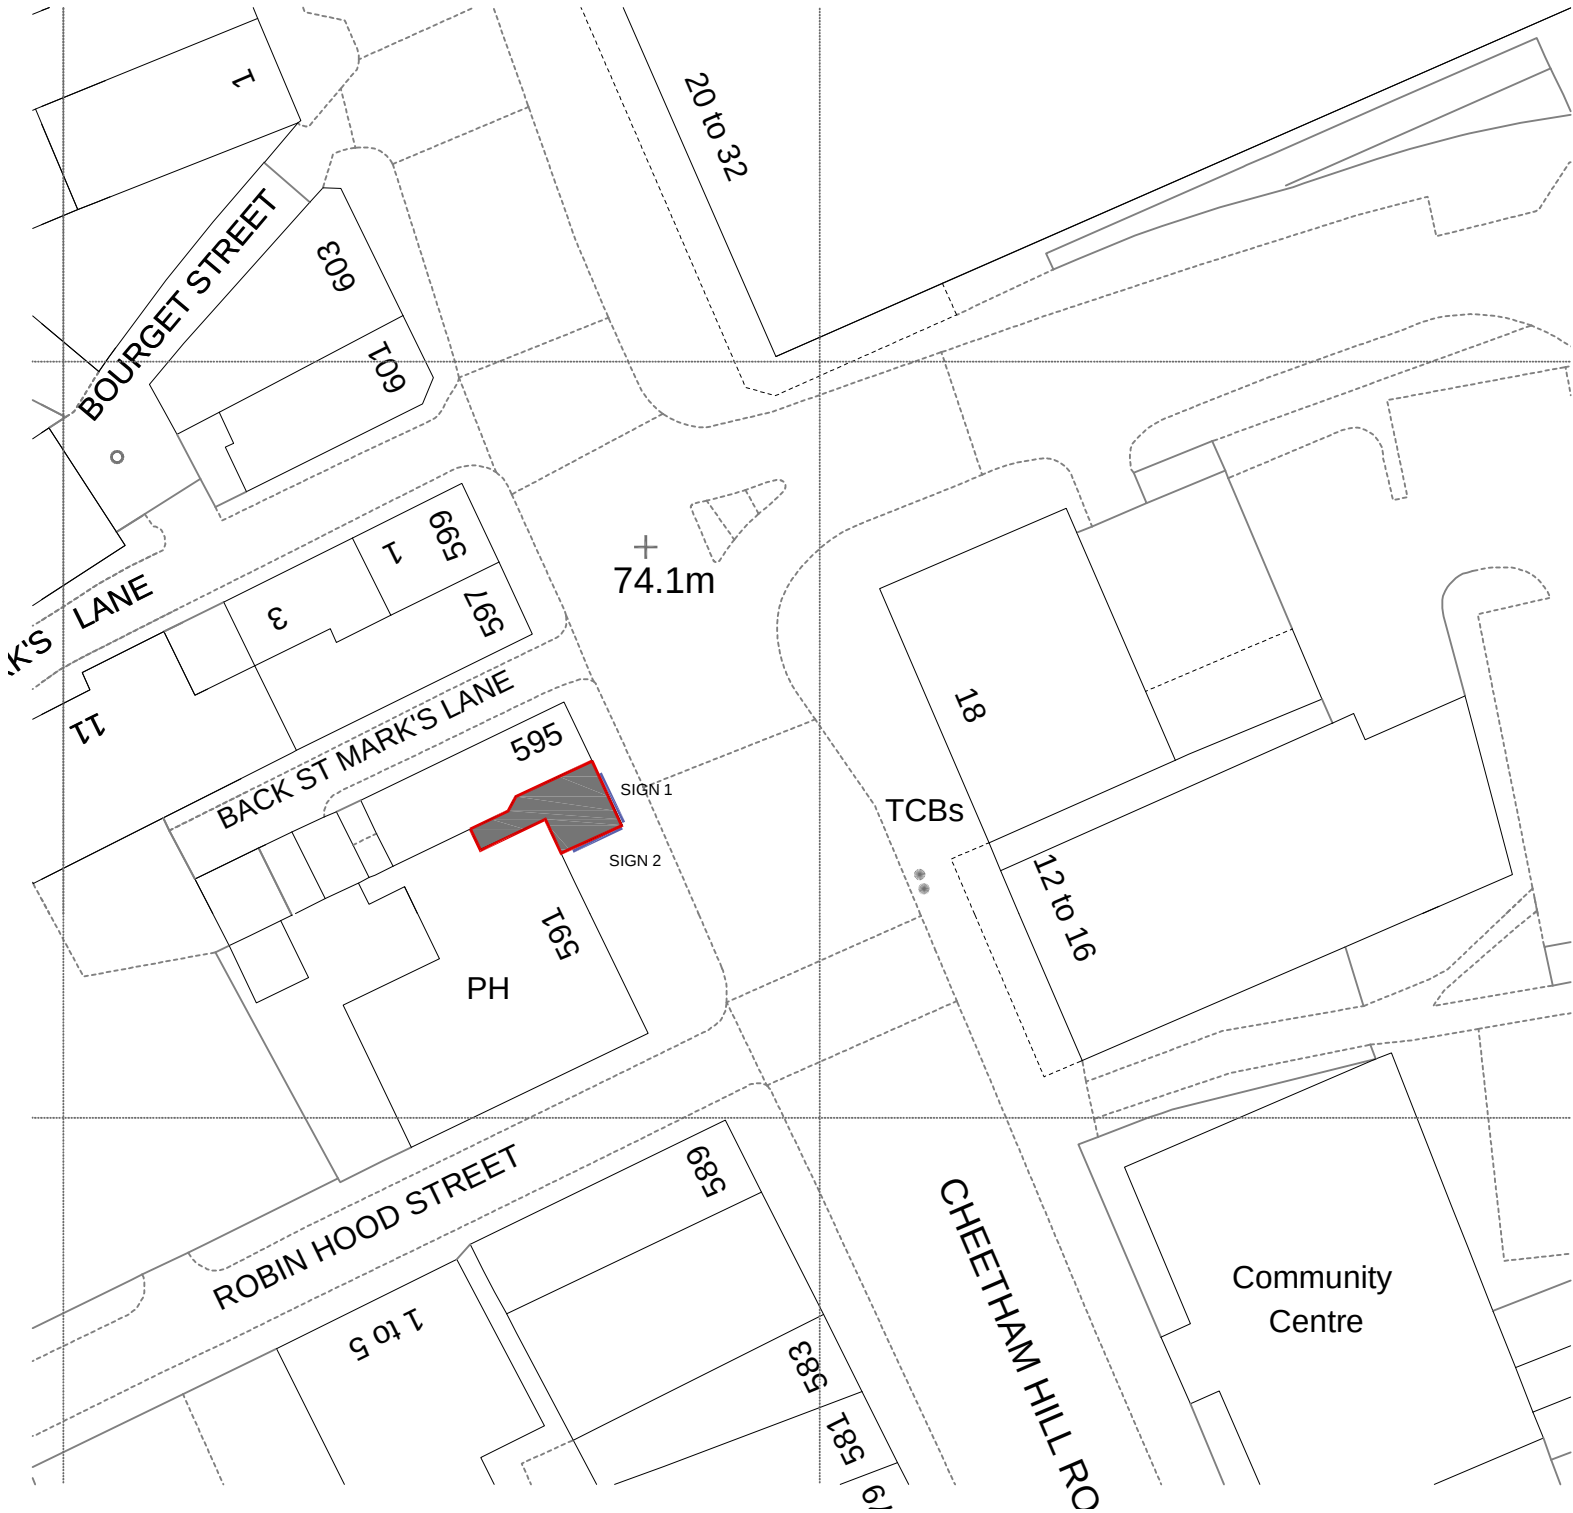

This drawing is for indicative representation only and should not be used for any purposes other than planning. Do not scale from, or use this drawing for construction.

The contractor is to complete the detailed design for the purpose of construction and building regulations approval.

The Structural Engineer to carry out full assessment of scheme and provide all calculations for building control approval prior to starting construction.

CDM REGULATIONS 2015. All current drawings and specifications for the project must be read in conjunction with the Designer's Hazard and Environment Assessment Record.

All intellectual property rights reserved.



— Site Boundary  
— Facia Sign

| XX/XX/XX<br>Date | First Issue For Comment<br>Comment | -<br>Revision |
|------------------|------------------------------------|---------------|
|------------------|------------------------------------|---------------|

|   |                       |                                         |
|---|-----------------------|-----------------------------------------|
| Project Title<br><b>PROPOSED CHANGE OF USE GF AND FF TO RESTAURANT (CLASS E (B)),<br/>INSTALLATION OF FLUE AND REPLACEMENT OF SIGNAGE.</b> |                       |                                         |
| Drawing<br><b>593 CHEETHAM HILL ROAD,<br/>MANCHESTER, M8 5EJ</b>                                                                           |                       |                                         |
| Drawing<br><b>BLOCK PLAN - SIGN LOCATION</b>                                                                                               |                       |                                         |
| Scale<br>1:500 @ A4   | Date<br>12th NOV 2025 | Drawing no.<br>041_05                   |
| TM   |                       | Rev.<br>-                               |
|   |                       | 07902 677778<br>tanveer@tma-co.uk       |
|   |                       | 46A Greenpark Road, Manchester, M22 4DR |
| COPYRIGHT © 2025 TMA   |                       |                                         |