




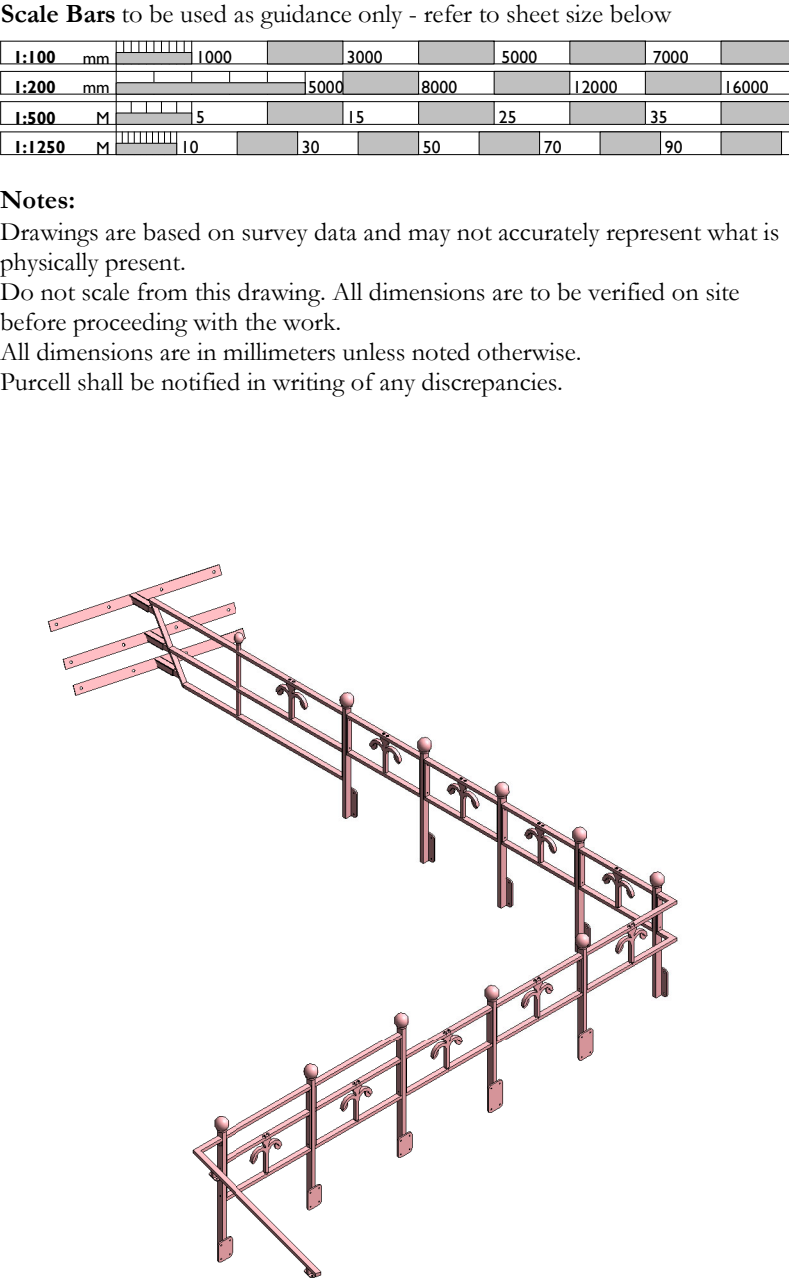


Scale 1:10

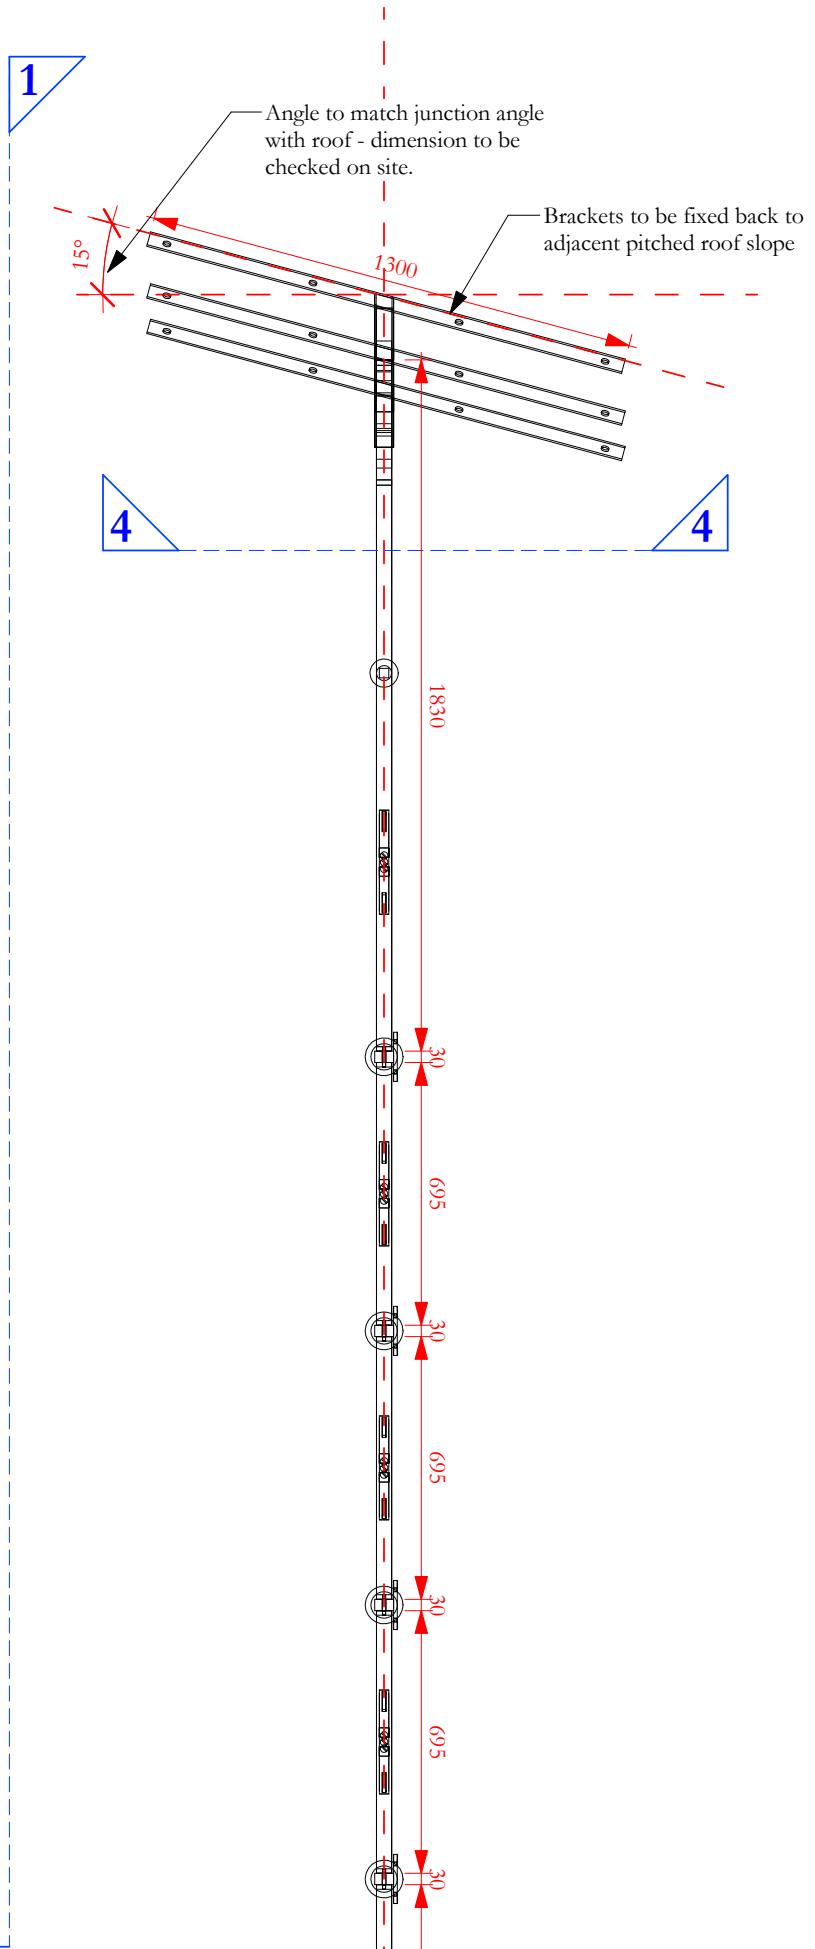

Scale 1:10

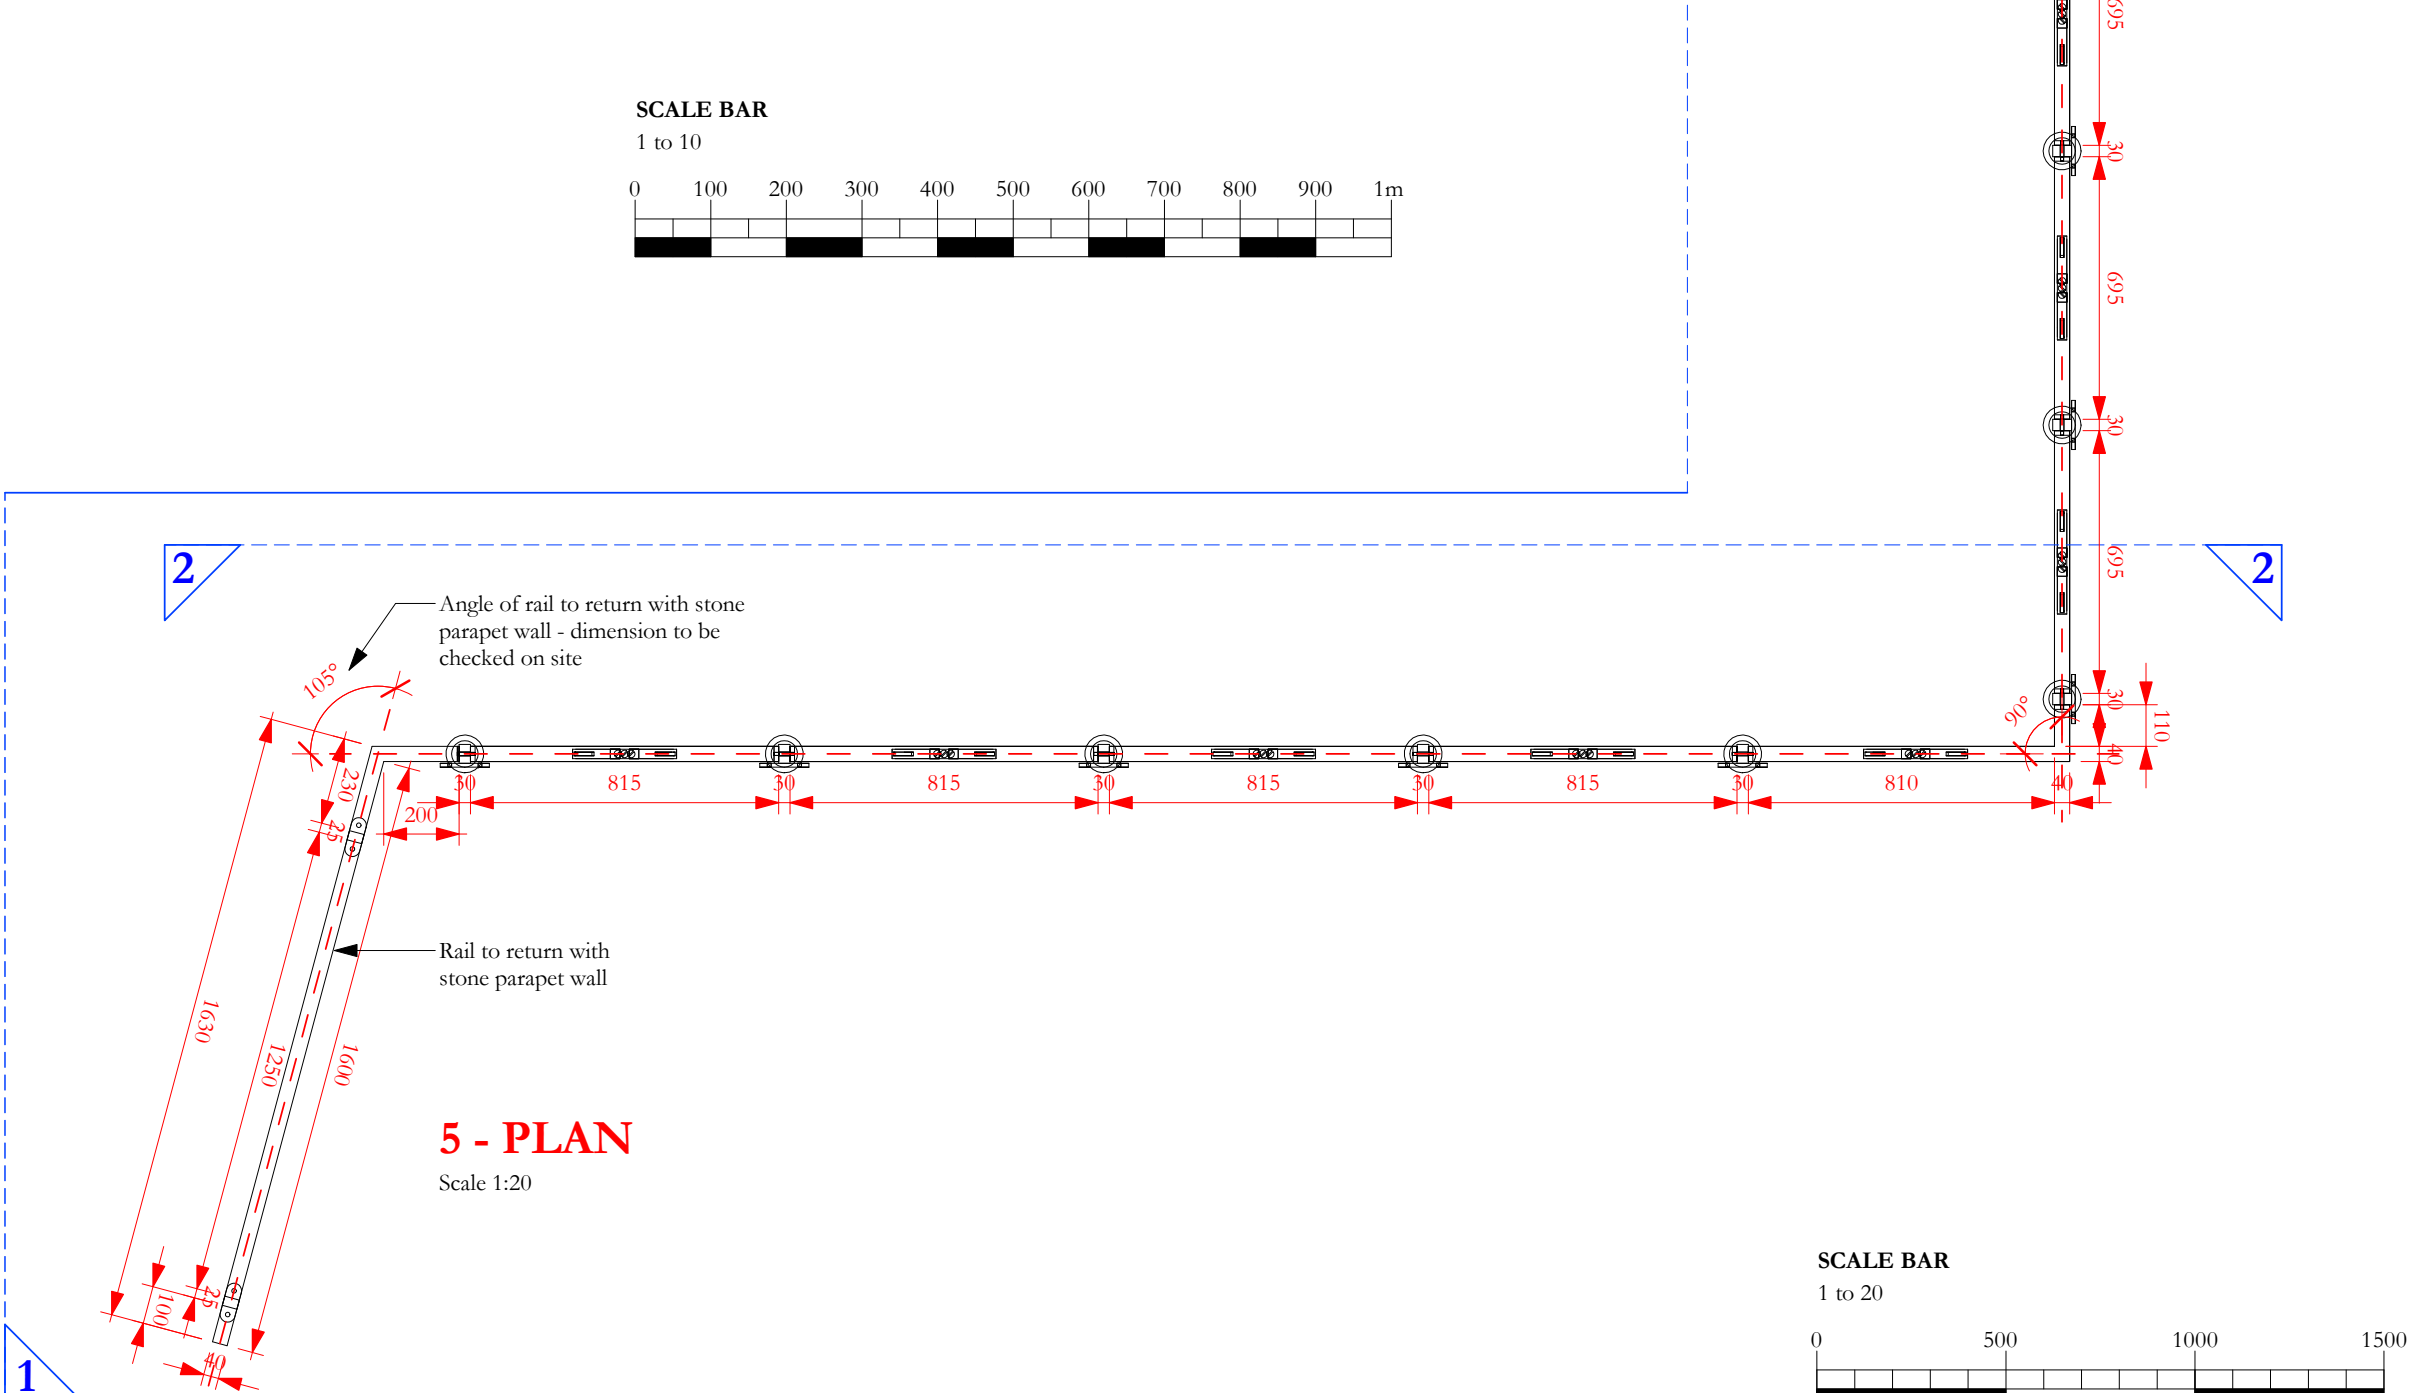

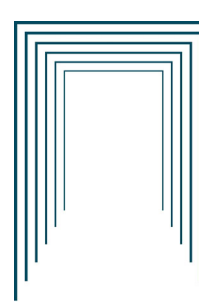ISSUE	19/06/2023	GR	TK	First Issue	
DATE	APPROVED		DRAWN		DESCRIPTION
 OUR TOWN HALL PROJECT  PURCELL Project Office, Town Hall, MANCHESTER M60 2L1 +44 (0) 7970 097 432 www.purcelluk.com					
PROJECT STATUS		RIBA stage 5			
CLIENT		Manchester City Council			
PROJECT		Our Town Hall			
DRAWING TITLE		WCR11 - Railing details to parapet walls (Sheet 1 of 2)			
SIZE & SCALE		As indicated			
DRAWING STATUS		S4 Construction			
JOB NUMBER		236959			
DRAWING NO.		REV			
OTH-PUR-TH-RF-DWG-A-7094 -					
© PURCELL 2019. PURCELL IS THE TRADING NAME OF PURCELL ARCHITECTURE LTD.					