



The size of the steel sections for the sleeves and the plates for fixing guard rails to roof ECR01 is to be the same on the north and south sides of the roof. Each of the 6 No brackets required will vary depending on their location in relation to rafters, their height up the slope and proximity to the roof hip. The overall length of the fixing plates, location of the sleeves along the fixing plates, location of fixing holes, angles of the fixing plates and angles of hollow section sleeves in relation to the fixing plates is to be carefully checked on site with templates formed for each bracket to allow them to be accurately manufactured. Posts and panel positions on roofs NCR04 and SCR04 must be set to allow the templates for the brackets to be formed

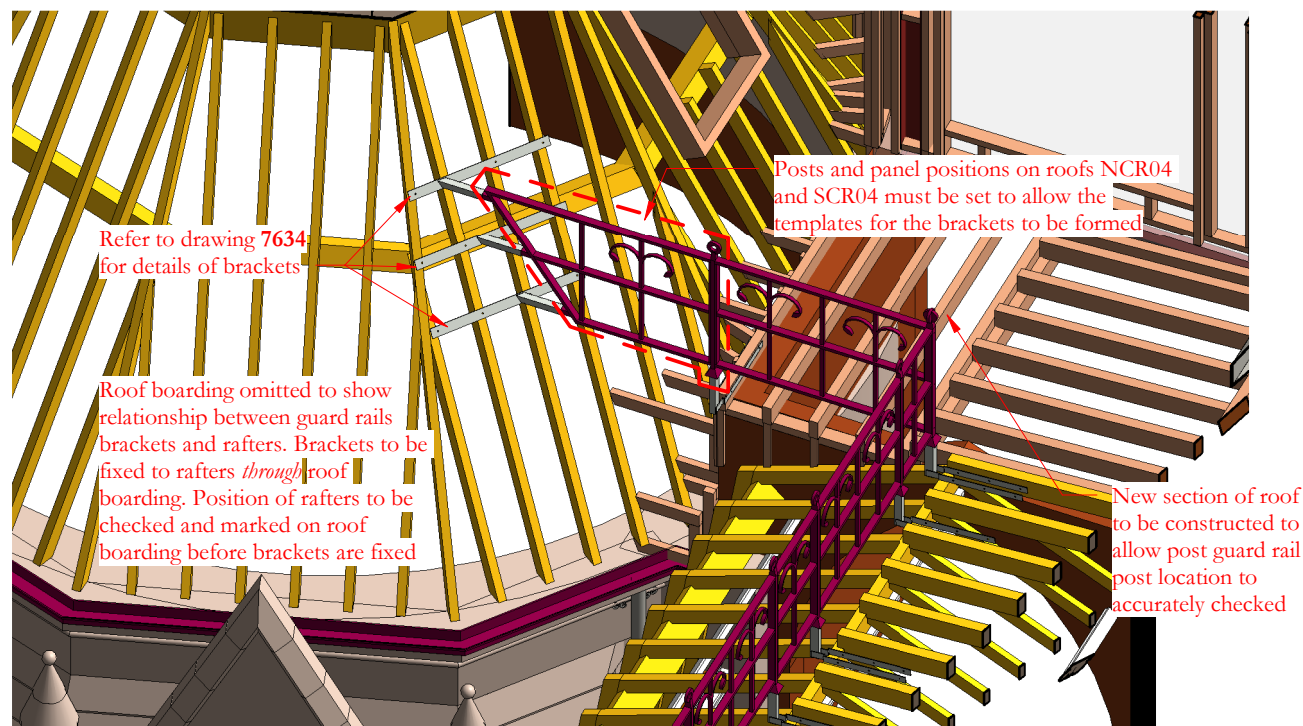

3d view of guard rail and brackets on roof


Scale 1:50

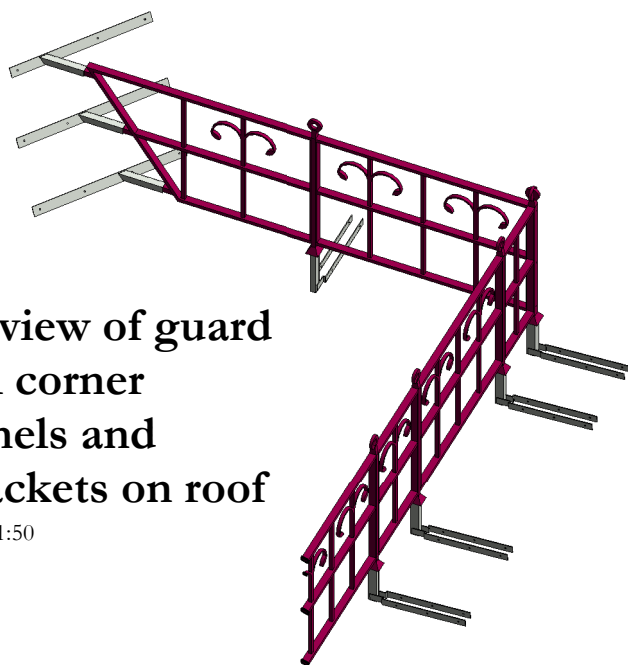

3d view of guard rail corner panels and brackets on roof

Scale 1:50

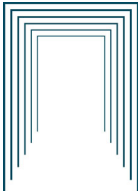

-	18/10/2024	JC	GR	First issue
ISSUE	DATE	APPROVED	DRAWN	DESCRIPTION
 OUR TOWN HALL PROJECT  PURCELL Project Office, Room 308, Town Hall, MANCHESTER M60 2L1 +44 (0) 7970 097 432 www.purcelluk.com				
PROJECT STATUS		RIBA Stage 5		
CLIENT		Manchester City Council		
PROJECT		Our Town Hall		
DRAWING TITLE		Roof ECR01 views showing guard rails, brackets and roof structure		
SIZE & SCALE		A4		
DRAWING STATUS		S4 Construction		
JOB NUMBER		236959		
DRAWING NO.		OTH-PUR-TH-RF-DWG-A-7629		
		REV -		
© PURCELL 2019. PURCELL ® IS THE TRADING NAME OF PURCELL ARCHITECTURE LTD.				