



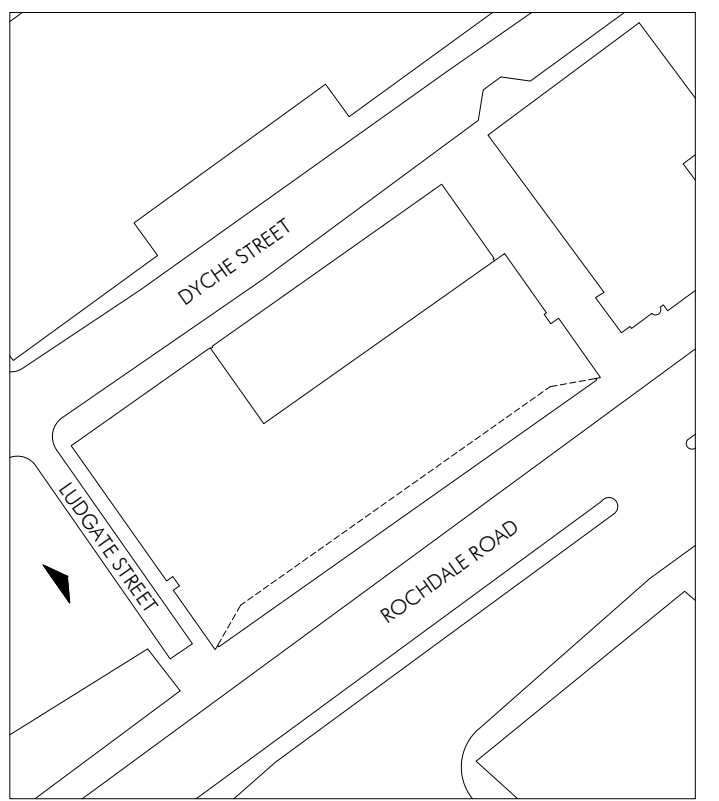

SITE LOCATION PLAN - NTS



ABOVE: F1E - EXTERNAL SURFACE EYELED LED BULKHEAD
WITH 3 HOUR EMERGENCY BATTERY BACK UP PACK -
SIZE: 215MM DIAMETER X 80MM DEPTH - POSITIONED
APPROX 2.5M ABOVE EXTERNAL GROUND LEVEL

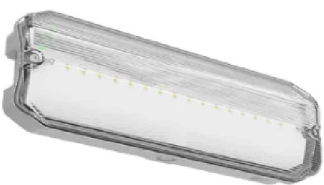

ABOVE: EM2 - IP65 RATED EXTERNAL OVER
DOOR EMERGENCY LED BULKHEAD - SIZE:
352MM LONG X 110MM WIDE X 55MM DEPTH



ABOVE: W - IP67 RATED LED STRIP TAPE WARM WHITE
LIGHTING - POSITIONED TO U/S FRONT EDGE OF CANOPY

SH	C01 - PLANNING ISSUE	OCT 25	
DRAWN	REVISION	DATE	VER
ALLISON PIKE ARCHITECTS & DESIGNERS 7 Buxton Road West, Daley, Stockport, Cheshire, SK12 2AE Website: www.allisonpike.com Telephone: 01663 763000 Facsimile: 01663 764772 Email: studio@allisonpike.com © Allison Pike Partnership Limited.			
PLANNING ISSUE PROJECT PREMIER INN ROCHDALE ROAD 25 ROCHDALE ROAD MANCHESTER, M4 4HT			
TITLE PROPOSED LUDGATE STREET ELEVATION EXTERNAL LIGHTING PROPOSAL			
SCALE 1:100 @ A1			
DRAWING No L017-APA-10-01.EL-D-A-900302			REVISION C01