


LIVERPOOL ROAD

Signage location elevation
(for signage details, refer to the Design and Access Statement)

*Please Note:
Red text is not indicative of colour, but
used purely to highlight the location*

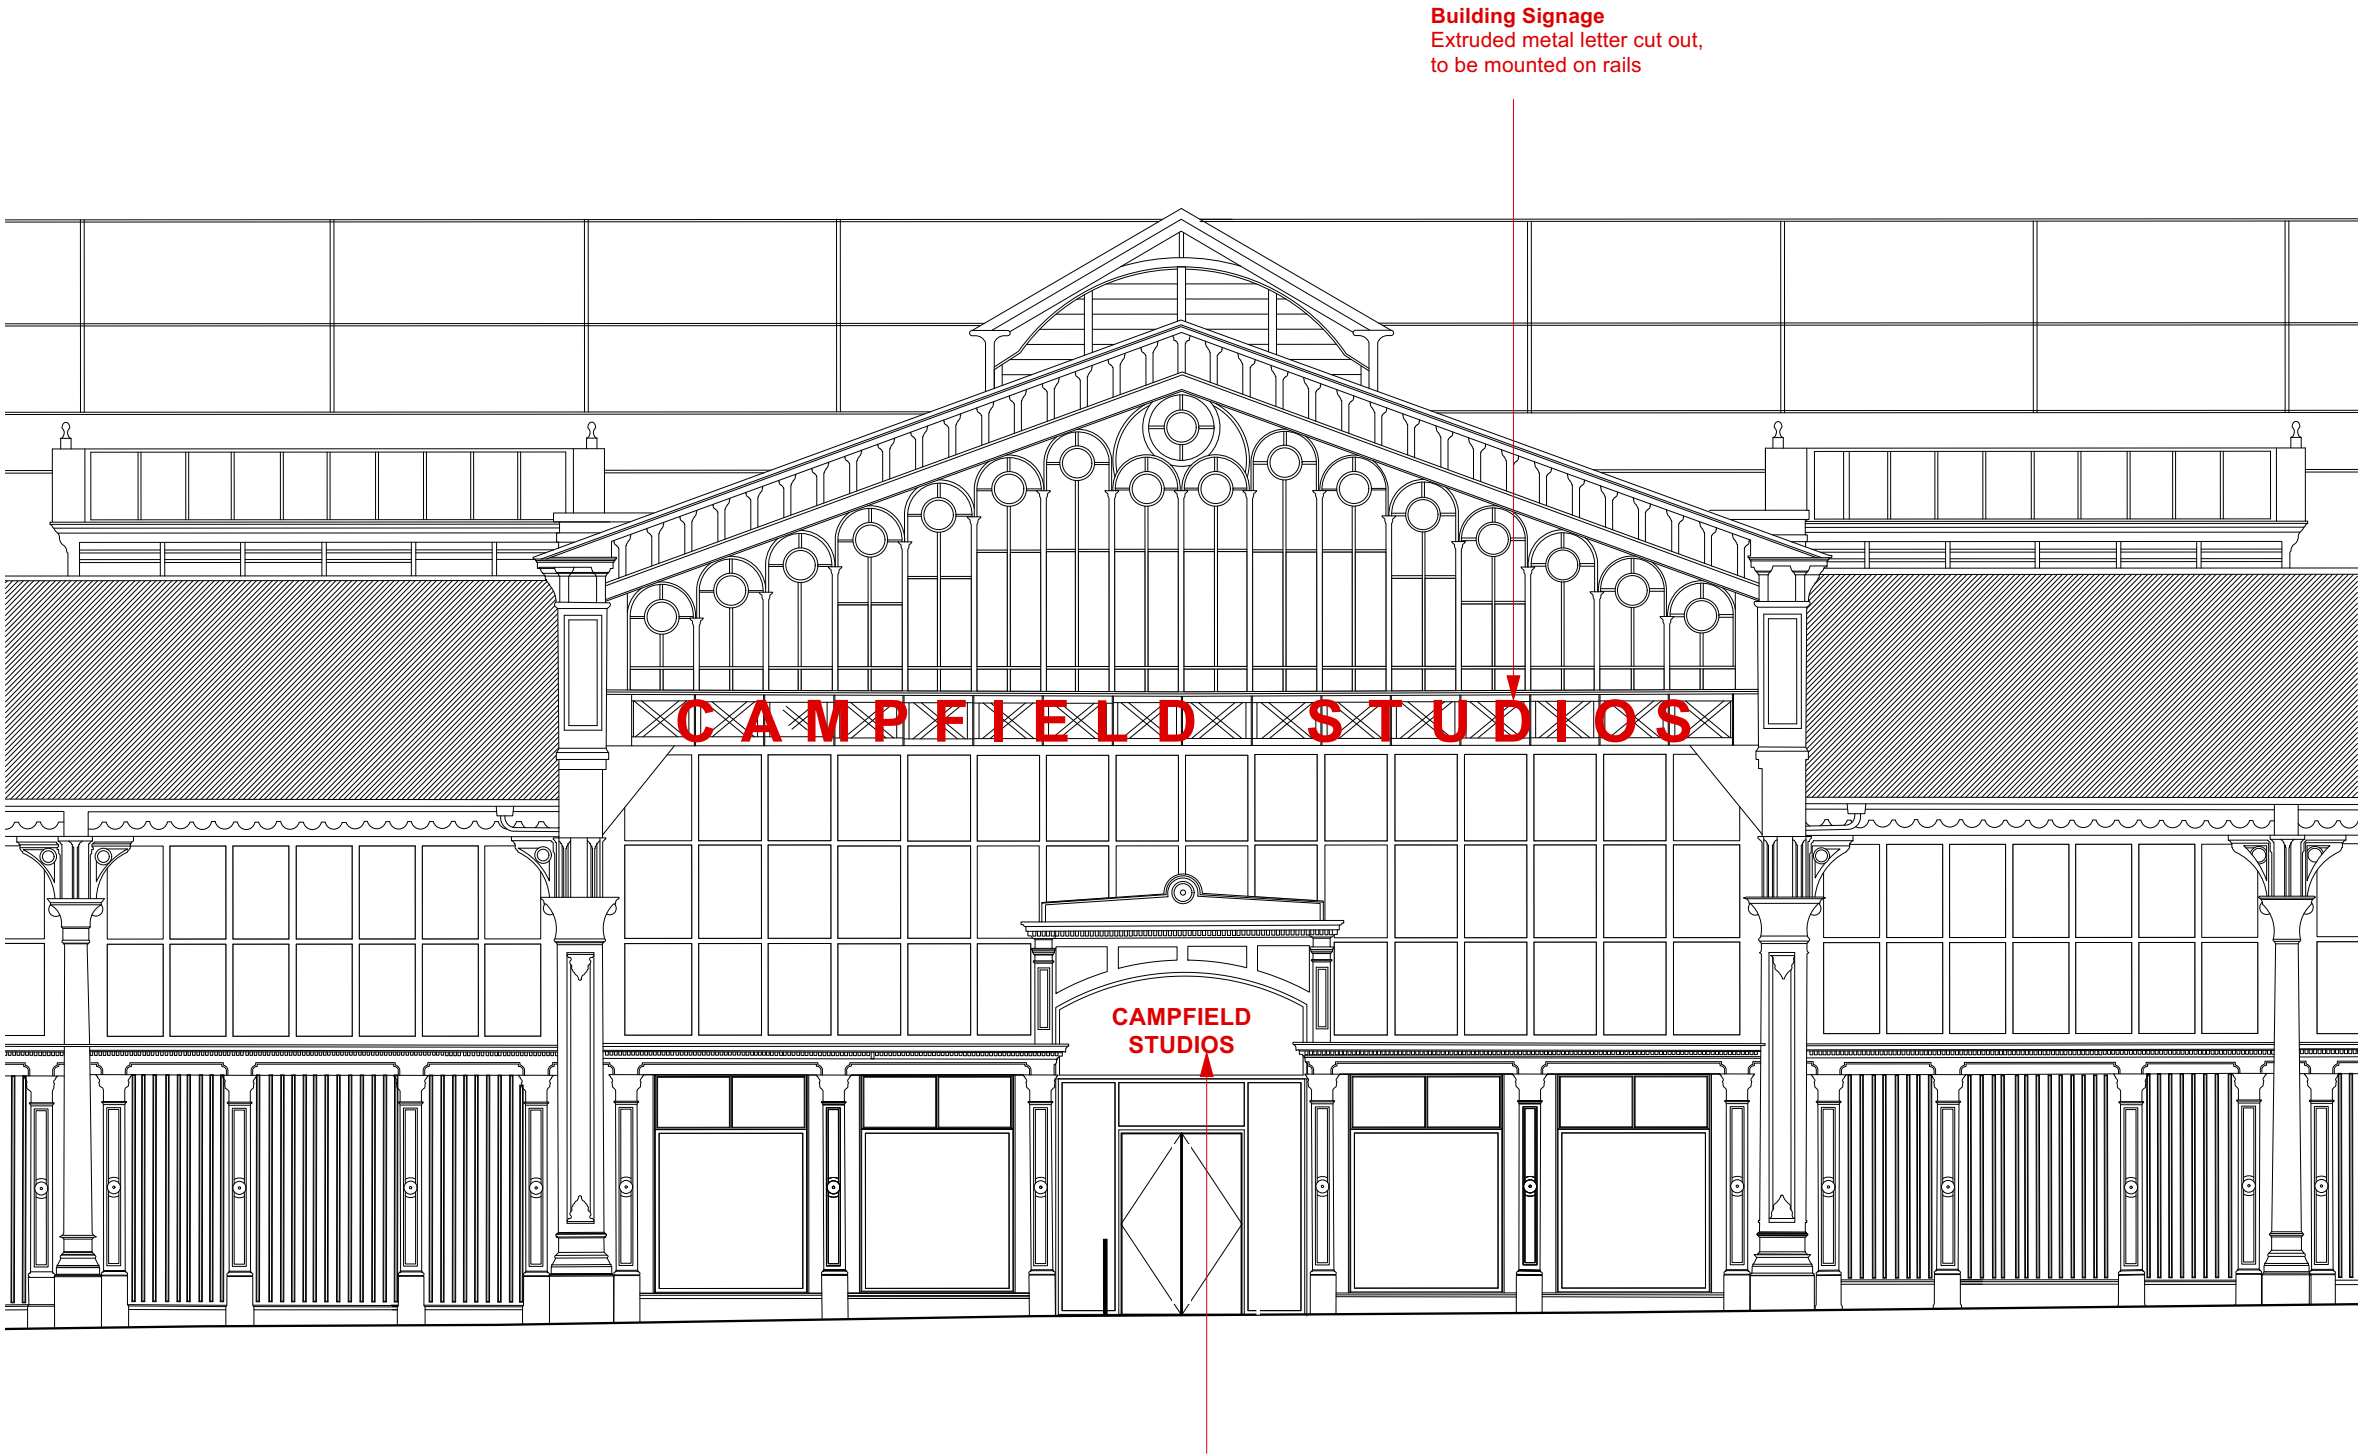

Building Signage
Extruded metal letter cut out,
to be mounted on rails

**CAMPFIELD
STUDIOS**

Entrance Signage
Low profile 3D illuminated letter cut
out, to be mounted on timber board