
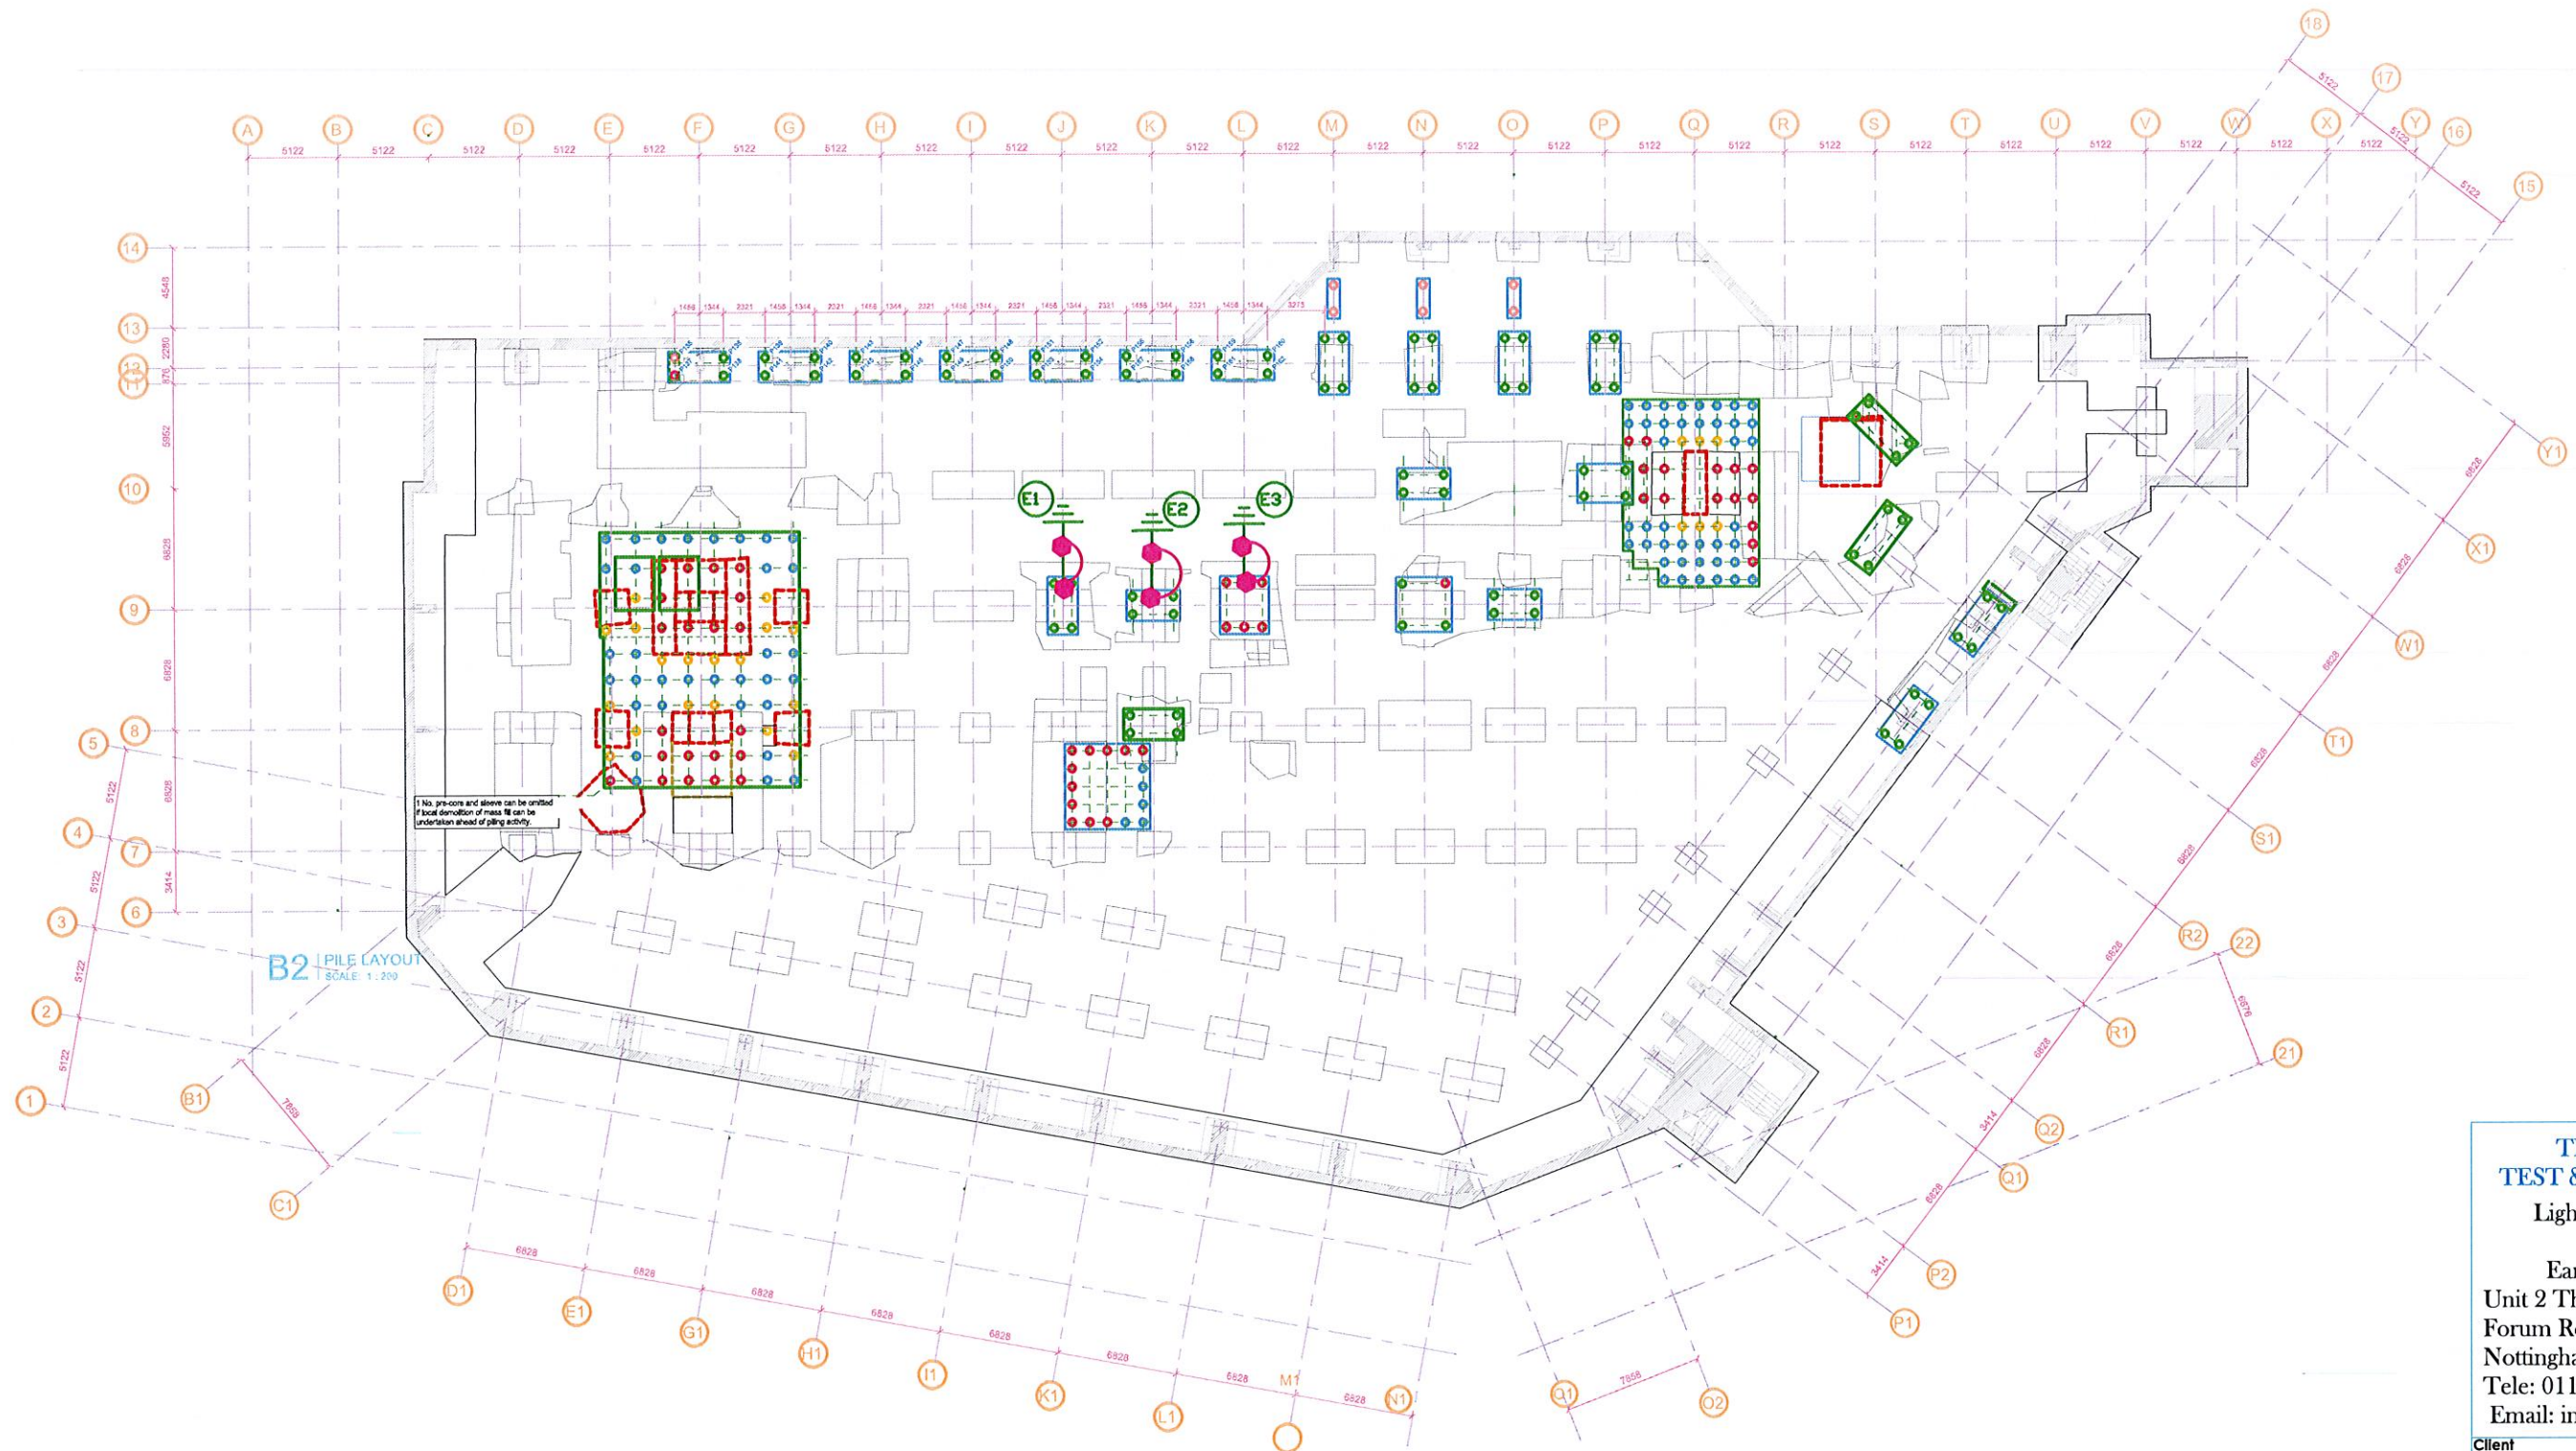


Legend:

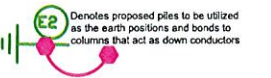

**THUNDERBOLT
TEST & MAINTENANCE Ltd**
Lightning Protection
&
Earthing Specialists
Unit 2 The Glade Business Centre
Forum Road
Nottingham NG5 9RW
Tele: 0115 9754808
Email: info@thunderbolttn.com

Client: DOMIS CONSTRUCTION Ltd
Project Address:

RYLANDS MANCHESTER

Drawing Title: PROPOSED
LIGHTNING PROTECTION EARTH BONDS TO
PILE CAPS & COLUMNS

Scale: 1:200 @A1 Date: 06/02/2025 Drawn By: CJS Checked: MH

Drawing Number: M-011652-MH Revision: EP4