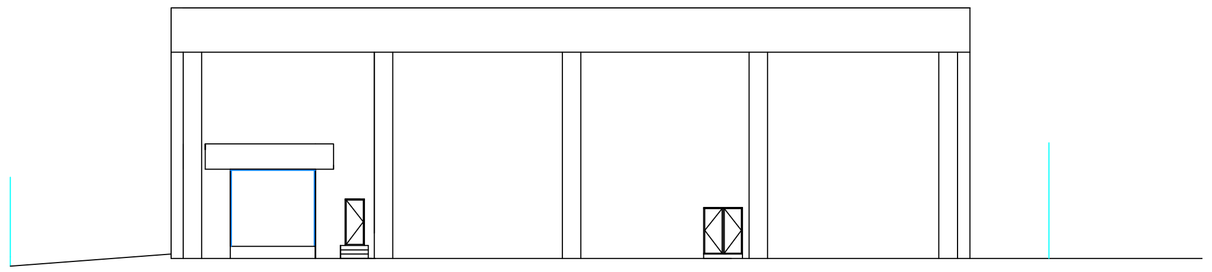

EXISTING SIDE EAST VIEW B
1:200

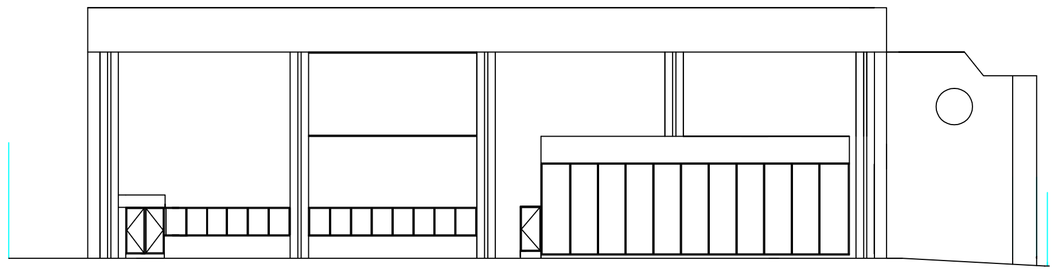

EXISTING SIDE WEST VIEW A
1:200

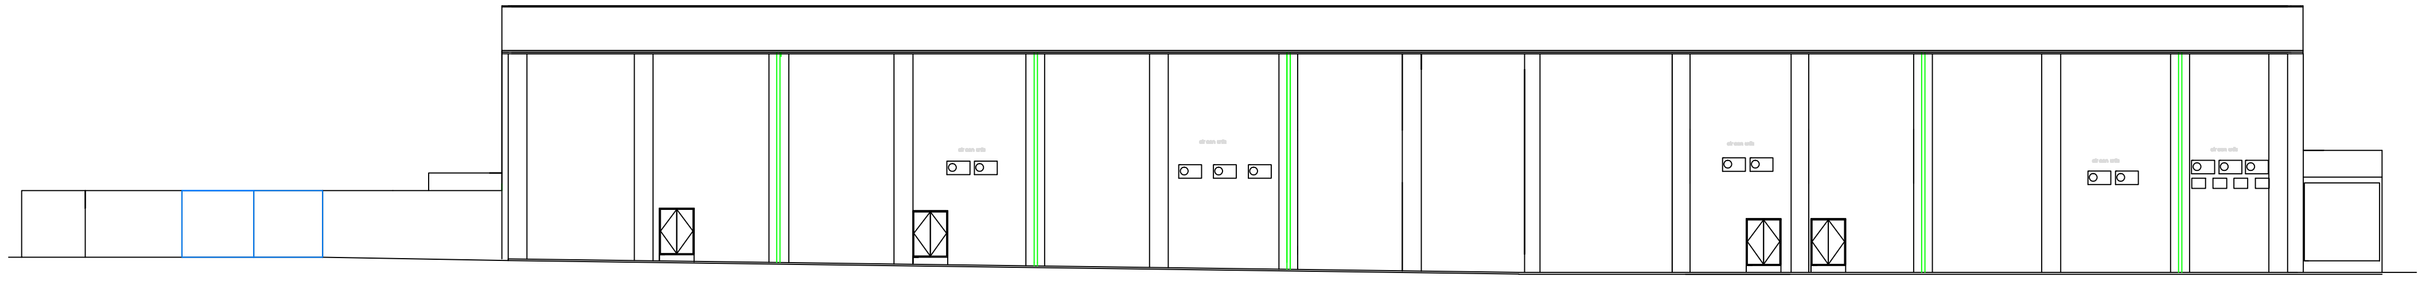

EXISTING REAR NORTH VIEW
1:200

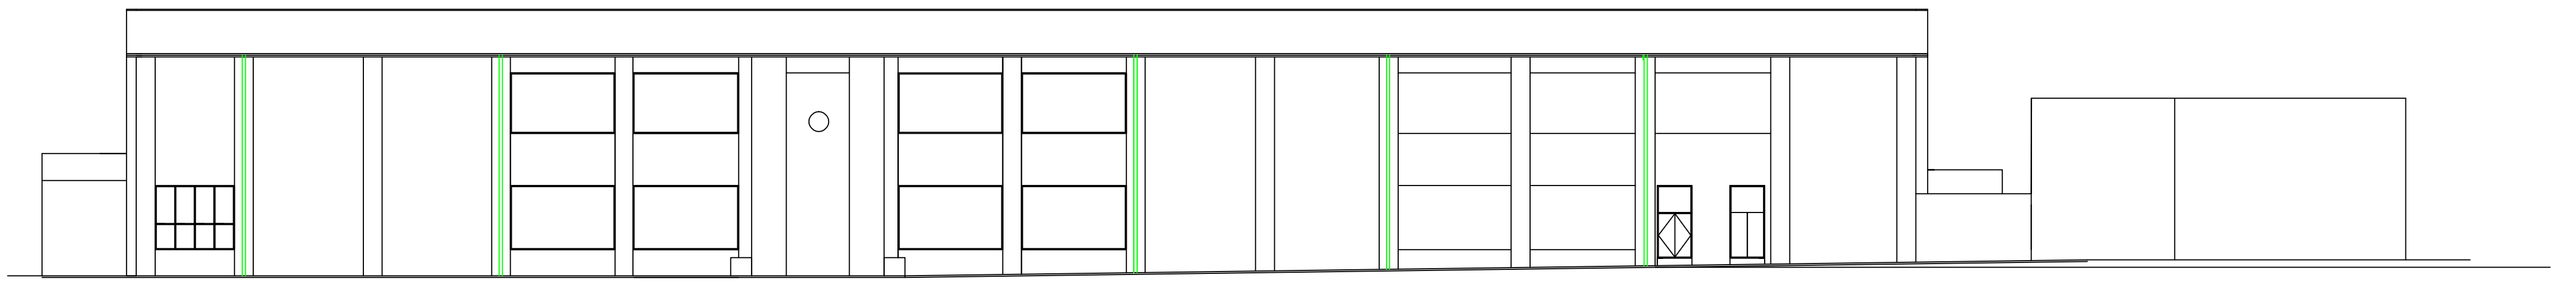

EXISTING FRONT SOUTH VIEW
1:200

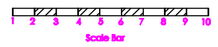

BUILDING SAFETY ACT 2022

The Main Contractor will be required
To be nominated as the
Principle Contractor
to be reponsible for all the
Health and Safety
for the Contract Period
For all Trades and Supplies
working or visiting the Site

DO NOT SCALE OF THIS DRAWING TAKE ALL DIMENSIONS ON SITE
[Builders Note]
Do not start any works until all the approvals have been obtained.
Any discrepancy to be reported to Plans Drawn as soon as possible.

client: The Sheridan
Anjum Majid
371 Oldham Road ,
Manchester ,
M40 8RR
0161 203 5444

date: | drawn: DRW

drawing title:
Phoenix Village
The Orientals Shopping Centre
Site Layout
Internal alterations
External seating area
Car park

project:
MANCHESTER CITY COUNCIL

PLANNING AND BUILDING CONTROL APPLICATION

PLANS DRAWN
tel.no
07952934281
07856609593
email
Bawinterbotton@aol.com
www.plansdrawn.org

project no. DR 371 | drg. no. 349A | A1paper