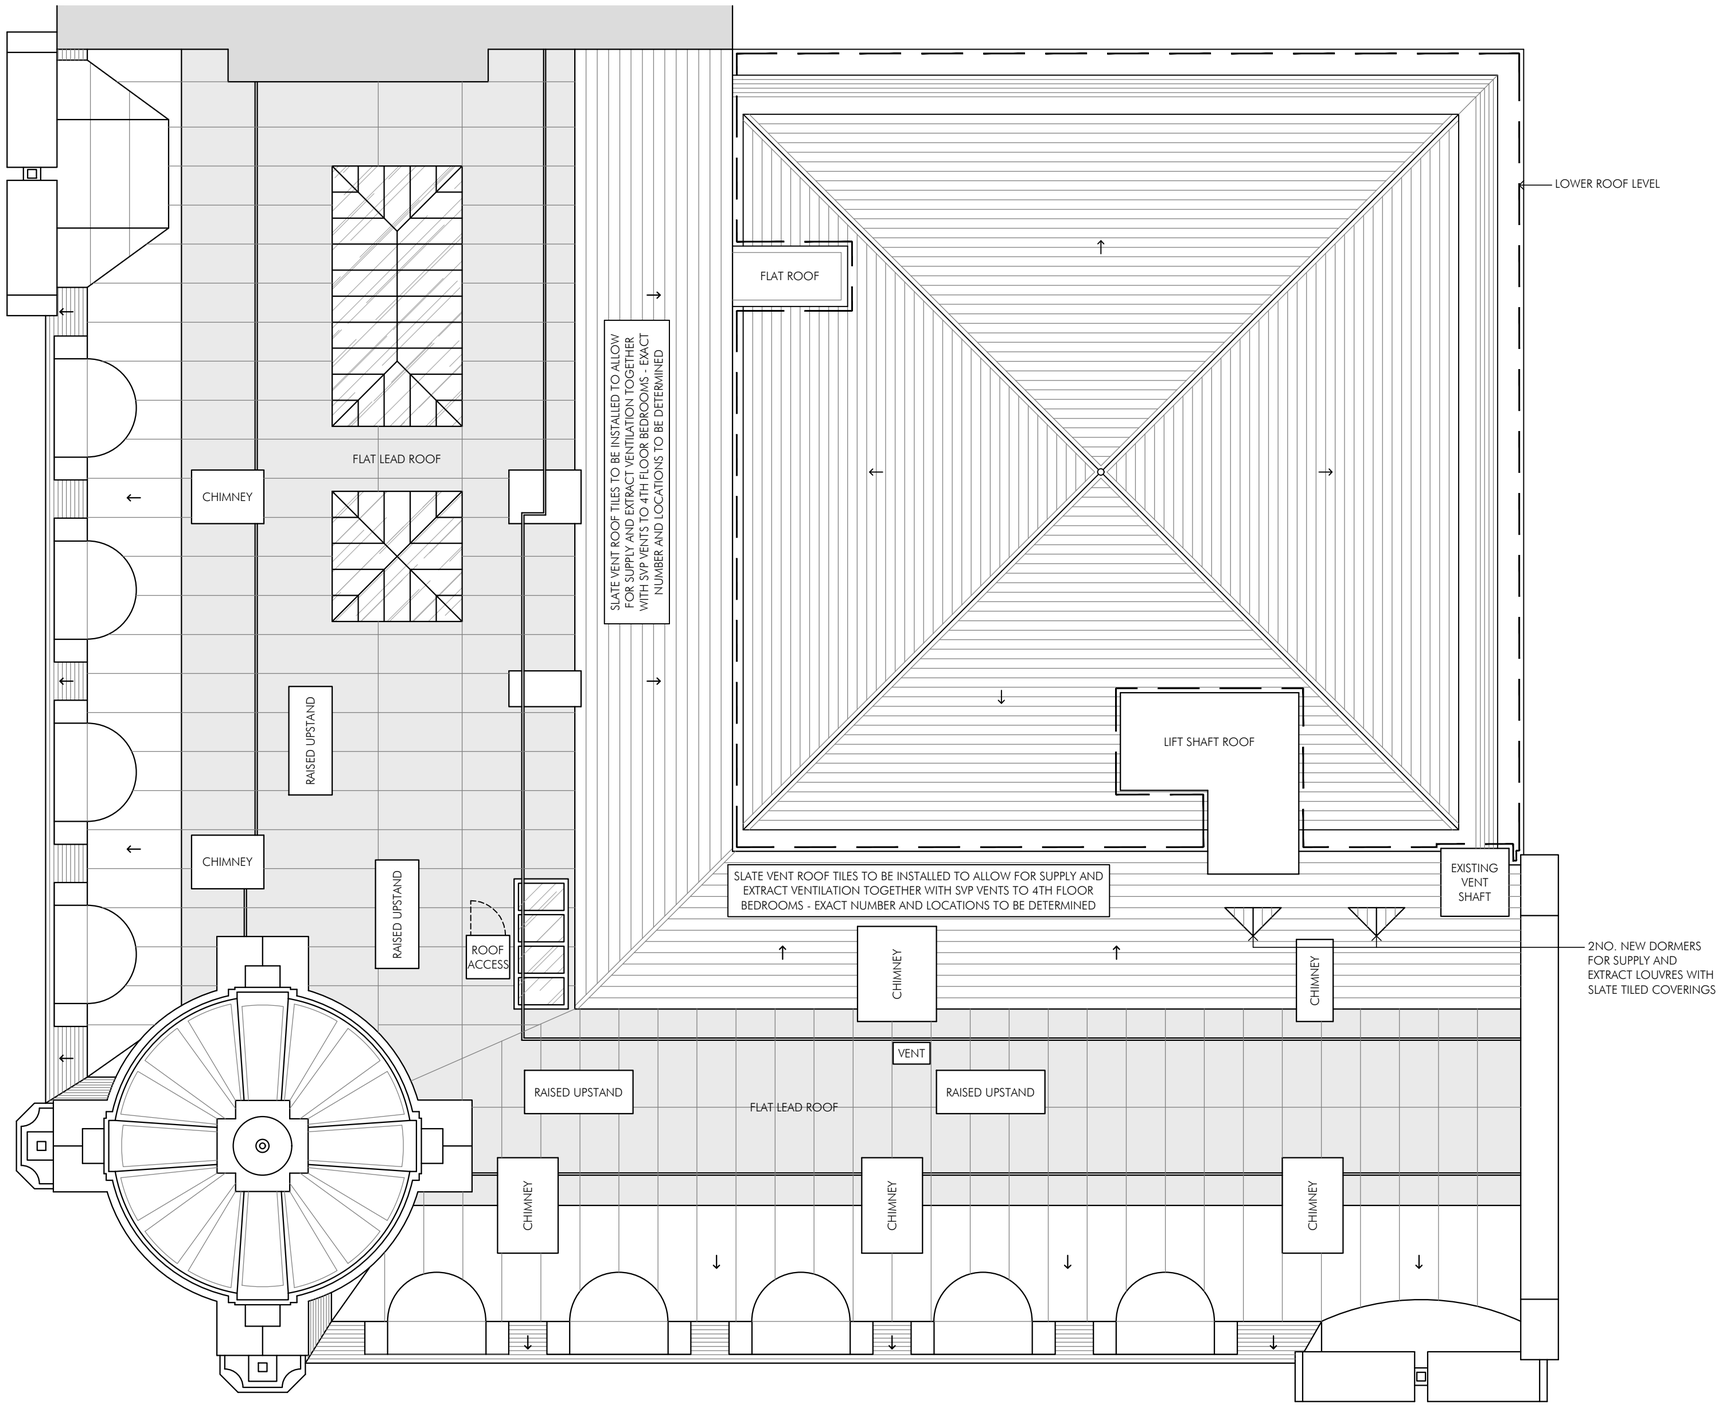

PROPOSED ROOF PLAN
SCALE 1:100 @ A2

0 1m 2m 3m 4m 5m 10m
SCALE 1:100 IN METRES

DRAWN	REVISION	DATE	VER
PC	REV B - EXISTING VENT ADDED	OCT 25	SP
SH	REV A - 2NO. DORMERS INDICATED ADJ.	NOV 21	
SH	LIFT SHAFT FOR SUPPLY AND EXTRACT DRAWN	OCT 21	SP

ALLISON PIKE

ARCHITECTS & DESIGNERS

7 Buxton Road West, Disley,
Stockport, Cheshire, SK12 2AE.
Website: www.allisonpike.com

Telephone: 01663 763000
Facsimile: 01663 766772
Email: studio@allisonpike.com

© Allison Pike Partnership Limited.

PLANNING ISSUE

PROJECT
INNKEEPERS COLLECTION
1-3 YORK STREET (BROWNS)
MANCHESTER

TITLE
ROOF PLAN
AS PROPOSED

SCALE
1:100 @ A2

JOB No	DRAWING No	REV
MAB46	AP07	B