





RF_1_PUR_No
in-situ leadwelding
permitted




RF_2_PUR_Bird
guano likely to be
encountered in roof
spaces

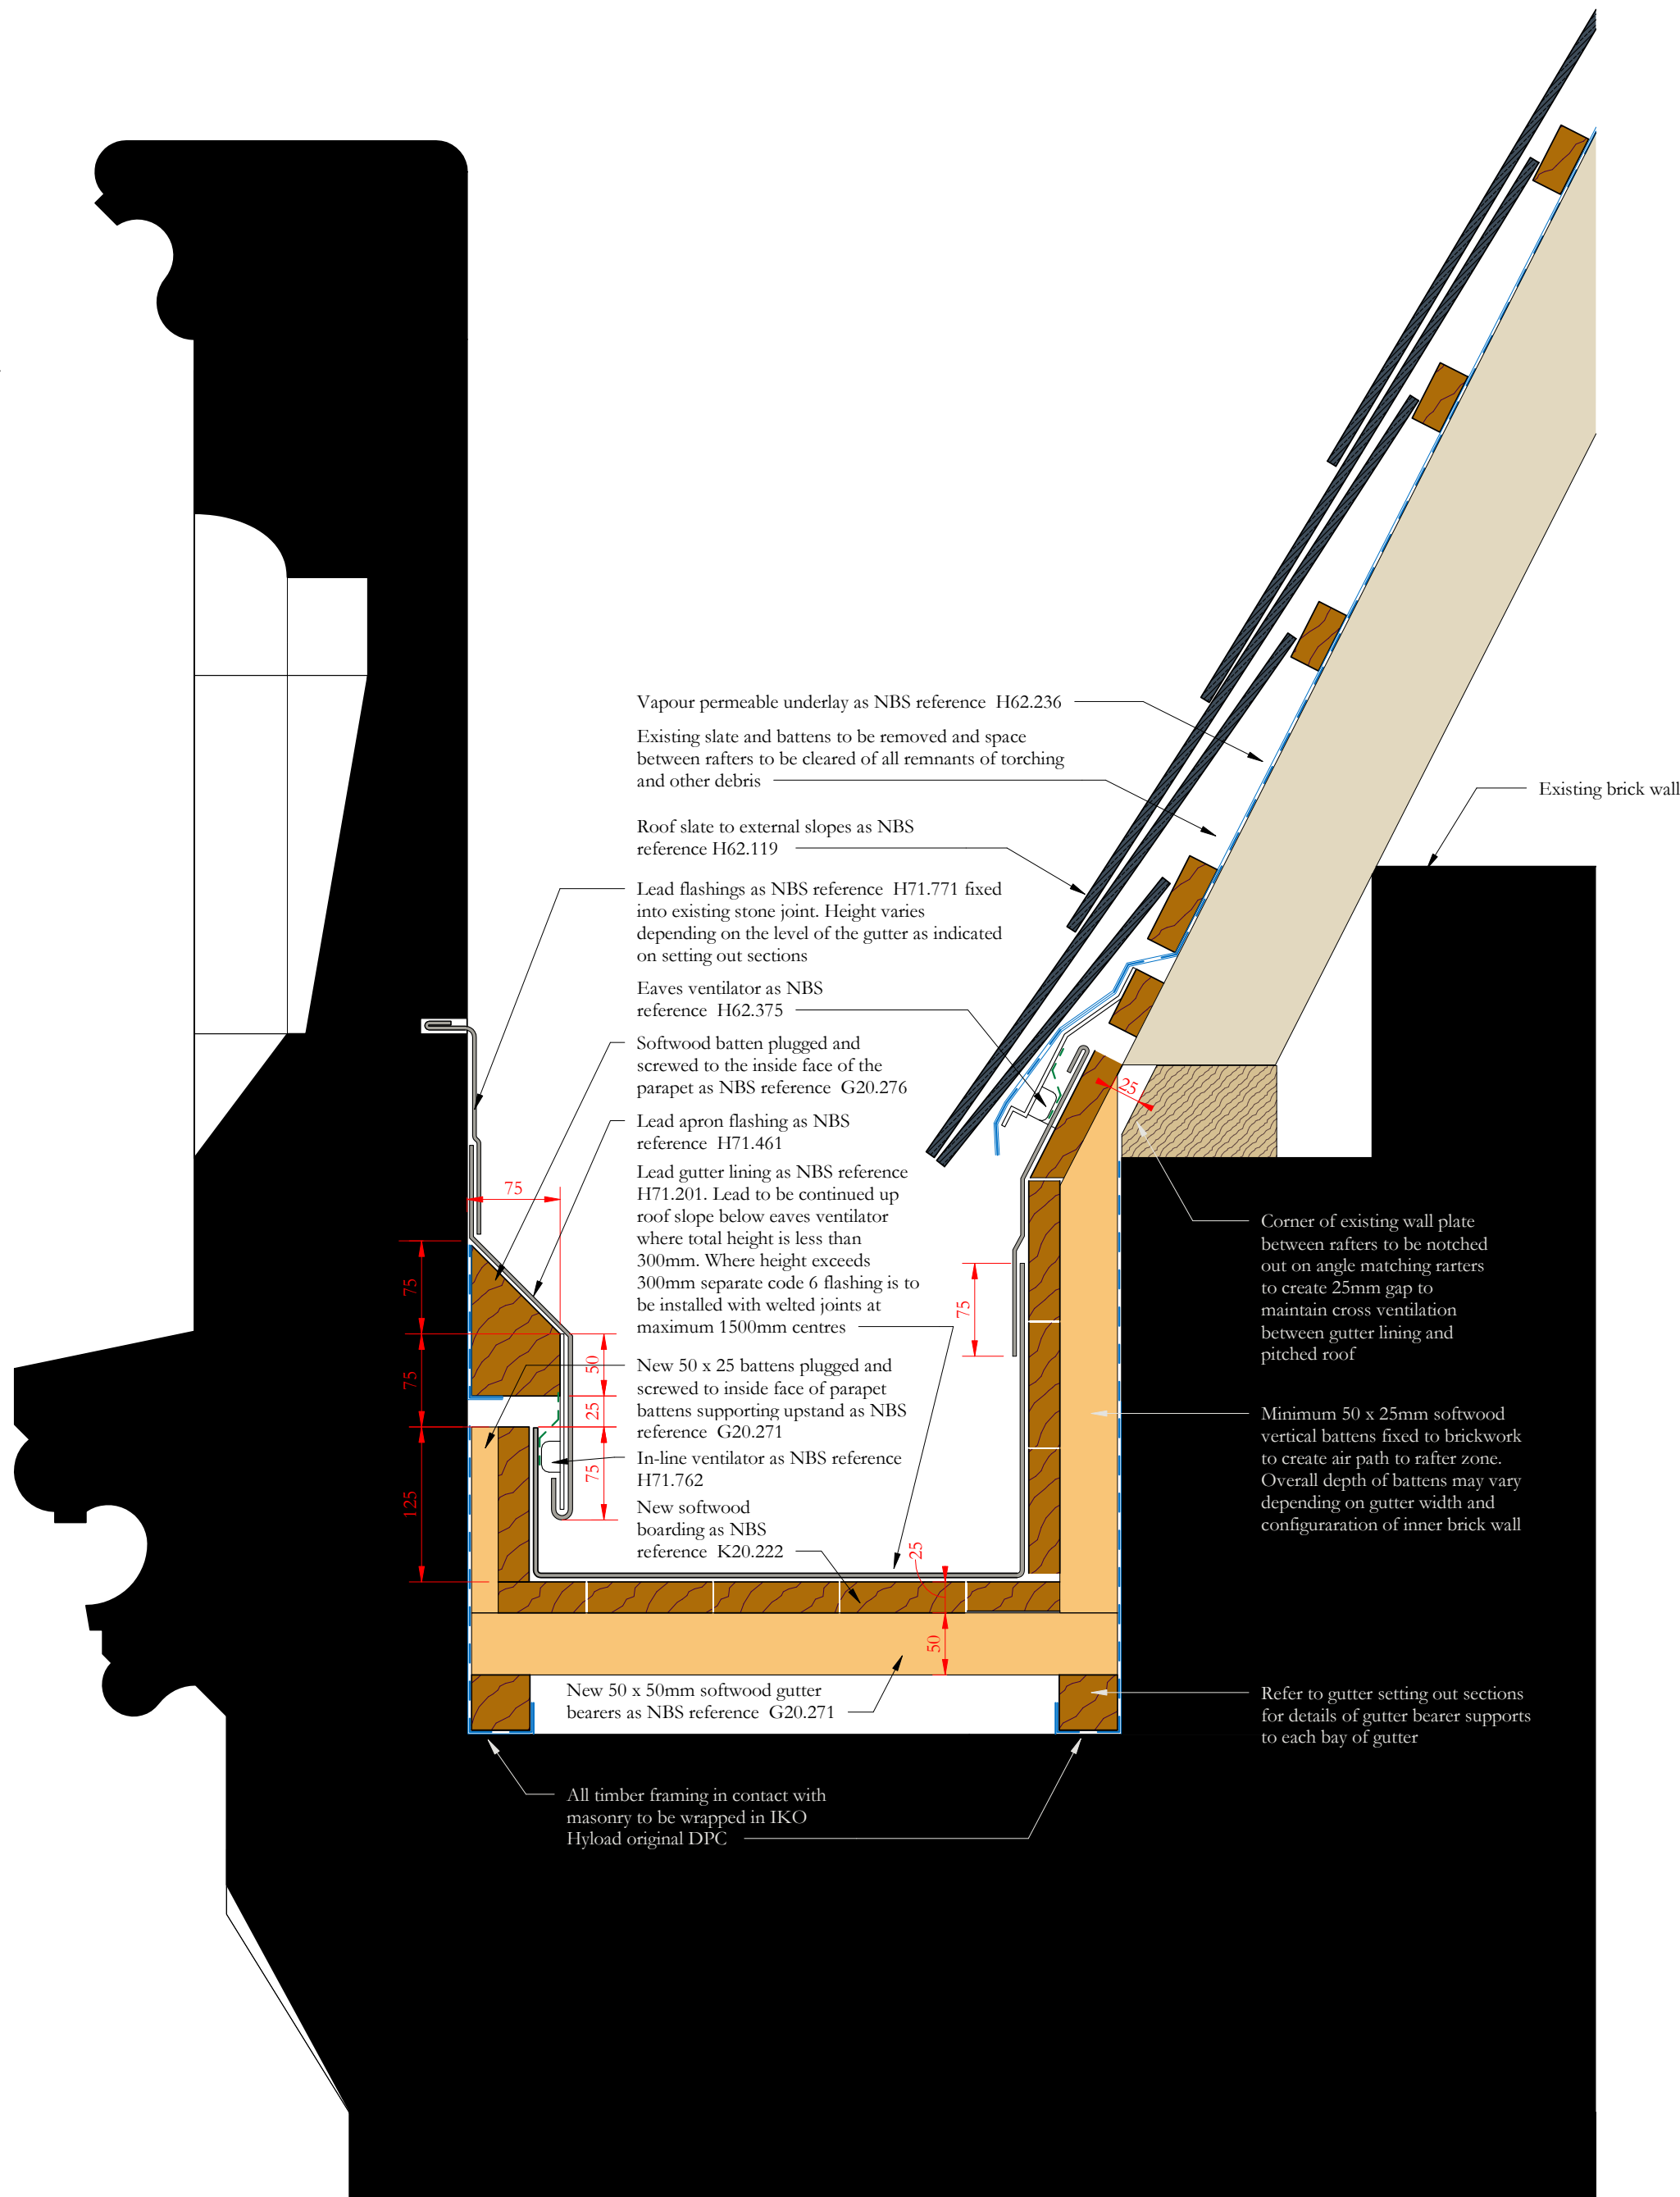

Parapet gutter detail

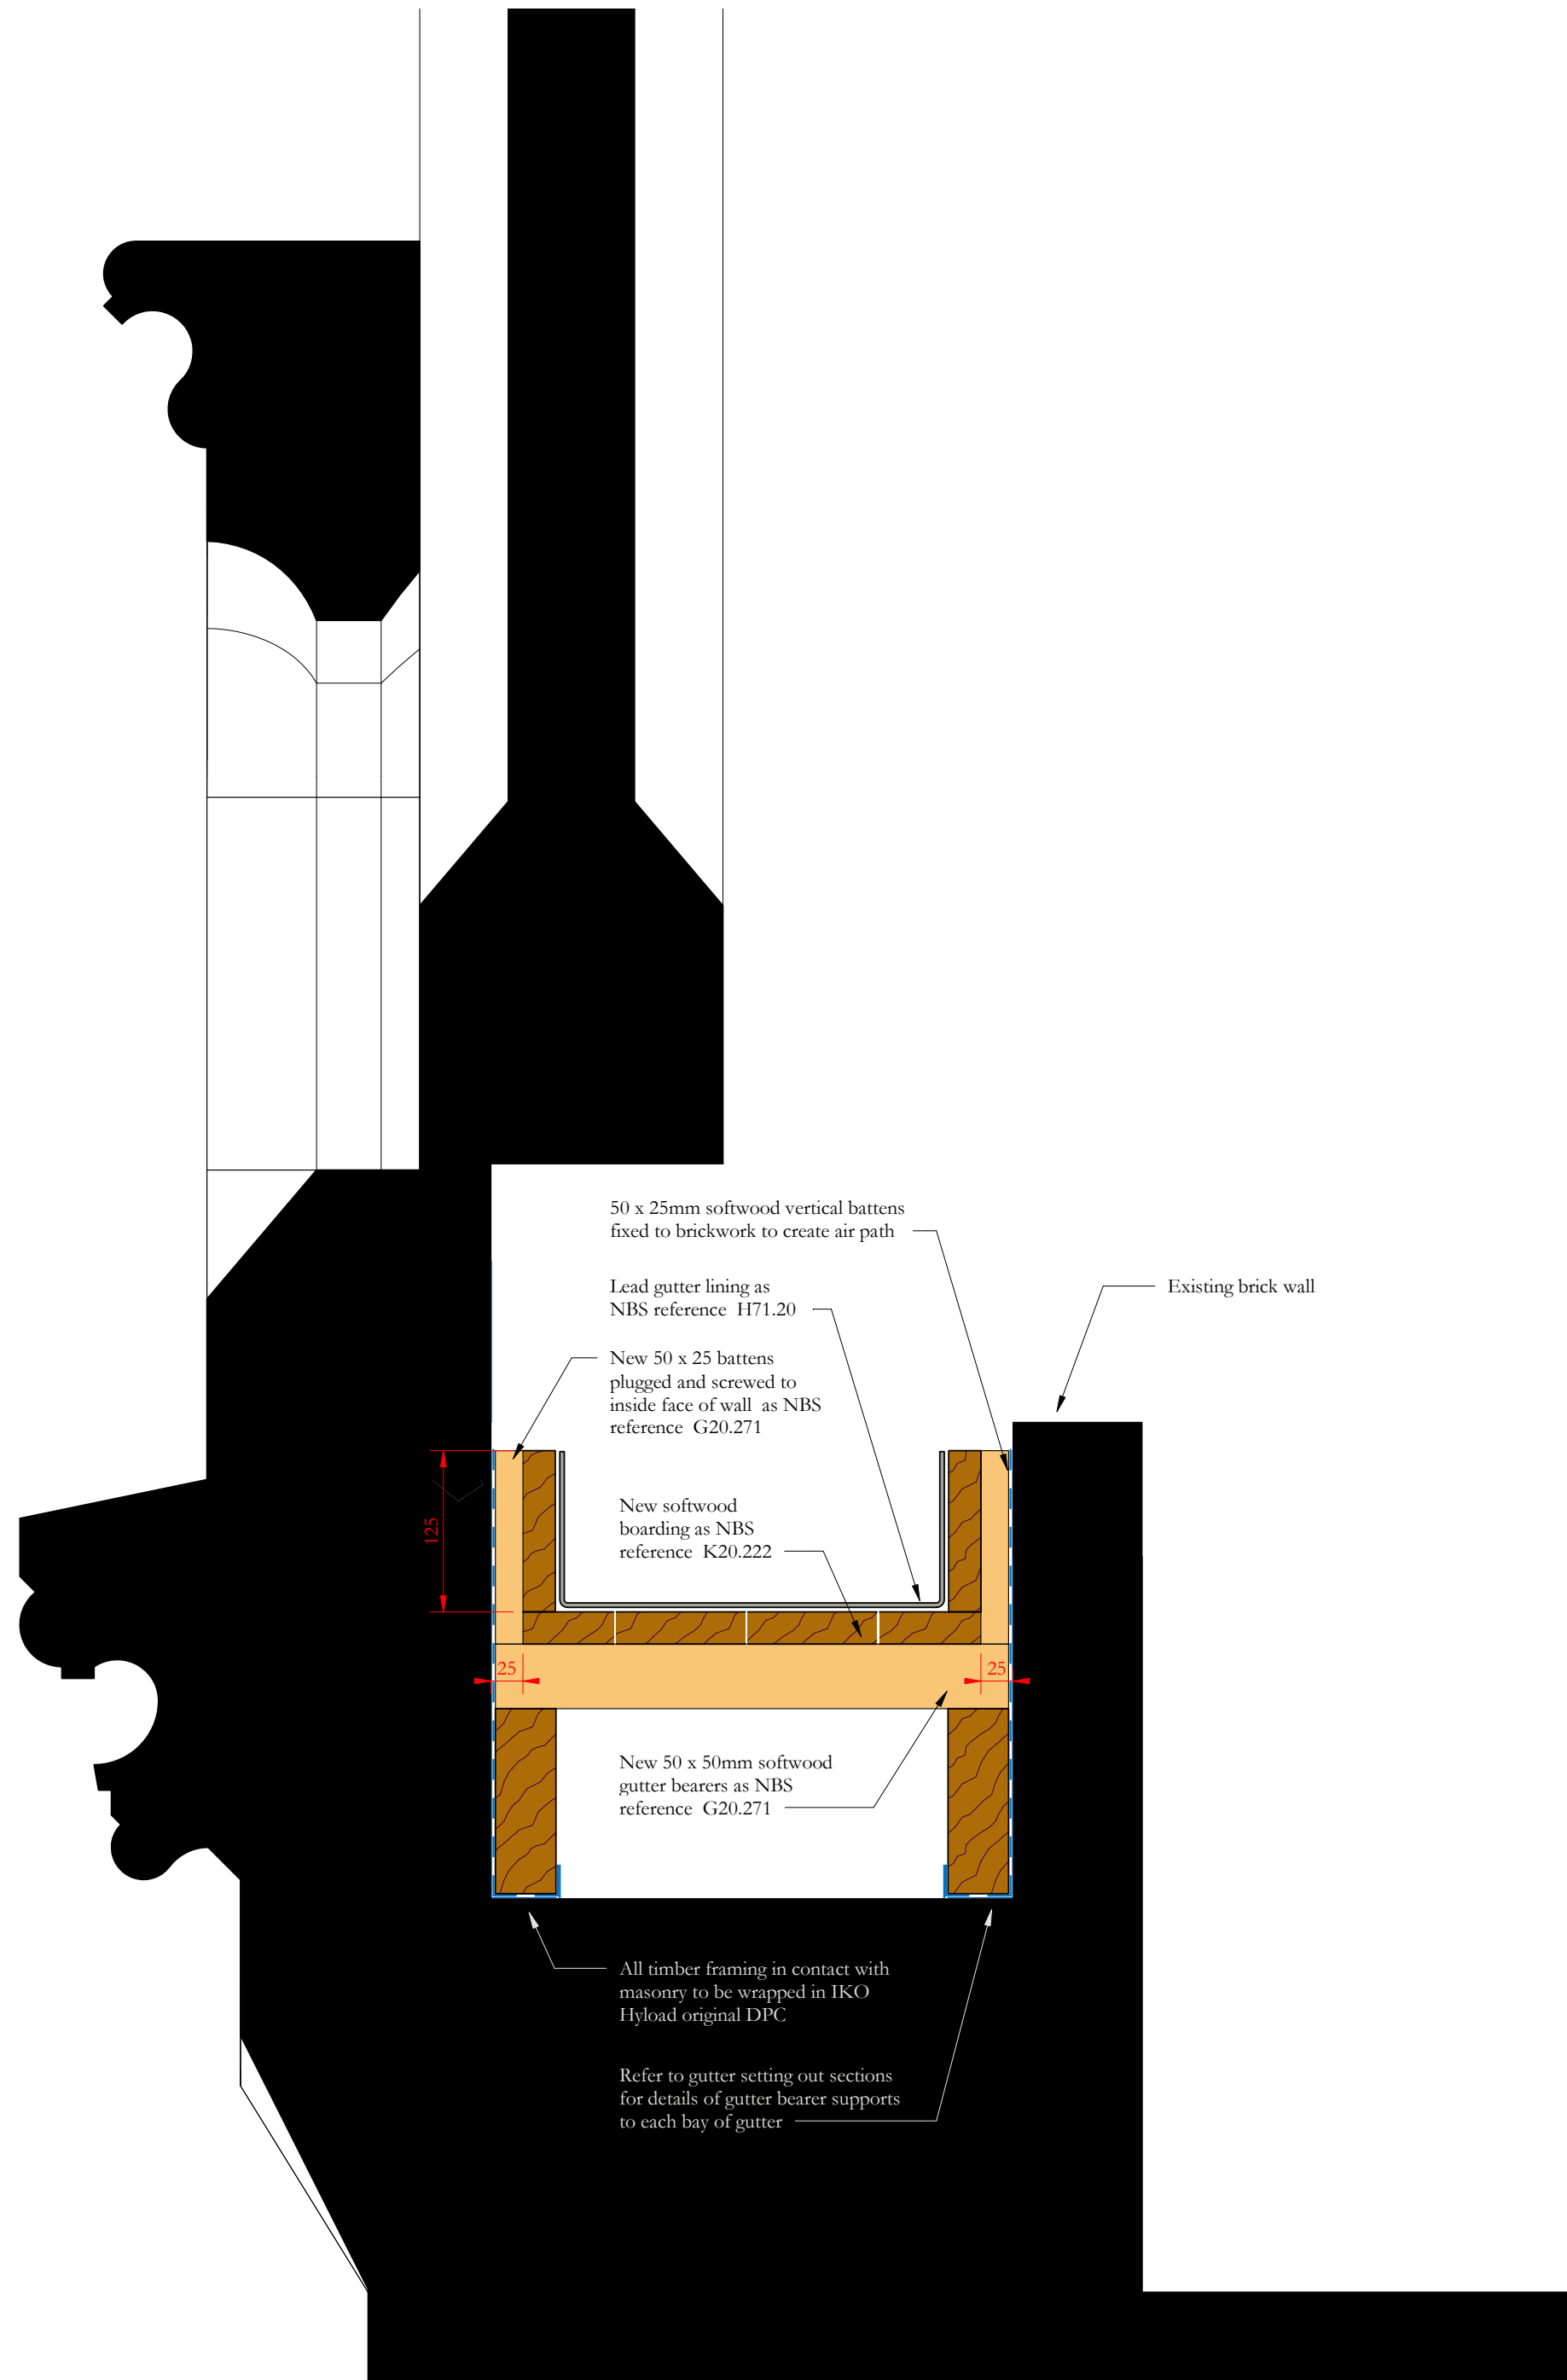

Gutter detail through dormers

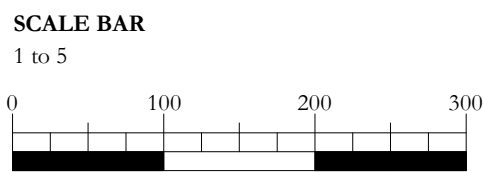

Scale Bars to be used as guidance only - refer to sheet size below

1:100	mm	1000	2000	3000	4000	5000	6000	7000	8000
1:200	mm	1000	2000	3000	4000	5000	6000	7000	8000
1:500	m	15	30	45	60	75	90	105	120
1:1250	m	10	20	30	40	50	60	70	80

Notes:

Drawings are based on survey data and may not accurately represent what is physically present.
Do not scale from this drawing. All dimensions are to be verified on site before proceeding with the work.
All dimensions are in millimeters unless noted otherwise.
Purcell shall be notified in writing of any discrepancies.

Revision 01: Drawing issued for construction. Gutter details to parapet wall updated. Detail to gutter through dormer added. Weathering to cornice omitted

01	03/10/2022	JC	GR	See note in revision cloud
-	30/09/2019	GR	TK	First issue
ISSUE	DATE	APPROVED	DRAWN	DESCRIPTION



Project Office, Town Hall, MANCHESTER M60 2L1
+44 (0) 7970 097 432
www.purcelluk.com

PROJECT STATUS **Riba Stage 5**

CLIENT **Manchester City Council**

PROJECT **Our Town Hall**

DRAWING TITLE **Albert Square parapet gutter details**

SIZE & SCALE **A1: 1 : 5**

DRAWING STATUS **S4 Construction**

JOB NUMBER **236959**

DRAWING NO. **OTH-PUR-EX-RF-DWG-A-7014 01** REV