


MapServe®

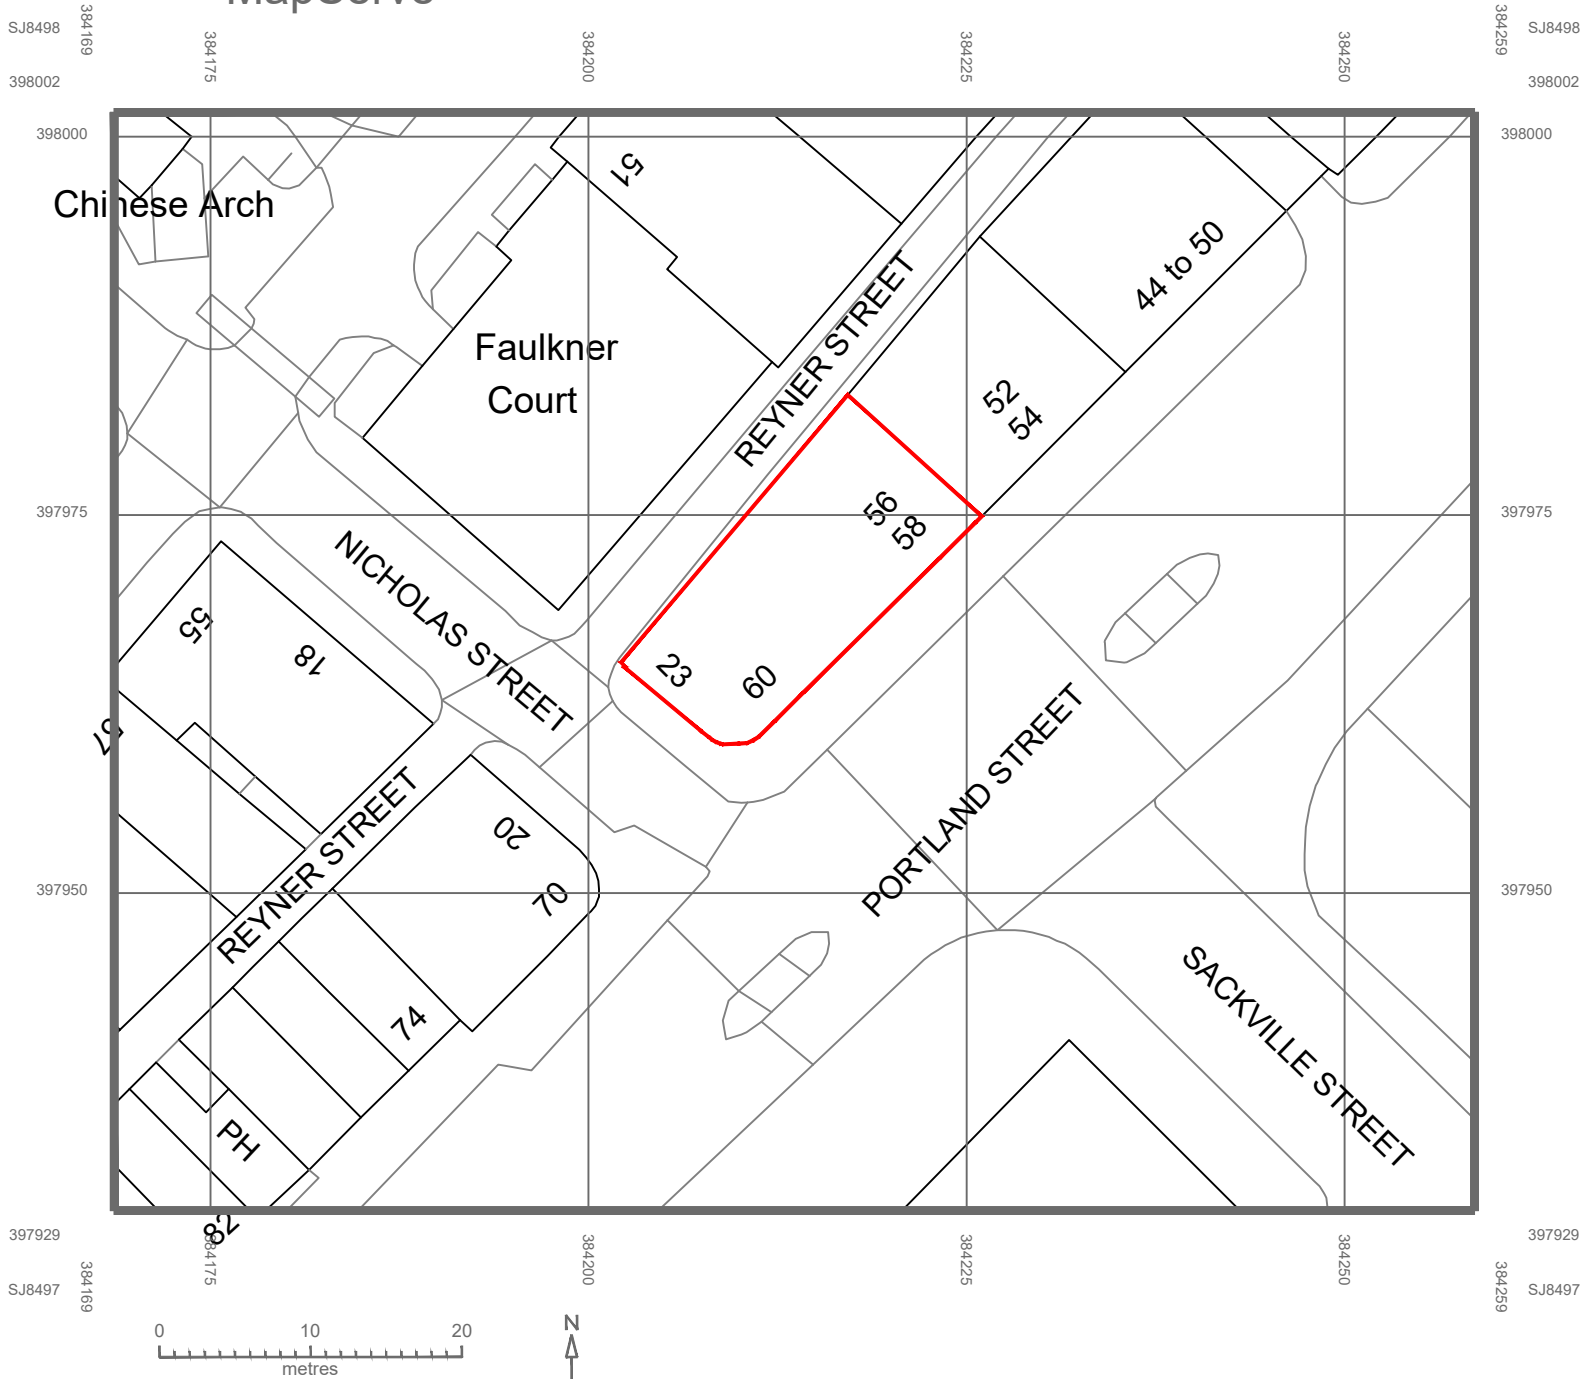

© Crown copyright 2025 Ordnance Survey 100053143



FIT OUT TYPE STANDARD		REFERENCE DRAWINGS		 <small>COPYRIGHT IS RESERVED BY LUXURY LEISURE AND IS ISSUED ON THE CONDITION THAT IT IS NOT COPIED OR DISCLOSED BY OR TO ANY UNAUTHORISED PERSONS WITHOUT PRIOR CONSENT FROM LUXURY LEISURE.</small> <small>THIS DRAWING SHOULD NOT BE SCALED. THE CONTRACTOR SHOULD CHECK ALL DIMENSIONS ON SITE, ANY ERROR OR OMISSION SHOULD BE REPORTED TO LUXURY LEISURE.</small>
PROJECT ADMIRAL A.G.C. 60 PORTLAND STREET MANCHESTER M1 4QT		SCALE 1:500 @ A3		
		DRAWN BY S.R.B.		
		DATE 21/07/25		
DESCRIPTION BLOCK PLAN		DRAWING No. OS-MAP-2	REVISION -	