


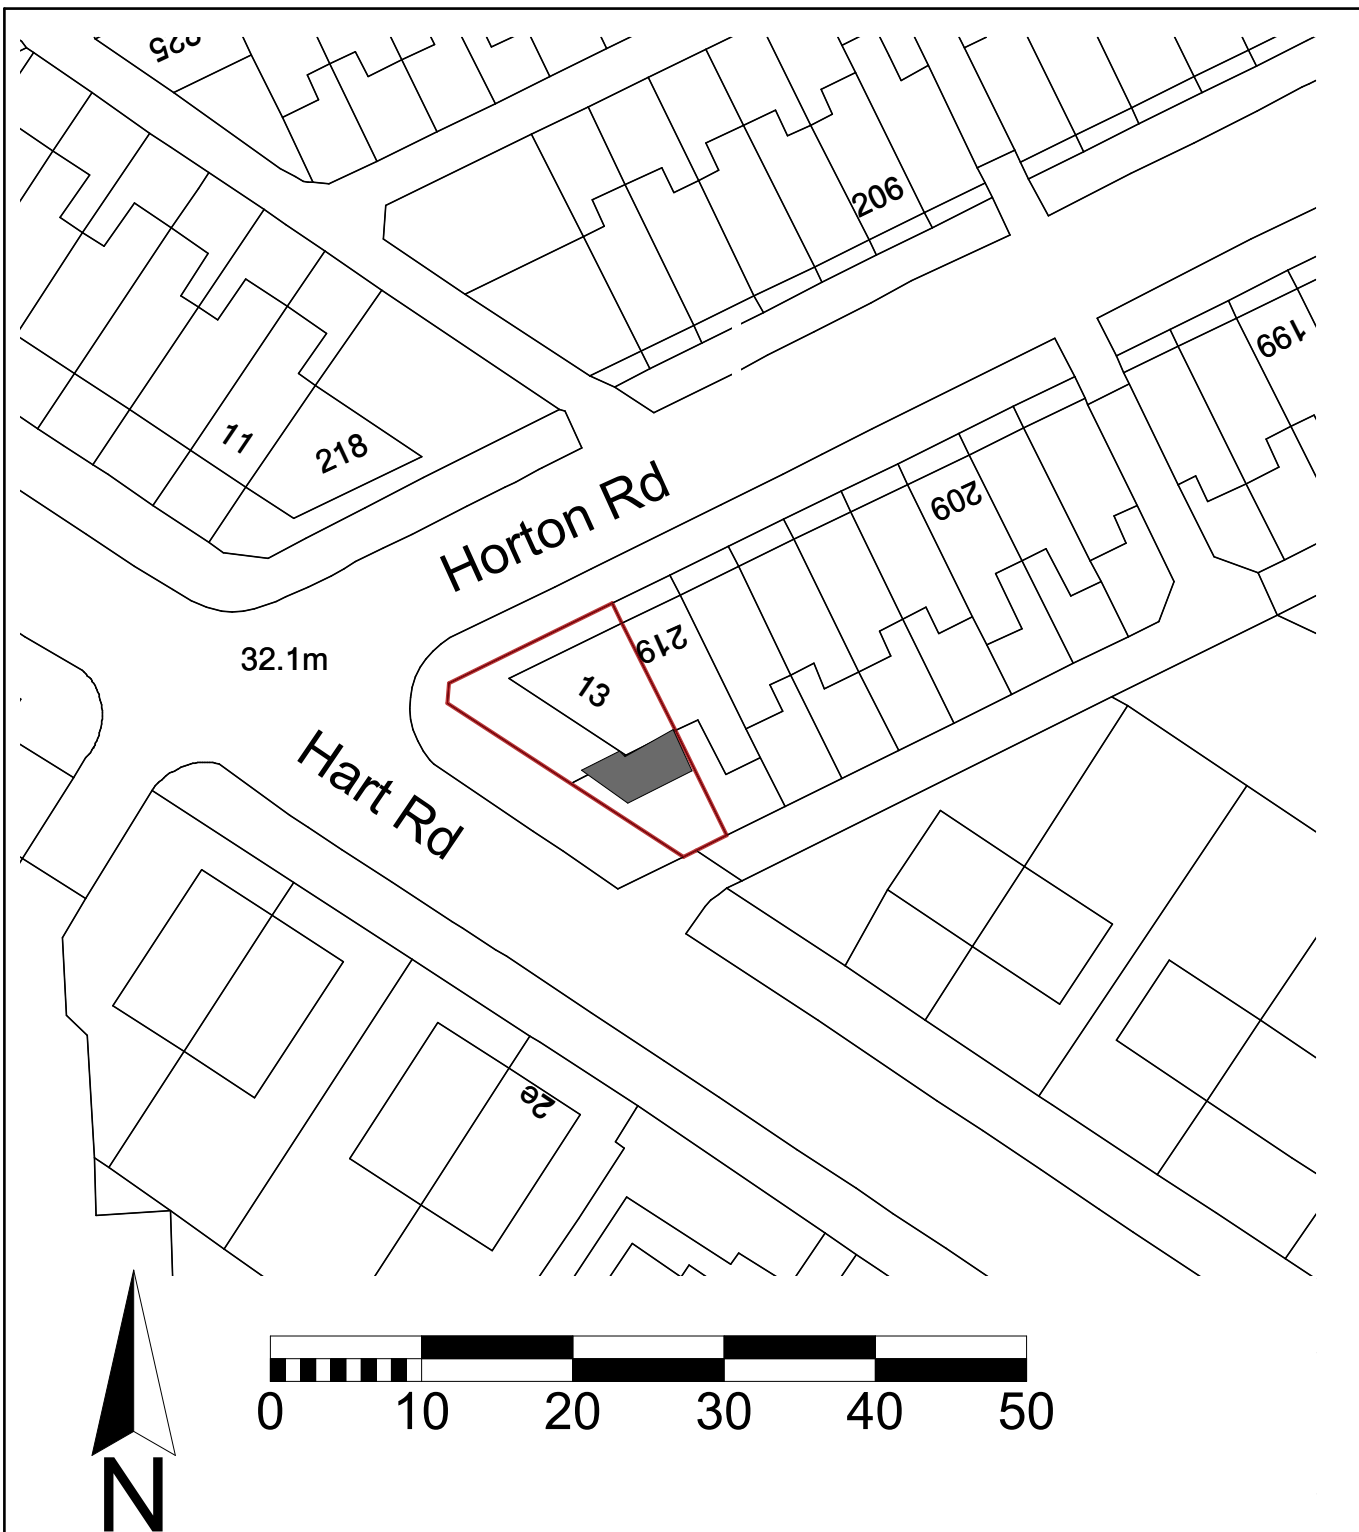

BLOCK PLAN  
1:500



3 KENDAL DRIVE GATLEY CHEADLE SK8 4QJ  
TEL: 0161 408 4882 MOBILE 07711583075  
Email: ron@gonshaw-associates .com

|               |                                                |        |           |
|---------------|------------------------------------------------|--------|-----------|
| CLIENT        | MR MOHAMMED FAYYADH                            |        |           |
| SITE/CONTRACT | ALTERATIONS AND REAR EXTENSION<br>13 HART ROAD |        |           |
| TITLE         | BLOCK PLAN 500                                 |        |           |
| DATE          | OCT 2025                                       | SCALE  | AS SHOWN  |
|               |                                                | DWG No | 41439/ 02 |