


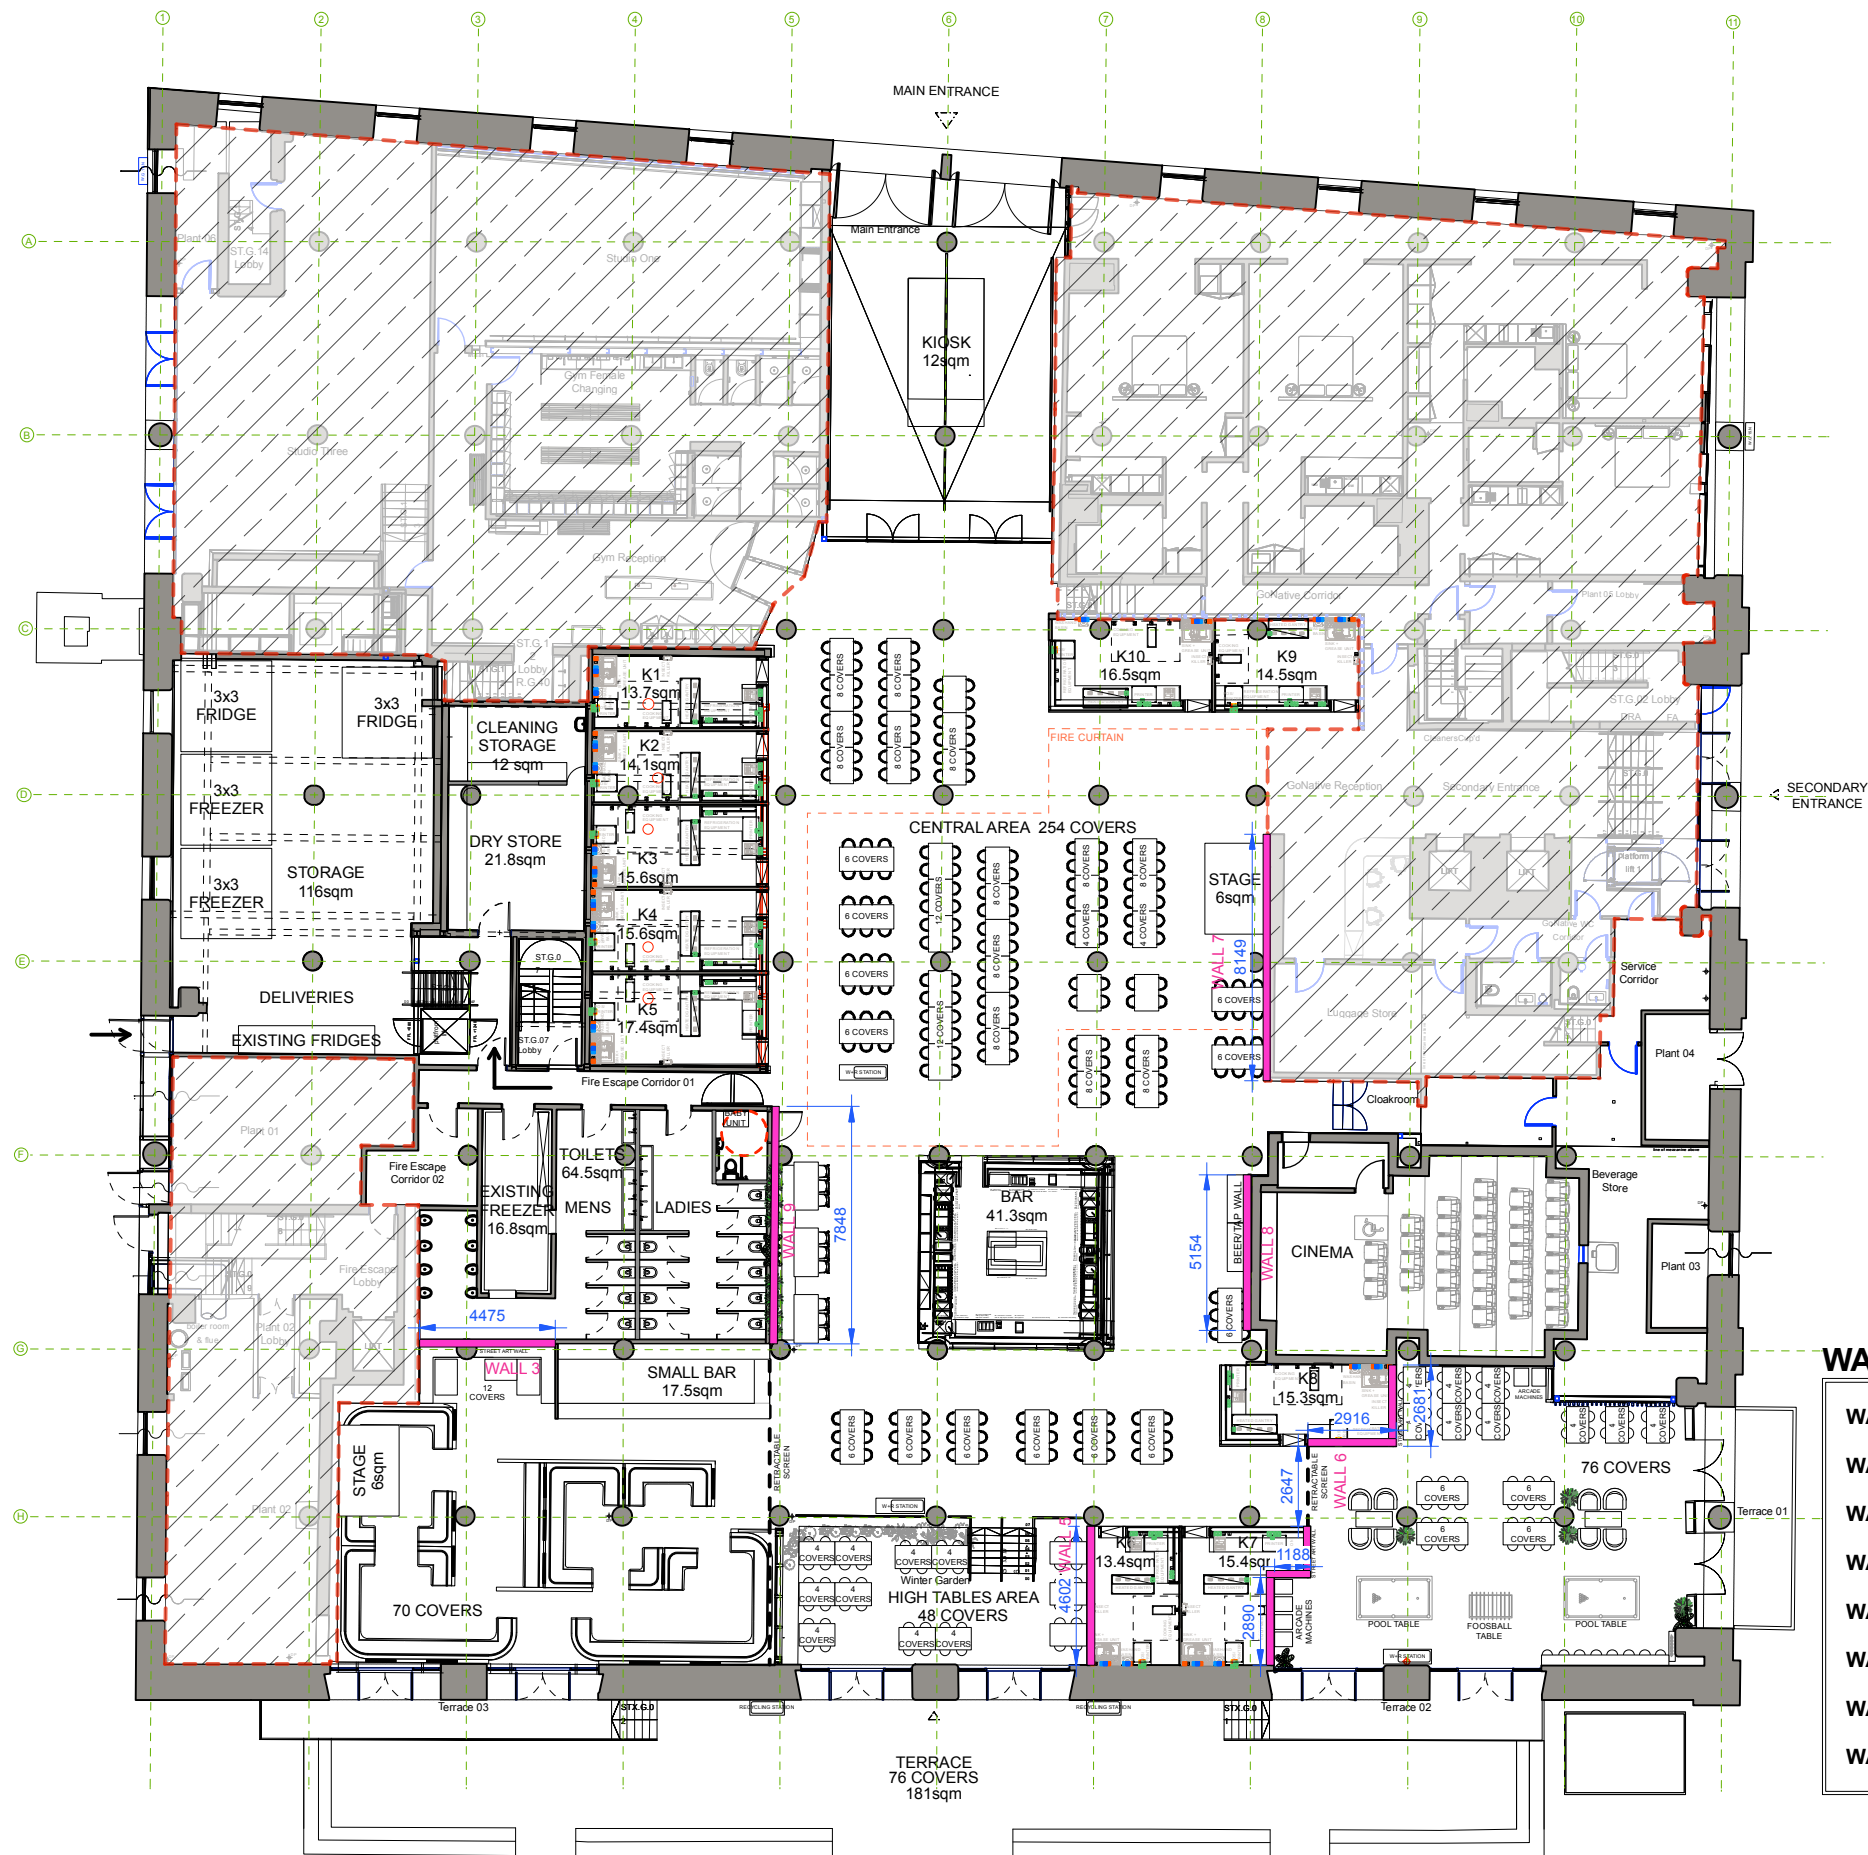

WALL SIZES

- WALL 3: 4.475m LONG x 3.697m HIGH
- WALL 4 : omitted
- WALL 5: 4.602m LONG x 2.9m HIGH
- WALL 6 WITHOUT RETRACTABLE SCREEN: 9.675m LONG x 2.9m
- WALL 6 INCLUDING RETRACTABLE SCREEN: 12.322m LONG x 2.9m
- WALL 7: 8.15m LONG x 4.575m HIGH
- WALL 8: 5.15m LONG x 4.575m HIGH
- WALL 9: 7.85m LONG x 4.575m HIGH

note: This drawing is the property of **follow friday**. Copyright is reserved by them and the drawing is issued on the condition that it is not copied, reproduced or disclosed to any unauthorised person, wholly or in part, without the written consent of **follow friday**. **follow friday** will not accept responsibility for errors made by others in scaling from this drawing. All construction information should be taken from figured dimensions only.

FOLLOW FRIDAY
27 Trenchard St, Bristol

mailto:marta@follow-friday.com



CLIENT: STREET FOOD HOLDINGS

DRAWING TITLE

MSF PLAN WITH WALL ART

PROJECT: MANCHESTER STREET FOOD

LOCATION: DSW, MANCHESTER

DATE	DRAWING NUMBER	DRAWN
15/09/2025	MSF_103	MG
REV	SCALE	ITEM/REF/STATUS
B	1:250 @ A3	-

REVISION

A- 2nd. NEW ART WALLS ADDED
B- WALL 4 OMITTED. LOBBY WALLS NOT NEEDED

DATE

28/08/2025
15/09/2025

REVISION

DATE