


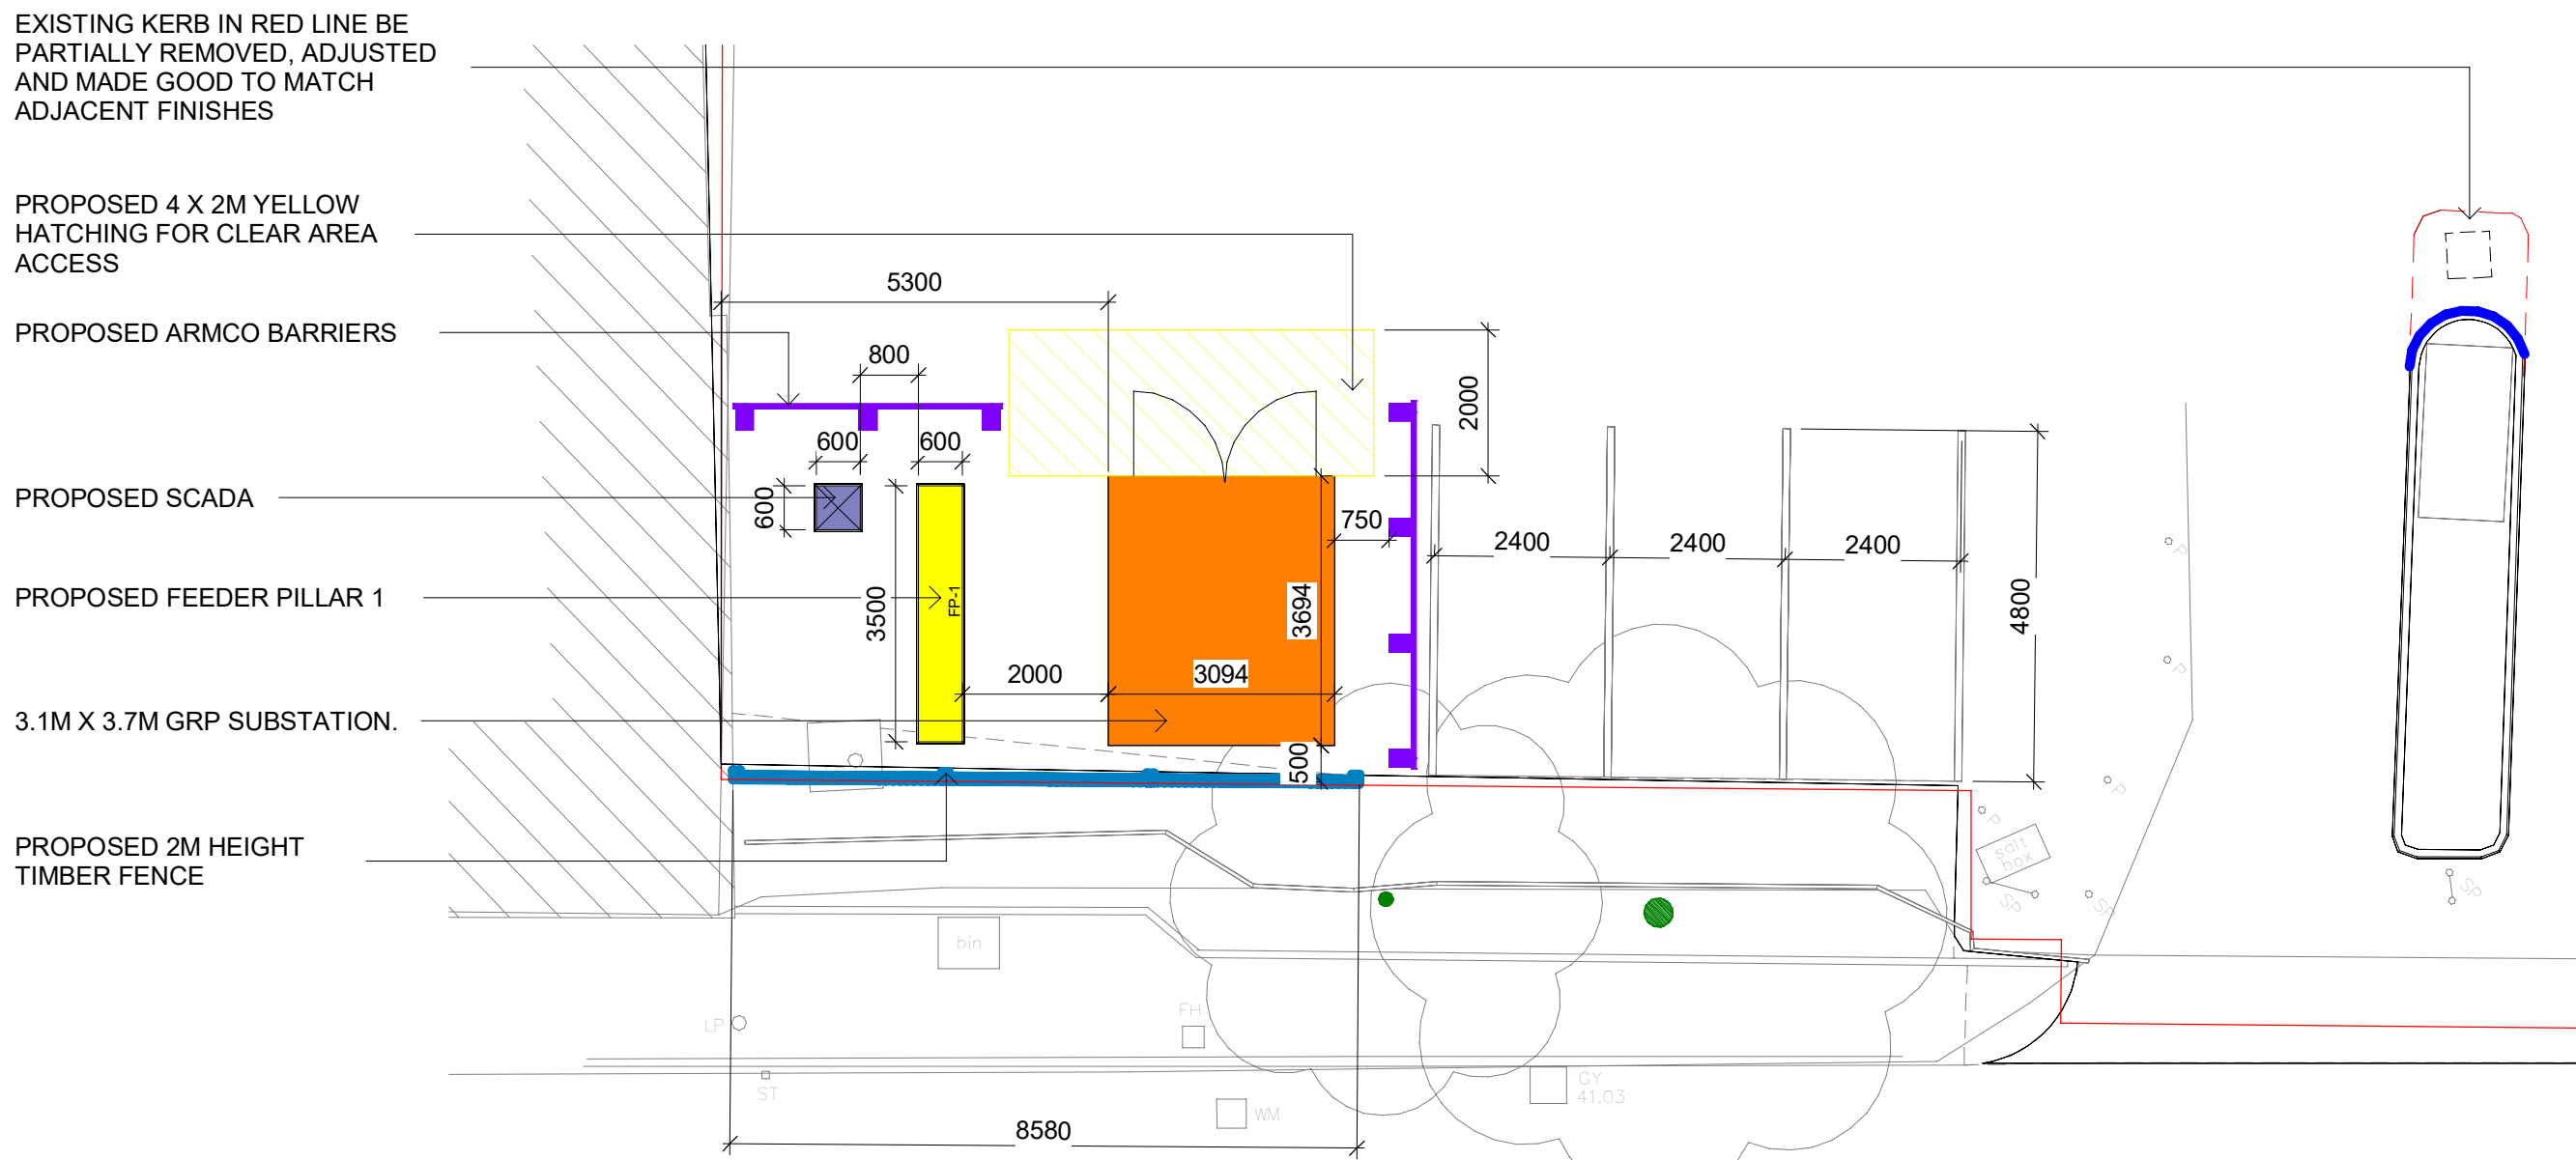

BLOOM STREET

PROPOSED PLAN- SUBSTATION AREA


1 : 100



PROPOSED SITE ELEVATION C-C FROM BLOOM STREET

1 : 100

- LEGEND:**
- SITE BOUNDARY
 - EXISTING ELEMENTS
 - PROPOSED DNO
 - PROPOSED LV PANELBOARD
 - PROPOSED SCADA
 - PROPOSED ARMCO BARRIER
 - PROPOSED KERB
 - PROPOSED FENCE


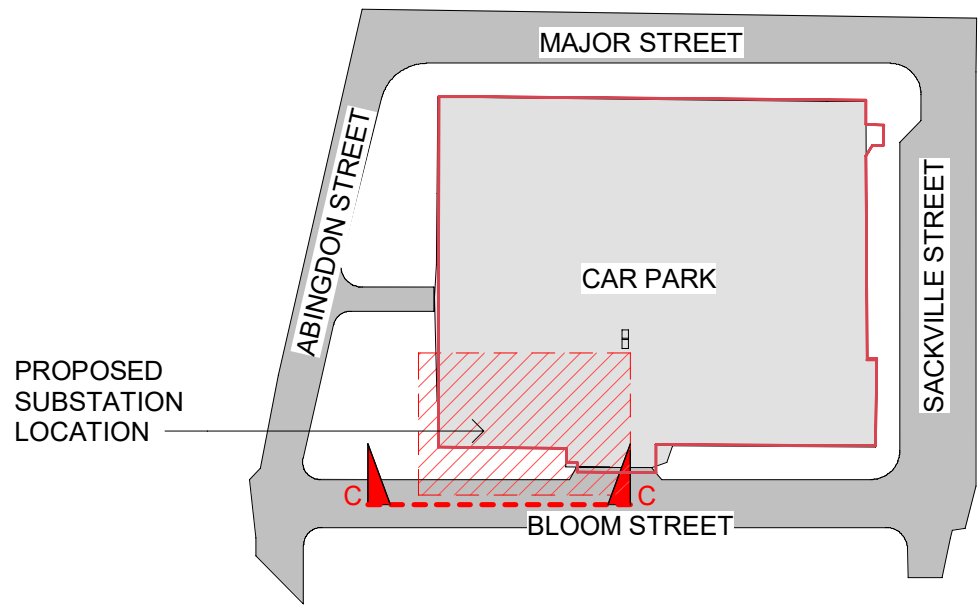


KEY PLAN

1 : 1000

Architects are to be notified of any discrepancies.
Contractors must check all dimensions on site.
This drawing is subject to copyright laws and is for use on this project only.
For other information refer to the latest revision of any cross referenced drawings.
To be read in conjunction with relevant design standards/protocols

This is a colour drawing. In order to ensure any subsequent reproduction is viewed correctly it should be printed in full colour.

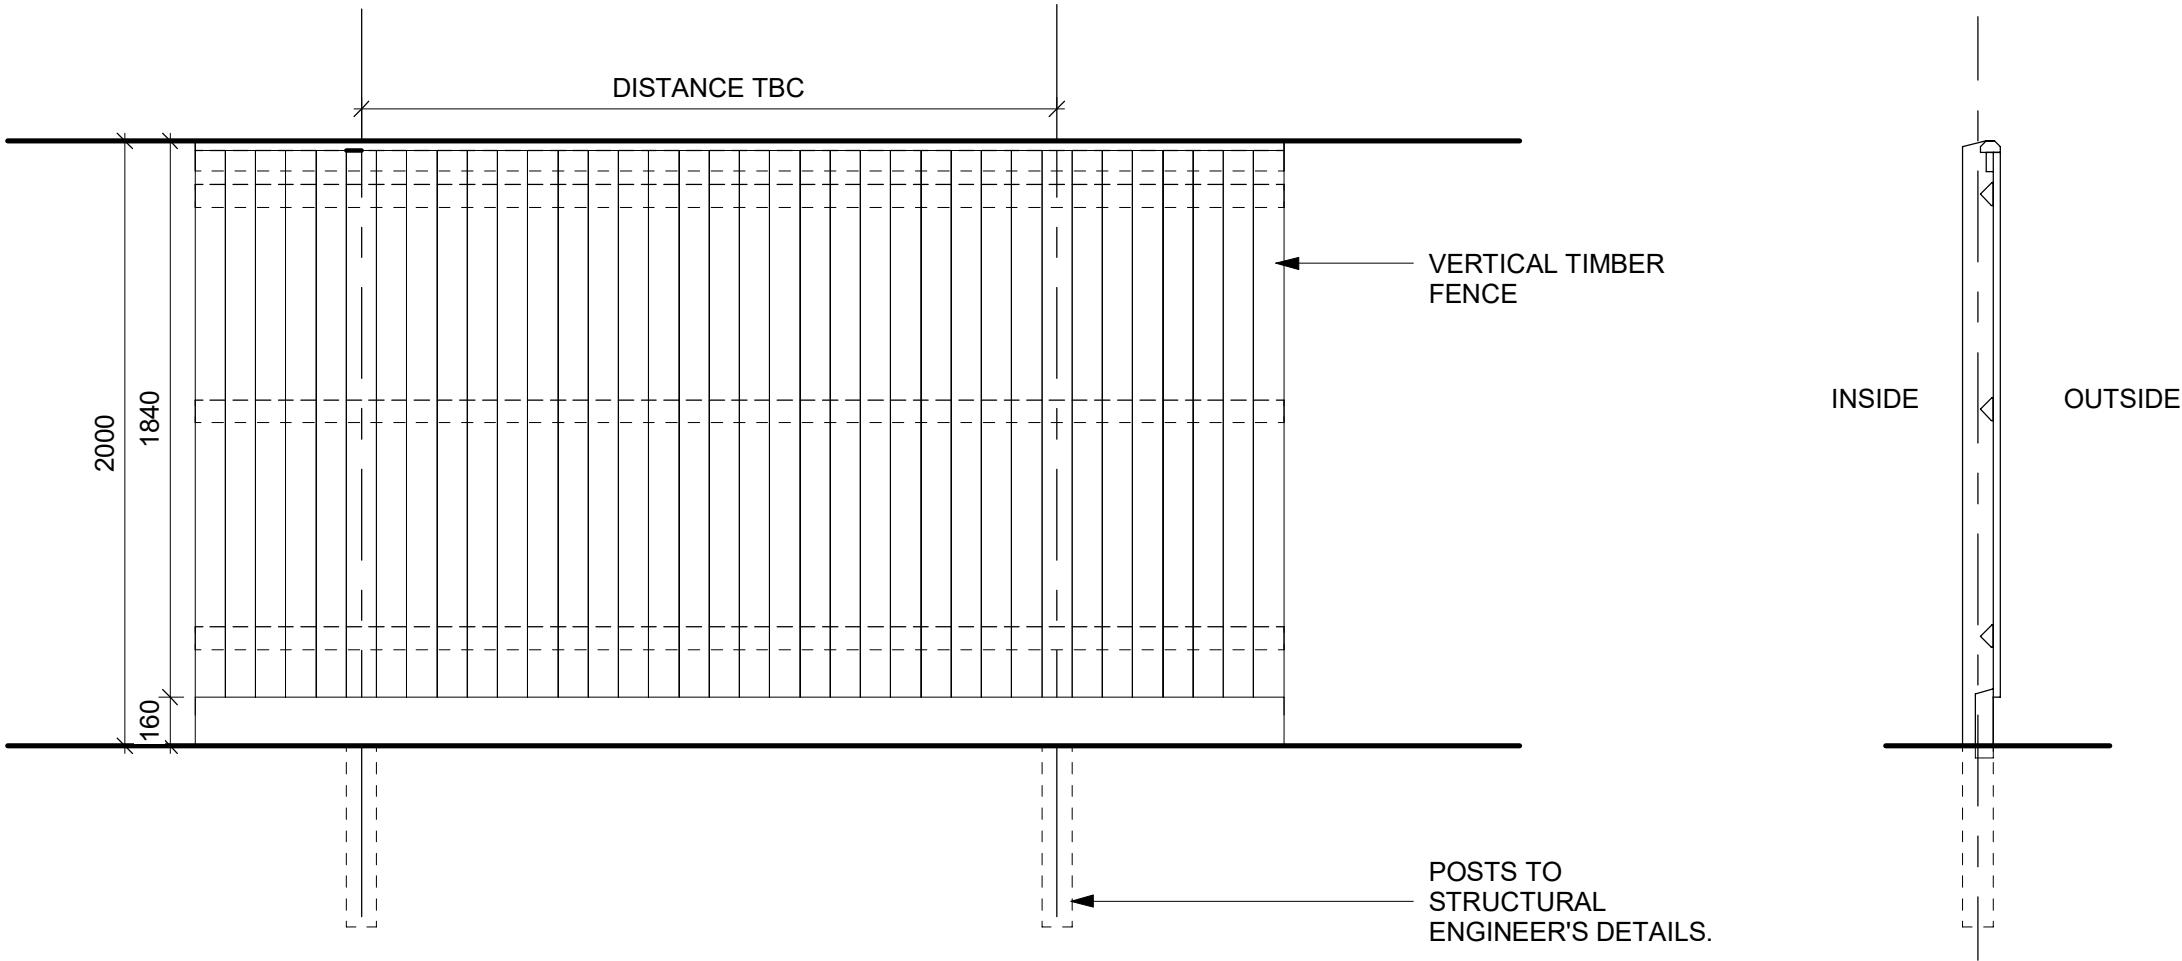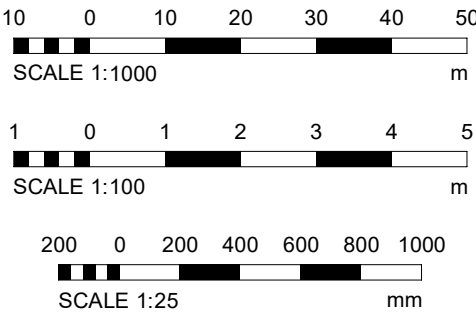

ELEVATION

TIMBER FENCE DETAIL

1 : 25

TYPICAL SECTION

P1	FIRST ISSUE	02.10.25	KR	JN
Rev	Description	Date	Dm	Ckd

Status
PLANNING

SMR

SMALLEY MARSEY RISPIN

ARCHITECTS

The Exchange Station Parade Harrogate HG1 1TS
01423 707 757 admin@smrarchitects.co.uk

Project
NCP SACKVILLE STREET, MANCHESTER M1 3LY

Client
LYSARA

Drawing Title

PROPOSED TIMBER FENCE DETAILS

Proj Ref	Origin	Zone	Level	Type	Role	Num	Status	Rev
7944 - SMR	MA	ZZ	DR	A	-	2008 - S3	-	P1
SMR Job Ref	Sheet	Scale	Drawn					
7944-MA-2008	A1	NOTED	KR					