




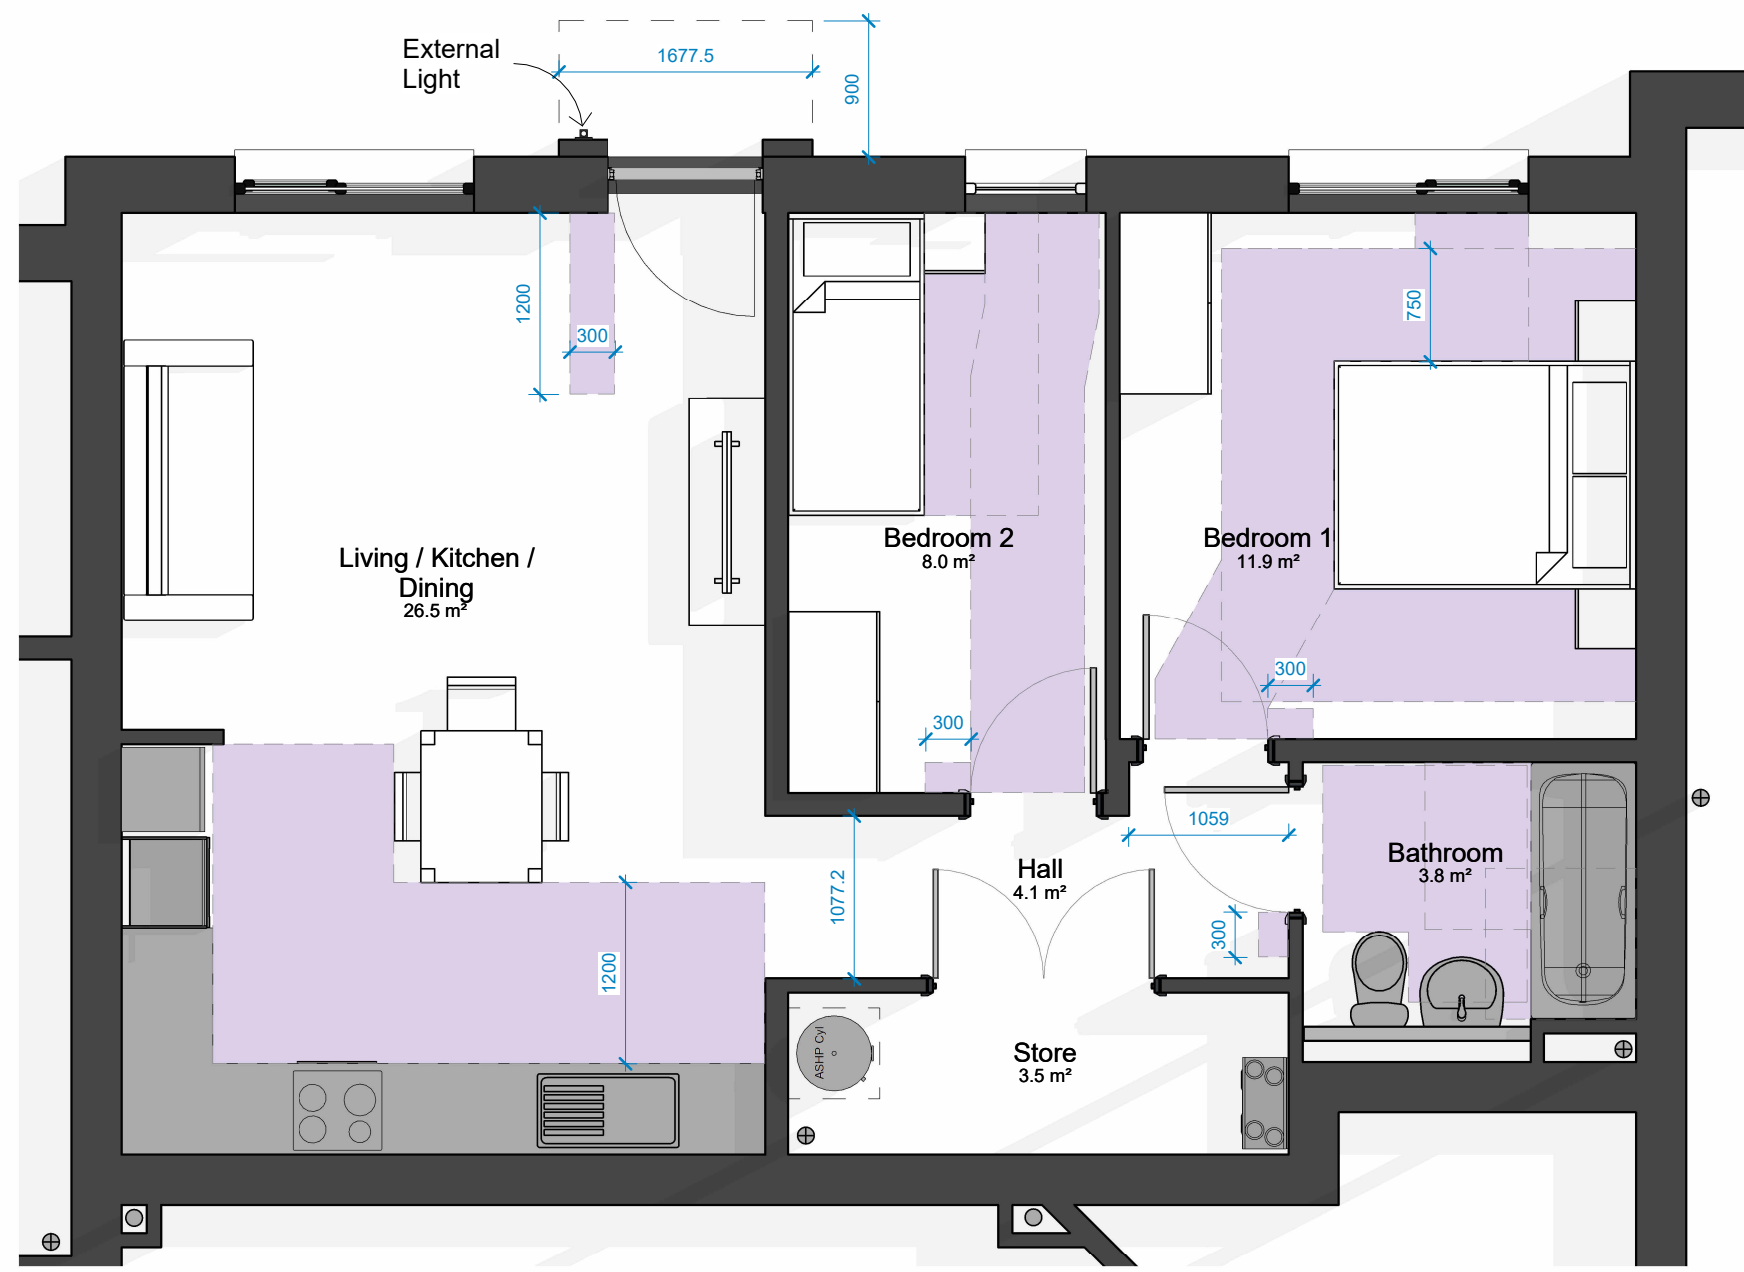


1 Flat Type A - Flat 1
1 : 50

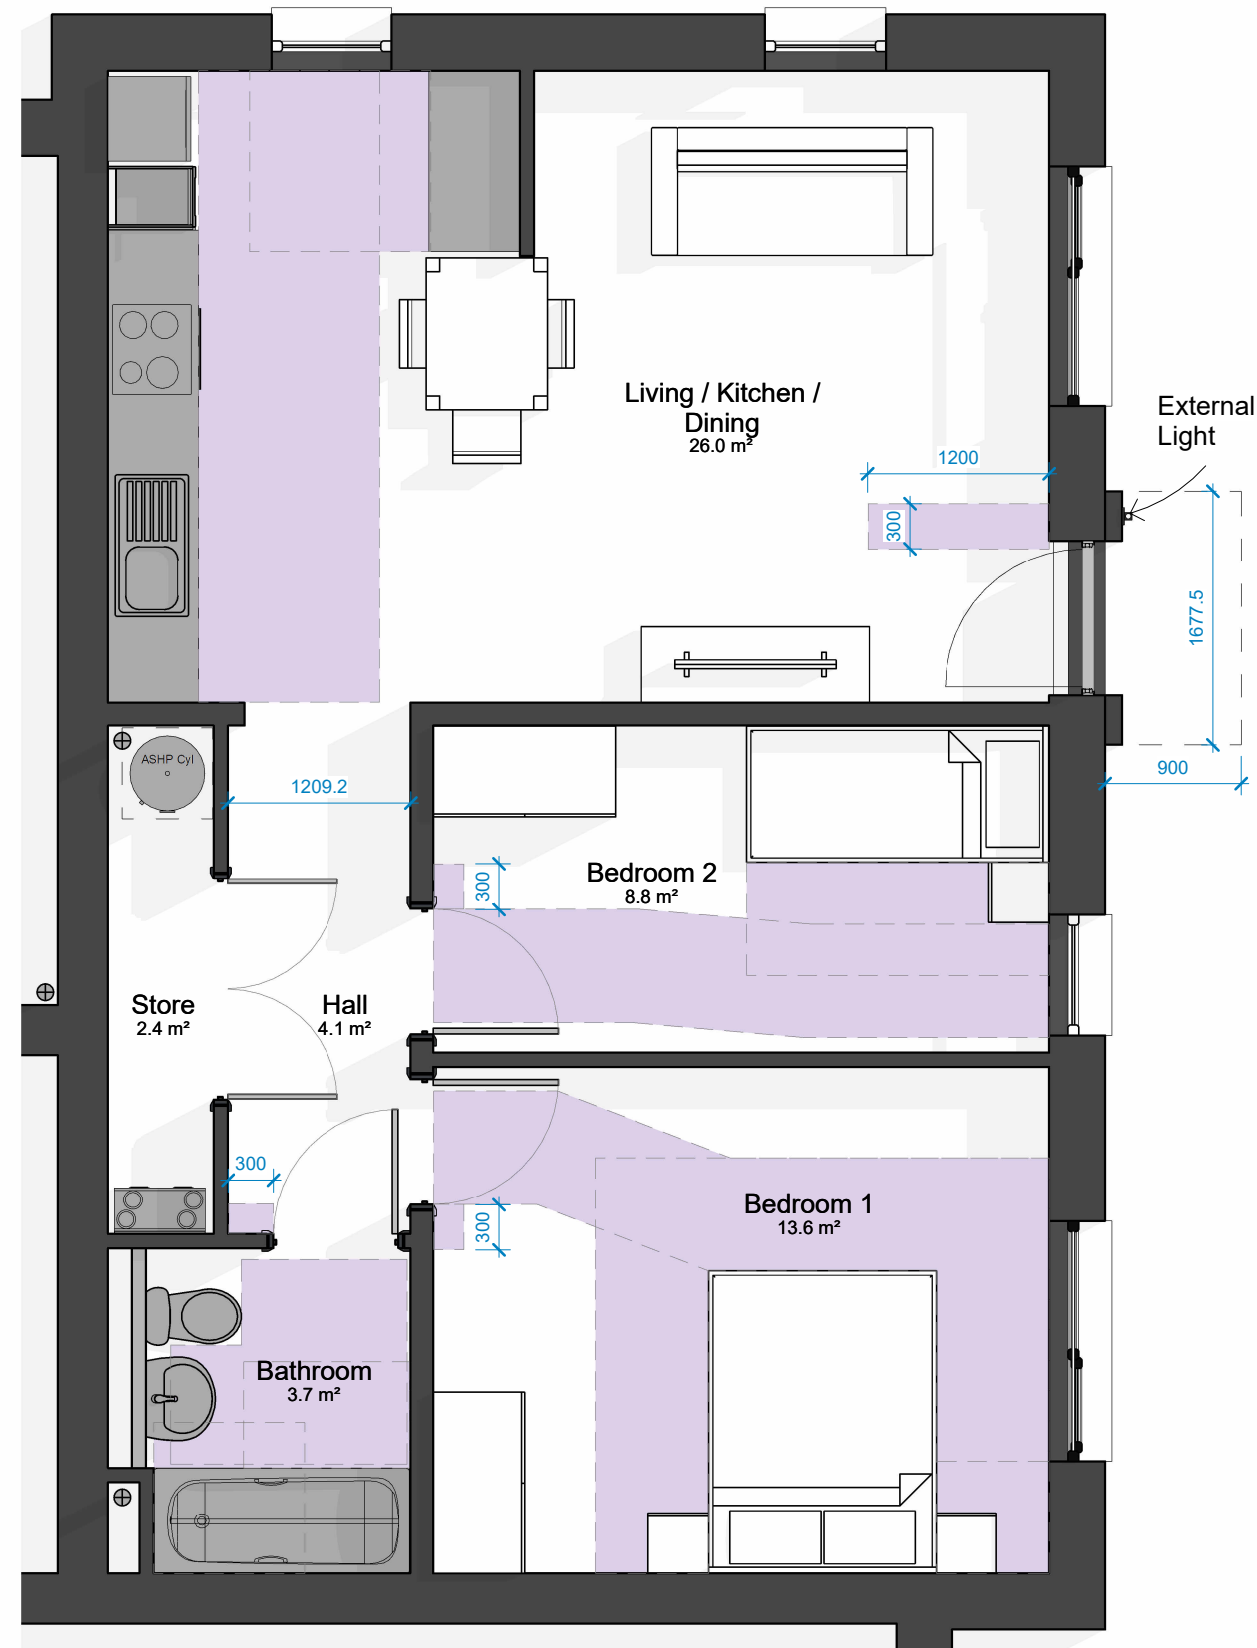


2 Flat Type B - Flat 2
1 : 50

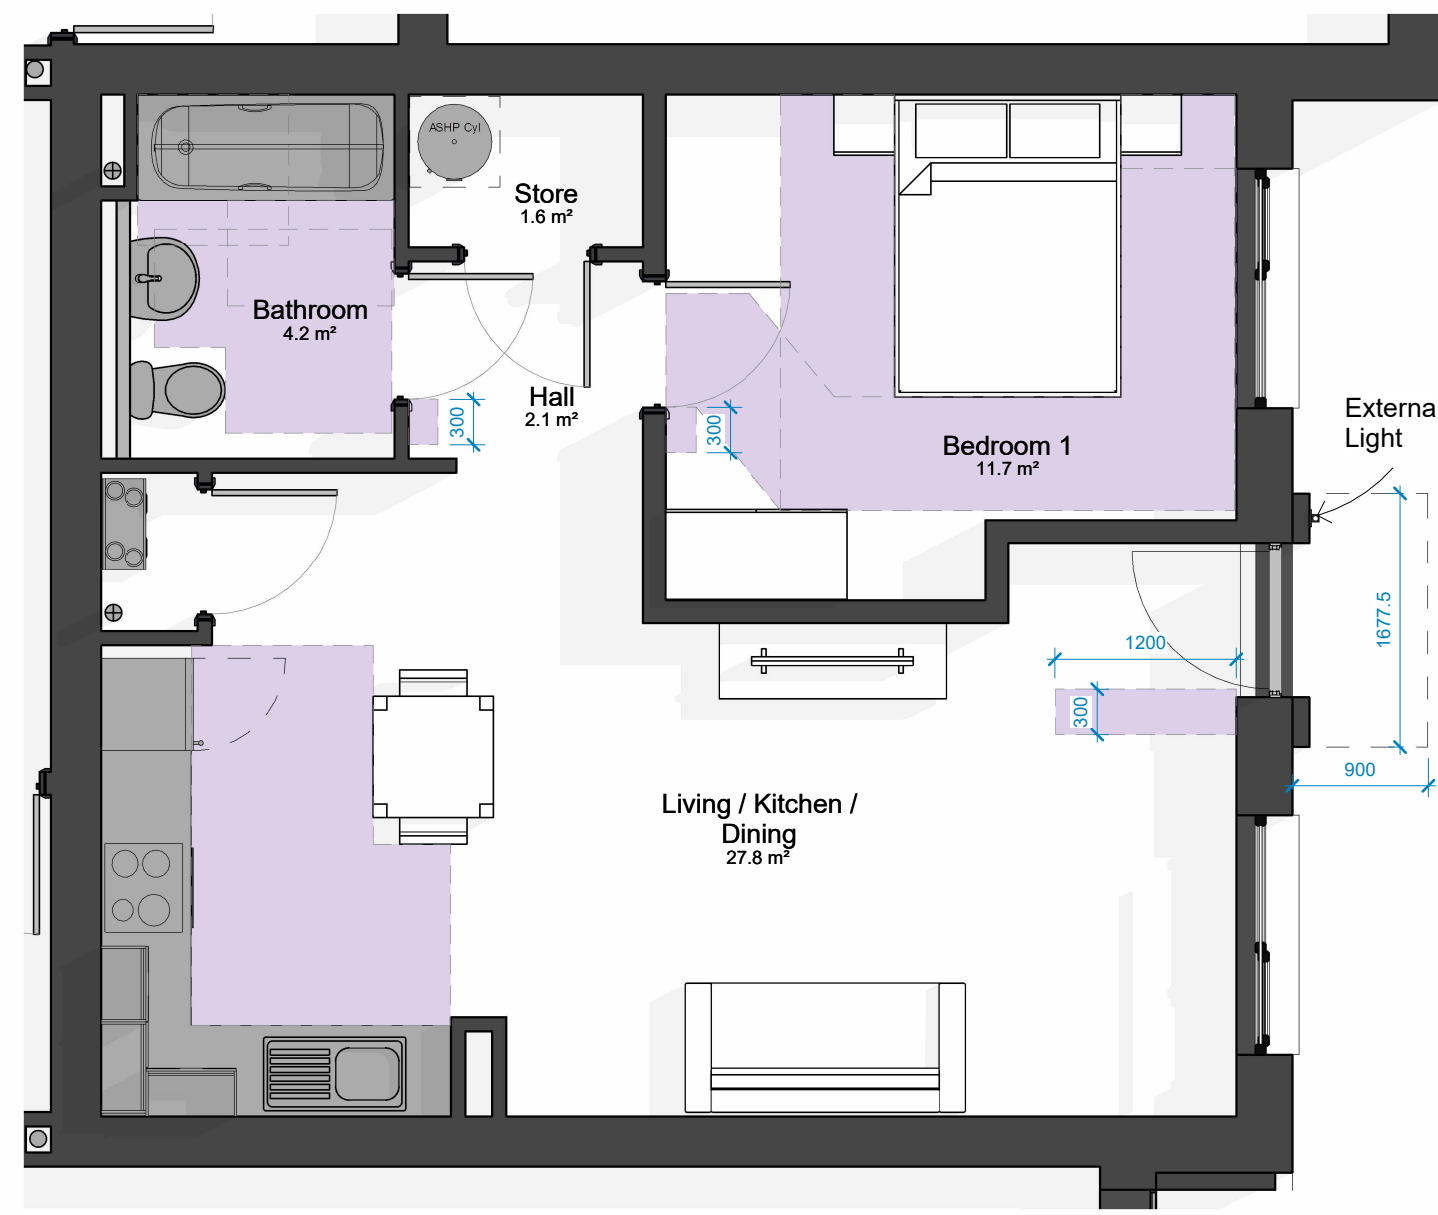


3 Flat Type C - Flats 3, 4, 5
1 : 50

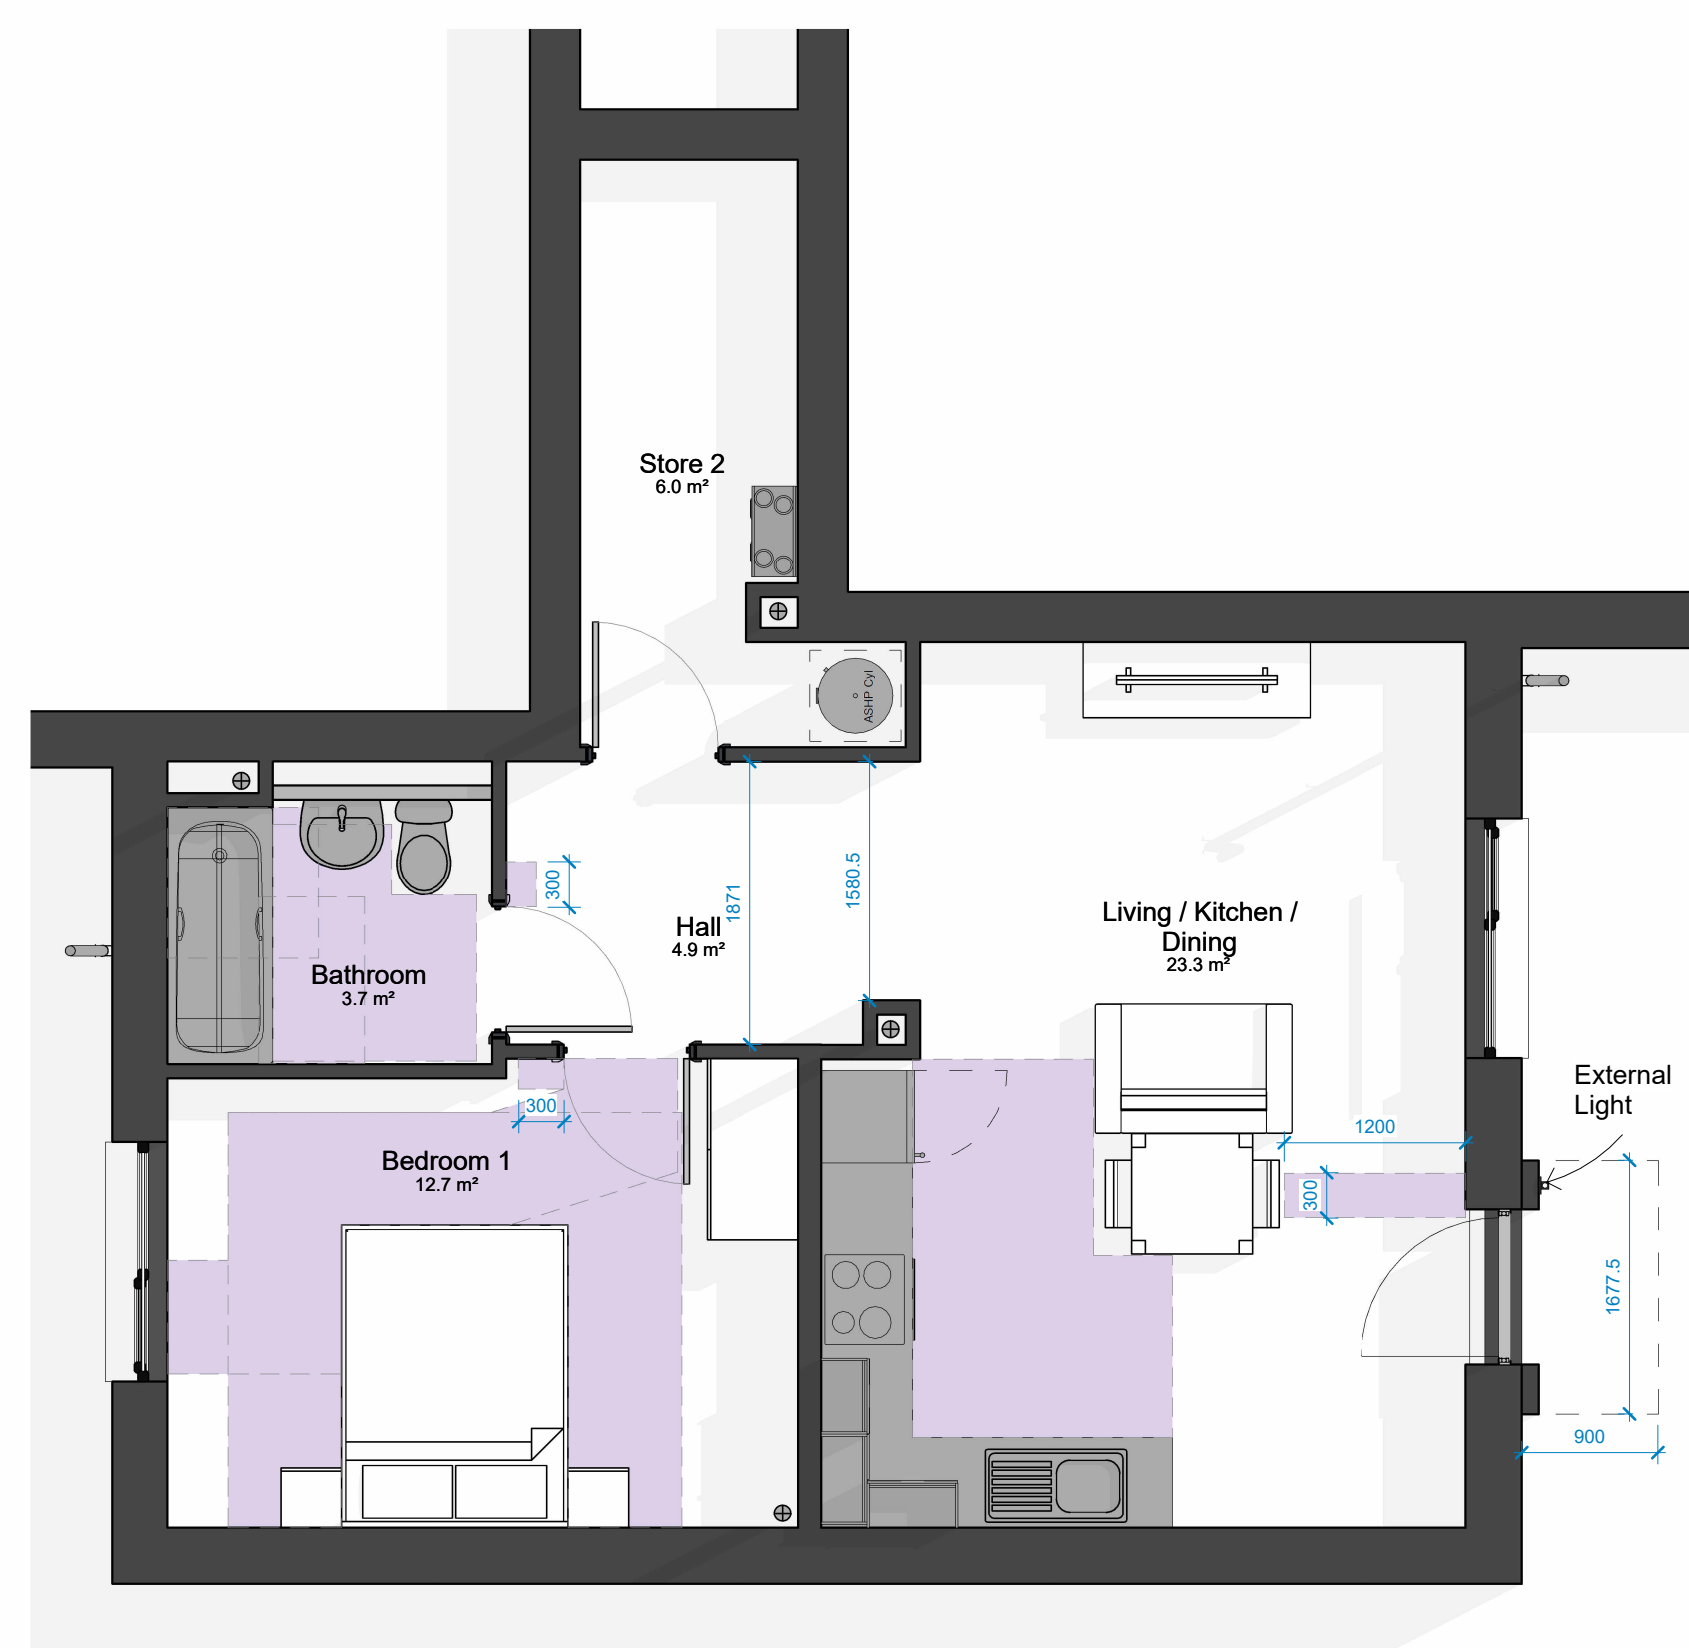


4 Flat Type D - Flat 6
1 : 50

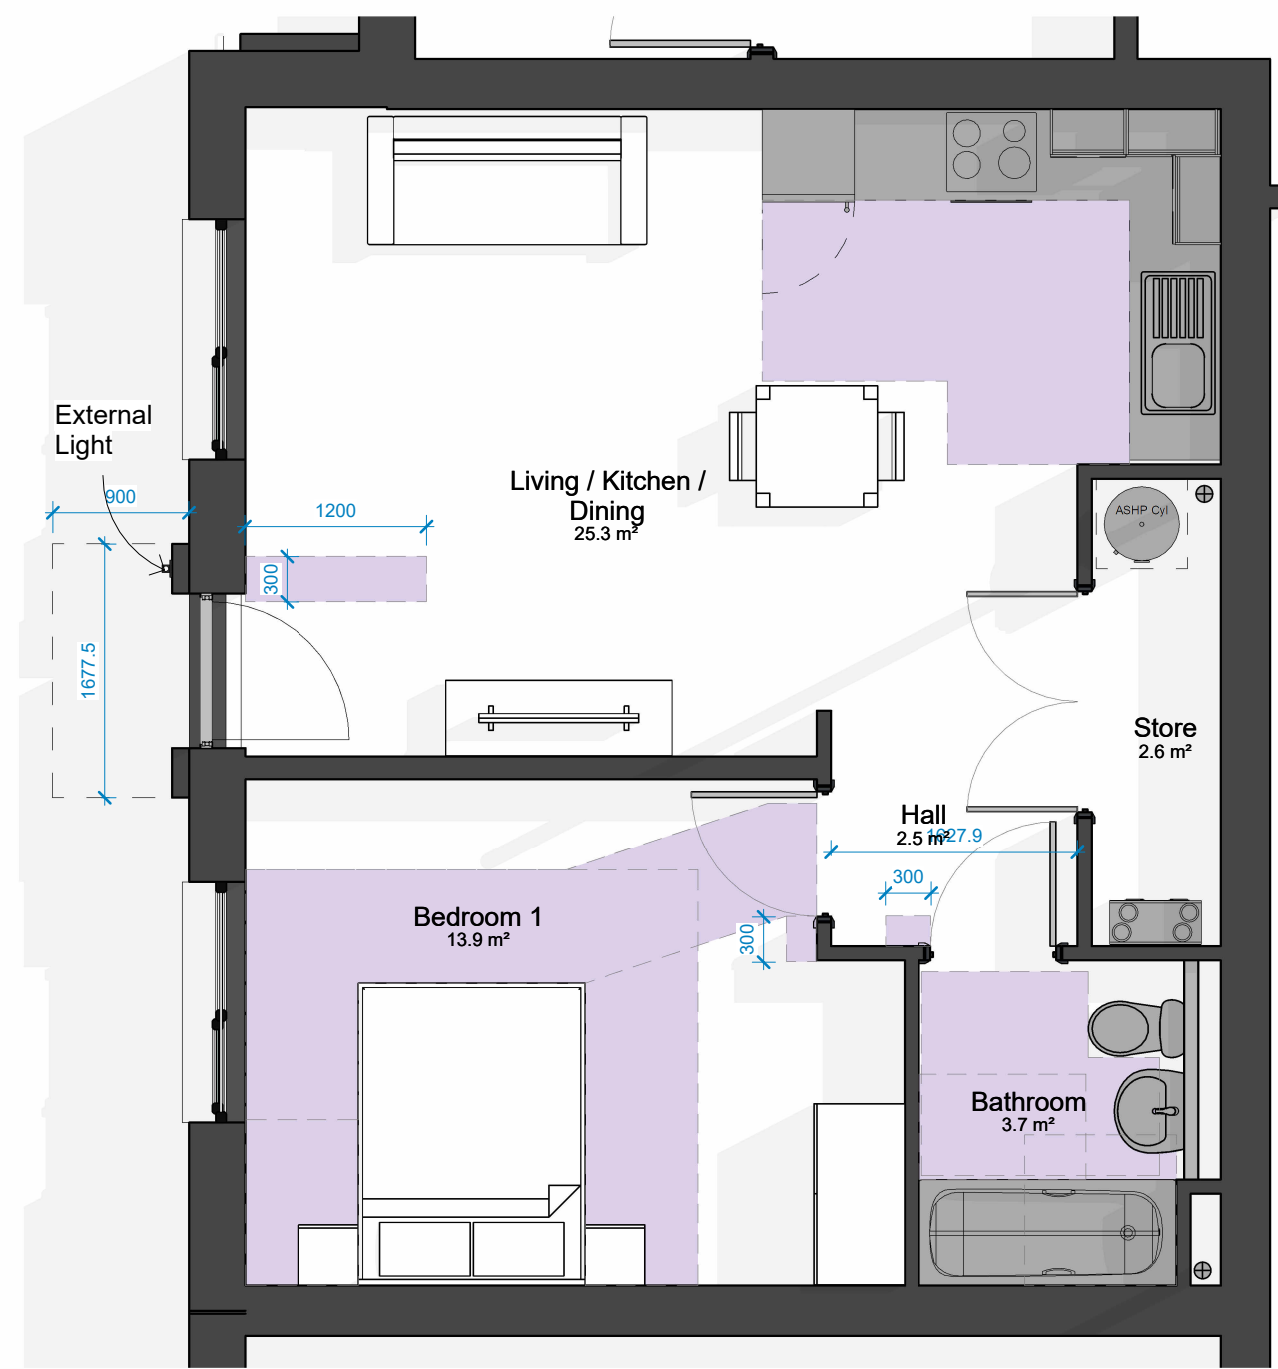


5 Flat Type E - Flats 7, 8, 9
1 : 50

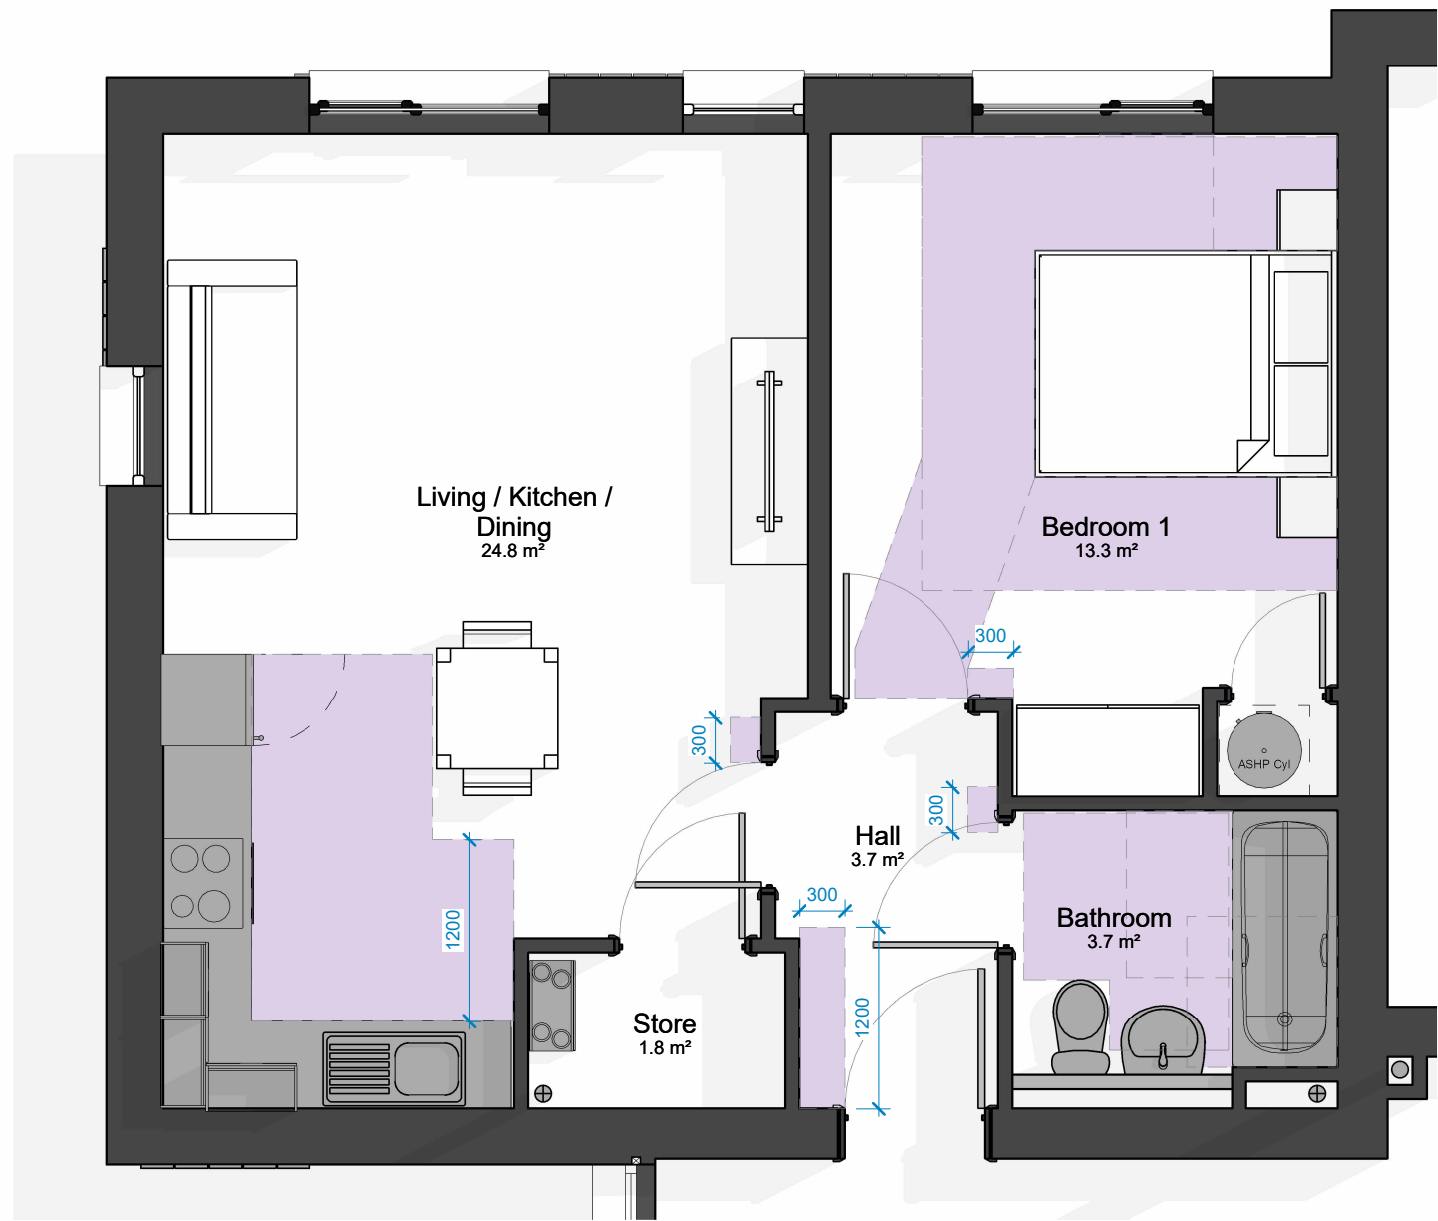


6 Flat Type F - Flats 10, 20, 29
1 : 50

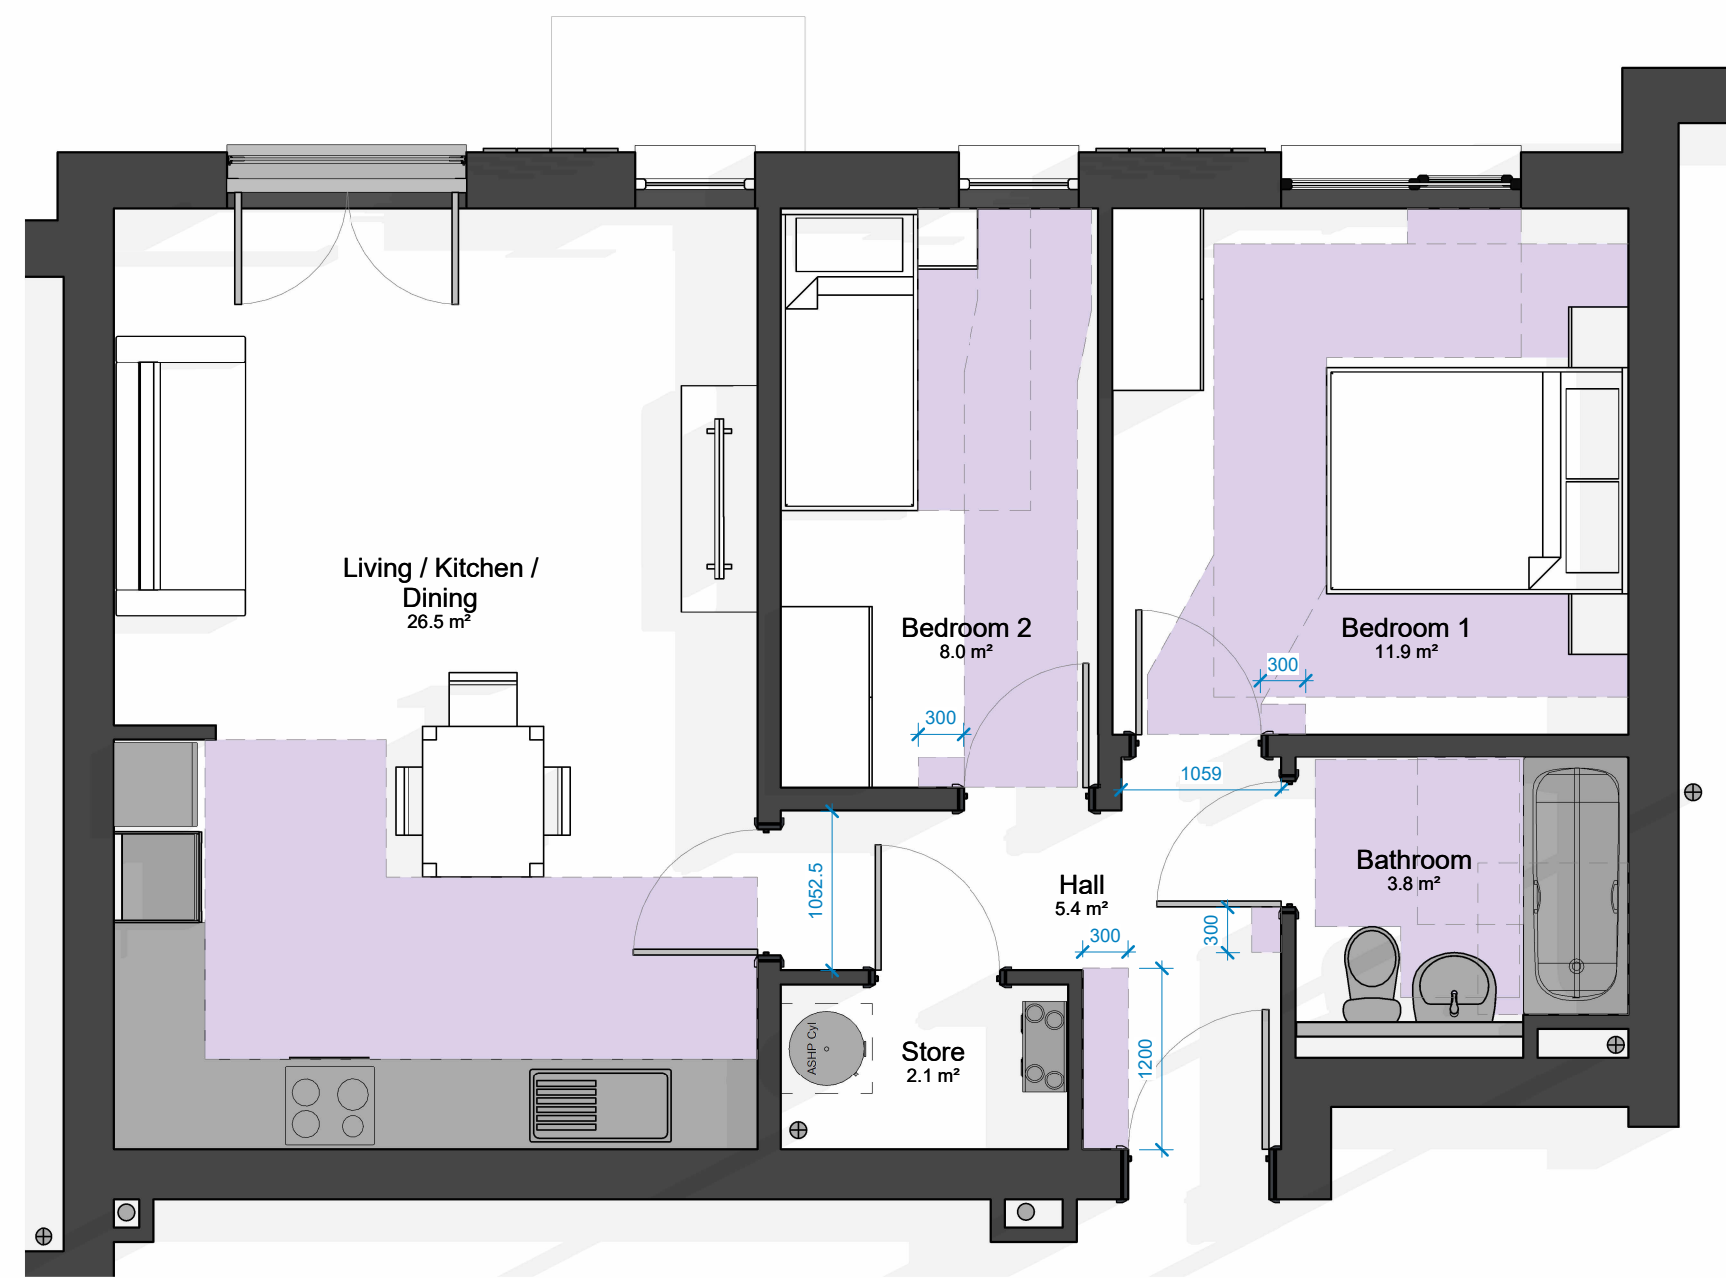


7 Flat Type G - Flats 11, 21, 30
1 : 50

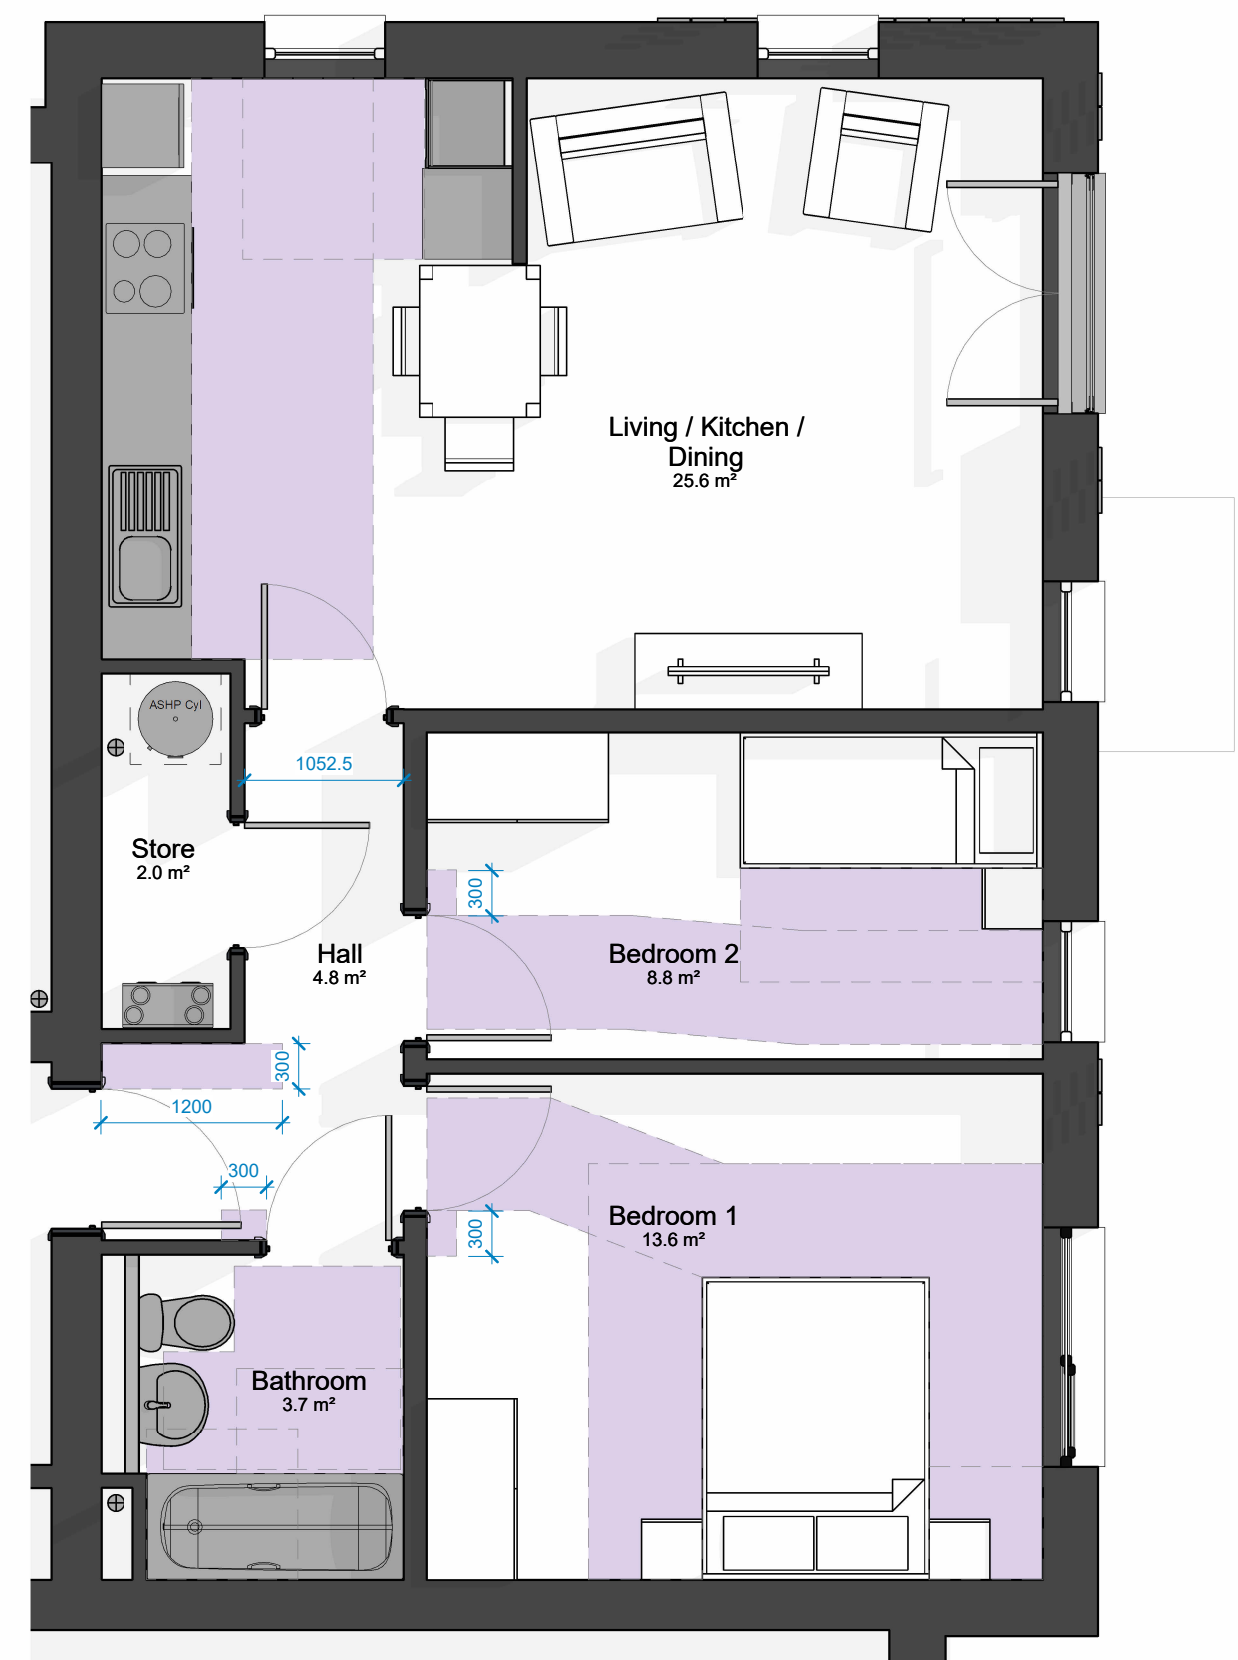

8 Flat Type H - Flats 12, 22, 31
1 : 50

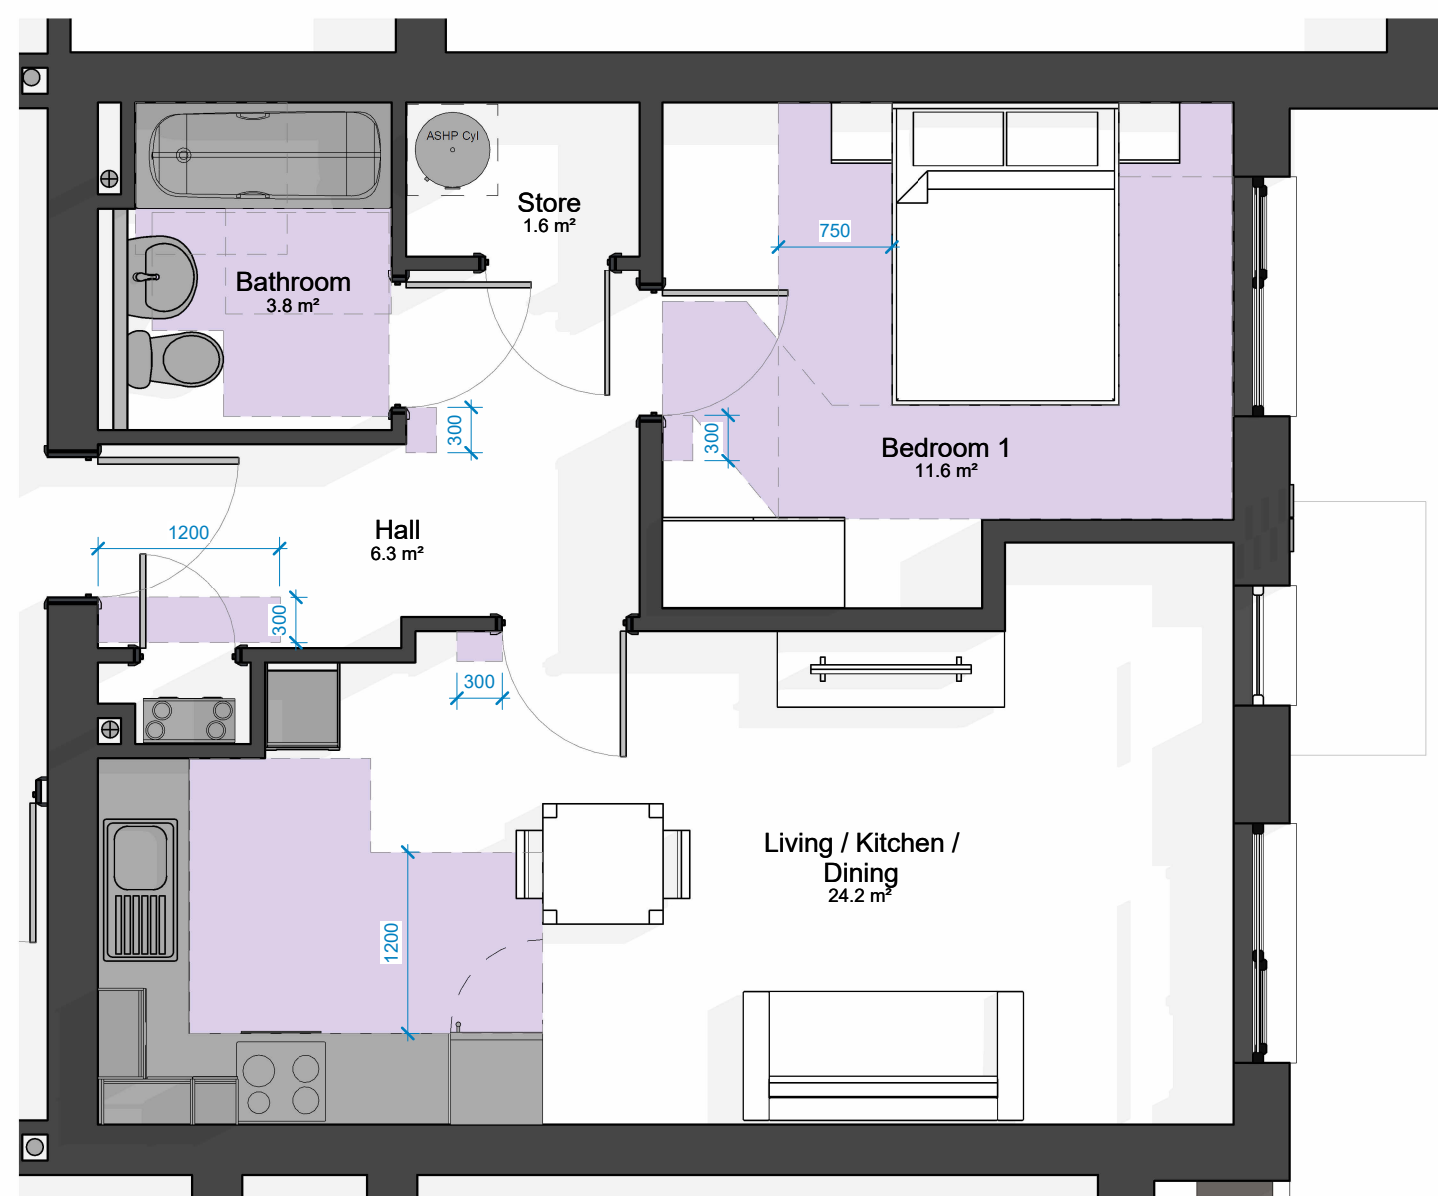


9 Flat Type I - Flats 13, 15, 23, 25, 32
1 : 50

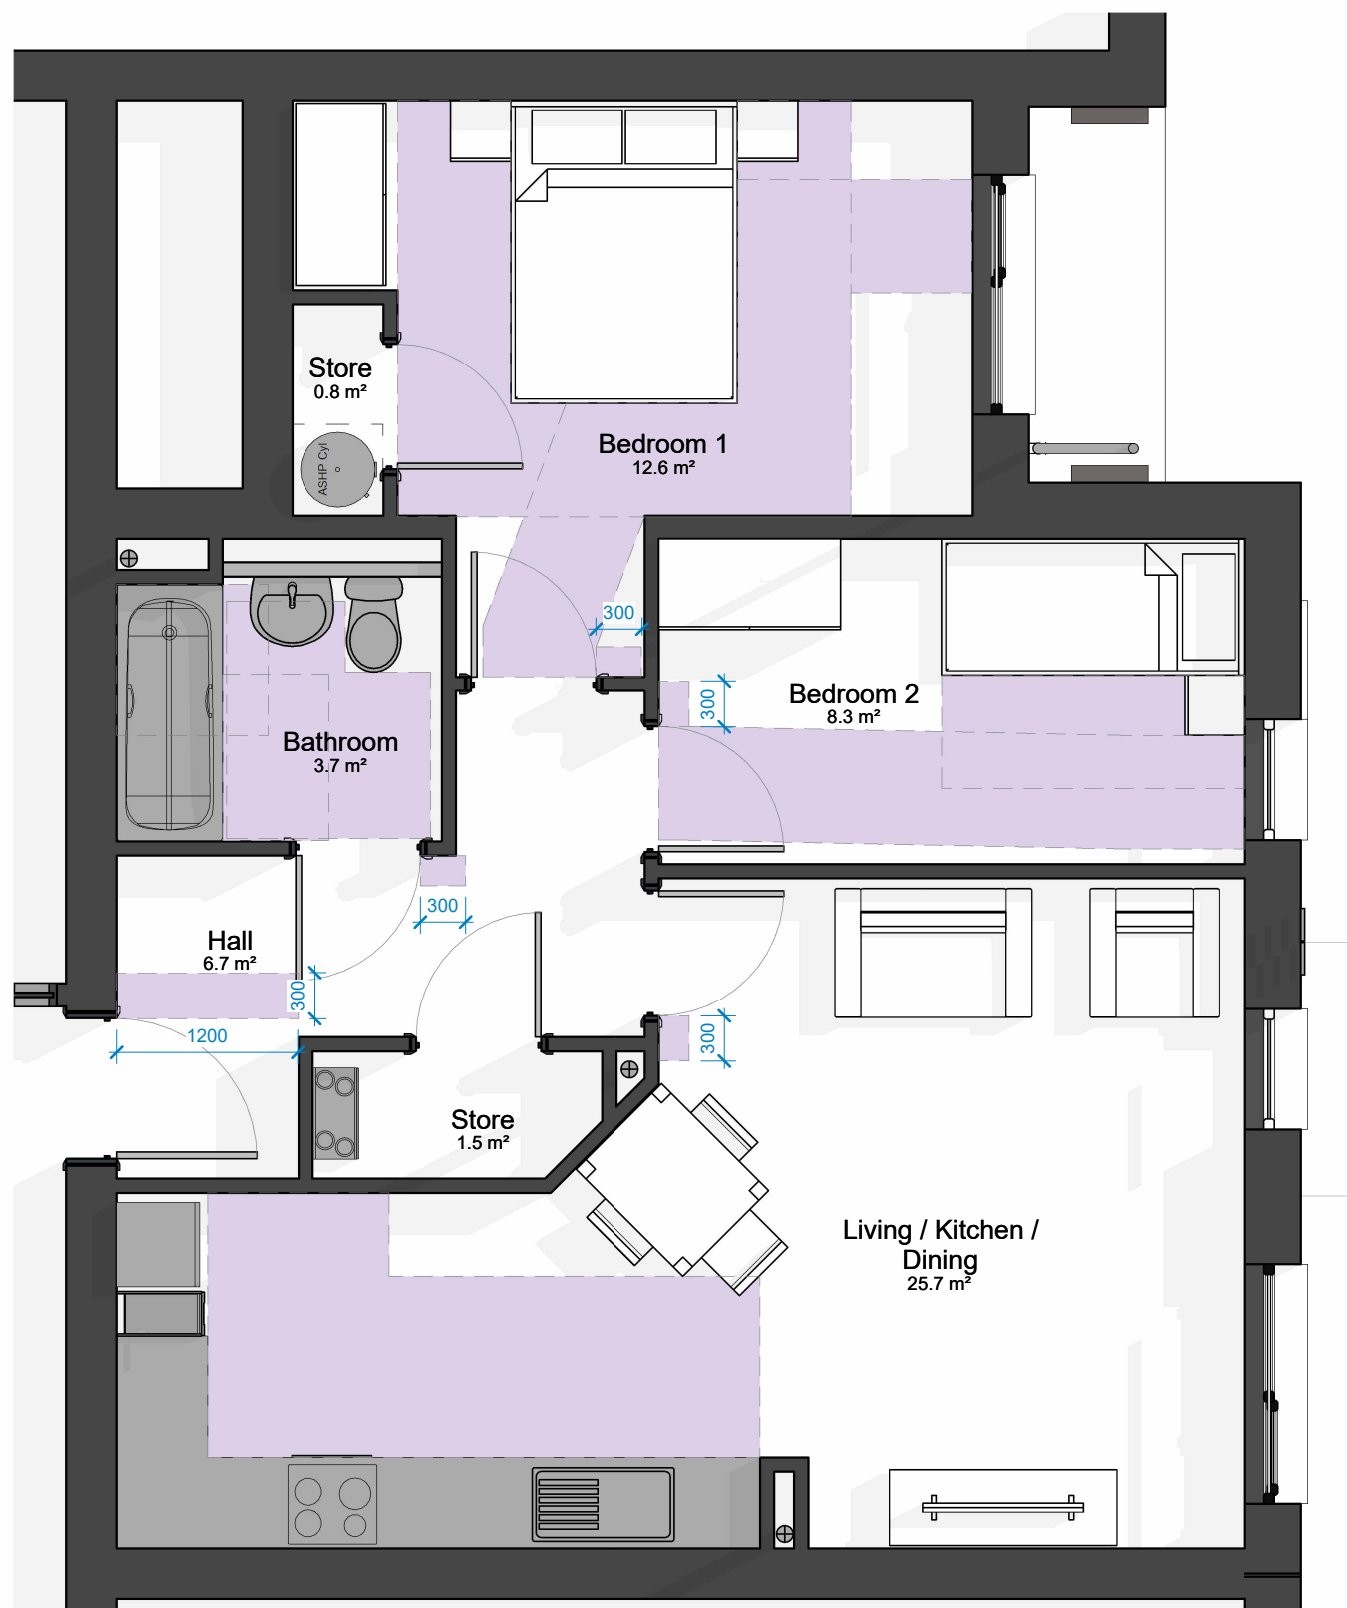

10 Flat Type J - Flats 14, 24, 33
1 : 50



11 Flat Type K - Flat 16
1 : 50

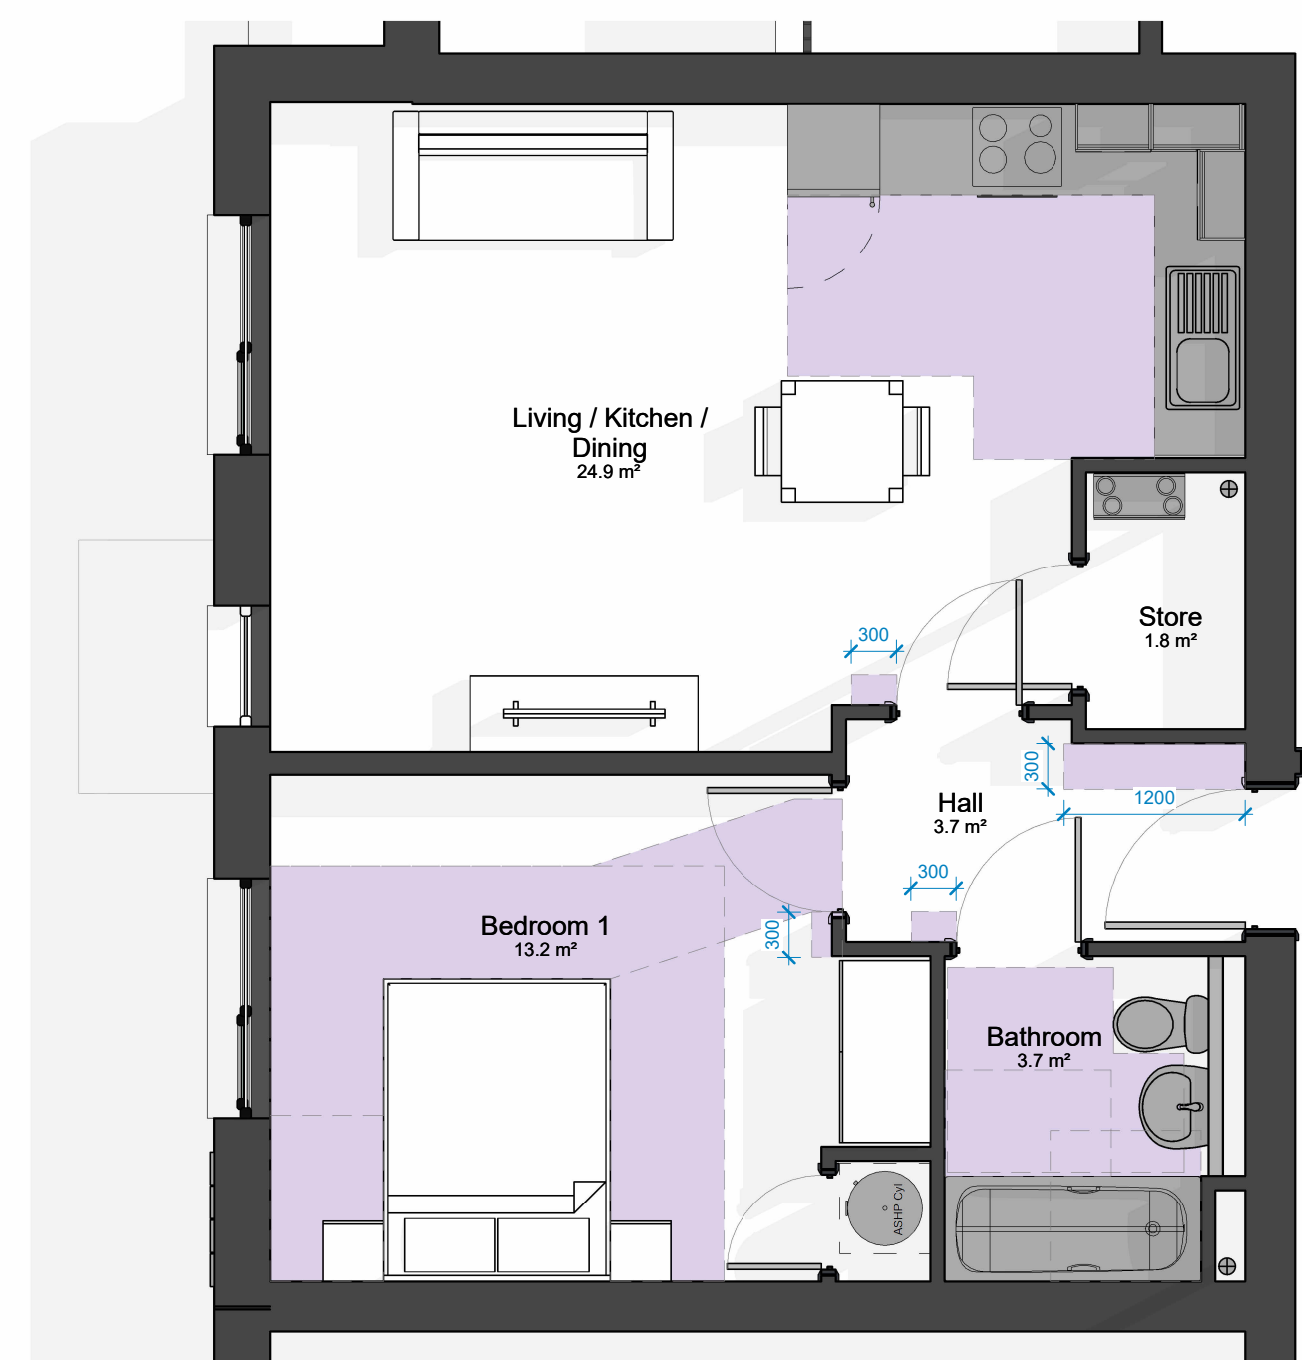

12 Flat Type L - Flats 17, 18, 19, 26, 27, 28, 34, 35
1 : 50

General Notes
01: Dimensions must not be scaled from this drawing. If in doubt, please ask.
02: All dimensions are in millimetres unless noted otherwise.
03: All dimensions should be verified on site before proceeding with the work.
04: TADW Architects shall be notified in writing of any discrepancies.
05: Copyright to remain the property of TADW Architects in accordance with Copyright, Designs and Patents Act 1988.

Legend

1	Drawn	28.10.25	AM	MH
Issue	Description	Date	Drawn	Checked

Drawing Status
P - Planning T - Tender C - Construction R - As Record

PLANNING

tadw architects

Six St Paterngate Stockport Cheshire SK1 1HD
Ph 0161 477 6158 Fx 0161 480 8342 mail@tadw.co.uk www.tadw.co.uk

Client Watson Construction Ltd

Job The Park Pub, Wythenshawe

Title Typical Flat Layouts

Scale 1 : 50 @ A0

Note - Prints from PDF files may not be to scale, check accuracy against scale.

5 10m 1:100

Job No. Originator Ph. Level View Role Dwg Status Rev.
251360-TADW-00-0R-DR-A-0025-P- 1