




Section E-E



Section F-F

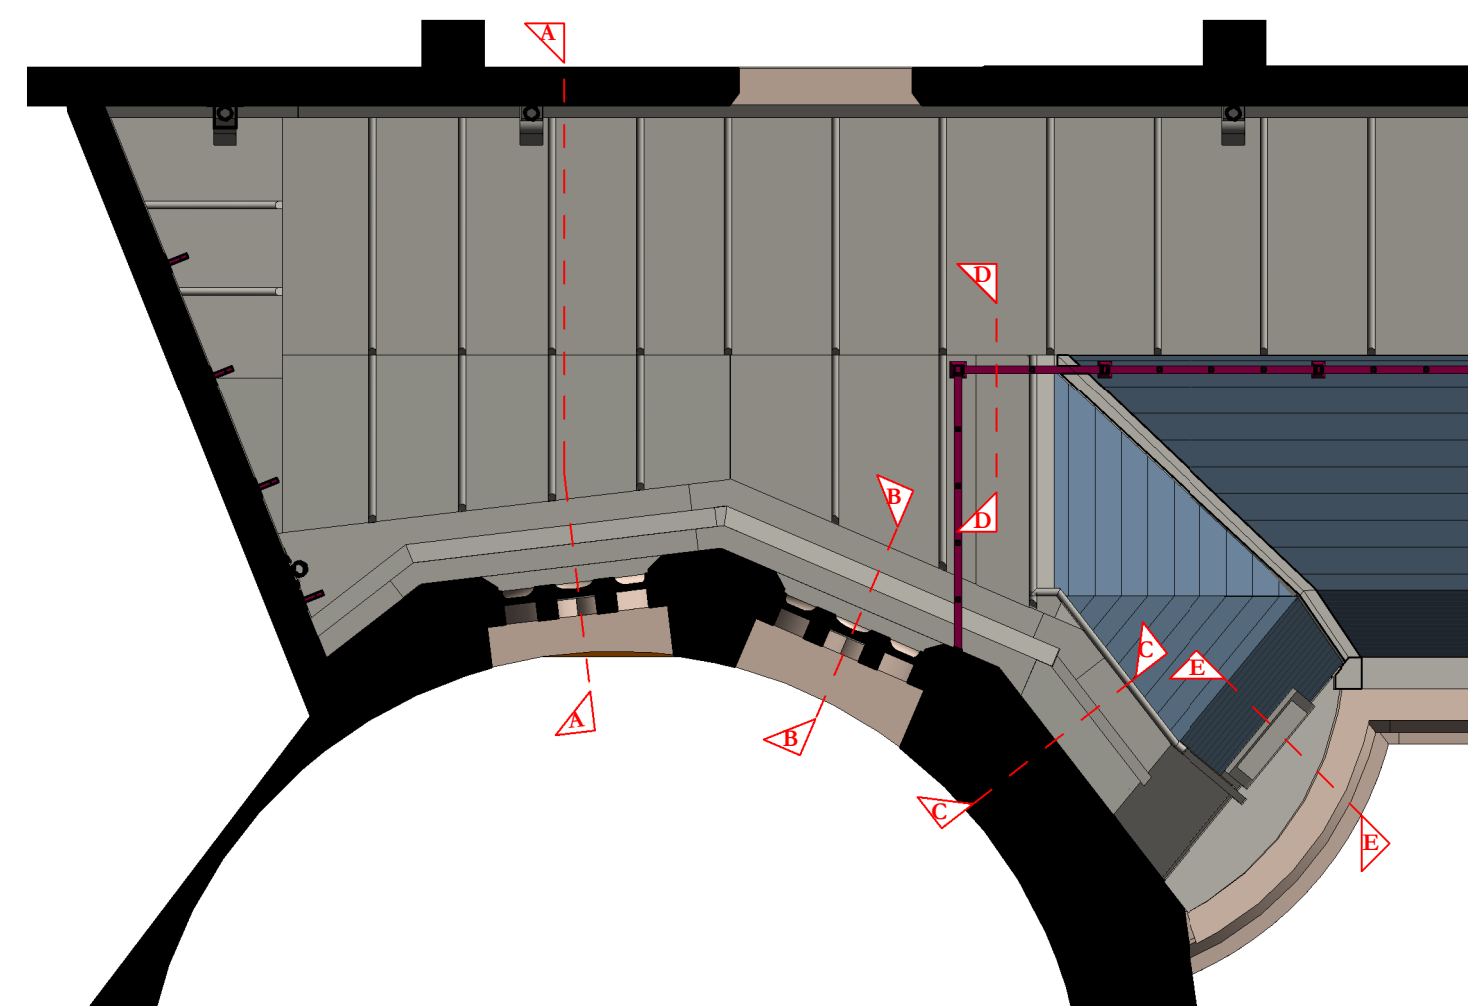

ISSUE	DATE	APPROVED	DRAWN	DESCRIPTION
-	21/11/2024	GR	JRC	First issue



Project Office, Room 308, Town Hall, MANCHESTER M60 2L1
+44 (0) 7970 097 432
www.purcelluk.com

PROJECT STATUS	RIBA Stage 5
CLIENT	Manchester City Council
PROJECT	Our Town Hall
DRAWING TITLE	Roof NCR03b detail of access hatch in north-west corner
SIZE & SCALE	A1: As indicated
DRAWING STATUS	S4 Construction

[illegible]