



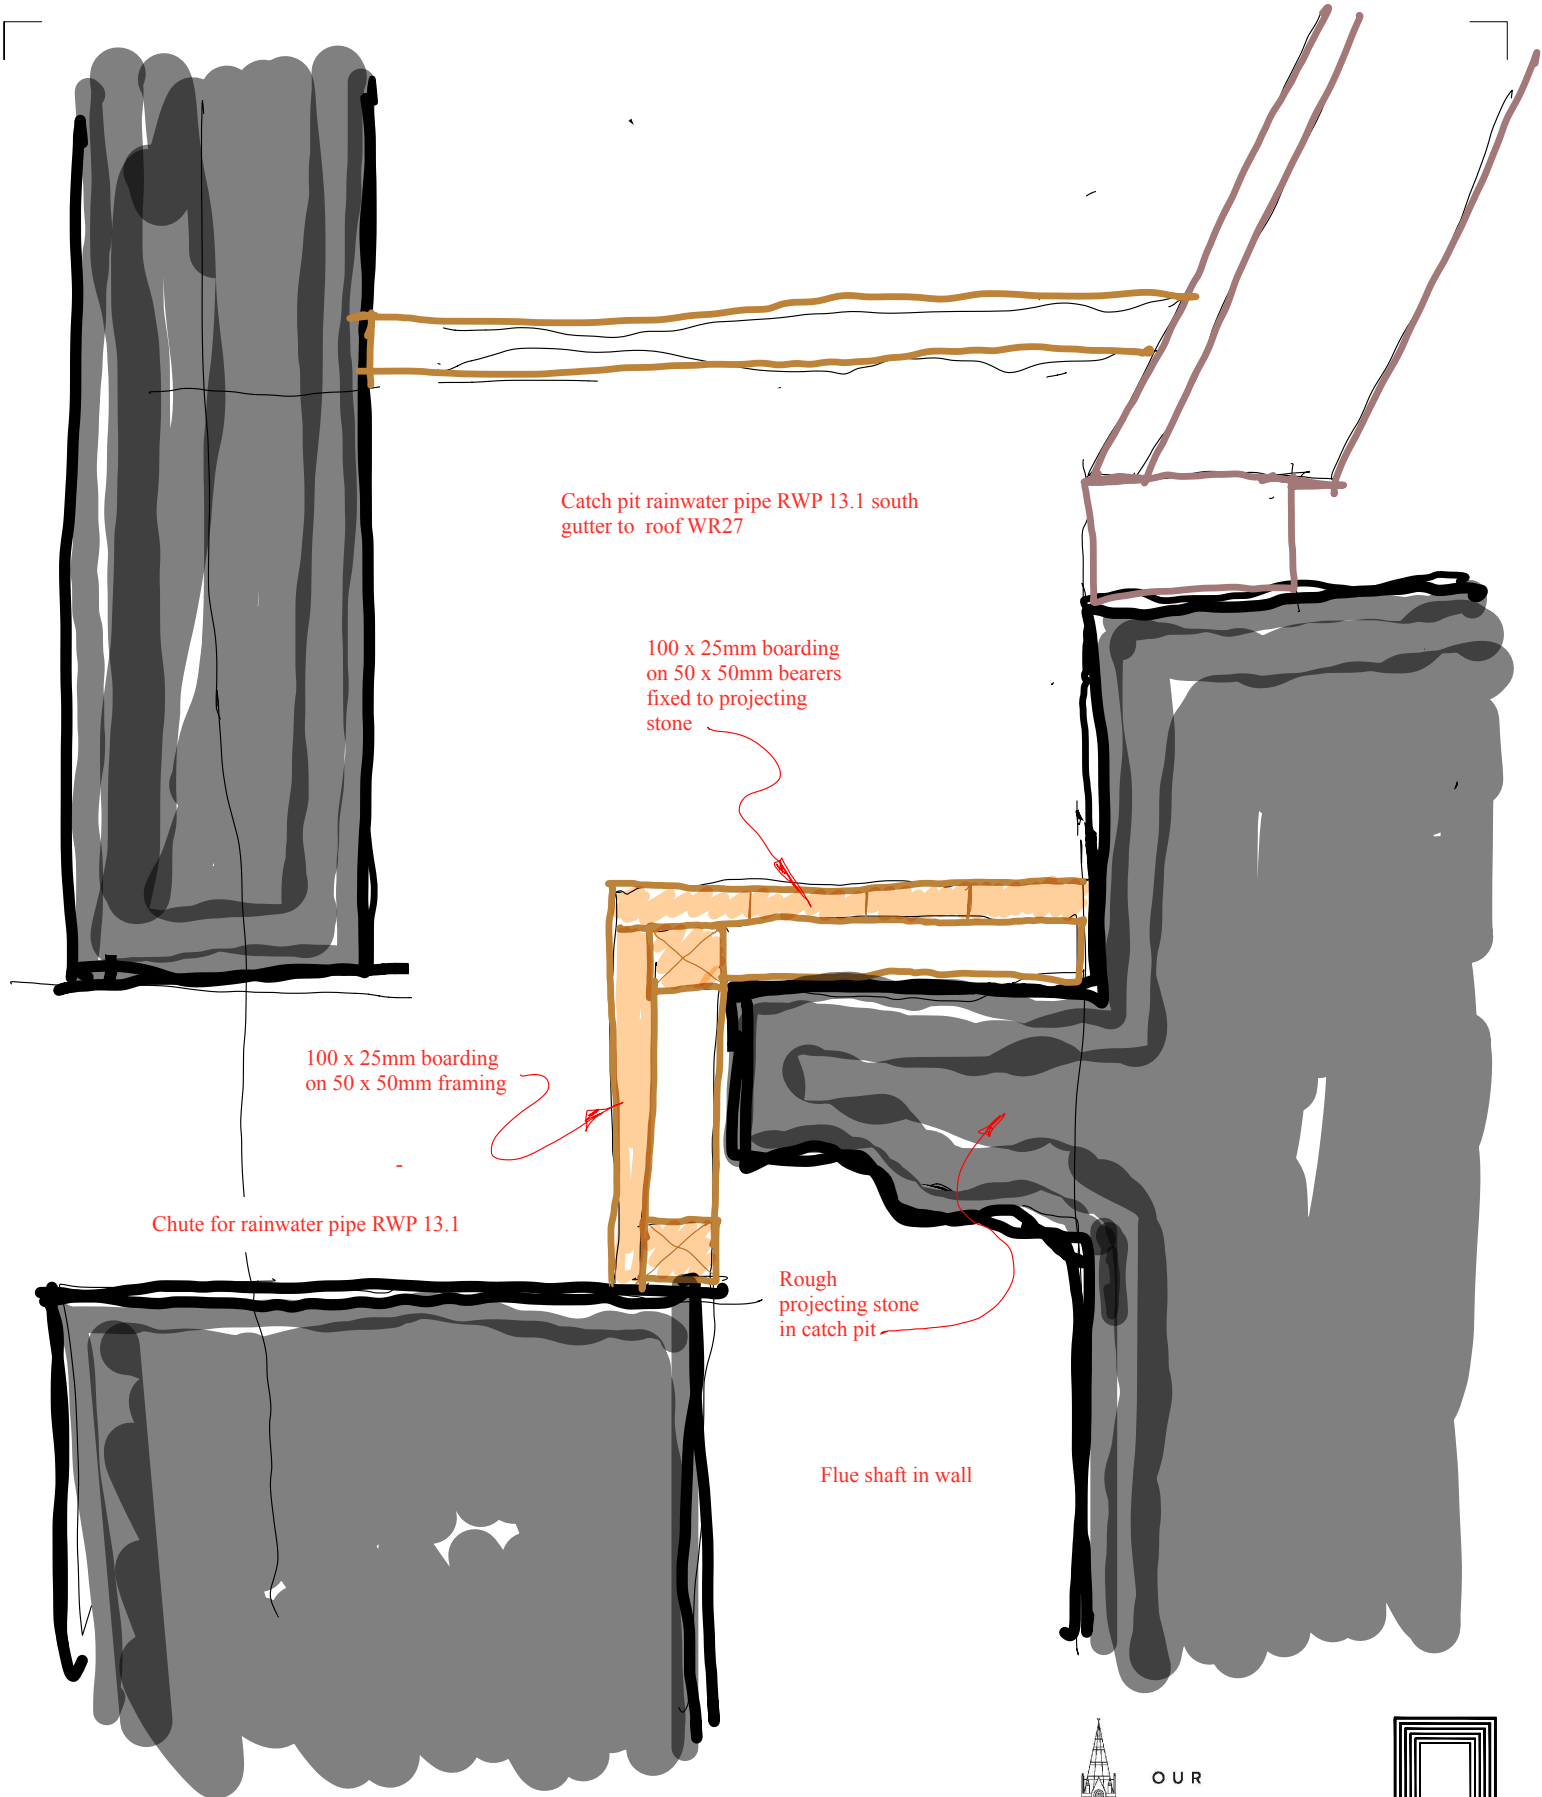

OUR
TOWN
HALL
PROJECT

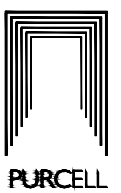

PURCELL

Notes: Drawings are based on survey data and may not accurately represent what is physically present. Do not scale from this drawing. All dimensions are to be verified on site before proceeding with work. All dimensions are in millimeters unless noted otherwise. Purcell shall be notified in writing of any discrepancies.			CLIENT	Manchester City Council	DRAWING STATUS	S4 Construction
			PROJECT	Our Town Hall	JOB NUMBER	236959
First issue 26/05/2023 GR JC			DRAWING TITLE	Framing to enclose top of flue in catch pit to rainwater pipe 13.1	DRAWING NO.	OTH-PUR-TH-RF-SKE-A-3316
			SIZE & SCALE	Not to scale	REVISION	-
ISSUE	DATE	DRAWN	APPROVED	DESCRIPTION		