


**Eaves to roof WCR07 -
adjustment of refer ends
to widen gutter**

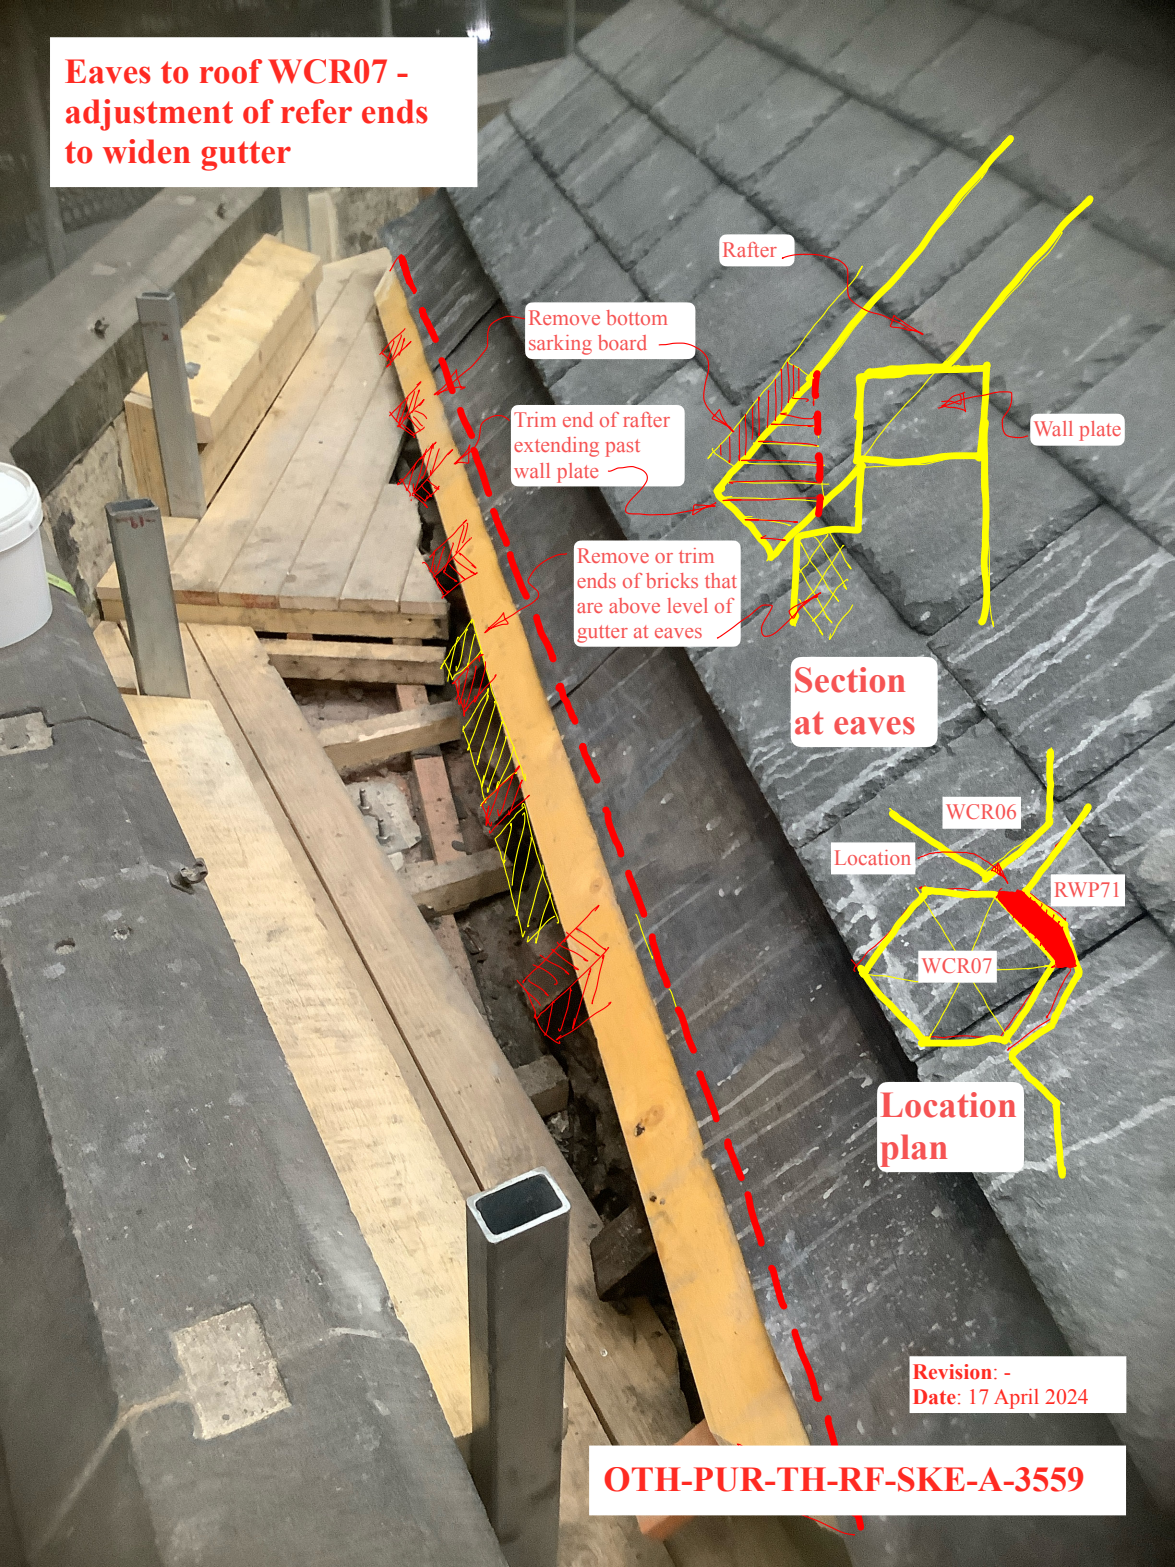

Rafter

Remove bottom
sarking board

Trim end of rafter
extending past
wall plate

Remove or trim
ends of bricks that
are above level of
gutter at eaves

Wall plate

Section
at eaves

WCR06

Location

RWP71

WCR07

Location
plan

Revision: -
Date: 17 April 2024

OTH-PUR-TH-RF-SKE-A-3559