



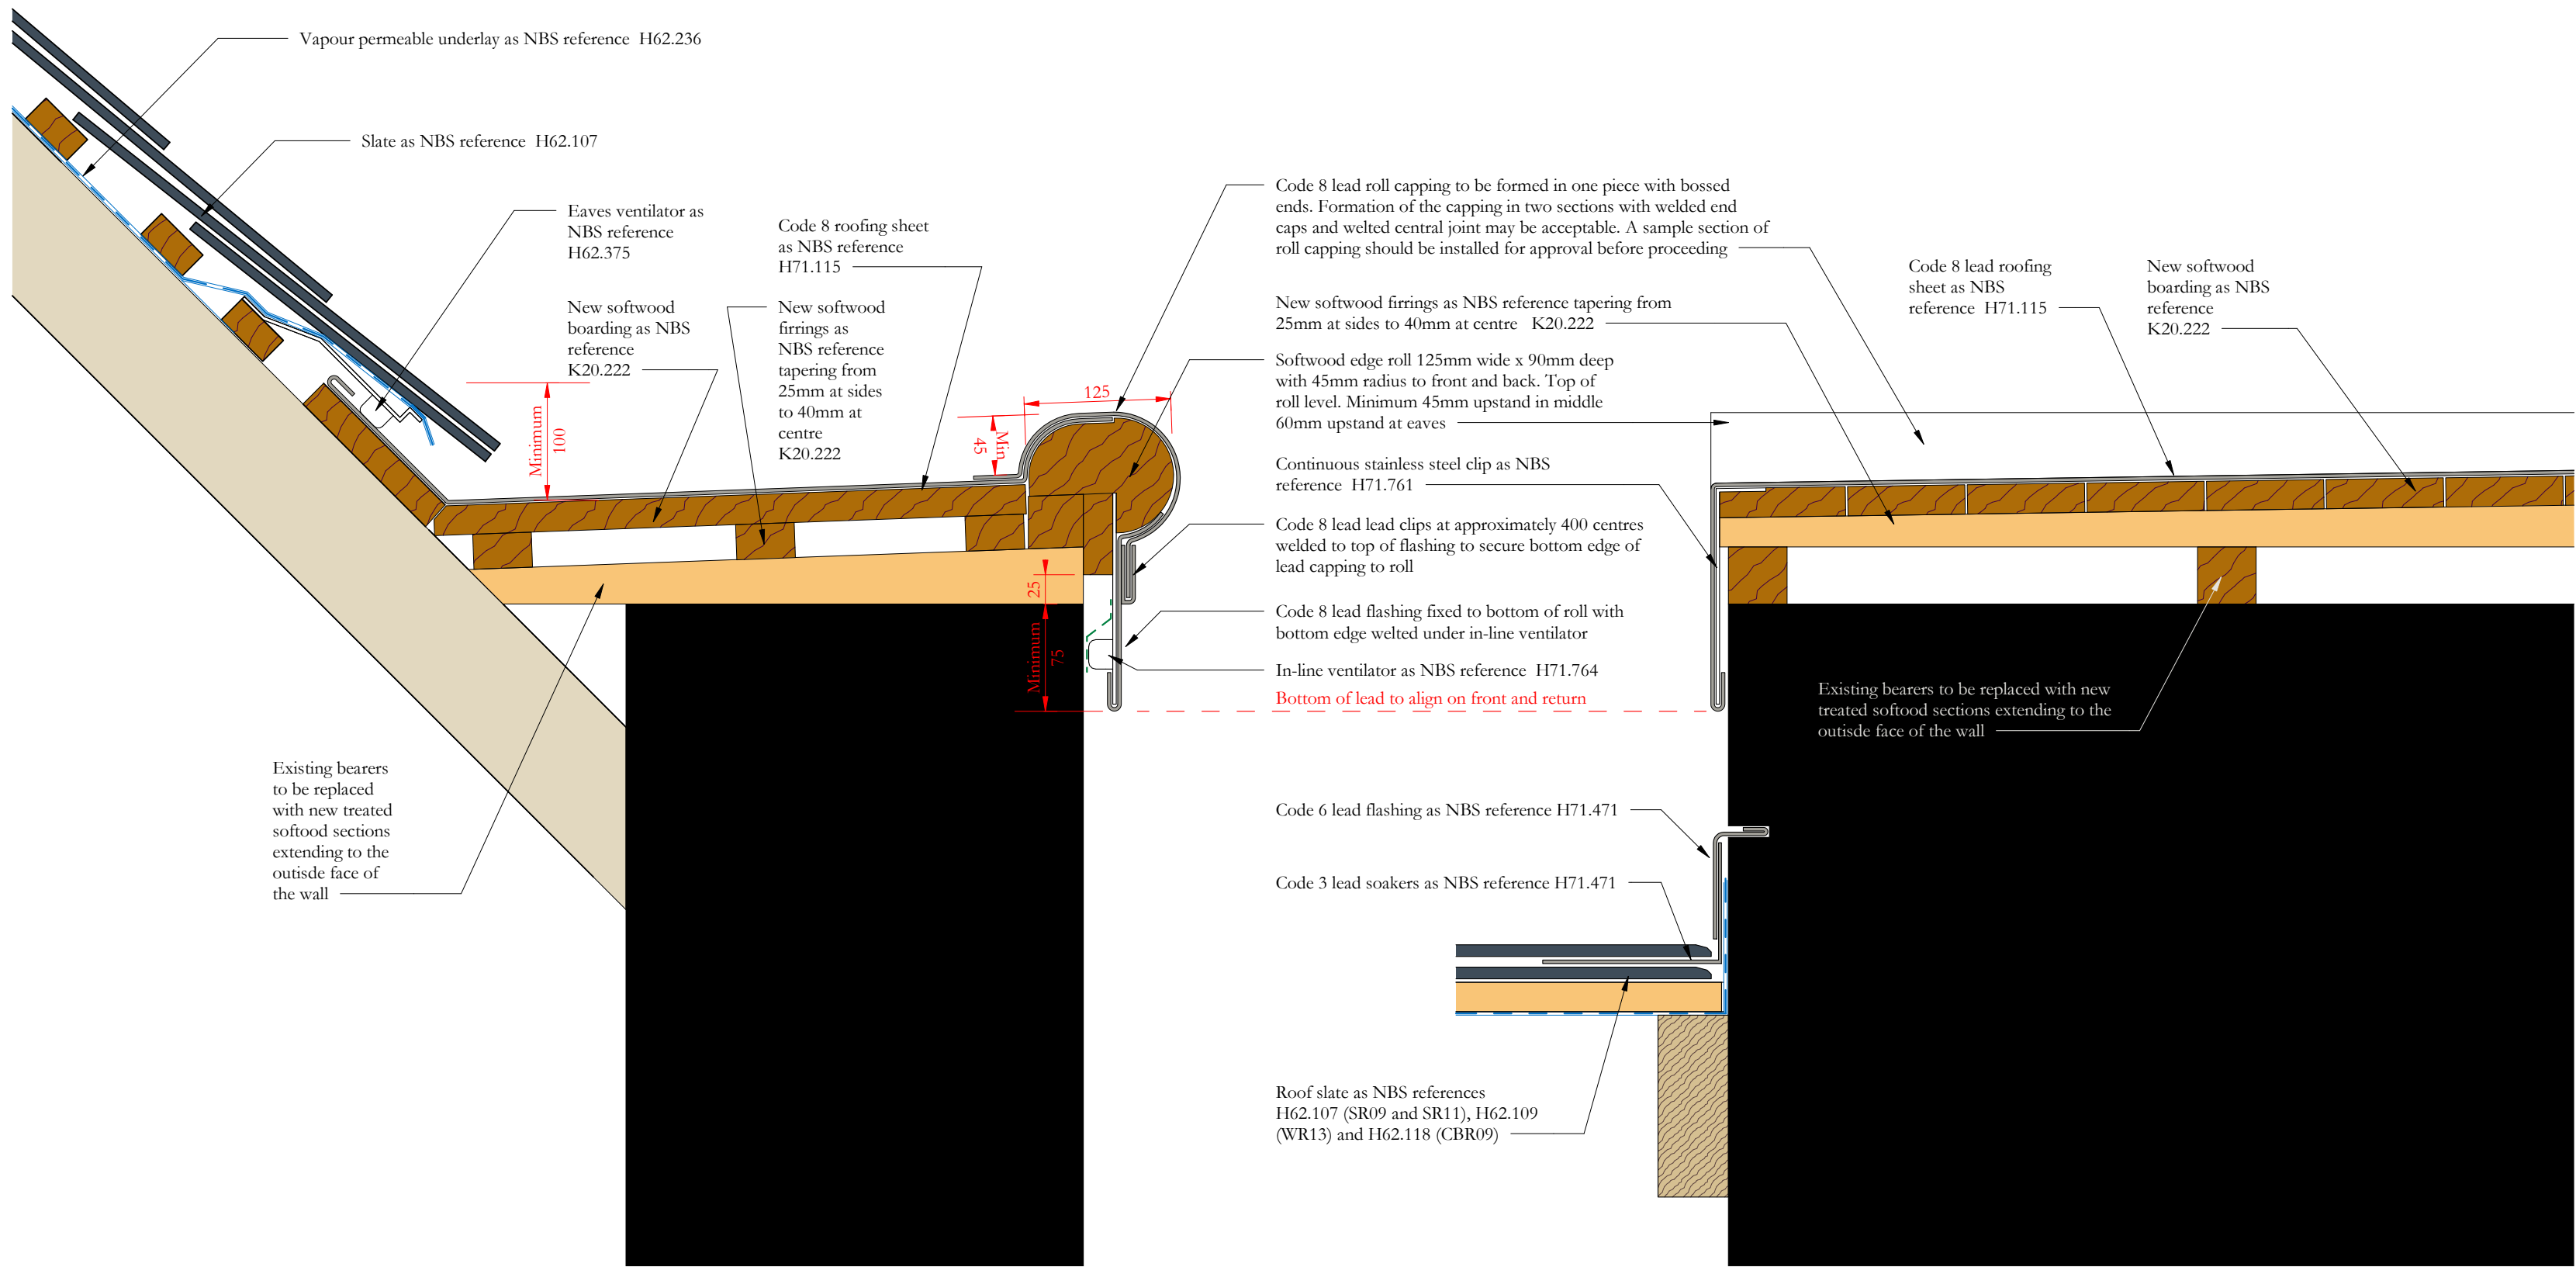

Eaves Detail

Verge Detail

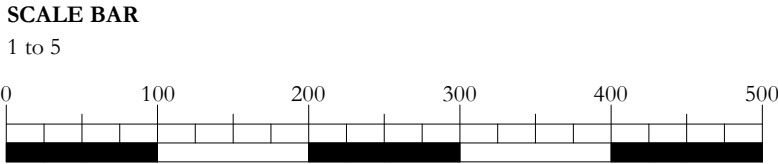

Scale Bars to be used as guidance only - refer to sheet size below

1:100	mm	1000	3000	5000	7000	
1:200	mm	5000	8000	10000	12000	
1:500	M	5	15	25	35	
1:1250	M	10	30	50	70	90


Notes:
Drawings are based on survey data and may not accurately represent what is physically present.
Do not scale from this drawing. All dimensions are to be verified on site before proceeding with the work.
All dimensions are in millimeters unless noted otherwise.
Purcell shall be notified in writing of any discrepancies.

Revision 01: Existing timber bearers to be replaced with new treated softwood sections. Lead roll capping detail amended to include a separate front fascia flashing with lead clips welded to the fascia to retain the bottom edge of the roll capping. Additional note added regarding the formation of the roll capping

-	02/03/2023	JC	GR	First issue
01	02/10/2023	JC	GR	See note in revision cloud
ISSUE	DATE	APPROVED	DRAWN	DESCRIPTION



OUR
TOWN
HALL
PROJECT

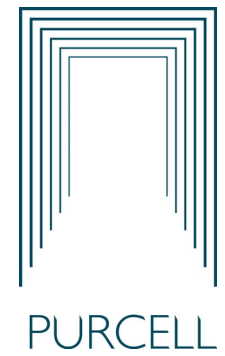

PURCELL

Project Office, Room 308, Town Hall, MANCHESTER M60 2L1
+44 (0) 7970 097 432
www.purcelluk.com

PROJECT STATUS	RIBA Stage 5
CLIENT	Manchester City Council
PROJECT	Our Town Hall
DRAWING TITLE	Details to stone window heads roofs NRO2, NR06, NR13, SR09 & SR14
SIZE & SCALE	A2: 1 : 5
DRAWING STATUS	S4 Construction
JOB NUMBER	236959
DRAWING NO.	REV
OTH-PUR-TH-RF-DWG-A-7081 01	
© PURCELL 2019. PURCELL ® IS THE TRADING NAME OF PURCELL ARCHITECTURE LTD.	