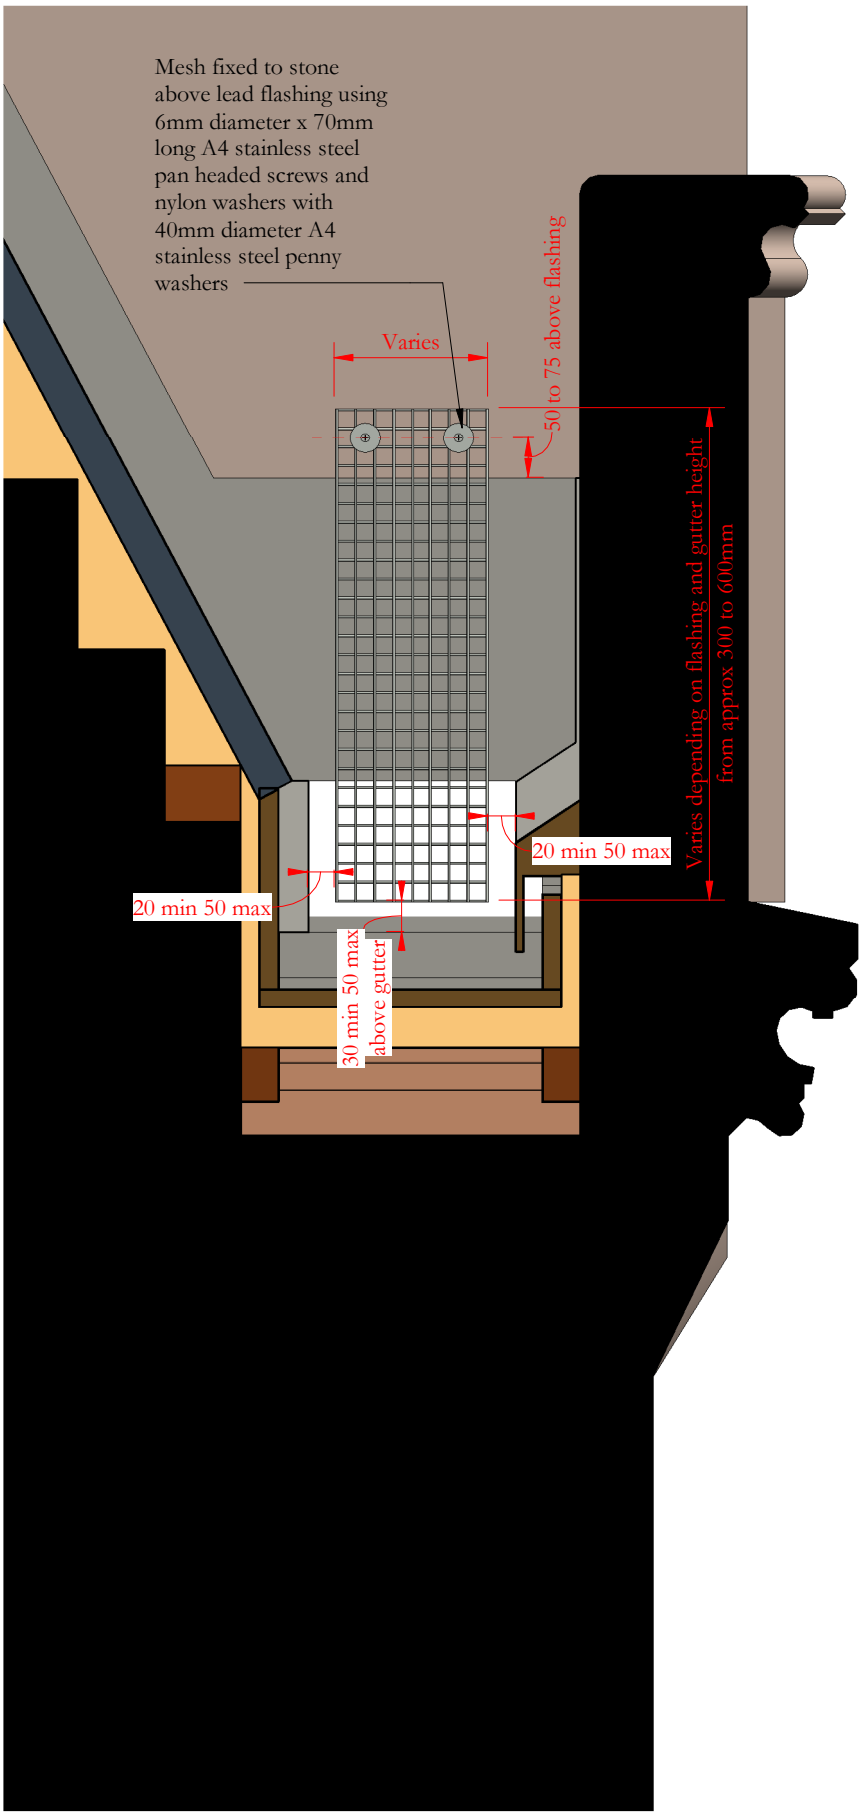


SCALE BAR

1 to 10

0 100 200 300 400 500

ISSUE	DATE	DRAWN	APPROVED	DESCRIPTION
-	06/09/2024	JC	GR	First issue

OUR TOWN HALL PROJECT

PURCELL

Project Office, Room 308, Town Hall, MANCHESTER M60 2L1
+44 (0) 7970 097 432
www.purcelluk.com

PROJECT STATUS	**RIBA Stage 5**
CLIENT	**Manchester City Council**
PROJECT	**Our Town Hall**
DRAWING TITLE	**Bird mesh protection to gutter penetration openings through dormer cheeks**
SIZE & SCALE	**A4 1 : 10**
DRAWING STATUS	**S4 Construction**
JOB NUMBER	**236959**
DRAWING NO.	**OTH-PUR-TH-RF-DWG-A-7622**
REV	**-**

© PURCELL 2019. PURCELL ® IS THE TRADING NAME OF PURCELL ARCHITECTURE LTD.