

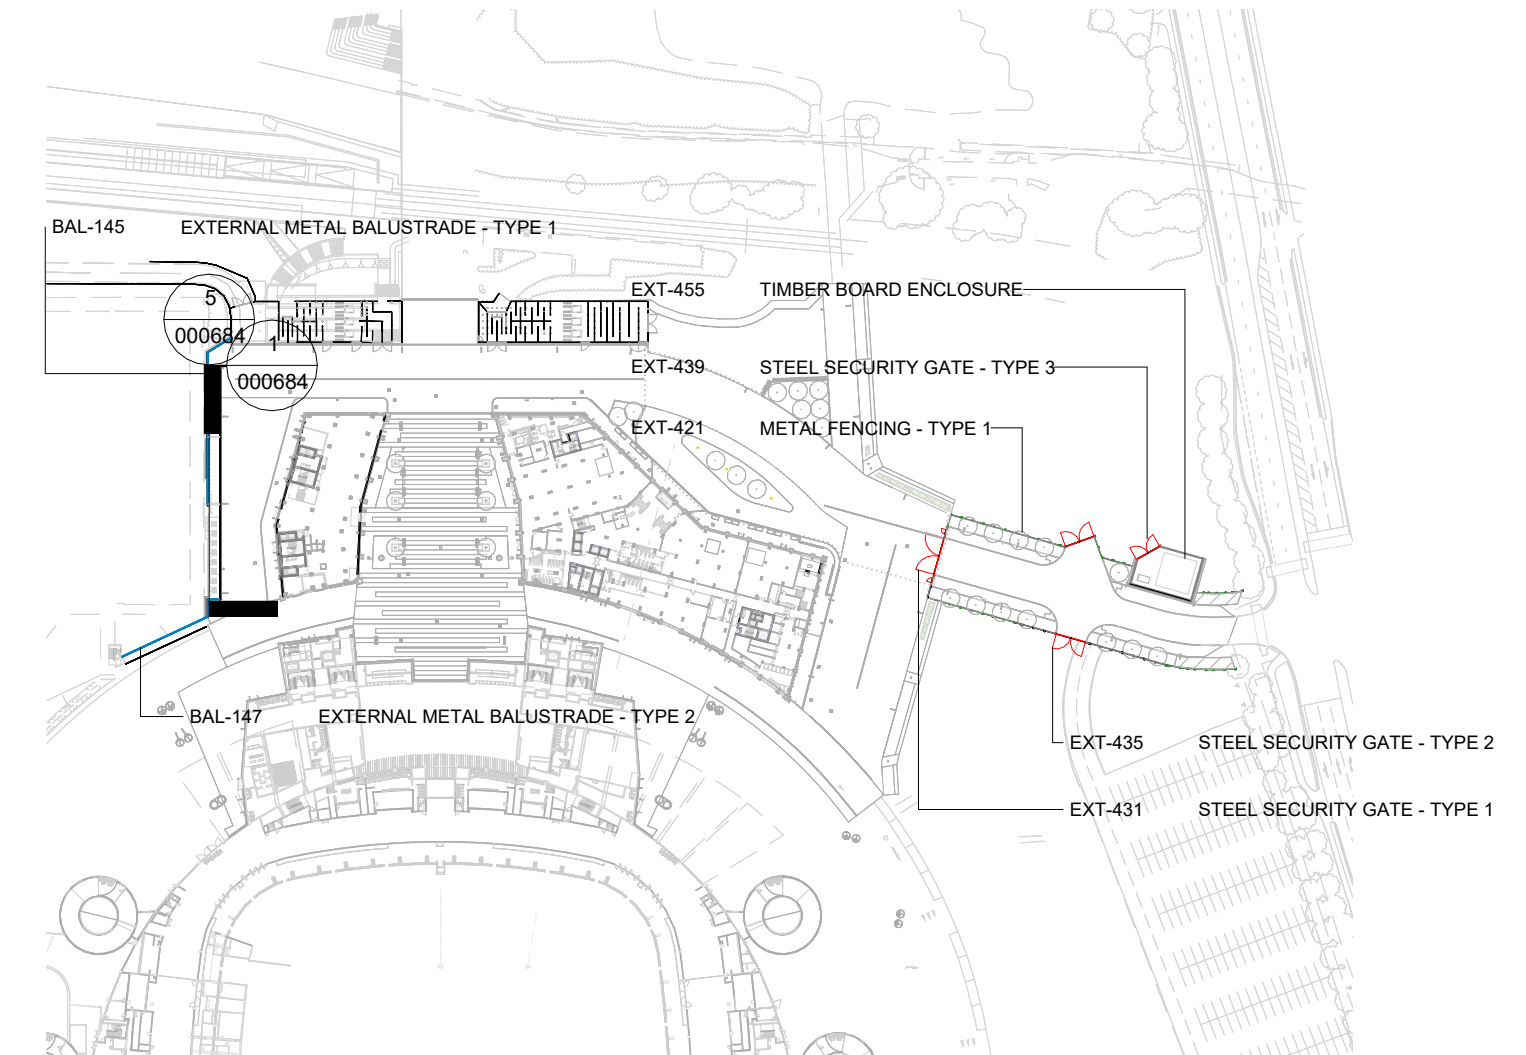
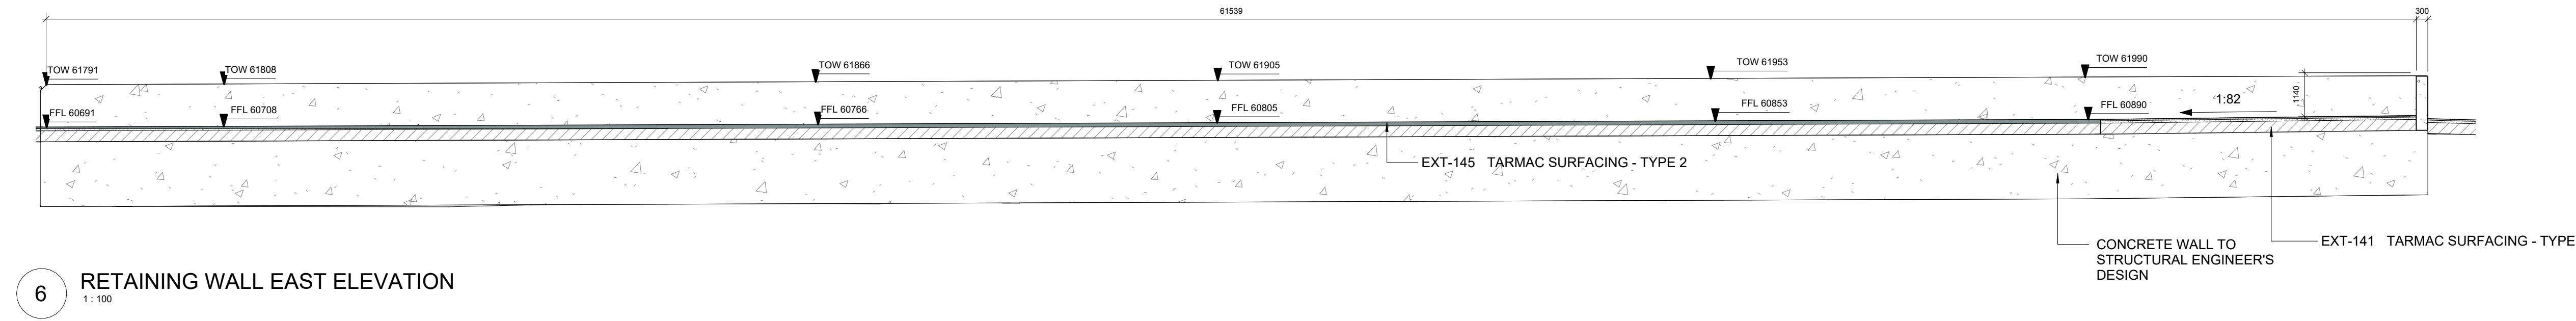
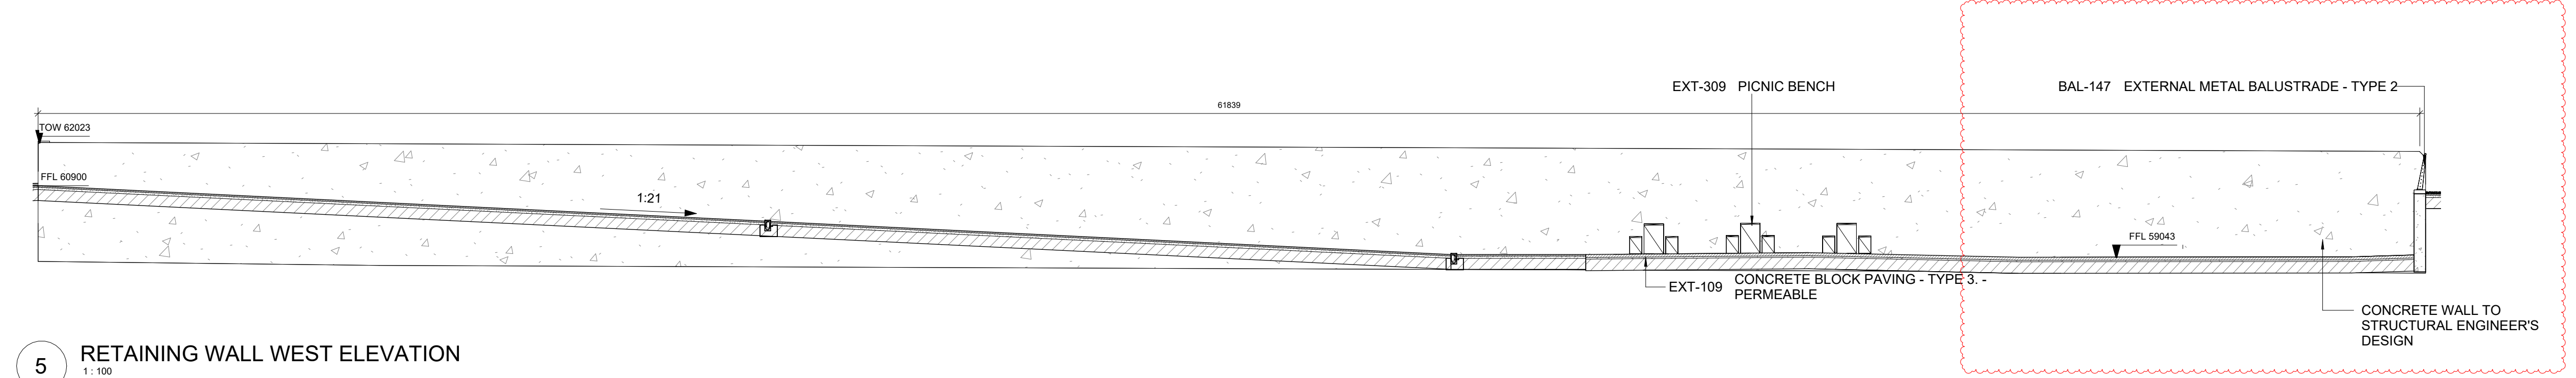
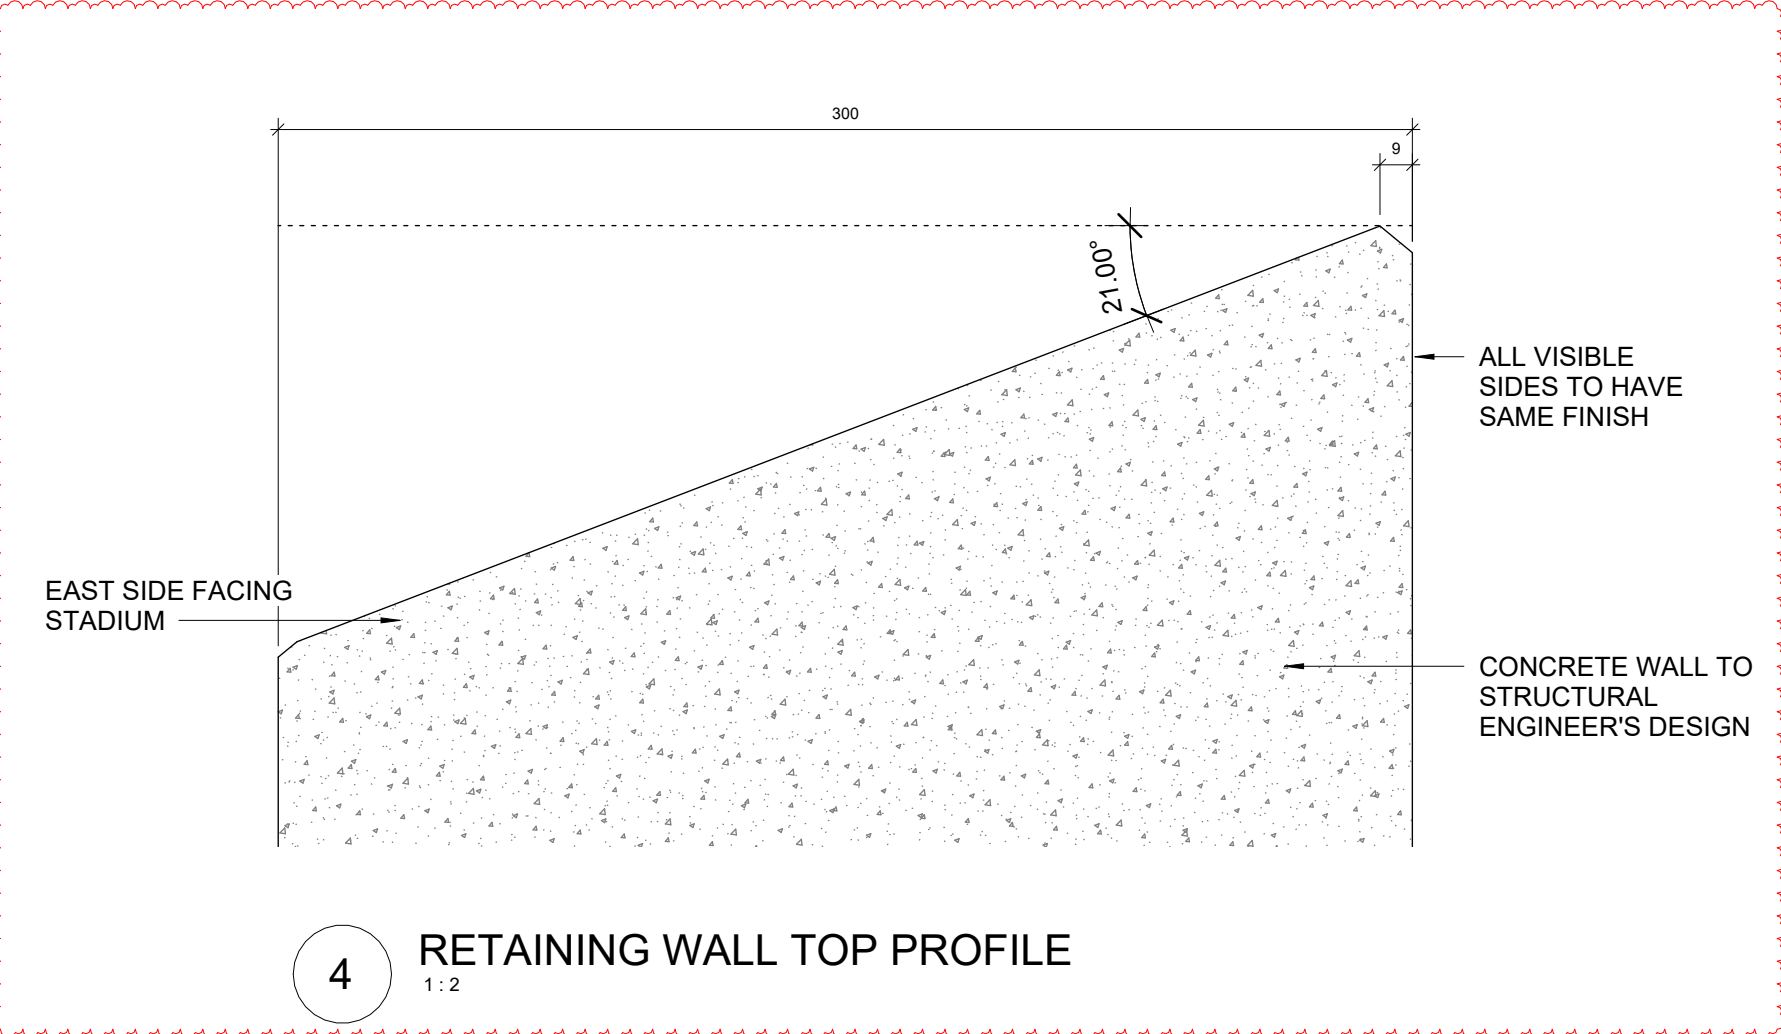
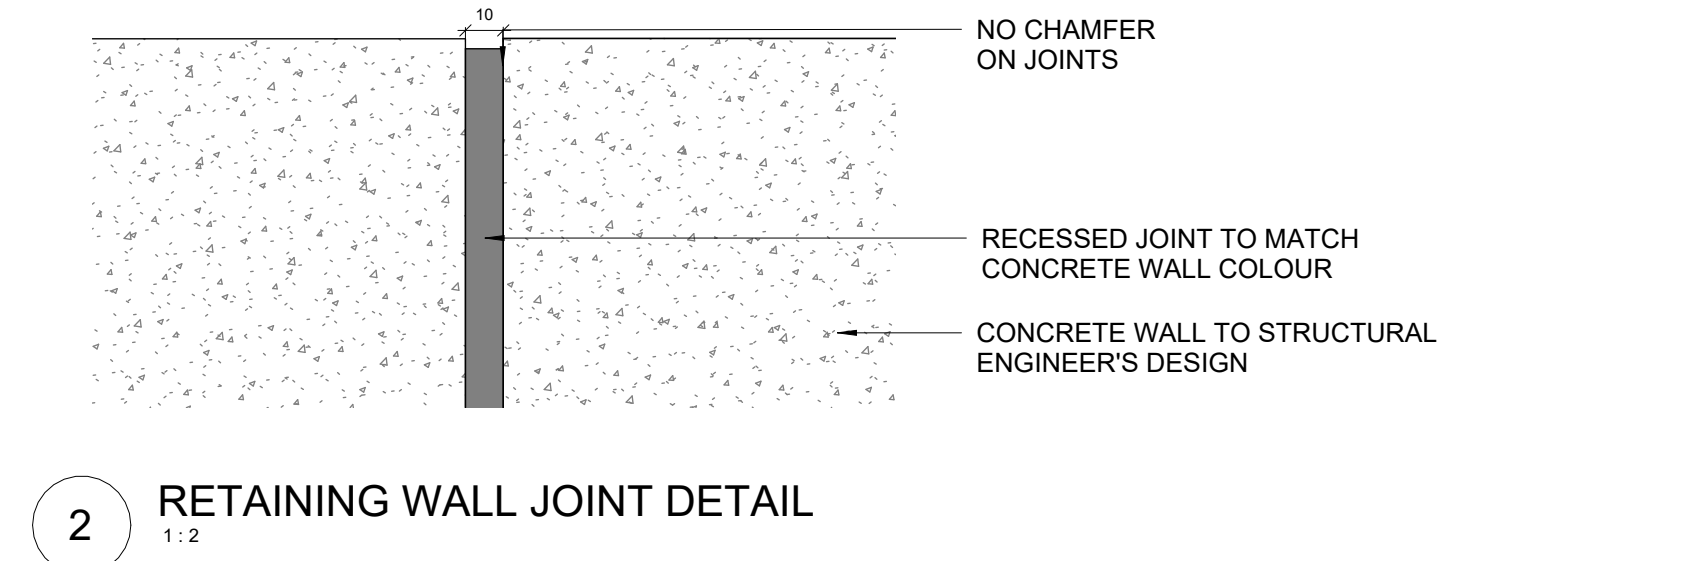


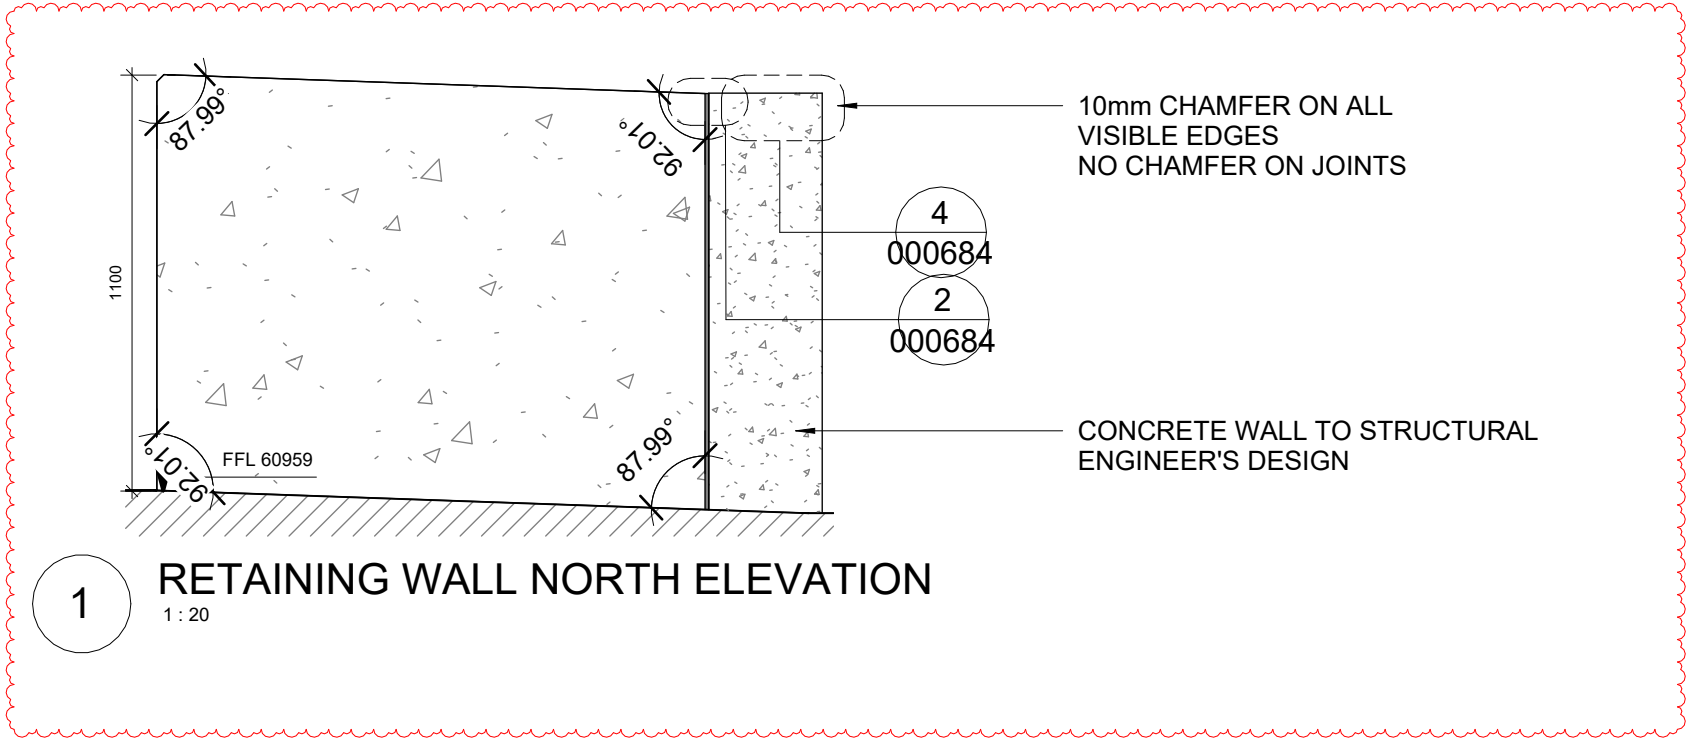

REVISIONS		
REV	DATE	DESCRIPTION
P00	30.06.23	ISSUED FOR STAGE 4
P01	20.07.23	DISCIPLINE CHANGED FROM "A" TO "L"
P02	02.02.24	ISSUED FOR STAGE 4 UPDATE
C01	01.05.24	ISSUED FOR CONSTRUCTION

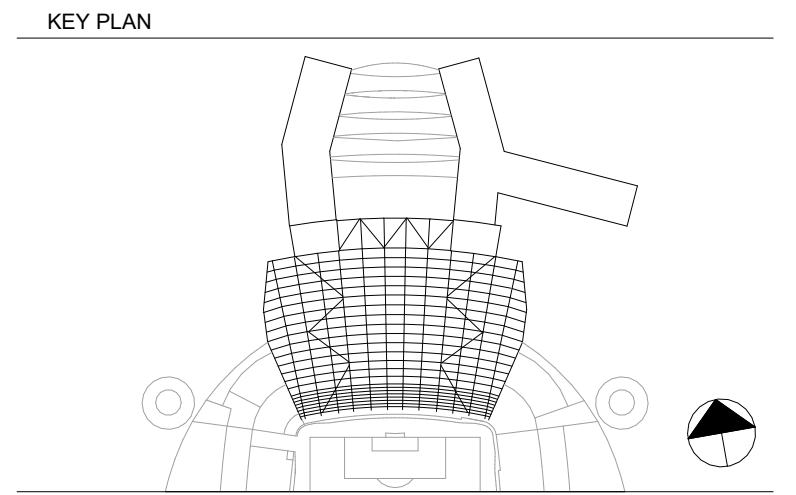

- KEY
- GATES
 - EXT-445 PEDESTRIAN GATE
 - EXT-431 STEEL SECURITY GATE - TYPE 1
 - EXT-435 STEEL SECURITY GATE - TYPE 2
 - EXT-439 STEEL SECURITY GATE - TYPE 3
 - FENCES
 - EXT-421 METAL FENCING - TYPE 1
 - EXT-423 METAL FENCING - TYPE 2
 - BALUSTRADES
 - BAL-145 EXTERNAL METAL BALUSTRADE - TYPE 1
 - BAL-147 EXTERNAL METAL BALUSTRADE - TYPE 2
 - WALLS
 - CON-309 RETAINING WALL

CLIENT

MANCHESTER CITY

© COPYRIGHT. ALL RIGHTS RESERVED

THIS WORK IS COPYRIGHT AND CANNOT BE REPRODUCED OR COPIED IN ANY FORM OR BY ANY OTHER MEANS (GRAPHIC, ELECTRONIC OR MECHANICAL, INCLUDING PHOTOCOPYING) WITHOUT THE WRITTEN PERMISSION OF POPULOUS ANY LICENSE, EXPRESS OR IMPLIED, TO USE THIS DOCUMENT FOR ANY PURPOSE WHATSOEVER IS RESTRICTED TO THE TERMS OF THE AGREEMENT OR IMPLIED AGREEMENT BETWEEN POPULOUS AND THE INSTRUCTING PARTY.

USE FIGURED DIMENSIONS IN PREFERENCE TO SCALED. CHECK ALL DIMENSIONS ON SITE BEFORE FABRICATION OR SETTING OUT

ARCHITECT

POPULOUS®

14 BLADES COURT | DEODAR ROAD | LONDON | SW15 2NU | UNITED KINGDOM
TELEPHONE +44 (0)20 8874 7666 FACSIMILE +44 (0)20 8874 7470
ALL PRODUCTION & INTELLECTUAL PROPERTY RIGHTS RESERVED © POPULOUS 2009

PROJECT NAME

MCFC - NORTH EXPANSION

DRAWING TITLE

**LANDSCAPE
WALLS, FENCES, GATES
TYPICAL RETAINING WALL DETAILS**

STATUS	RIBA STAGE	PROJECT NO.					
S4	4	4348					
DATE	SCALE	SIZE					
30/06/23	As indicated	A1					
DRAWN	CHECKED	APPROVED					
SA	TJ	MT					
PROJECT	ORIGIN	ZONE	LEVEL	TYPE	ROLE	DRAWING	REV
NSE-POP-ZZ	- ZZ	- DD	- L	- 000684	C01		