

General Notes:

This drawing is the property of Fletcher-Rae (UK) Limited and copyright is reserved by them. The drawing is not to be copied, reproduced or re-distributed either in whole or in part without the prior written consent of Fletcher-Rae (UK) Limited.

The originator shall have no responsibility for any liability, loss, cost, damage or expense arising from or relating to any use of this document other than for its intended purpose on this project.


This drawing shall be read in conjunction with all other relevant drawings, specifications and associated documentation. Any discrepancies, errors or omissions are to be reported to the originator before proceeding with work.

All dimensions are to be checked on site by the contractor prior to proceeding with any work. This drawing shall not be scaled to ascertain any dimensions Work to figured dimensions only.

DISCLAIMER
When this drawing is issued in CAD, it is an uncontrolled version issued for information only, to enable the recipient to prepare their own documents/ drawings for which they are solely responsible.

SOFTWARE INTEROPERABILITY
Fletcher-Rae (UK) Limited prepared this drawing using Autodesk[®]REVIT.

Fletcher-Rae (UK) Limited does not accept liability for any loss or degradation of any information held in the drawing resulting from the translation from the original file format to any other file format or from the recipients reading of it in any other programme.

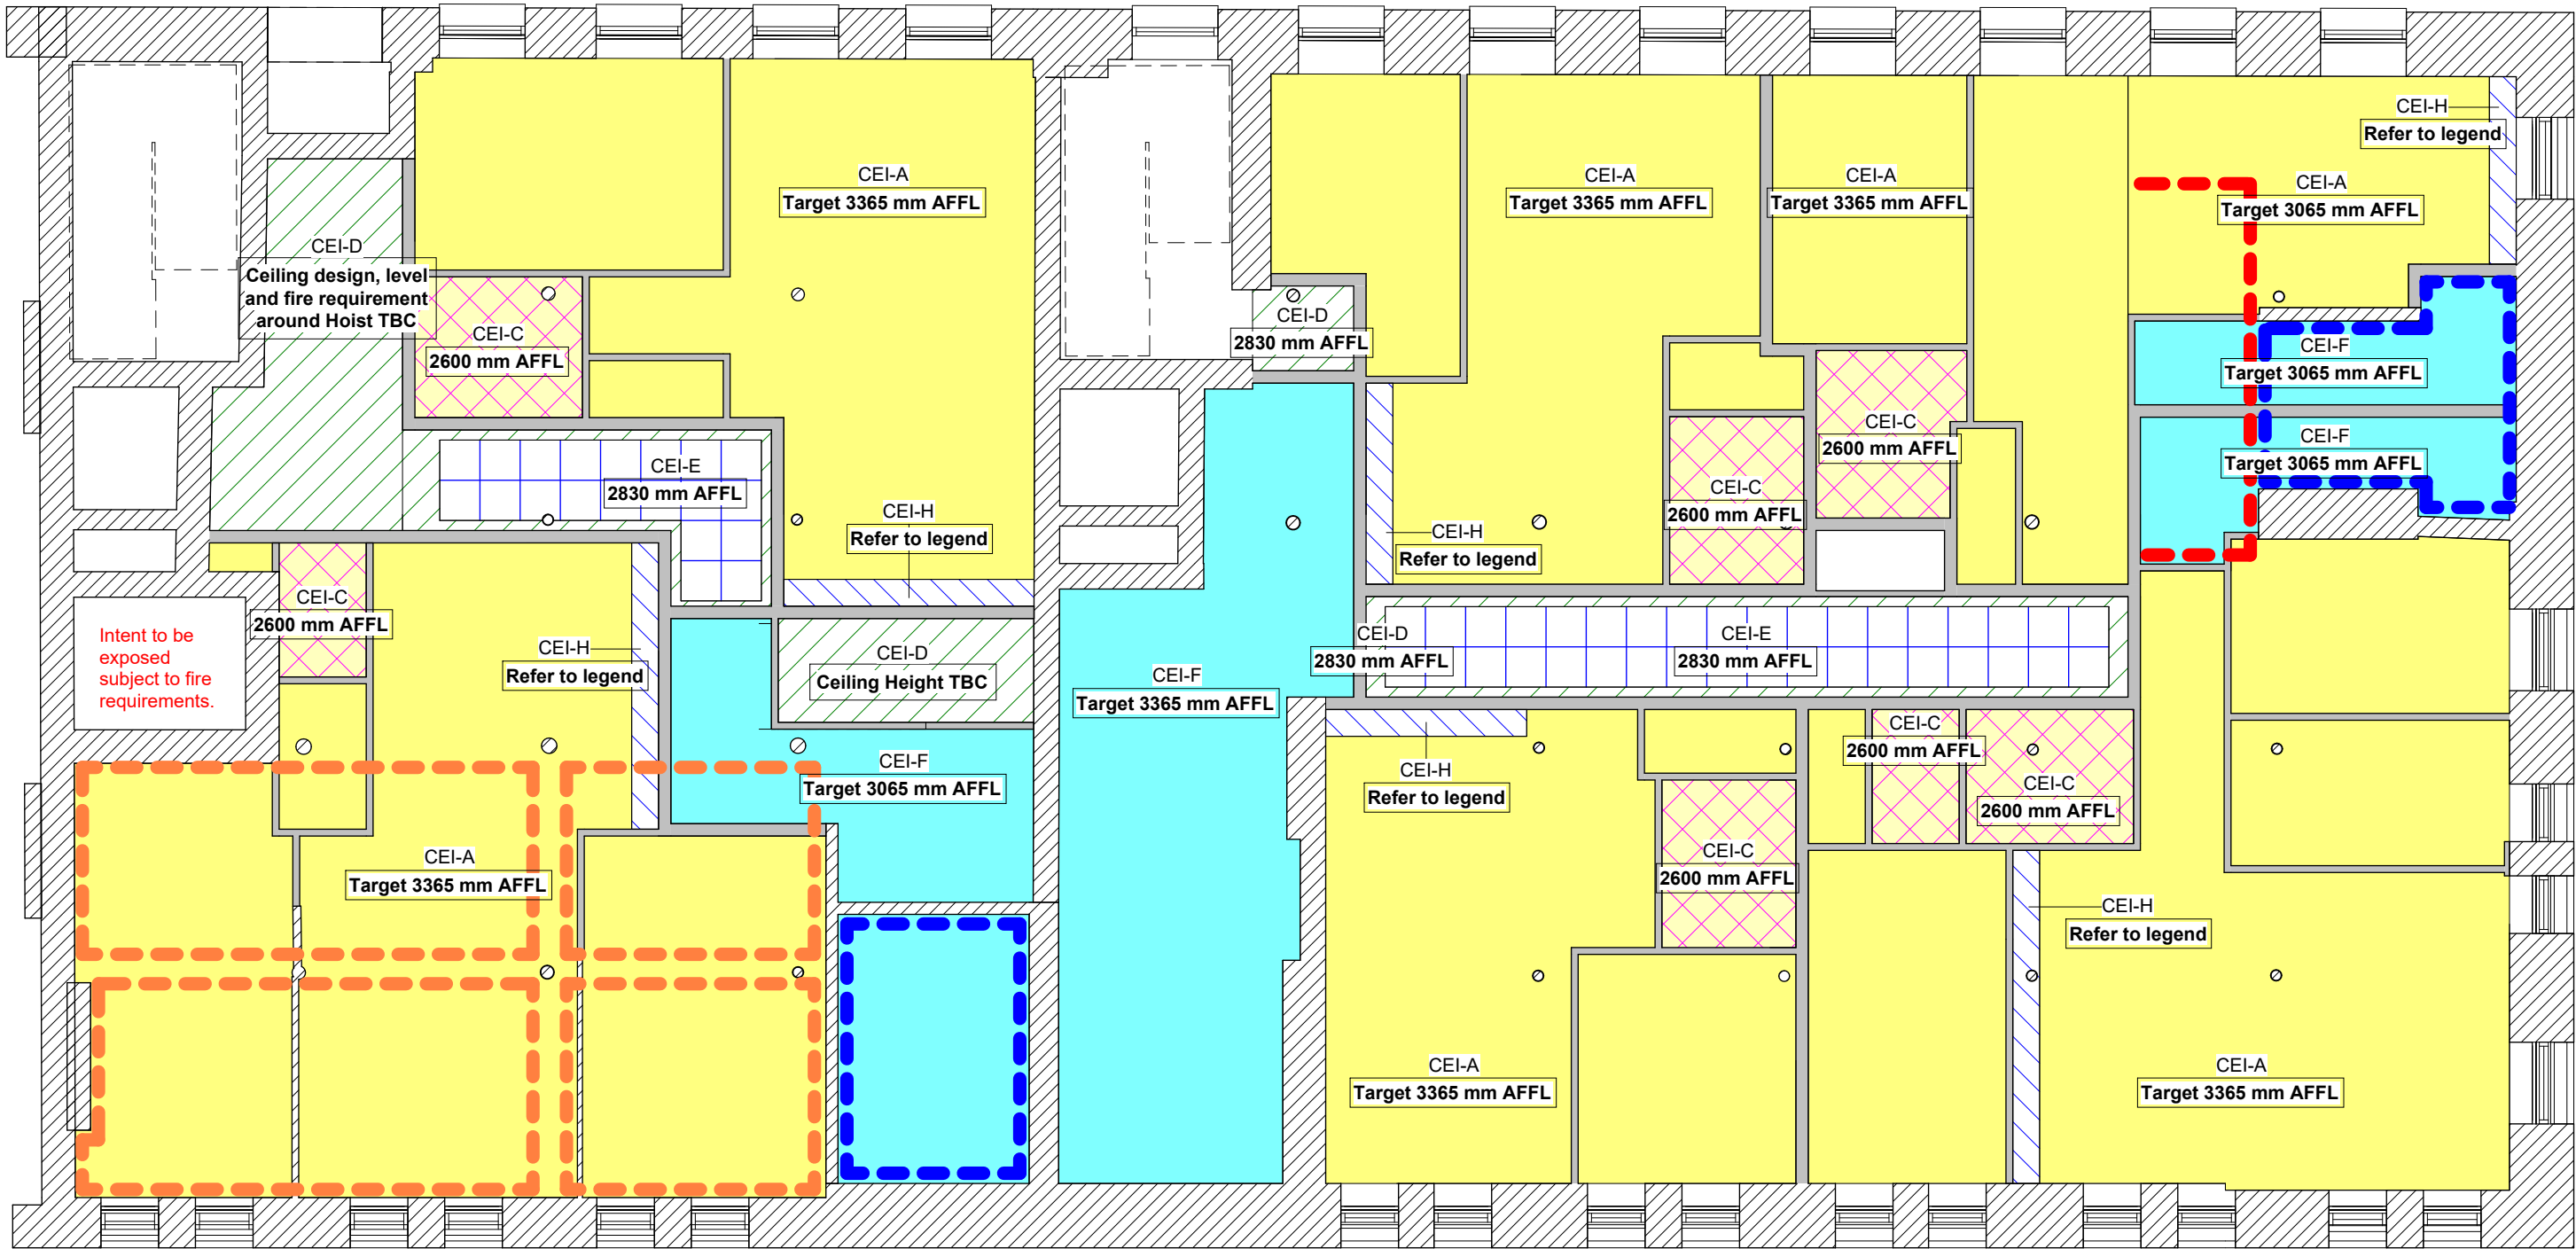

Proposed RCP - Upper Ground Floor

1 : 100

LEGEND - CORNICE TYPE


Cornice Type 1



Existing cornice to be retained within ceiling void.

Existing cornice to be retained within ceiling void. New cornice to be installed to new ceiling level.

Cornice Type 2

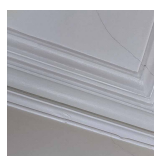

Existing cornice to be retained within ceiling void.

* For cornices section details and newcornice design intent, refer to drawing: 24029-HFR-VA-XX-DR-A9080

All cornice locations are indicative only. Final design, details and ceiling level are subject to confirmation following a detailed survey, heritage approval.

LEGEND - CEILING TYPE



CEI-A - Cementitious fireboard ceiling to achieve FR-60min.



CEI-B - Standard plasterboard ceiling



CEI-C - Moisture resistant MF plasterboard ceiling
Fixed below ceiling type CEI-A / CEI-B



CEI-D - Plasterboard fire-rated Margins / bulkhead
Fire requirements TBC.




CEI-E - Accessible fire-rated Plank / lay in grid ceiling
Fire requirements TBC.




CEI-F - Main entrances fire-rated ceiling
Final design, apperance and fire requirements TBC.



CEI-G - Exposed soffit finish

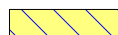

CEI-H - Standard plasterboard bulkhead
Fixed below ceiling type CEI-A / CEI-B
Final position & height TBC.

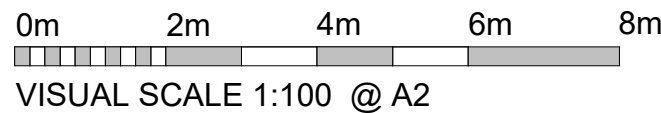

P02	Additional amendments	AL	14.11.25	SR
P01	First Issue - Additional information for LPA	SR	31.10.25	JC
Rev	Revision Details	Drawn	Date	Chck'd

Project No. **24029**
Suitability **S2 SUITABLE FOR INFORMATION**
Status **Planning**

Client:

Views

Project:

**8 Minshull Street
Manchester**

Sheet Name:

Proposed RCP - Upper Ground Floor

Drawing No.	24029-HFR-V1-UG-DR-A-9041	Rev.	P02
Drawn By	AL	Scale	1 : 100 @ A2
Created	20.10.2025		

HORIZON
fletcher | rae

Level 12, Tower 12, 18-22 Bridge Street, Manchester, M3 3BZ

t +44 (0) 161 242 1140
w www.fletcher-rae.com
e info@fletcher-rae.com