
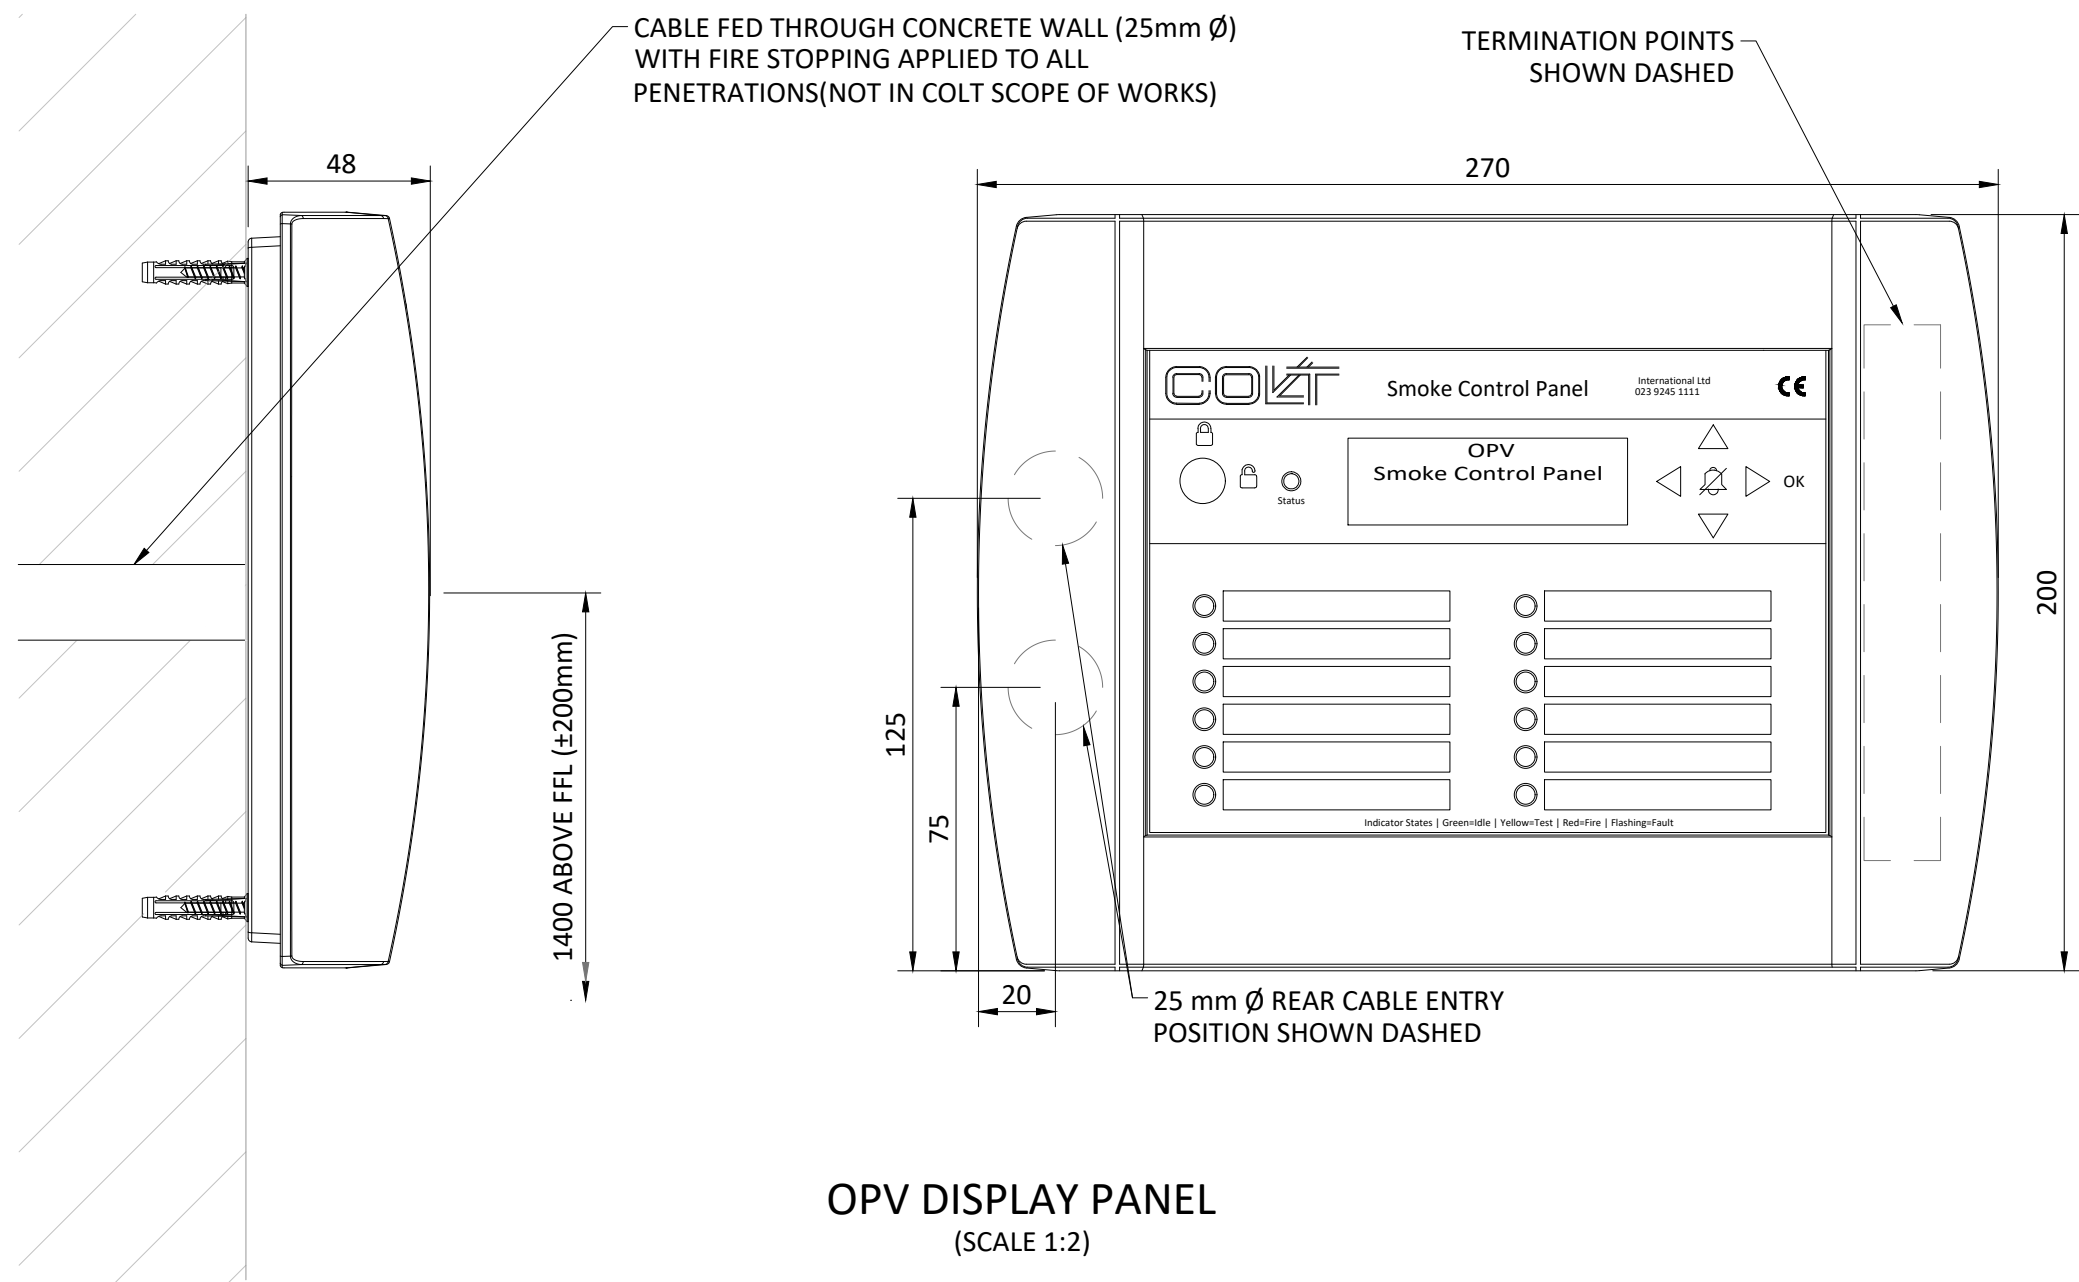
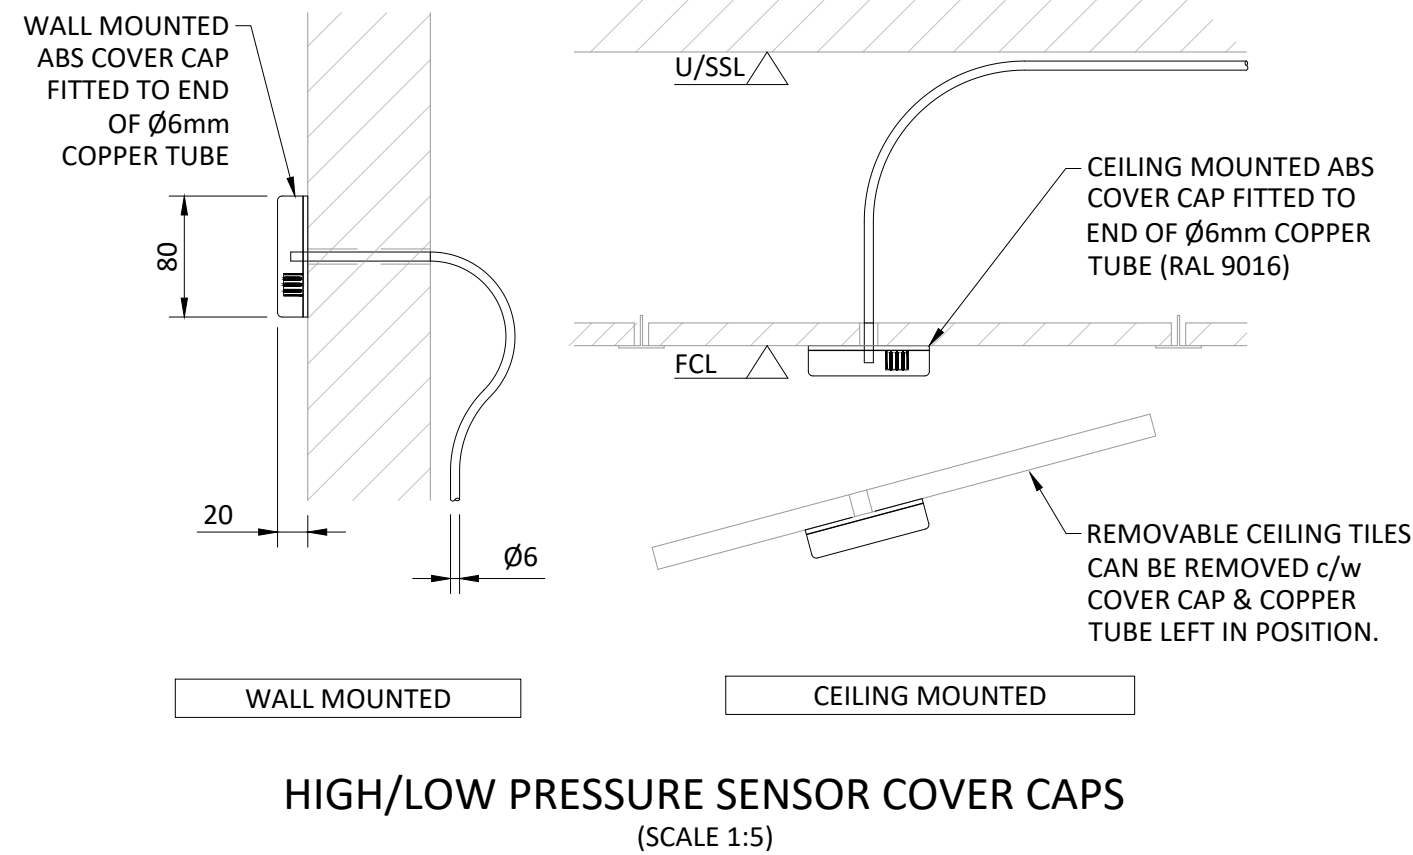


VISIBLE





DISCREET

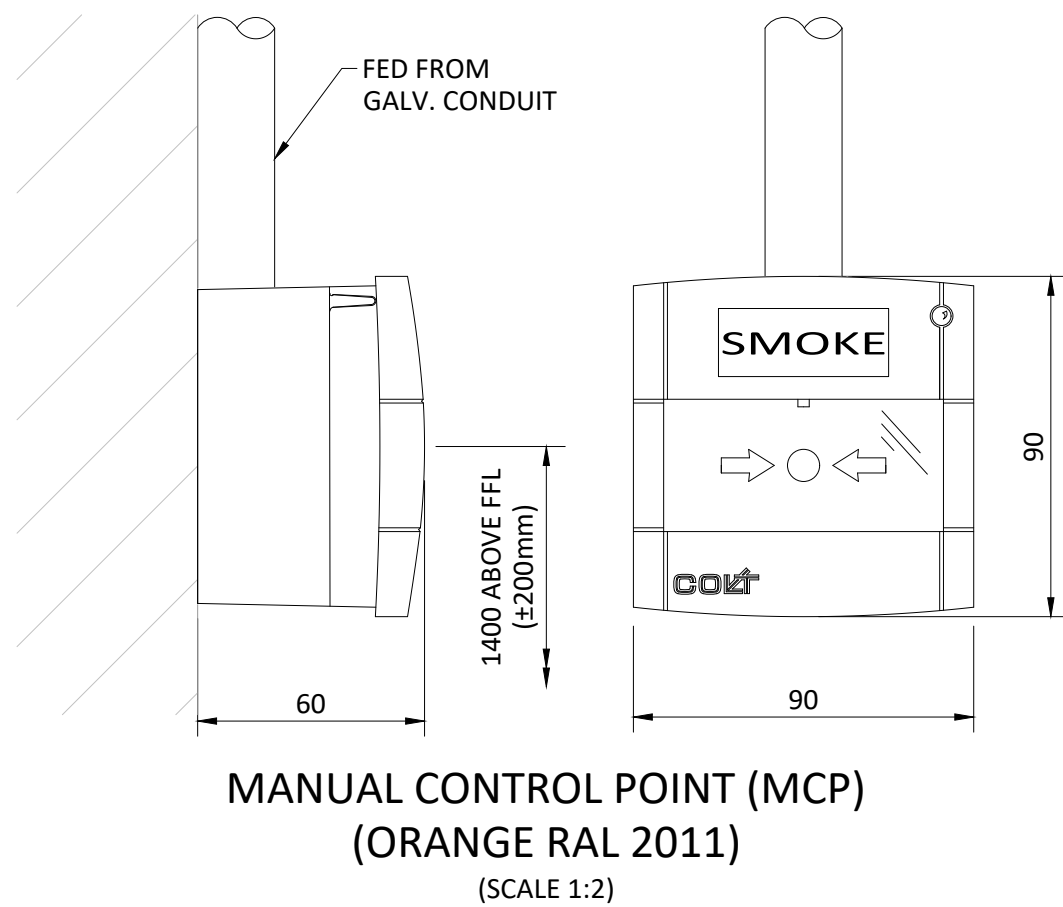

COLT REF: ANAC87

VISIBLE


DISCREET

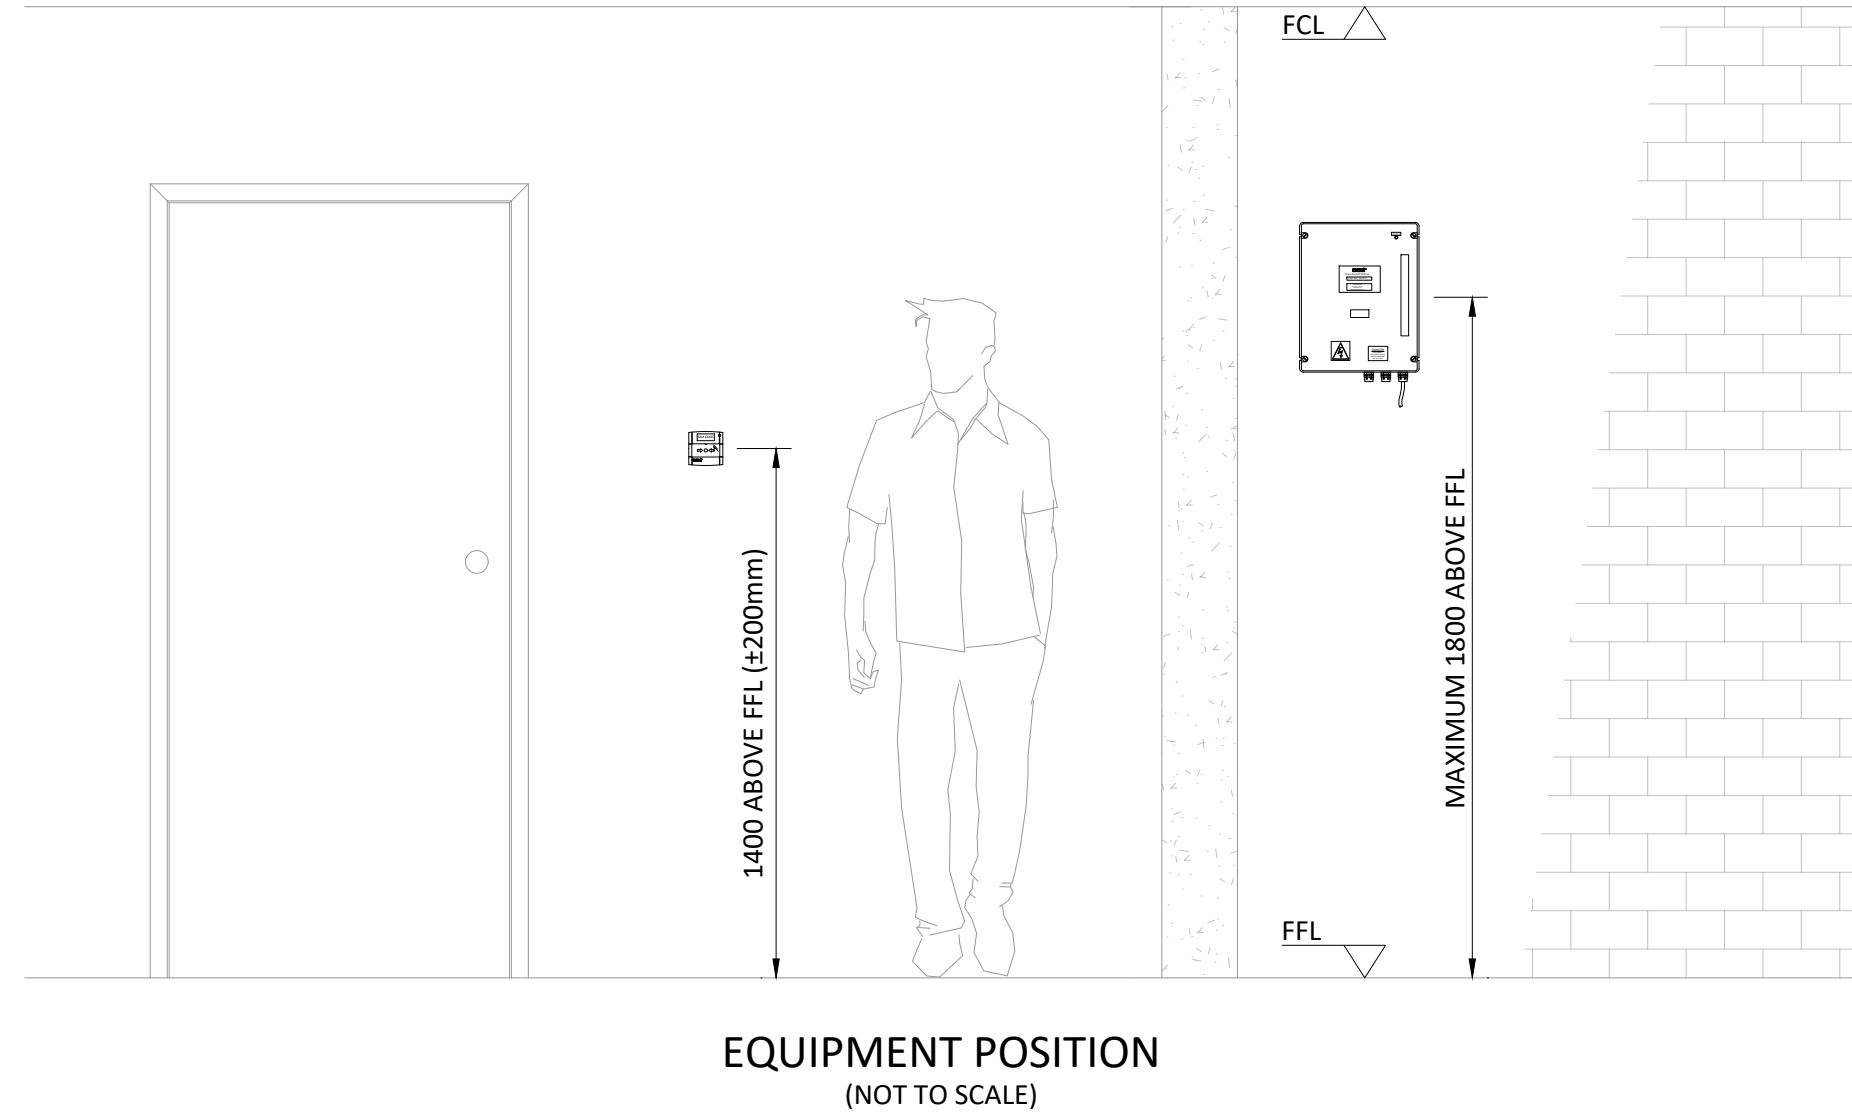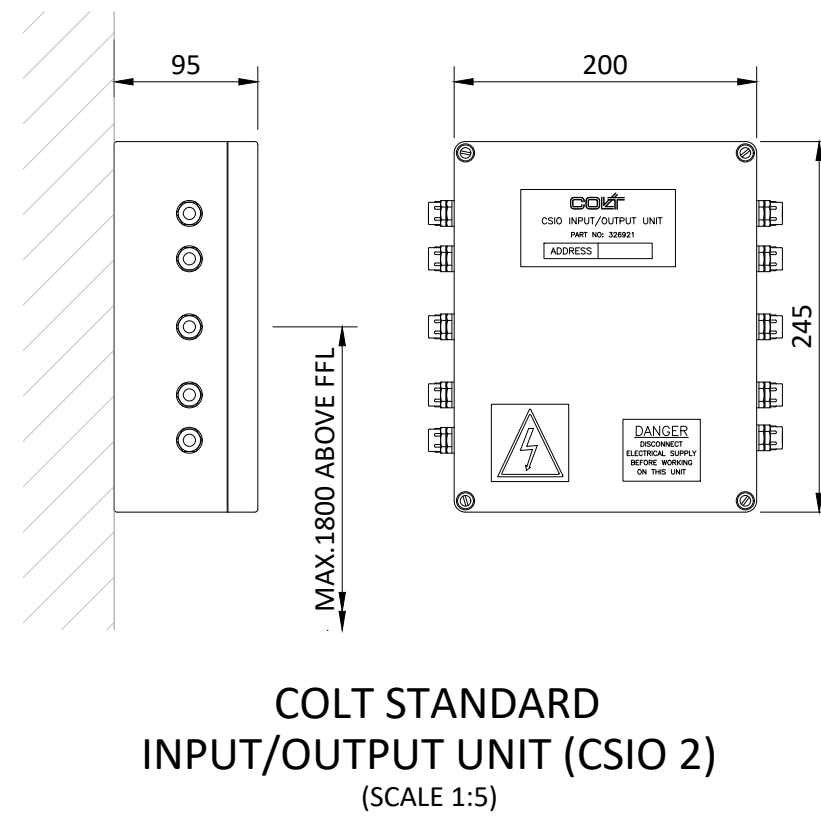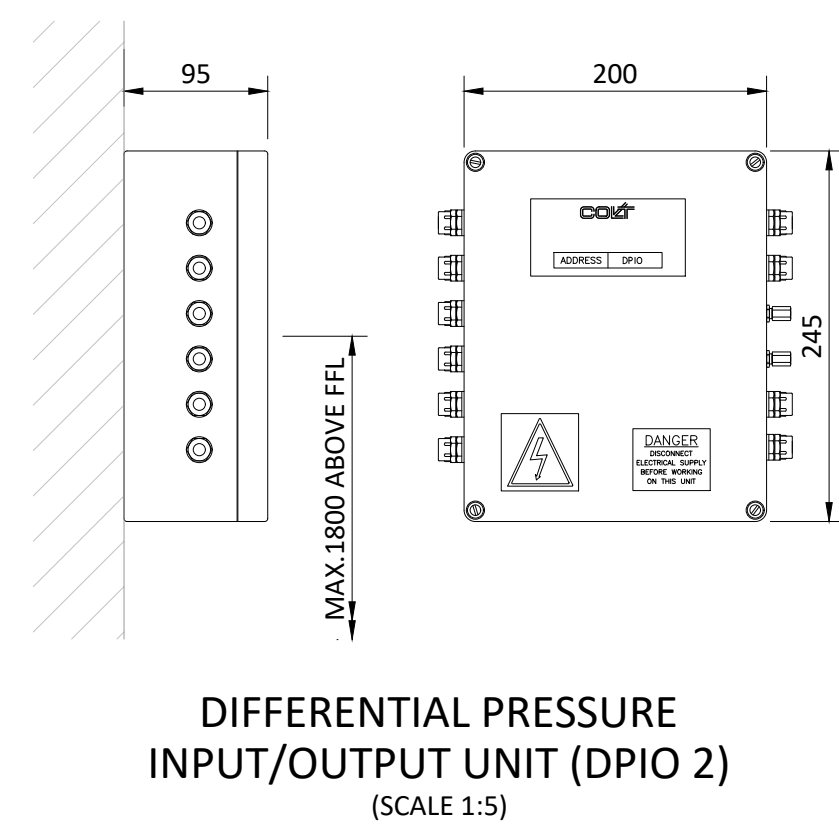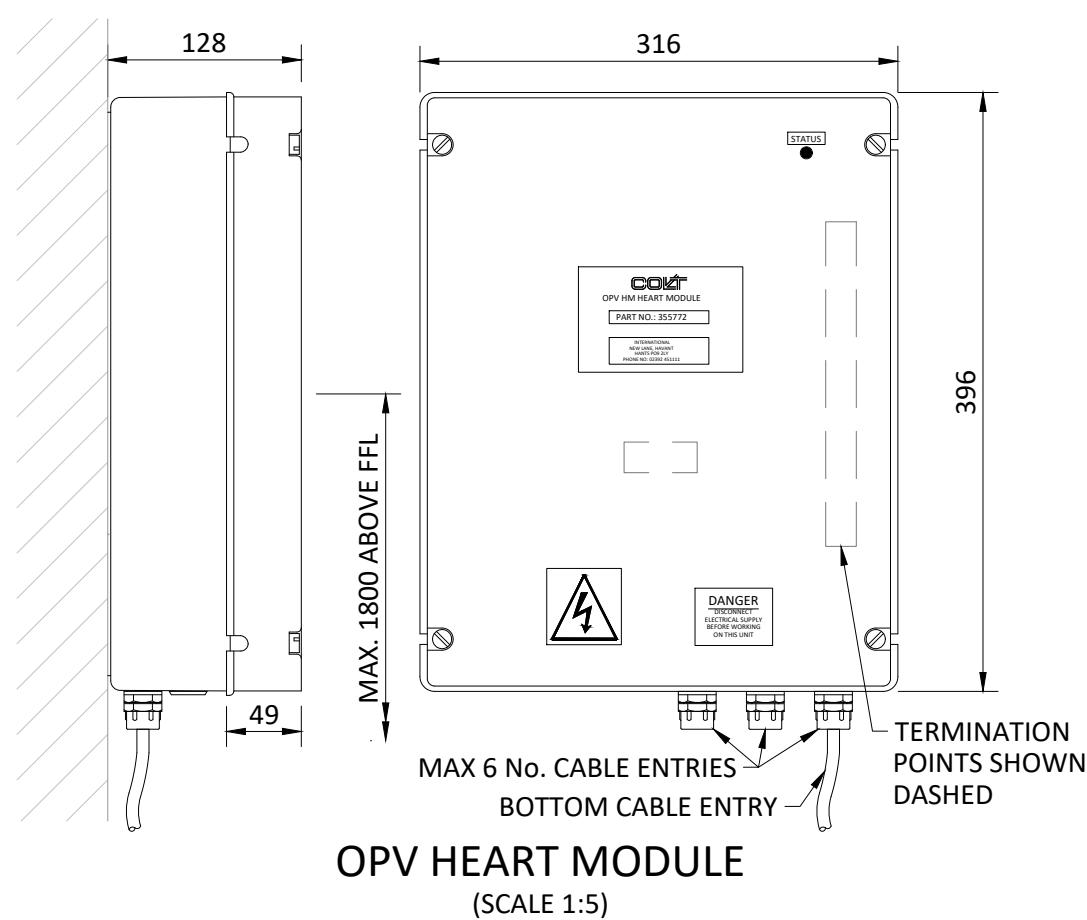

THIS DRAWING IS CONFIDENTIAL AND MAY NOT BE USED, COPIED OR DISCLOSED TO ANYONE WITHOUT PERMISSION OF SES (ENGINEERING SERVICES) LTD

DO NOT SCALE OFF THIS DRAWING
STAGE 2 CONCEPT
STAGE 3B DRAWING DEVELOPED DESIGN
STAGE 4A DRAWING TECHNICAL DESIGN
STAGE 4B DRAWING COORDINATED WORKING
STAGE 5 DRAWING INSTALLATION DRAWING/RECORD
DRAWING

For full definitions refer to BSRIA BG6/2014 Table 1

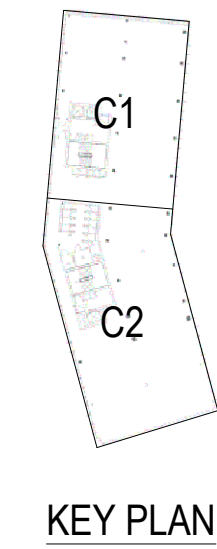

BUILDING DETAILS ARE INDICATIVE ONLY. ALL BUILDING, PREPARATION AND WEATHERING ARE NOT IN COLT SCOPE OF WORKS AND SHOULD BE COMPLETED PRIOR TO INSTALLATION. BUILDING TOLERANCES TO BE NO MORE THAN PLUS OR MINUS 5mm

FOR THE AVOIDANCE OF DOUBT, ALL INCLUSIONS AND EXCLUSIONS ARE AS DETAILED IN THE COLT SPECIFICATION & ESTIMATE

C01	PPH	FM/JS	14.08.25	ISSUED FOR CONSTRUCTION
P01	ACM	GW/JS	24.01.25	PRELIMINARY ISSUE
Rev	Dm	Ck'd	Date	Description

Scale AS INDICATED @ Original Size A1

Status

A5 - FOR AUTHORISATION AS STAGE COMPLETE

Client



Project

ETIHAD

Title

COMMERCIAL - SMOKE EXTRACT SYSTEM
EQUIPMENT DETAILS
CONTROLS

Drawing No.

NSE-SEE-CM-XX-DD-M-402001

Revision

C01

SES (Engineering Services) Ltd
Think Park
Building Three
Mosley Road
Trafford Park
Manchester
M17 1FQ
(T) 0161 945 5589
(W) www.ses-td.co.uk

