




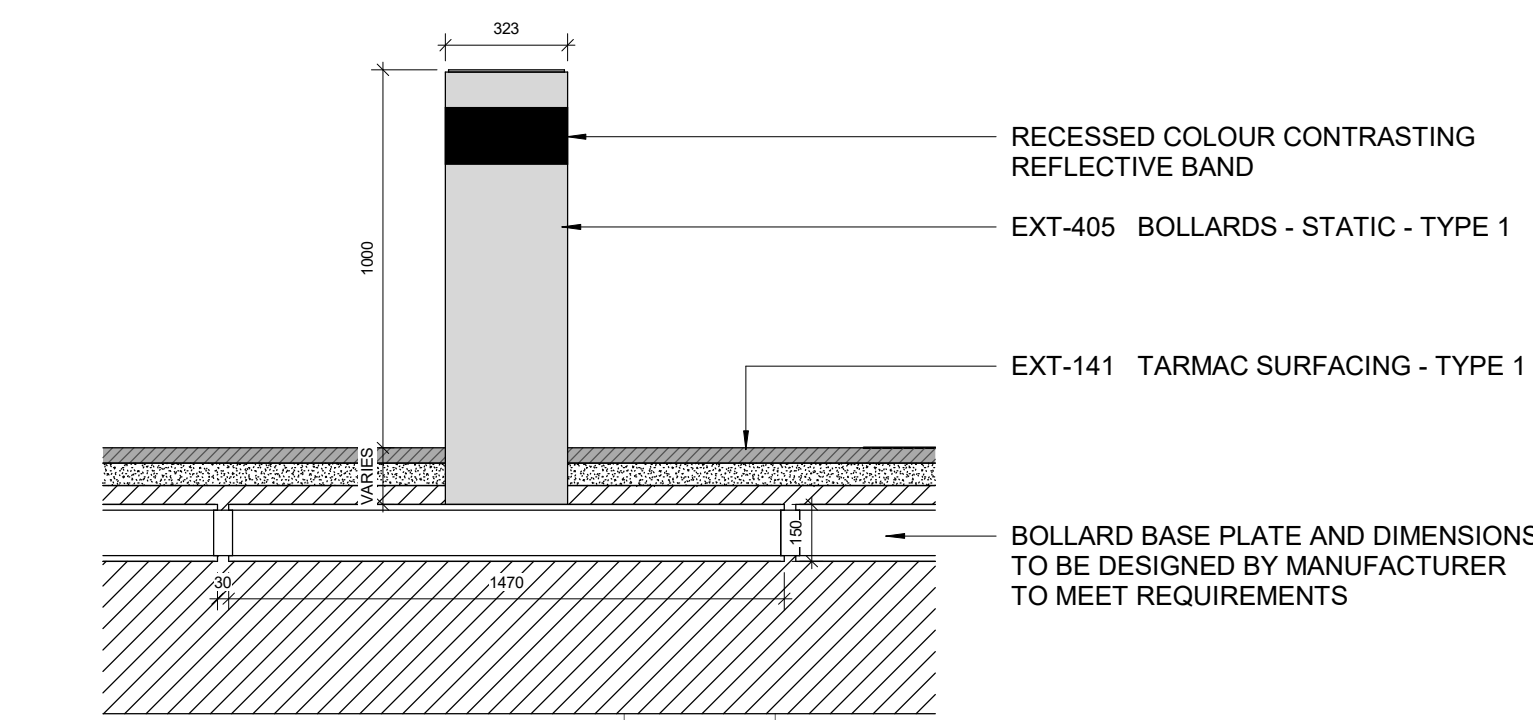


1 STATIC BOLLARD - TYPE 1
1:20

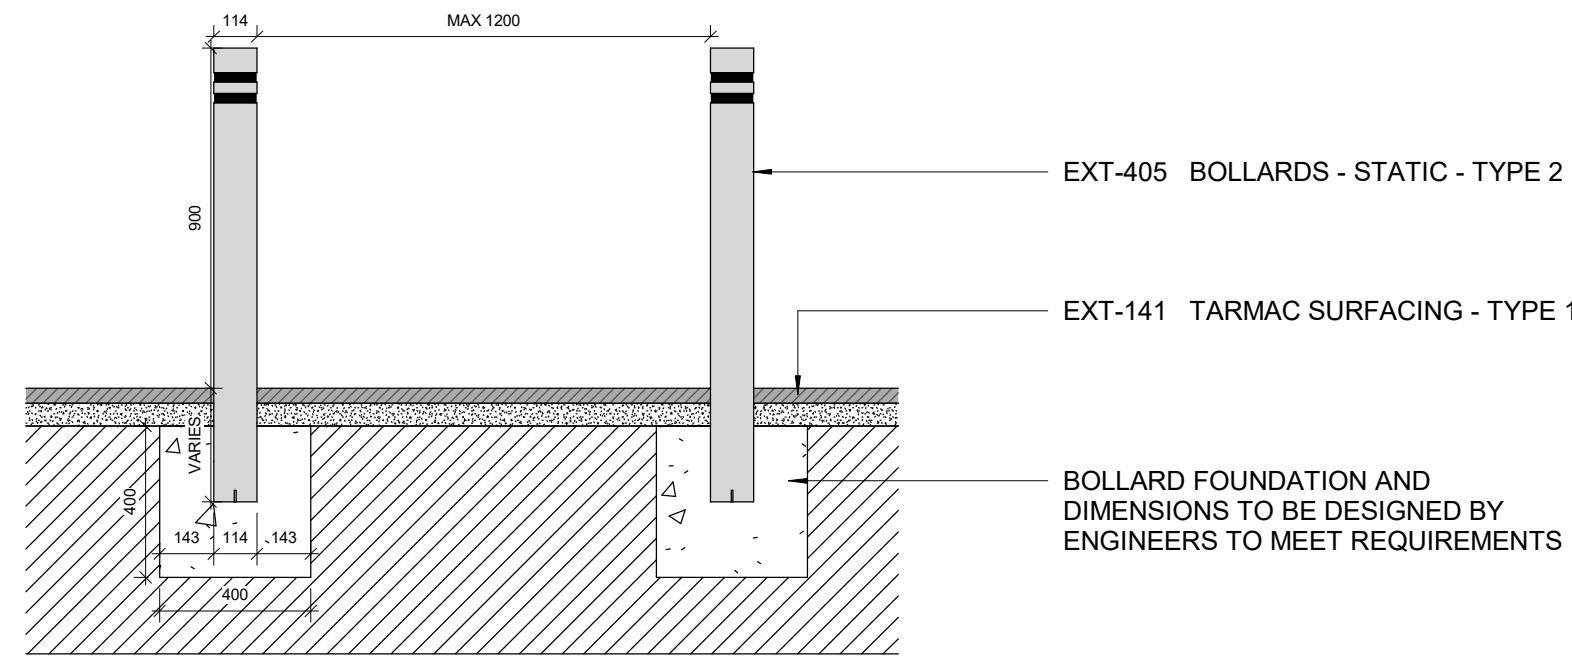


2 STATIC BOLLARD - TYPE 2
1:20

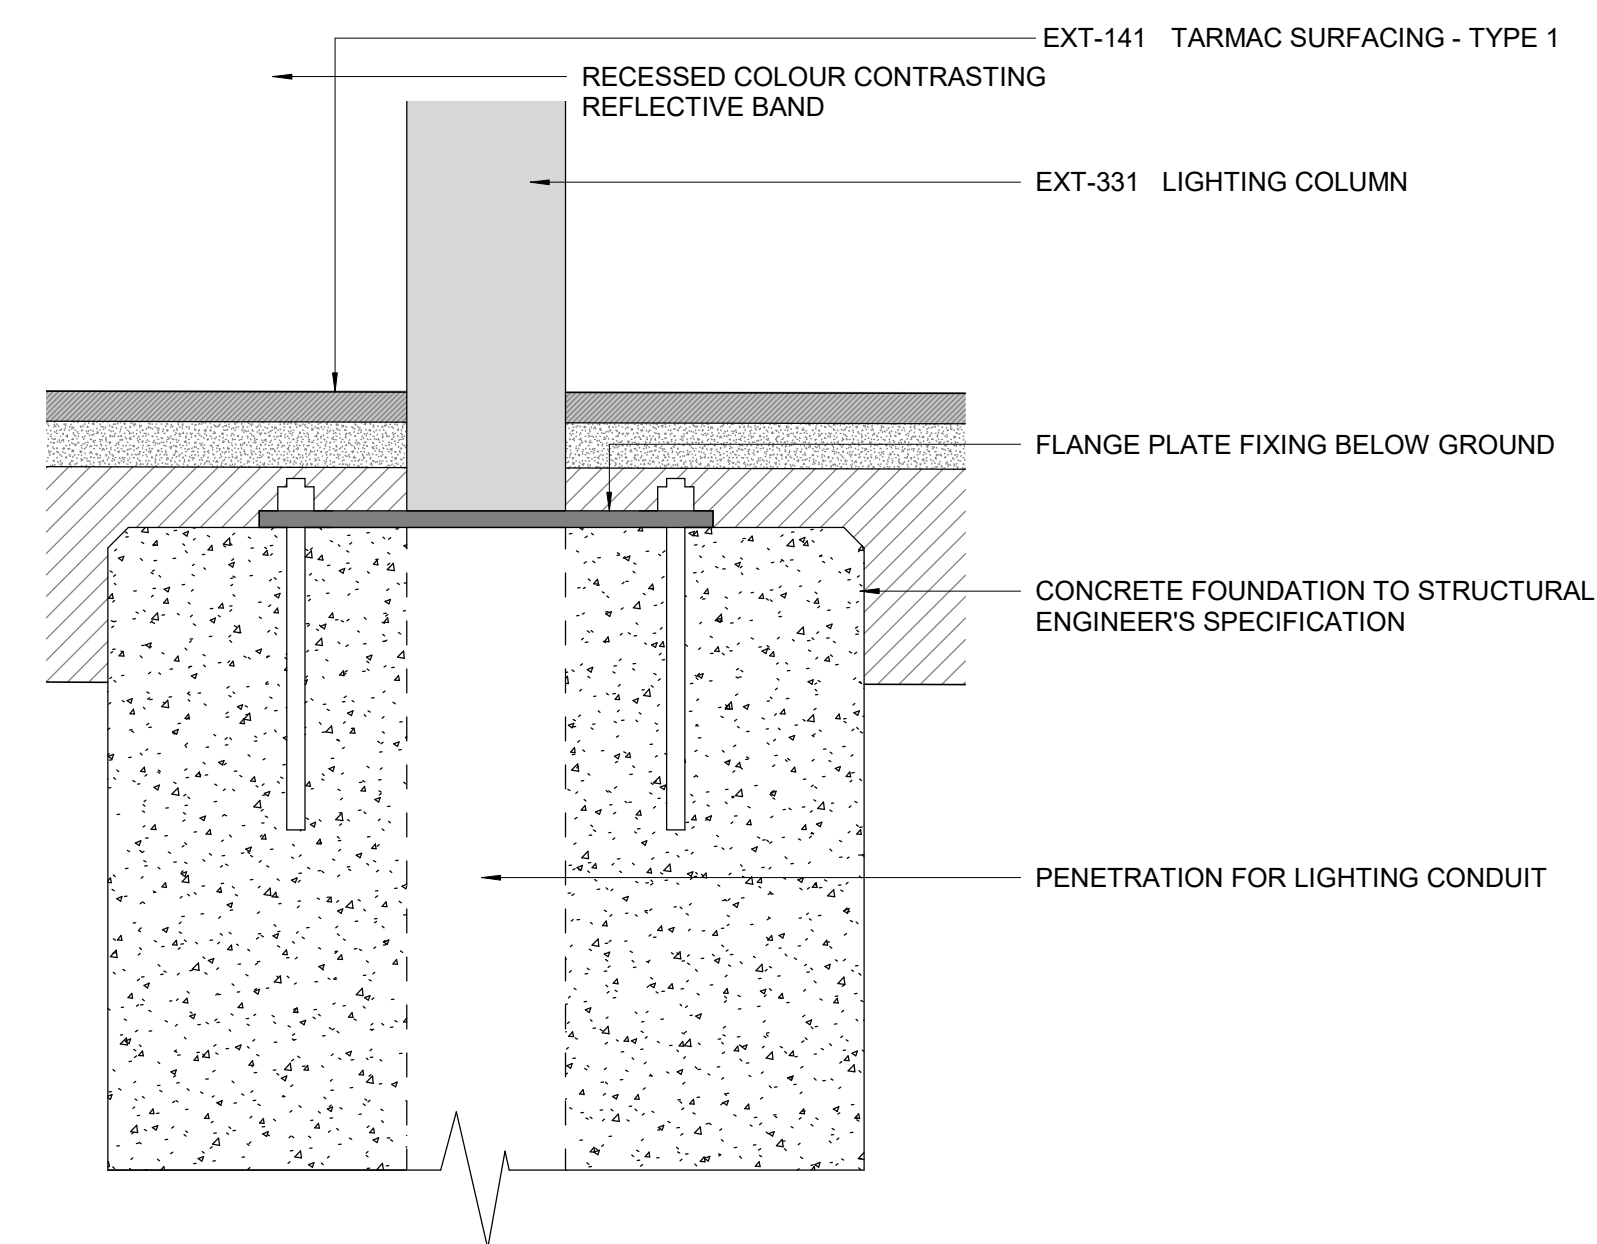


5 LIGHTING COLUMN DETAIL
1:10

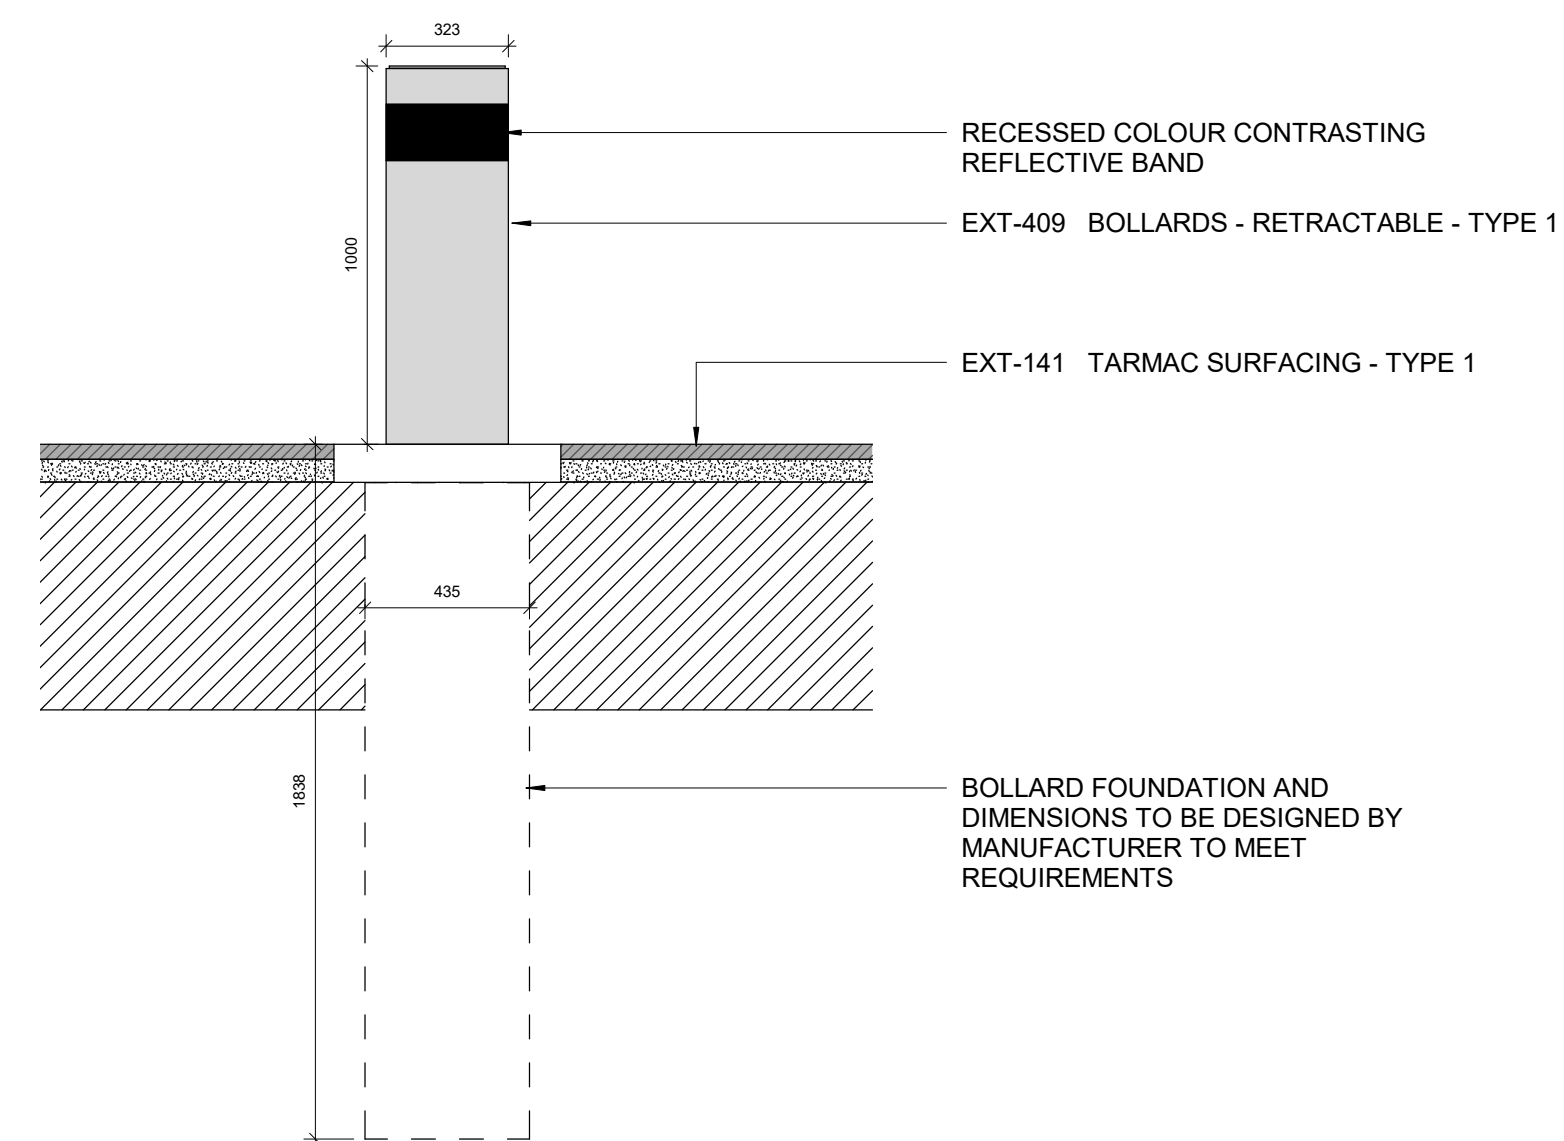


3 RETRACTABLE BOLLARD - TYPE 1
1:20

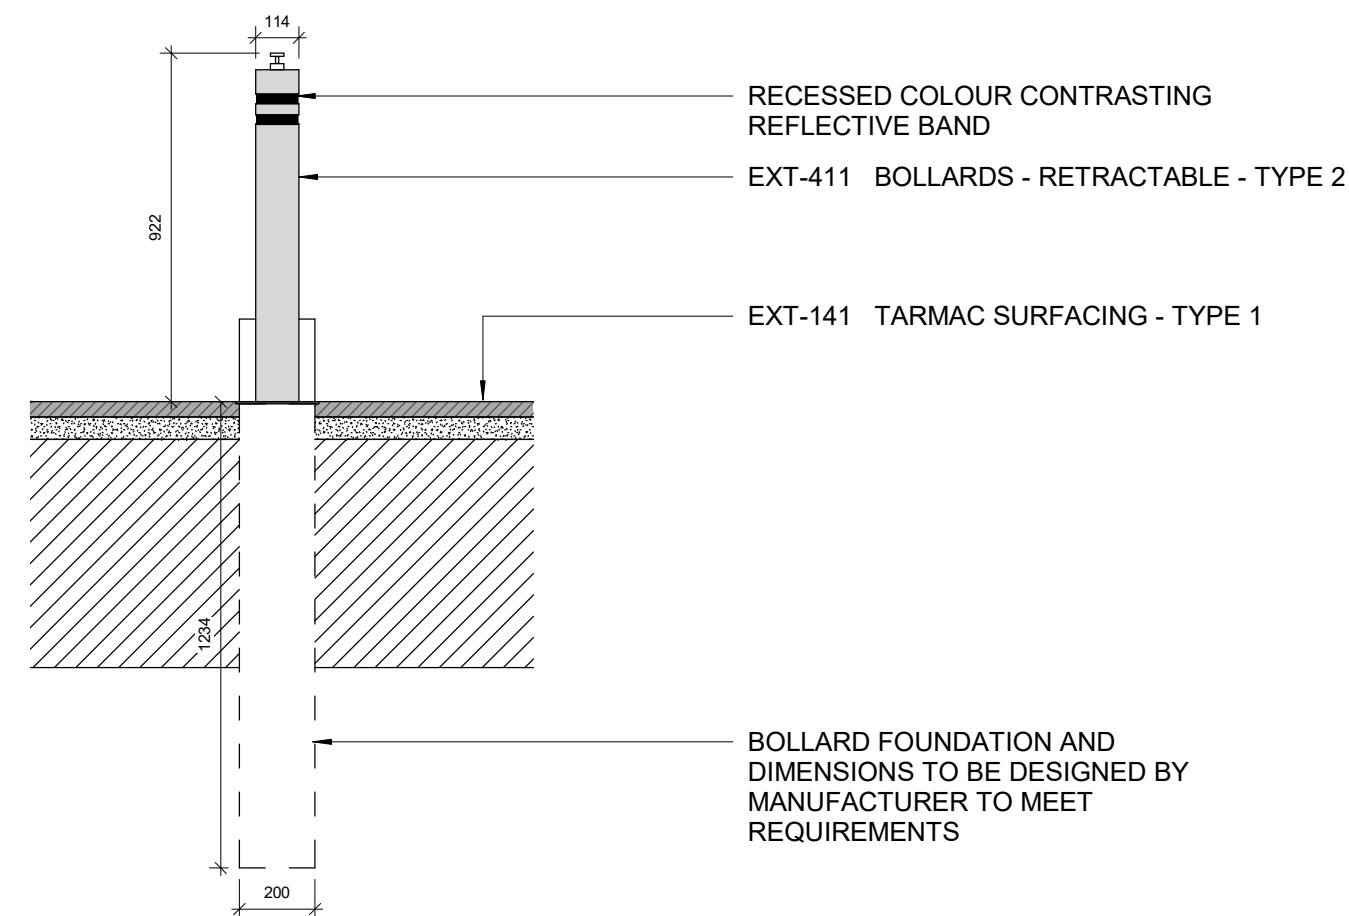


4 RETRACTABLE BOLLARD - TYPE 2
1:20

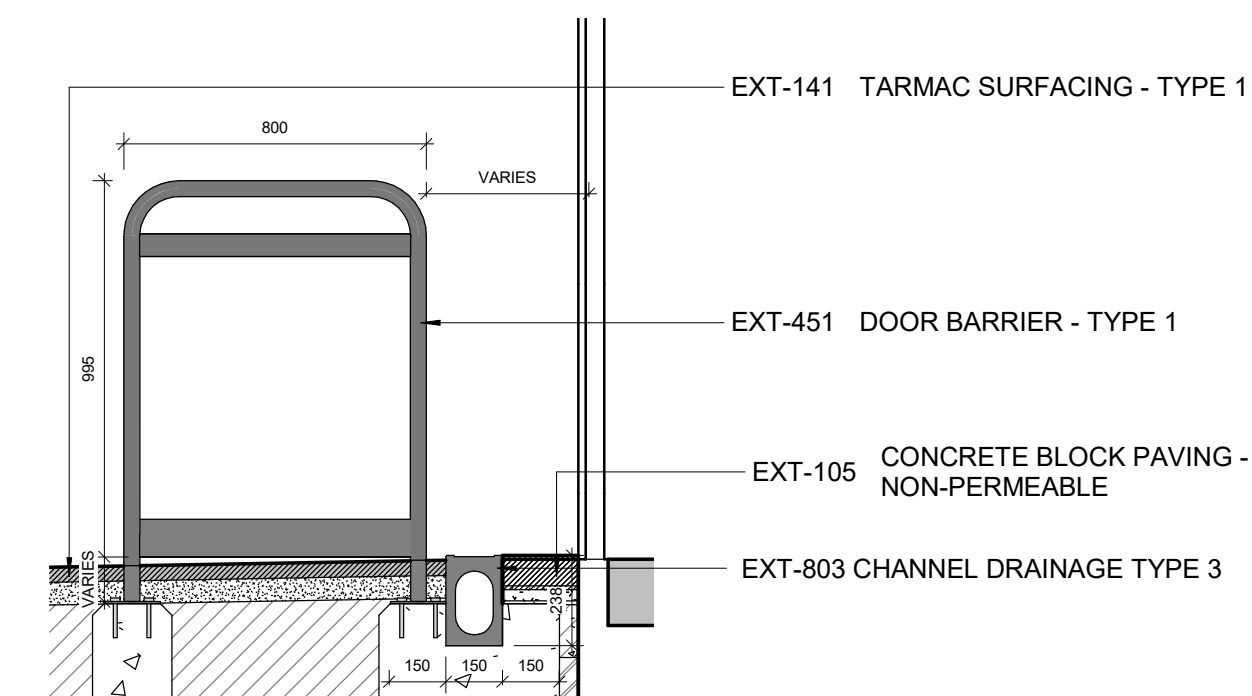

6 DOOR BARRIER - TYPE 1 FIXING DETAIL
1:20

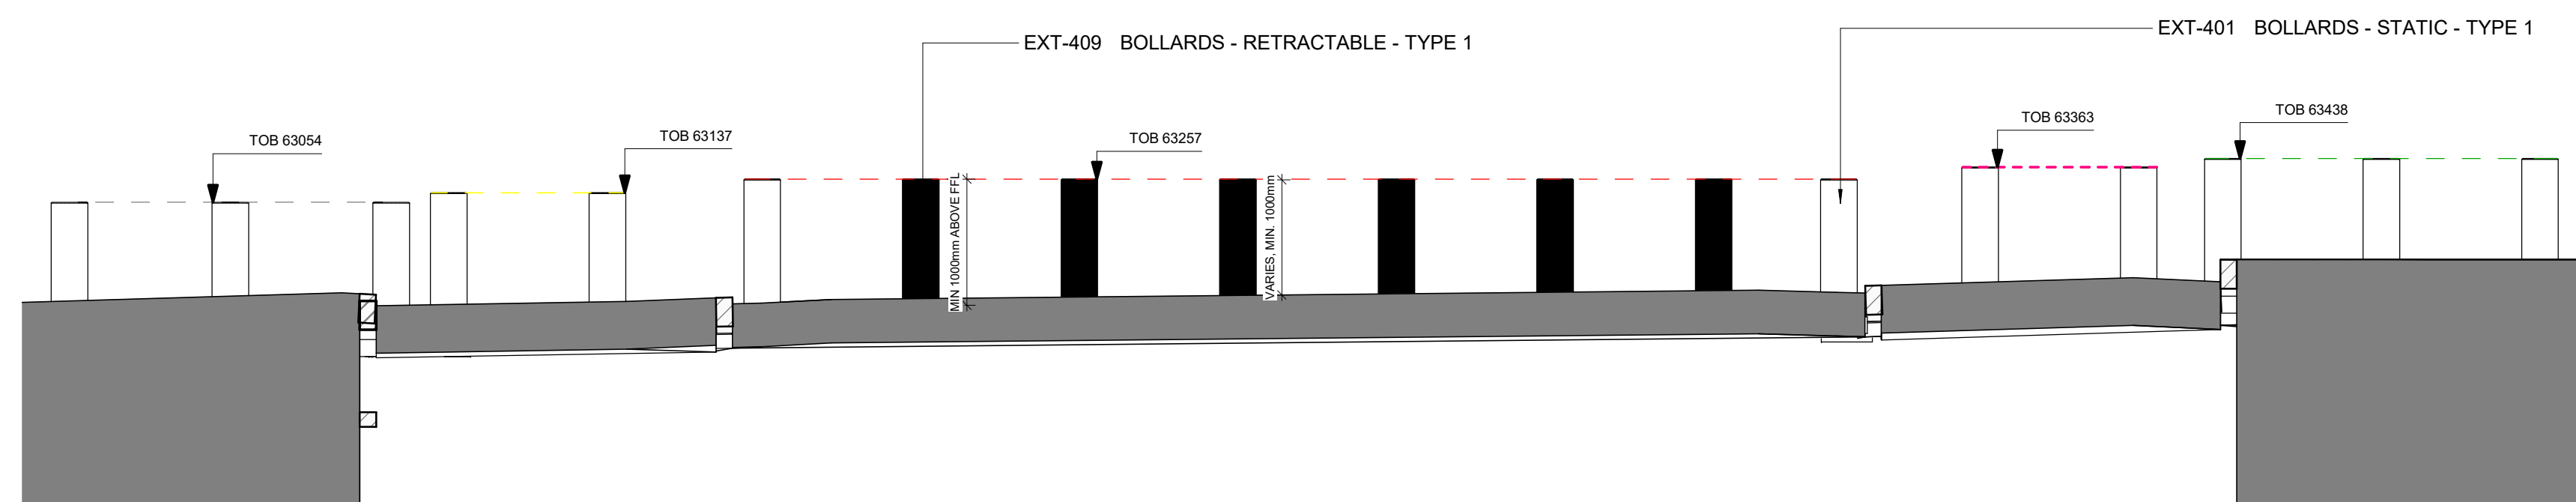


8 PAS RATED SECURITY BOLLARD LINE
1:50

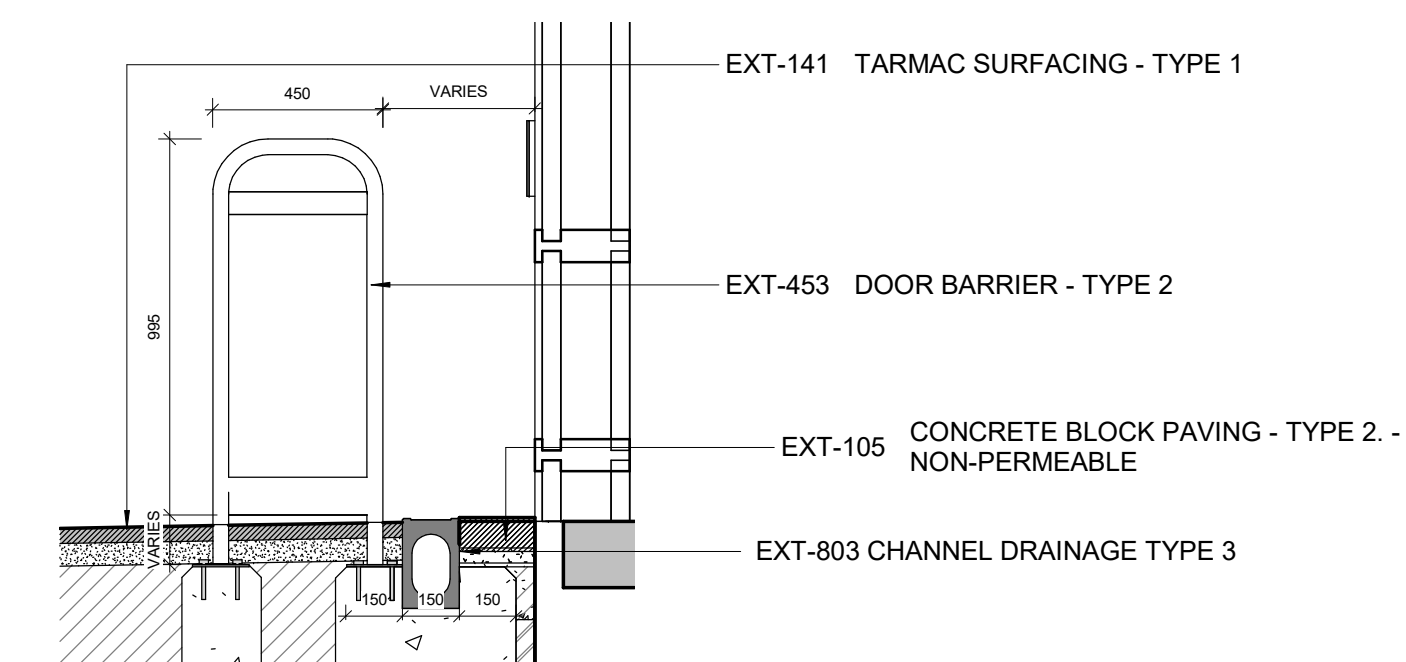

7 DOOR BARRIER - TYPE 2 FIXING DETAIL
1:20

REVISIONS		
REV	DATE	DESCRIPTION
P00	14.07.23	ISSUED FOR STAGE 4
P01	20.07.23	DISCIPLINE CHANGED FROM "A" TO "L"
P02	02.02.24	ISSUED FOR STAGE 4 UPDATE
C01	01.05.24	ISSUED FOR CONSTRUCTION

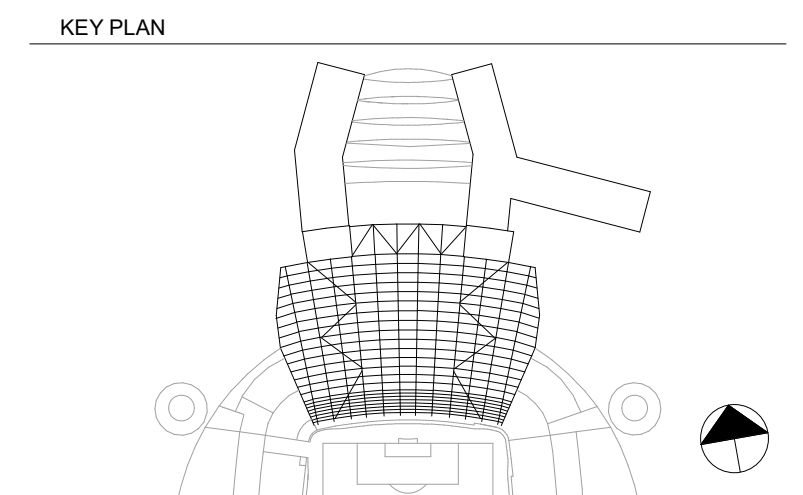

© COPYRIGHT. ALL RIGHTS RESERVED
THIS WORK IS COPYRIGHT AND CANNOT BE REPRODUCED OR COPIED IN ANY FORM OR BY ANY OTHER MEANS (GRAPHIC, ELECTRONIC OR MECHANICAL INCLUDING PHOTOCOPYING) WITHOUT THE WRITTEN PERMISSION OF POPULOUS ANY LICENSE, EXPRESS OR IMPLIED, TO USE THIS DOCUMENT FOR ANY PURPOSE WHATSOEVER IS RESTRICTED TO THE TERMS OF THE AGREEMENT OR IMPLIED AGREEMENT BETWEEN POPULOUS AND THE INSTRUCTING PARTY.
USE FIGURED DIMENSIONS IN PREFERENCE TO SCALED. CHECK ALL DIMENSIONS ON SITE BEFORE FABRICATION OR SETTING OUT.

ARCHITECT
POPULOUS®
14 BLADES COURT | DEODAR ROAD | LONDON | SW16 2NU | UNITED KINGDOM
TELEPHONE +44 (0)20 8874 7566 FACSIMILE +44 (0)20 8874 7470
ALL PRODUCTION & INTELLECTUAL PROPERTY RIGHTS RESERVED © POPULOUS 2009

PROJECT NAME
MCFC - NORTH EXPANSION

DRAWING TITLE
**LANDSCAPE
STREET FURNITURE - TYPICAL
BOLLARD AND LIGHTING COLUMN
DETAILS**

STATUS		RIBA STAGE		PROJECT NO.			
A5		5		4348			
DATE		SCALE		SIZE			
14/07/23		As indicated		A1			
DRAWN	CHECKED	APPROVED					
SA	TJ	MT					
PROJECT	ORIGIN	ZONE	LEVEL	TYPE	ROLE	DRAWING	REV
NSE-POP-ZZ	- ZZ	- DD	- L	-	000692	C01	