

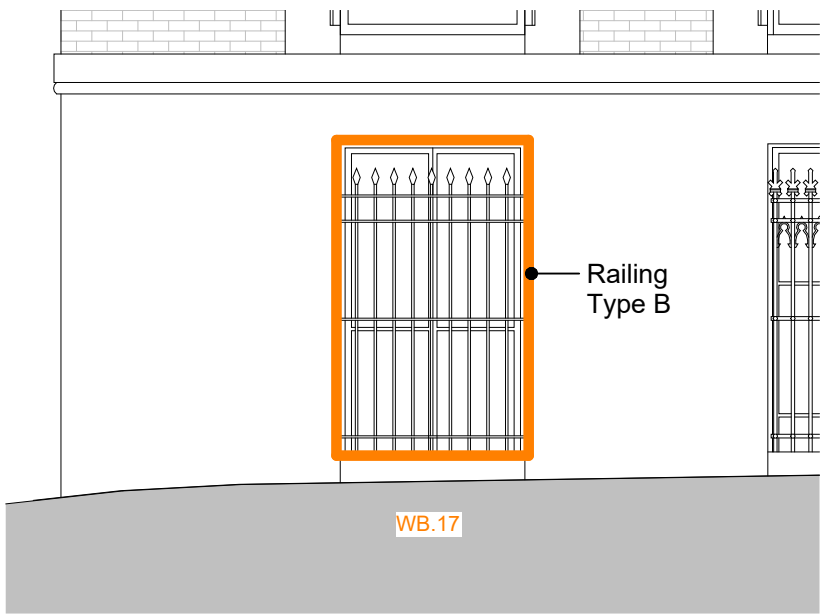


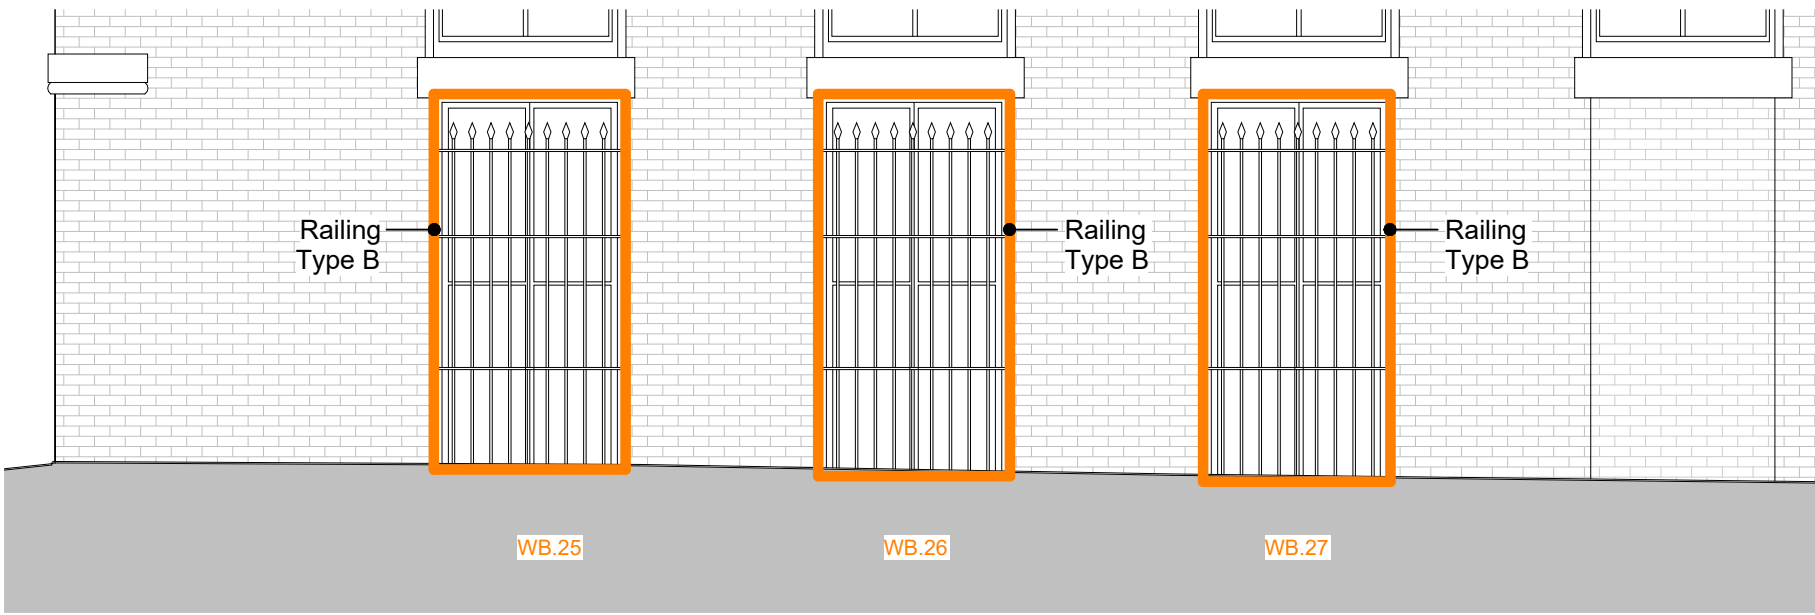

Minshull St Elevation - Proposed Railings

1 : 50

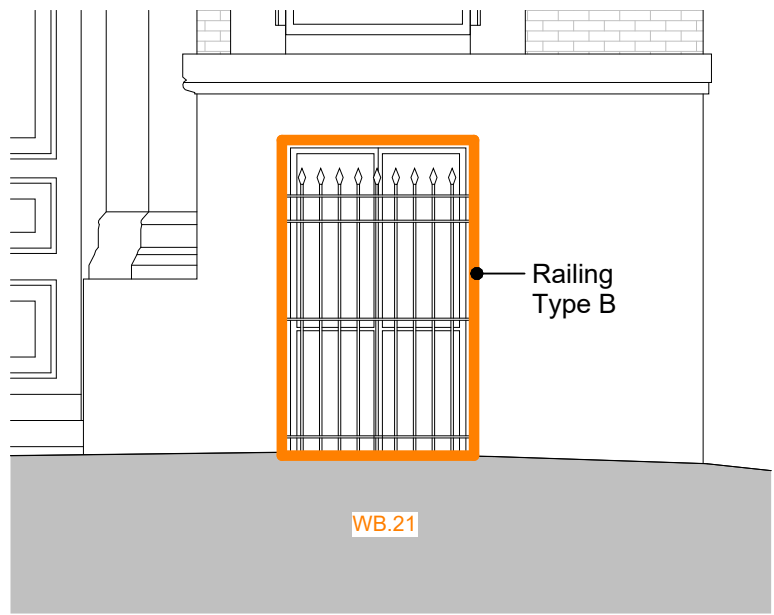


Hart St Elevation - Proposed Railings

1 : 50



Bloom St Elevation - Proposed Railings

1 : 50

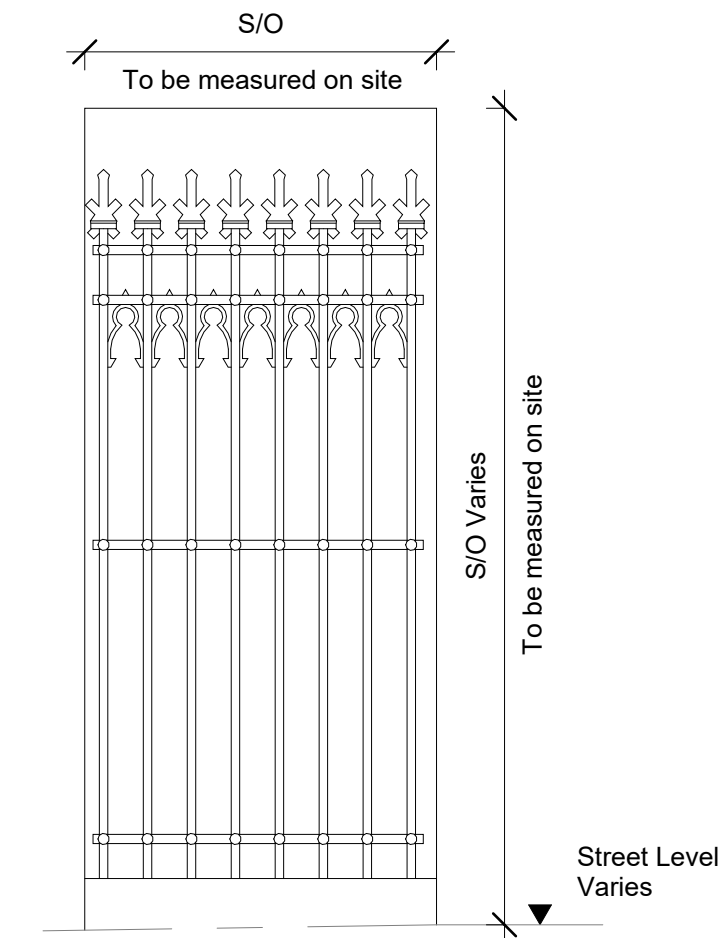


RAILING TYPE A

Reproduction of the existing cast iron window railing, as seen on Bloom Street and Minshull Street, is to be replicated exclusively on the main entrance façade facing Bloom Street.

Windows WB-06 / WB-12



Existing Railing from Bloom St.

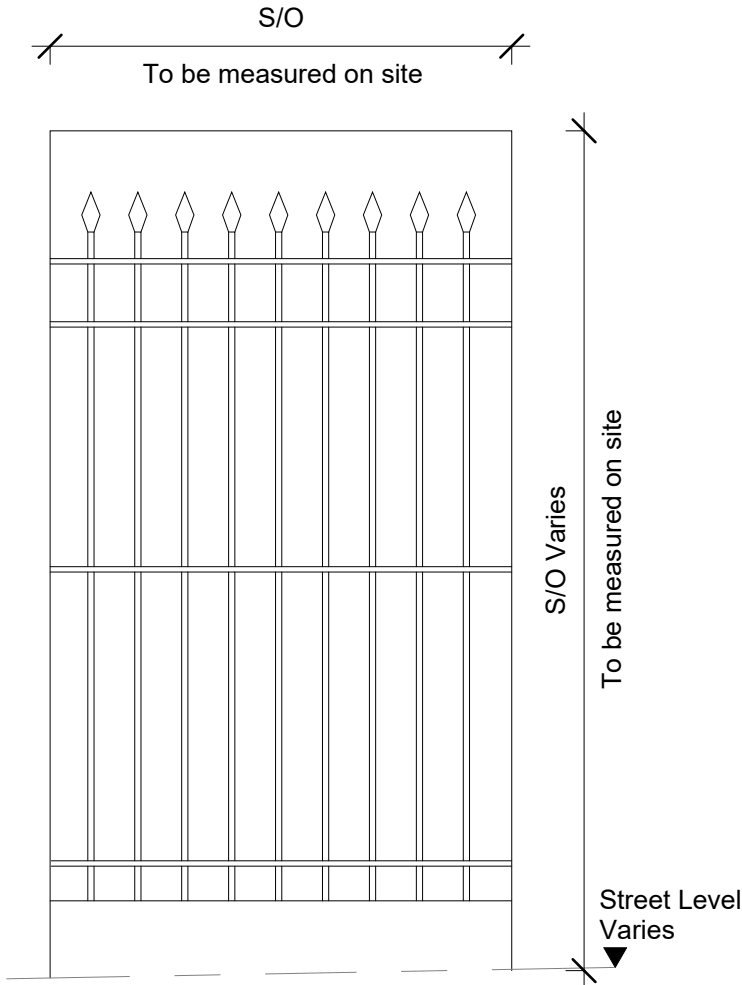

RAILING TYPE B

Reproduction of the simpler existing cast iron window railing, as seen on Hart Street, is to be replicated on missing railing in Minshull Street and additional windows in Hart Street.

Windows WB-17 / WB-21 / WB-25 / WB-26 / WB-27



Existing Railing from Hart St.

Proposed Colour:
Historical photographs indicate that the original cast iron railings were painted white. They are currently finished in black. Final design intent regarding colour is to be confirmed.

Existing Railing to be Retained
All existing railings designated for retention are to be surveyed. Necessary repairs and repainting should be carried out as required to ensure their preservation and visual consistency.

General Notes:

This drawing is the property of Fletcher-Rae (UK) Limited and copyright is reserved by them. The drawing is not to be copied, reproduced or re-distributed either in whole or in part without the prior written consent of Fletcher-Rae (UK) Limited.

The originator shall have no responsibility for any liability, loss, cost, damage or expense arising from or relating to any use of this document other than for its intended purpose on this project.

This drawing shall be read in conjunction with all other relevant drawings, specifications and associated documentation. Any discrepancies, errors or omissions are to be reported to the originator before proceeding with work.

All dimensions are to be checked on site by the contractor prior to proceeding with any work. This drawing shall not be scaled to ascertain any dimensions. Work to figured dimensions only.

DISCLAIMER
When this drawing is issued in CAD, it is an uncontrolled version issued for information only, to enable the recipient to prepare their own documents/drawings for which they are solely responsible.

SOFTWARE INTEROPERABILITY
Fletcher-Rae (UK) Limited prepared this drawing using Autodesk REVIT.

Fletcher-Rae (UK) Limited does not accept liability for any loss or degradation of any information held in the drawing resulting from the translation from the original file format to any other file format or from the recipients reading of it in any other programme.

General Notes:

- These drawings are indicative only and do not represent final construction details. All dimensions, specifications, and installation requirements are subject to confirmation following a detailed survey and input from relevant specialists.

- All junction designs and specifications are subject to review and input from relevant specialists, including conservation and structural consultants.

- All works must comply with heritage and conservation requirements appropriate to the listed status of the building.

- Junctions with existing walls, floors, and ceilings must be designed to avoid damage to historic fabric and allow for reversible installation where possible.

P02	Additional amendments	AL	14.11.25	SR
P01	First Issue - Additional information for LPA	SR	31.10.25	JC
Rev	Revision Details	Drawn	Date	Chck'd

Project No. **24029**
Suitability **S0 WORK IN PROGRESS**
Status **Planning**

Client:

Views

Project:

**8 Minshull Street
Manchester**

Sheet Name:

**Detailed Railing Elevations and
Schedule**

Drawing No. **24029-HFR-V1-XX-DR-A-9089** Rev. **P02**
Drawn By **SR** Scale **As indicated @ A2**
Created **27.10.25**

HORIZON

fletcher | rae

Level 12, Tower 12, 18-22 Bridge Street, Manchester, M3 3BZ

t +44 (0) 161 242 1140
w www.fletcher-rae.com
e info@fletcher-rae.com