THIS DRAWING IS CONFIDENTIAL AND MAY NOT BE USED, COPIED OR DISCLOSED TO ANYONE WITHOUT PERMISSION OF SES (ENGINEERING SERVICES) LTD

DO NOT SCALE OFF THIS DRAWING

STAGE 2	CONCEPT
STAGE 3B	DRAWING DEVELOPED DESIGN
STAGE 4A	DRAWING TECHNICAL DESIGN
STAGE 4B	DRAWING COORDINATED WORKING
STAGE 5	DRAWING INSTALLATION DRAWING/RECORD DRAWING

For full definitions refer to BSRIA BG6/2014 Table 1

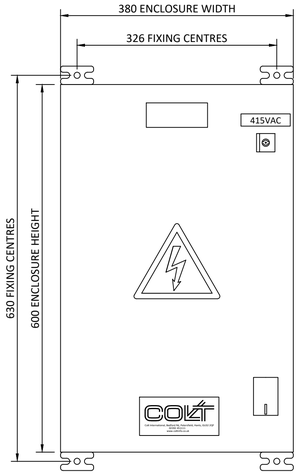

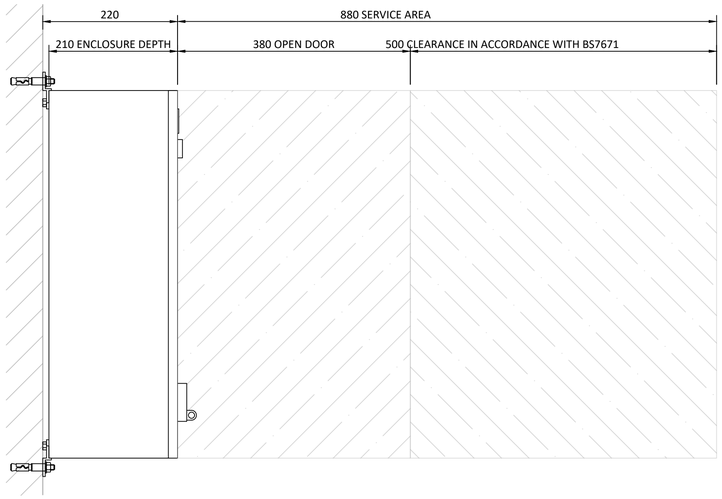

INTERNAL AUTO TRANSFER SWITCH
(SCALE 1:5)
FORM 1/WEIGHT : 20 KG/IP55
COLOUR : RAL 7035/BOTTOM CABLE ENTRY

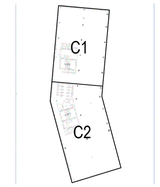

KEY PLAN

BUILDING DETAILS ARE INDICATIVE ONLY. ALL BUILDING, PREPARATION AND WEATHERING ARE NOT IN COLT SCOPE OF WORKS AND SHOULD BE COMPLETED PRIOR TO INSTALLATION. BUILDING TOLERANCES TO BE NO MORE THAN PLUS OR MINUS 5mm

FOR THE AVOIDANCE OF DOUBT, ALL INCLUSIONS AND EXCLUSIONS ARE AS DETAILED IN THE COLT SPECIFICATION & ESTIMATE

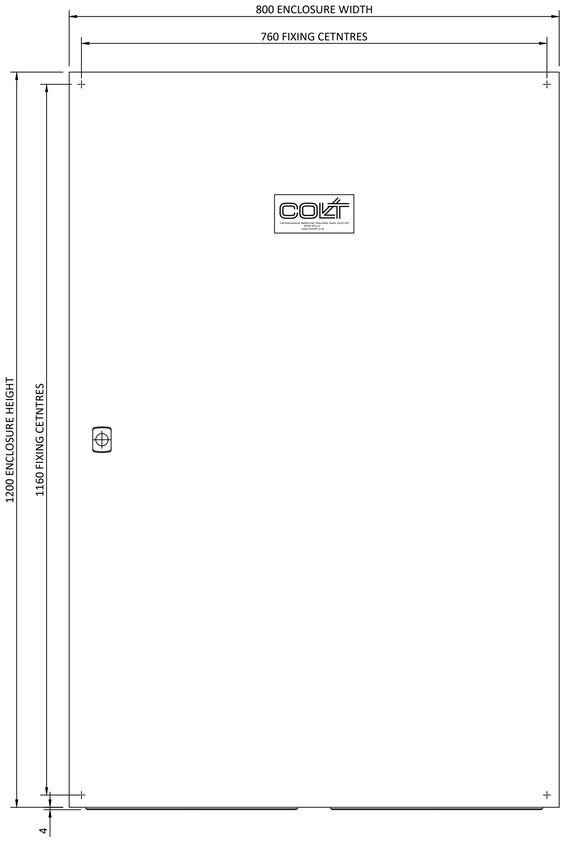

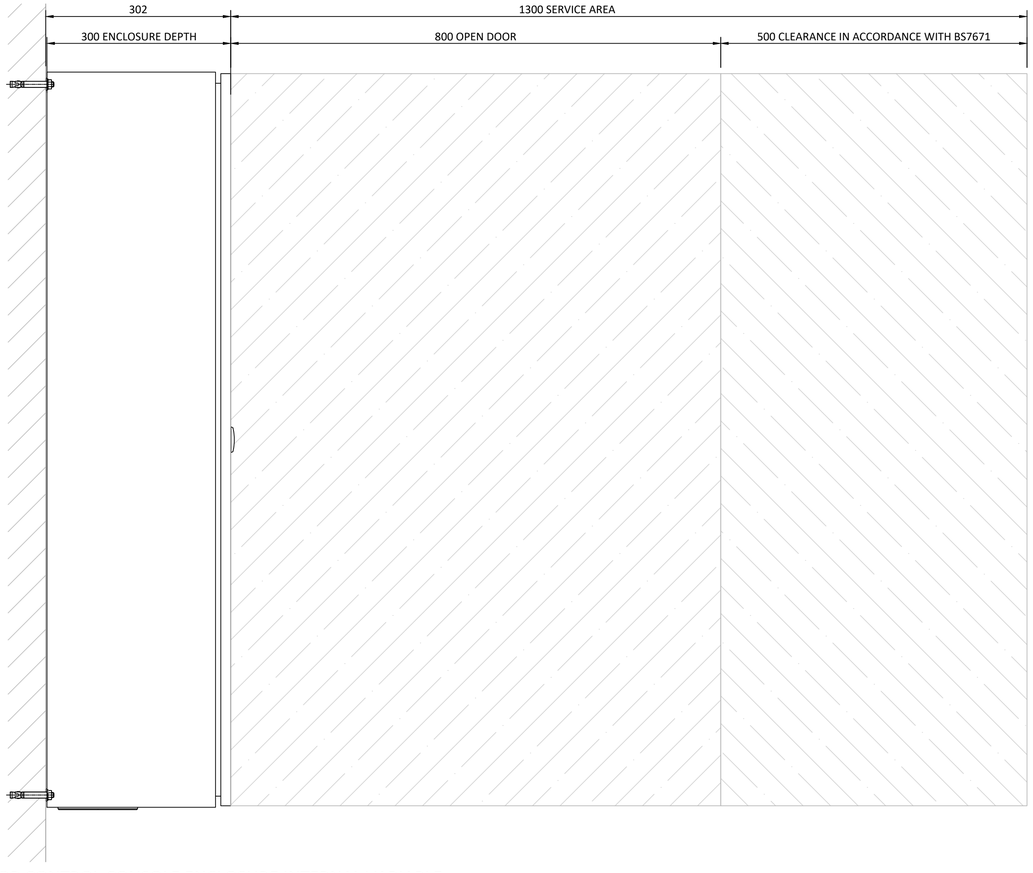

MOTOR CONTROL CONSOLE ENCLOSURE INTERNAL VARIABLE
(SCALE 1:5)

TBC PANEL SIZES TO BE CONFIRMED

COLT REF: ANAC87

Rev	Dm	Ck'd	Date	Description
C01	PPH	FM/JS	14.08.25	ISSUED FOR CONSTRUCTION
P01	ACM	GW/JS	24.01.25	PRELIMINARY ISSUE

Scale: AS INDICATED @ — Original Size: A1

Status: A5 - FOR AUTHORISATION AS STAGE COMPLETE

Client: MANCHESTER CITY

Project: ETIHAD

Title: COMMERCIAL - SMOKE EXTRACT SYSTEM
EQUIPMENT DETAILS
MOTOR CONTROL CONSOLE & ATS - STAIR 3

Drawing No.: NSE-SEE-CM-07-DD-M-402003 — Revision: C01

SES (Engineering Services) Ltd
Think Park
Building Three
Mosley Road
Trafford Park
Manchester
M17 1FQ
(T) 0161 945 5589
(W) www.ses-ltd.co.uk

SES ENGINEERING SERVICES