



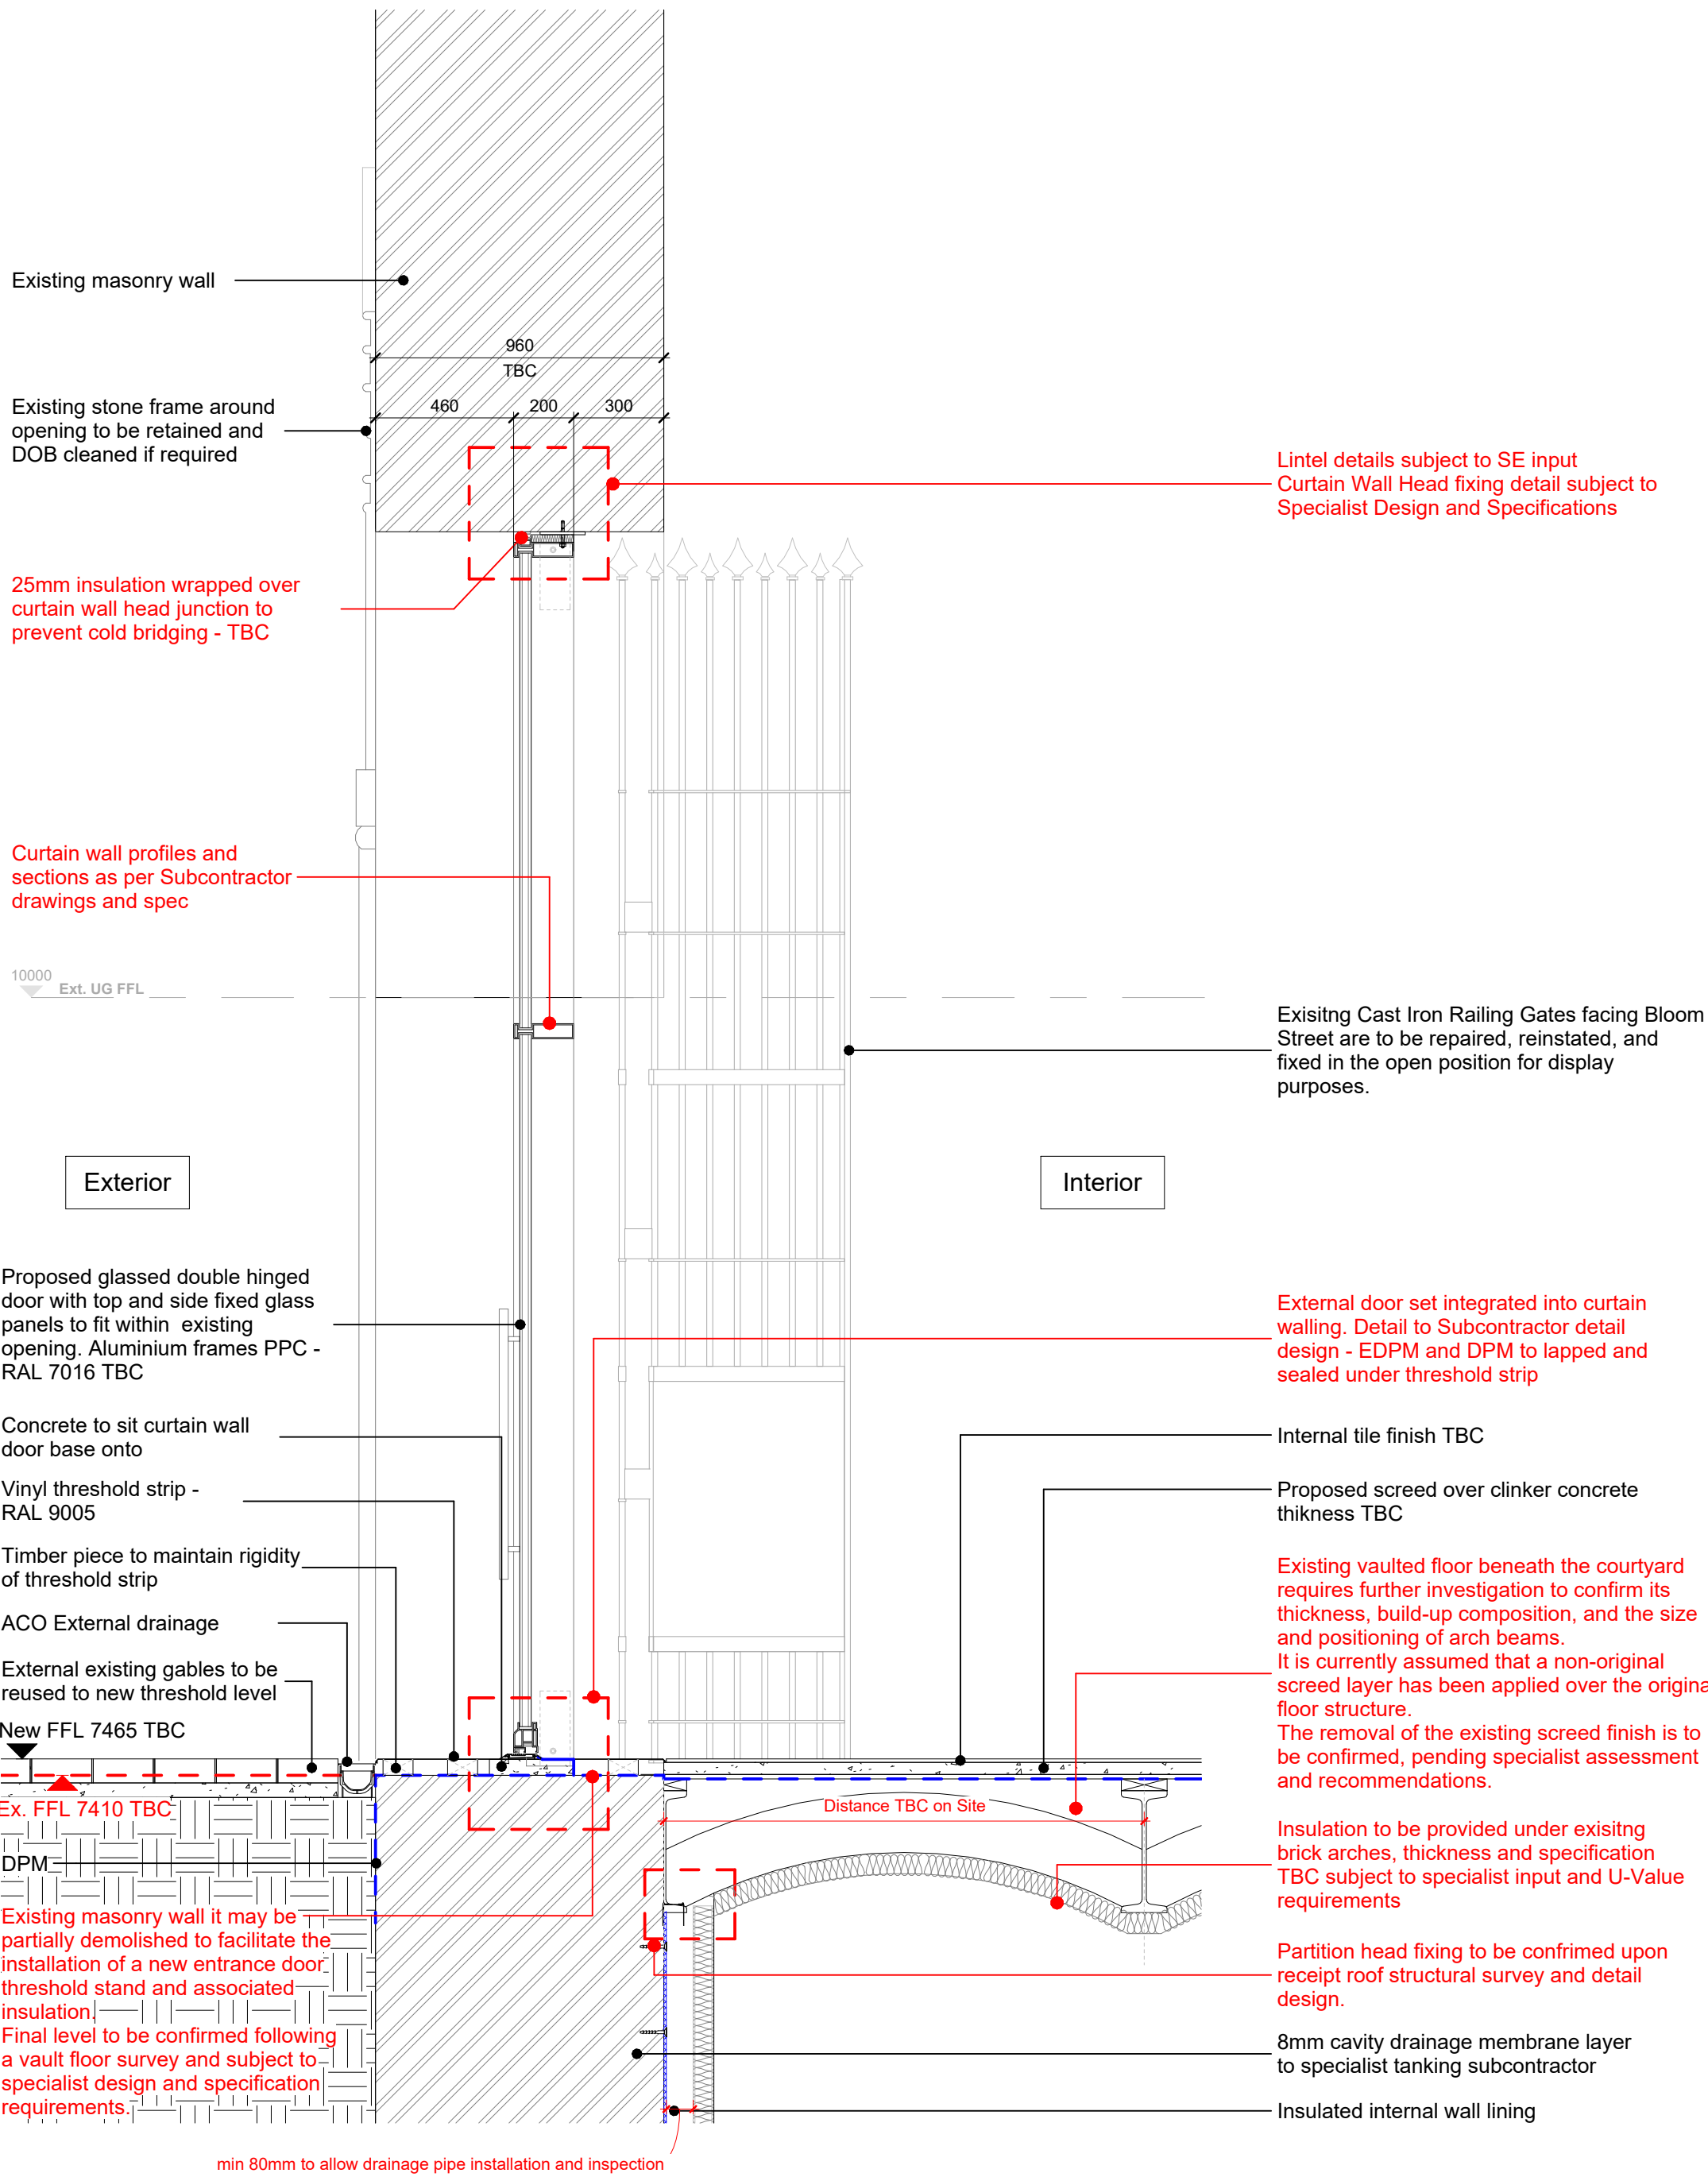


Proposed Entrance Glazed Door Section  
1 : 20

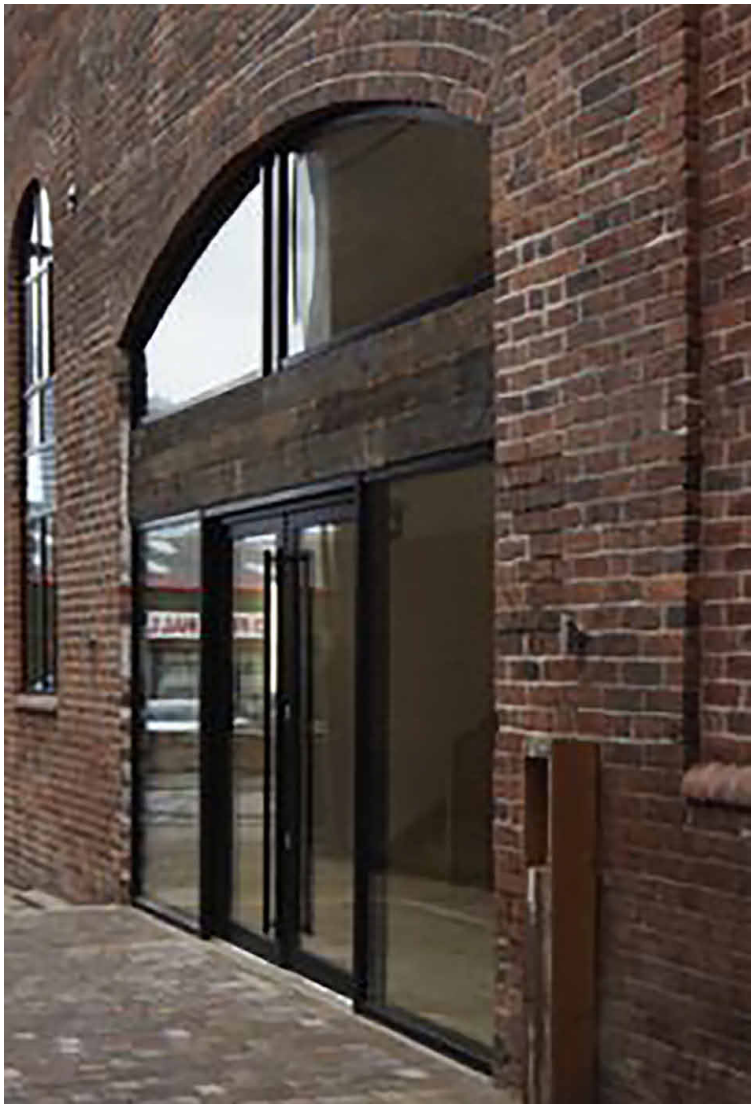


Sample Precedent Image



Existing Entrance Gables Image

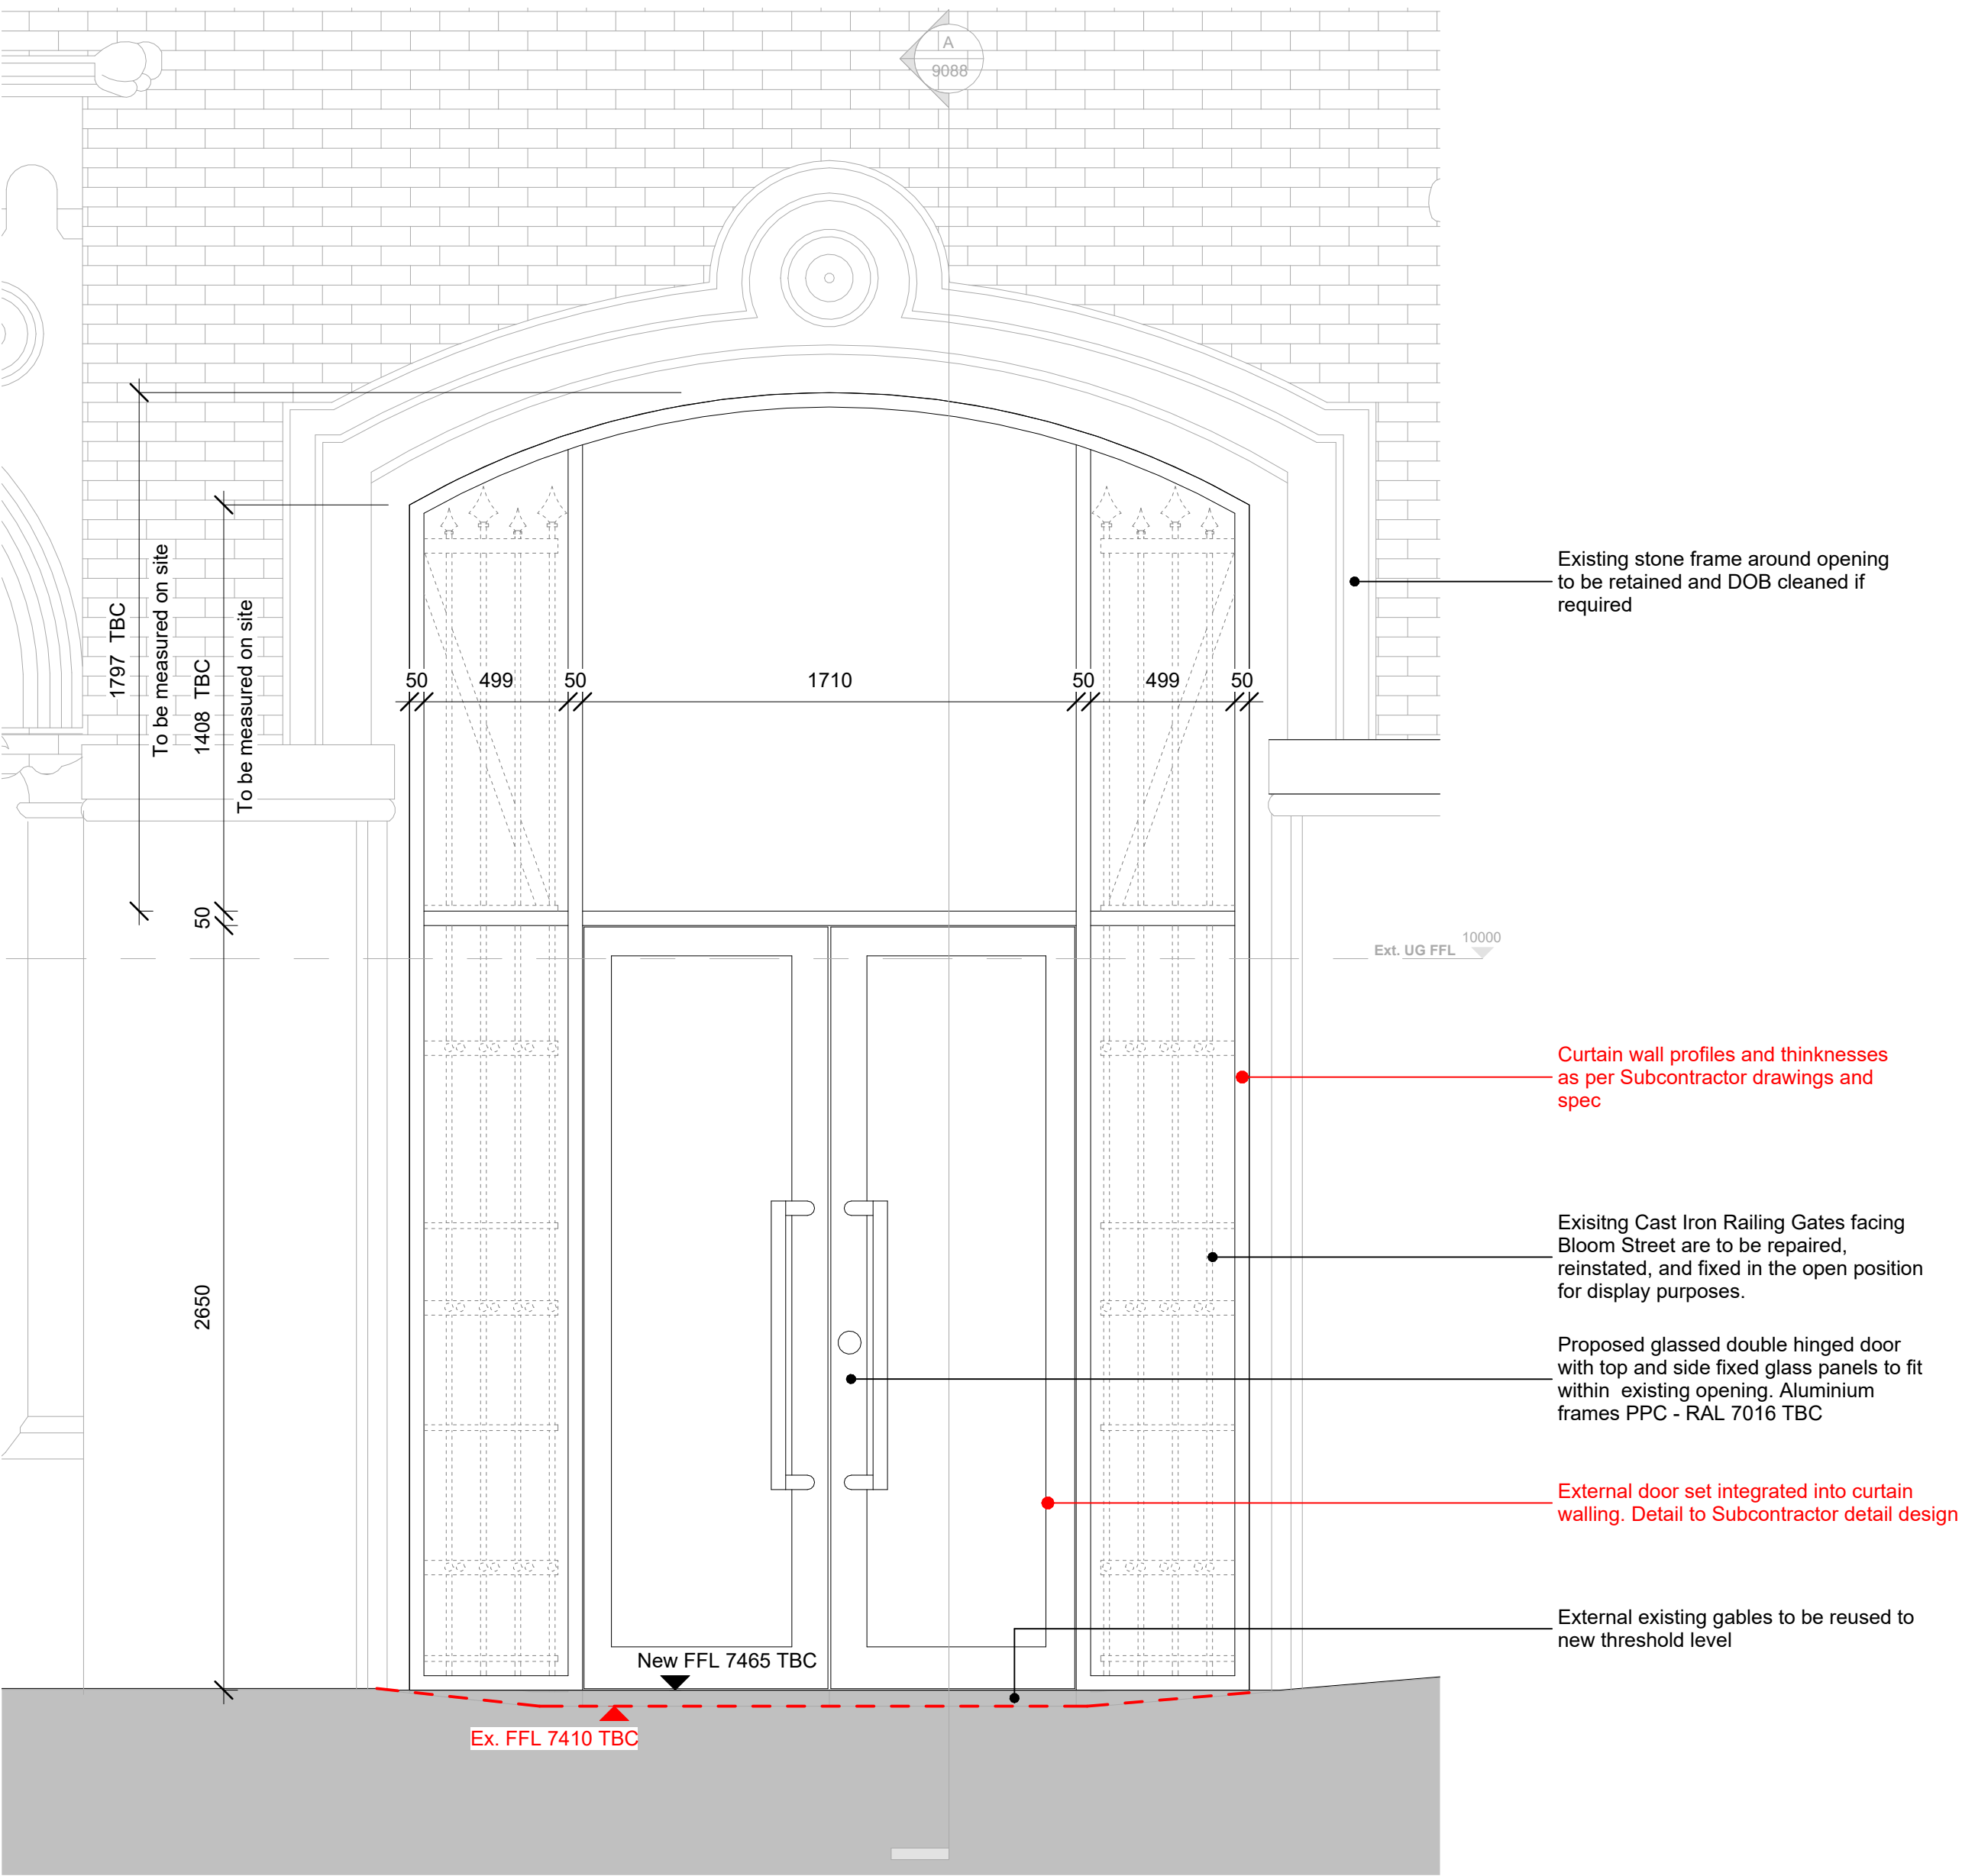

Proposed Entrance Glazed Door Elevation  
1 : 20

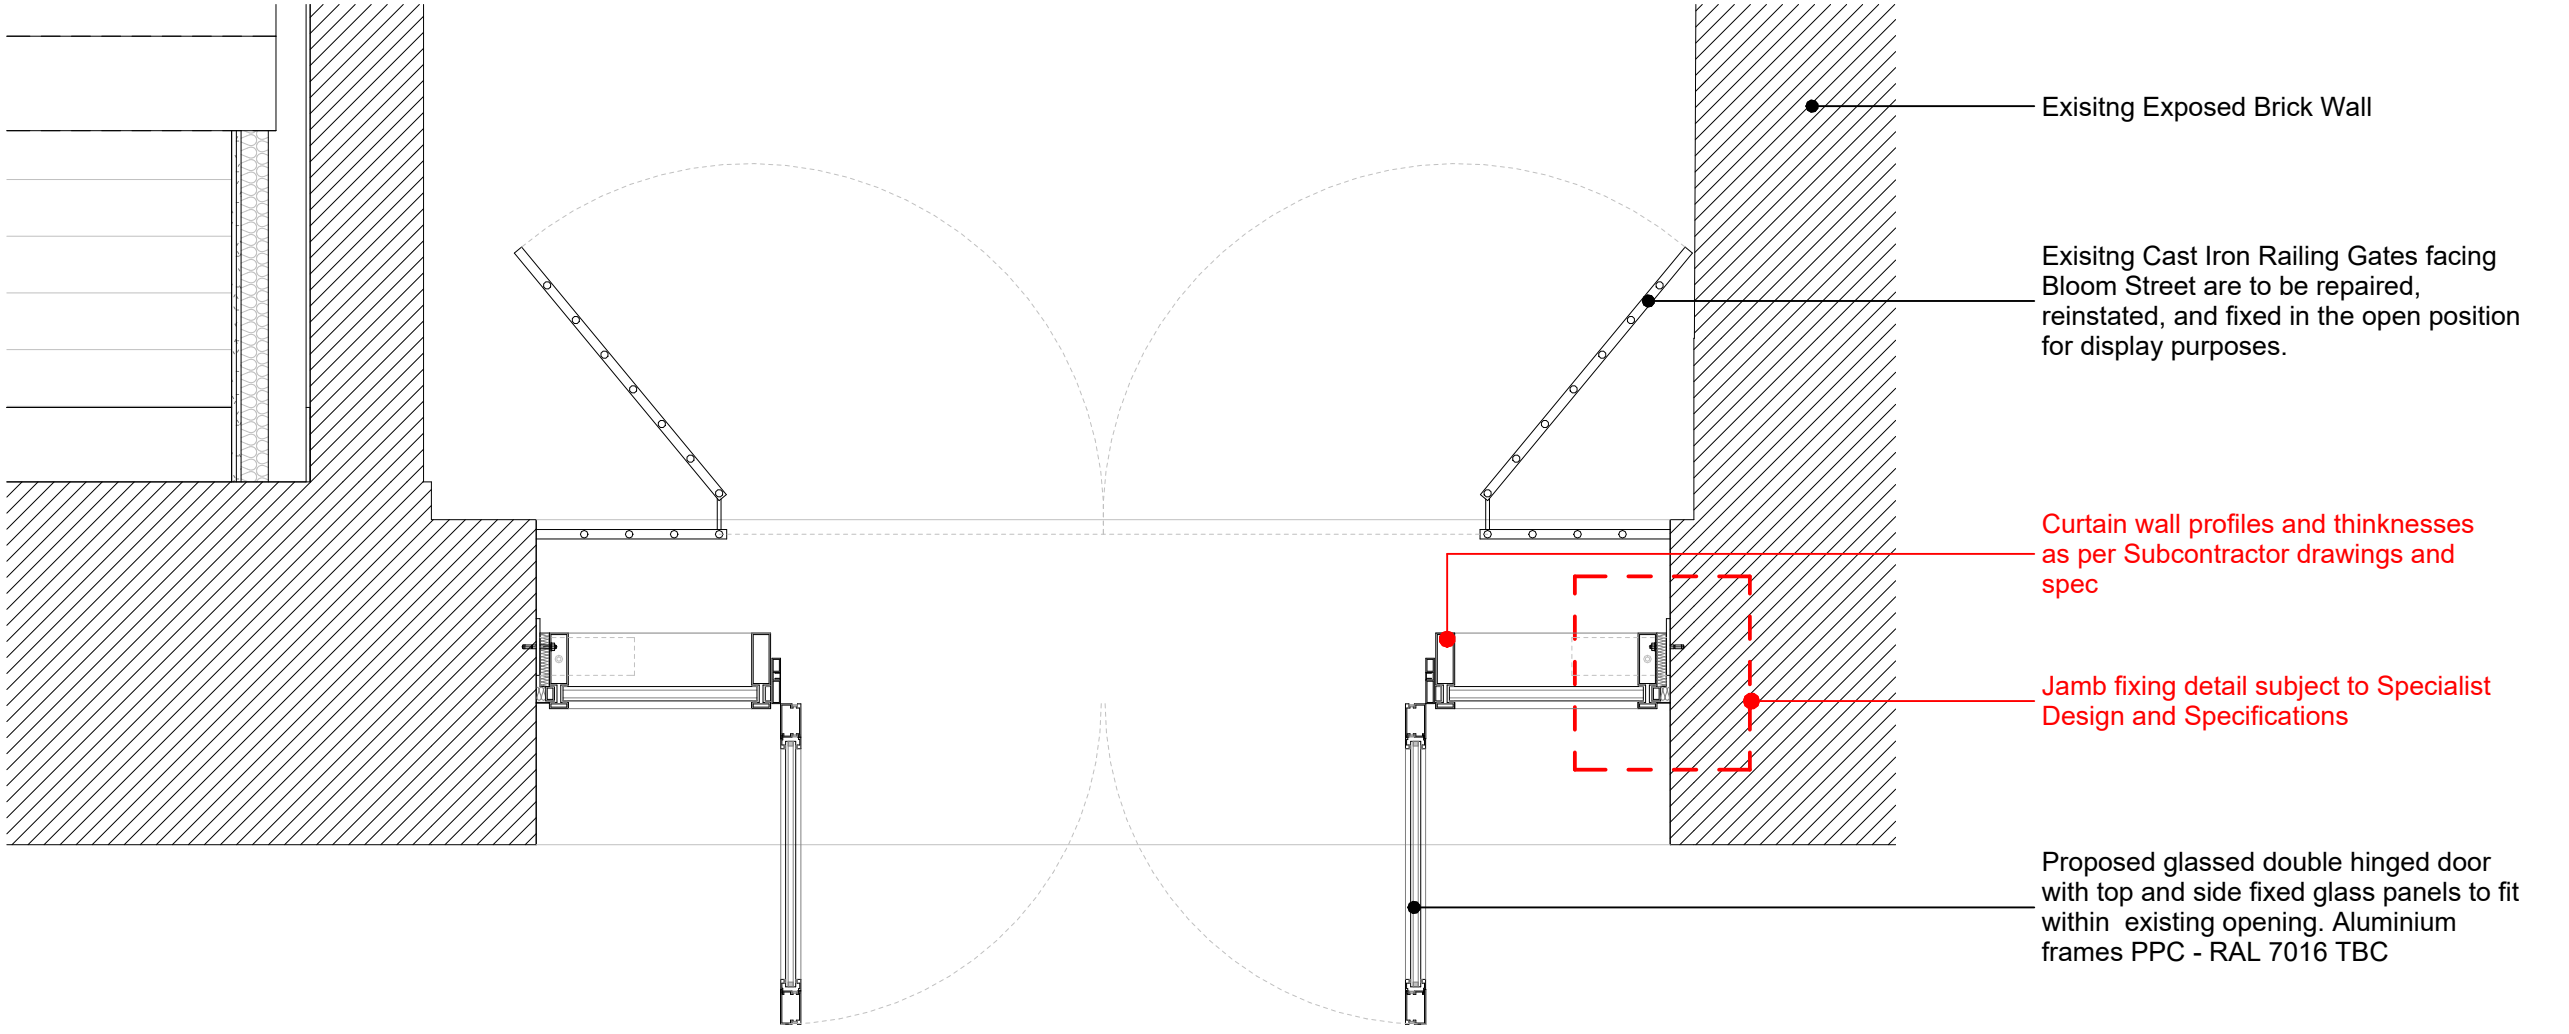

Proposed Entrance Glazed Door Plan  
1 : 20

General Notes:

This drawing is the property of Fletcher-Rae (UK) Limited and copyright is reserved by them. The drawing is not to be copied, reproduced or re-distributed either in whole or in part without the prior written consent of Fletcher-Rae (UK) Limited.

The originator shall have no responsibility for any liability, loss, cost, damage or expense arising from or relating to any use of this document other than for its intended purpose on this project.

This drawing shall be read in conjunction with all other relevant drawings, specifications and associated documentation. Any discrepancies, errors or omissions are to be reported to the originator before proceeding with work.

All dimensions are to be checked on site by the contractor prior to proceeding with any work. This drawing shall not be scaled to ascertain any dimensions. Work to figured dimensions only.

**DISCLAIMER**  
When this drawing is issued in CAD, it is an uncontrolled version issued for information only, to enable the recipient to prepare their own documents/ drawings for which they are solely responsible.

**SOFTWARE INTEROPERABILITY**  
Fletcher-Rae (UK) Limited prepared this drawing using Autodesk®REVIT.

Fletcher-Rae (UK) Limited does not accept liability for any loss or degradation of any information held in the drawing resulting from the translation from the original file format to any other file format or from the recipients reading of it in any other programme.

General Notes:

- These drawings are indicative only and do not represent final construction details. All dimensions, specifications, and installation requirements are subject to confirmation following a detailed survey and input from relevant specialists.
- All junction designs and specifications are subject to review and input from relevant specialists, including conservation and structural consultants.
- All works must comply with heritage and conservation requirements appropriate to the listed status of the building.
- Final wall finishes are subject to client choice and approval.
- Junctions with existing walls, floors, and ceilings must be designed to avoid damage to historic fabric and allow for reversible installation where possible.

P01 First Issue - Additional information for LPA SR 31.10.25 JC  
Rev Revision Details Drawn Date Chk'd

Project No: **24029**  
Suitability **SO WORK IN PROGRESS**  
Status **Planning**

Client:

**Views**

Project:  
**8 Minshull Street  
Manchester**

Sheet Name:  
**Bloom St Entrance Glazing Door  
Design Intent**

Drawing No: **24029-HFR-V1-XX-DR-A-9088** Rev. **P01**  
Drawn By: **SR** Scale: **As indicated @ A1**  
Created: **27.10.25**

**HORIZON**  
fletcher | rae

Level 12, Tower 12, 18-22 Bridge Street, Manchester, M3 3BZ  
t +44 (0) 161 242 1140  
w www.fletcher-rae.com  
e info@fletcher-rae.com