


© THIS DRAWING IS CONFIDENTIAL AND MAY NOT BE USED, COPIED OR DISCLOSED TO ANYONE WITHOUT PERMISSION OF SES (ENGINEERING SERVICES).

DO NOT SCALE OFF THIS DRAWING

DRAWING STAGE DEFINITIONS (BSRIA 9062014)

STAGE 2	CONCEPT
STAGE 3B	DEVELOPED DESIGN
STAGE 4A	TECHNICAL DESIGN
STAGE 4B	COORDINATED WORKING
STAGE 5	INSTALLATION DRAWING/RECORD

For full definitions refer to BSRIA 9062014 Table 1

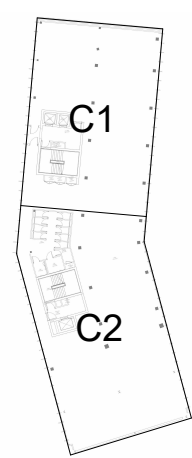

KEY PLAN

0 1 2 3 4
SCALE 1:50 @ A0

0 1 5 10 15
SCALE 1:200 @ A0

MECHANICAL SMOKE SHAFT NOTE:

1. SHAFT TO BE SMOOTH INTERNALLY, SUBSTANTIALLY AIR TIGHT, STRAIGHT AND FIRE RATED AS APPROPRIATE TO THE SURROUNDING STRUCTURES.
2. MINIMUM SHAFT DIMENSION TO BE 0.6m² AND WITH AN ASPECT RATIO OF NO MORE THAN 2:1.
3. MAXIMUM SHAFT LEAKAGE RATE TO BE NO MORE THAN 3.0m³/HOUR/m² @ 50Pa.
4. TOP OF THE LOBBY VENTILATOR TO BE A MINIMUM OF 75mm FROM FINISHED CEILING LEVEL.
5. FOR ADDITIONAL GUIDANCE REFER TO COLT DESIGN GUIDE FOR CONSTRUCTION OF SHAFTS FOR SMOKE VENTILATION.

0.0 COLT - Revit Links

Type

NSE-POP-CM-ZZ-M3-A-001000_COMMERCIAL MAIN


MODEL_S2 - Suitable for Information_P53_0.rvt

NSE-MEE-CM-ZZ-M3-Z-000001.rvt


NSE-BHE-CM-ZZ-M3-S-001000.rvt

COLT'S REVIT MODEL:


NSE-SEE-CM-ZZ-M3-S02001

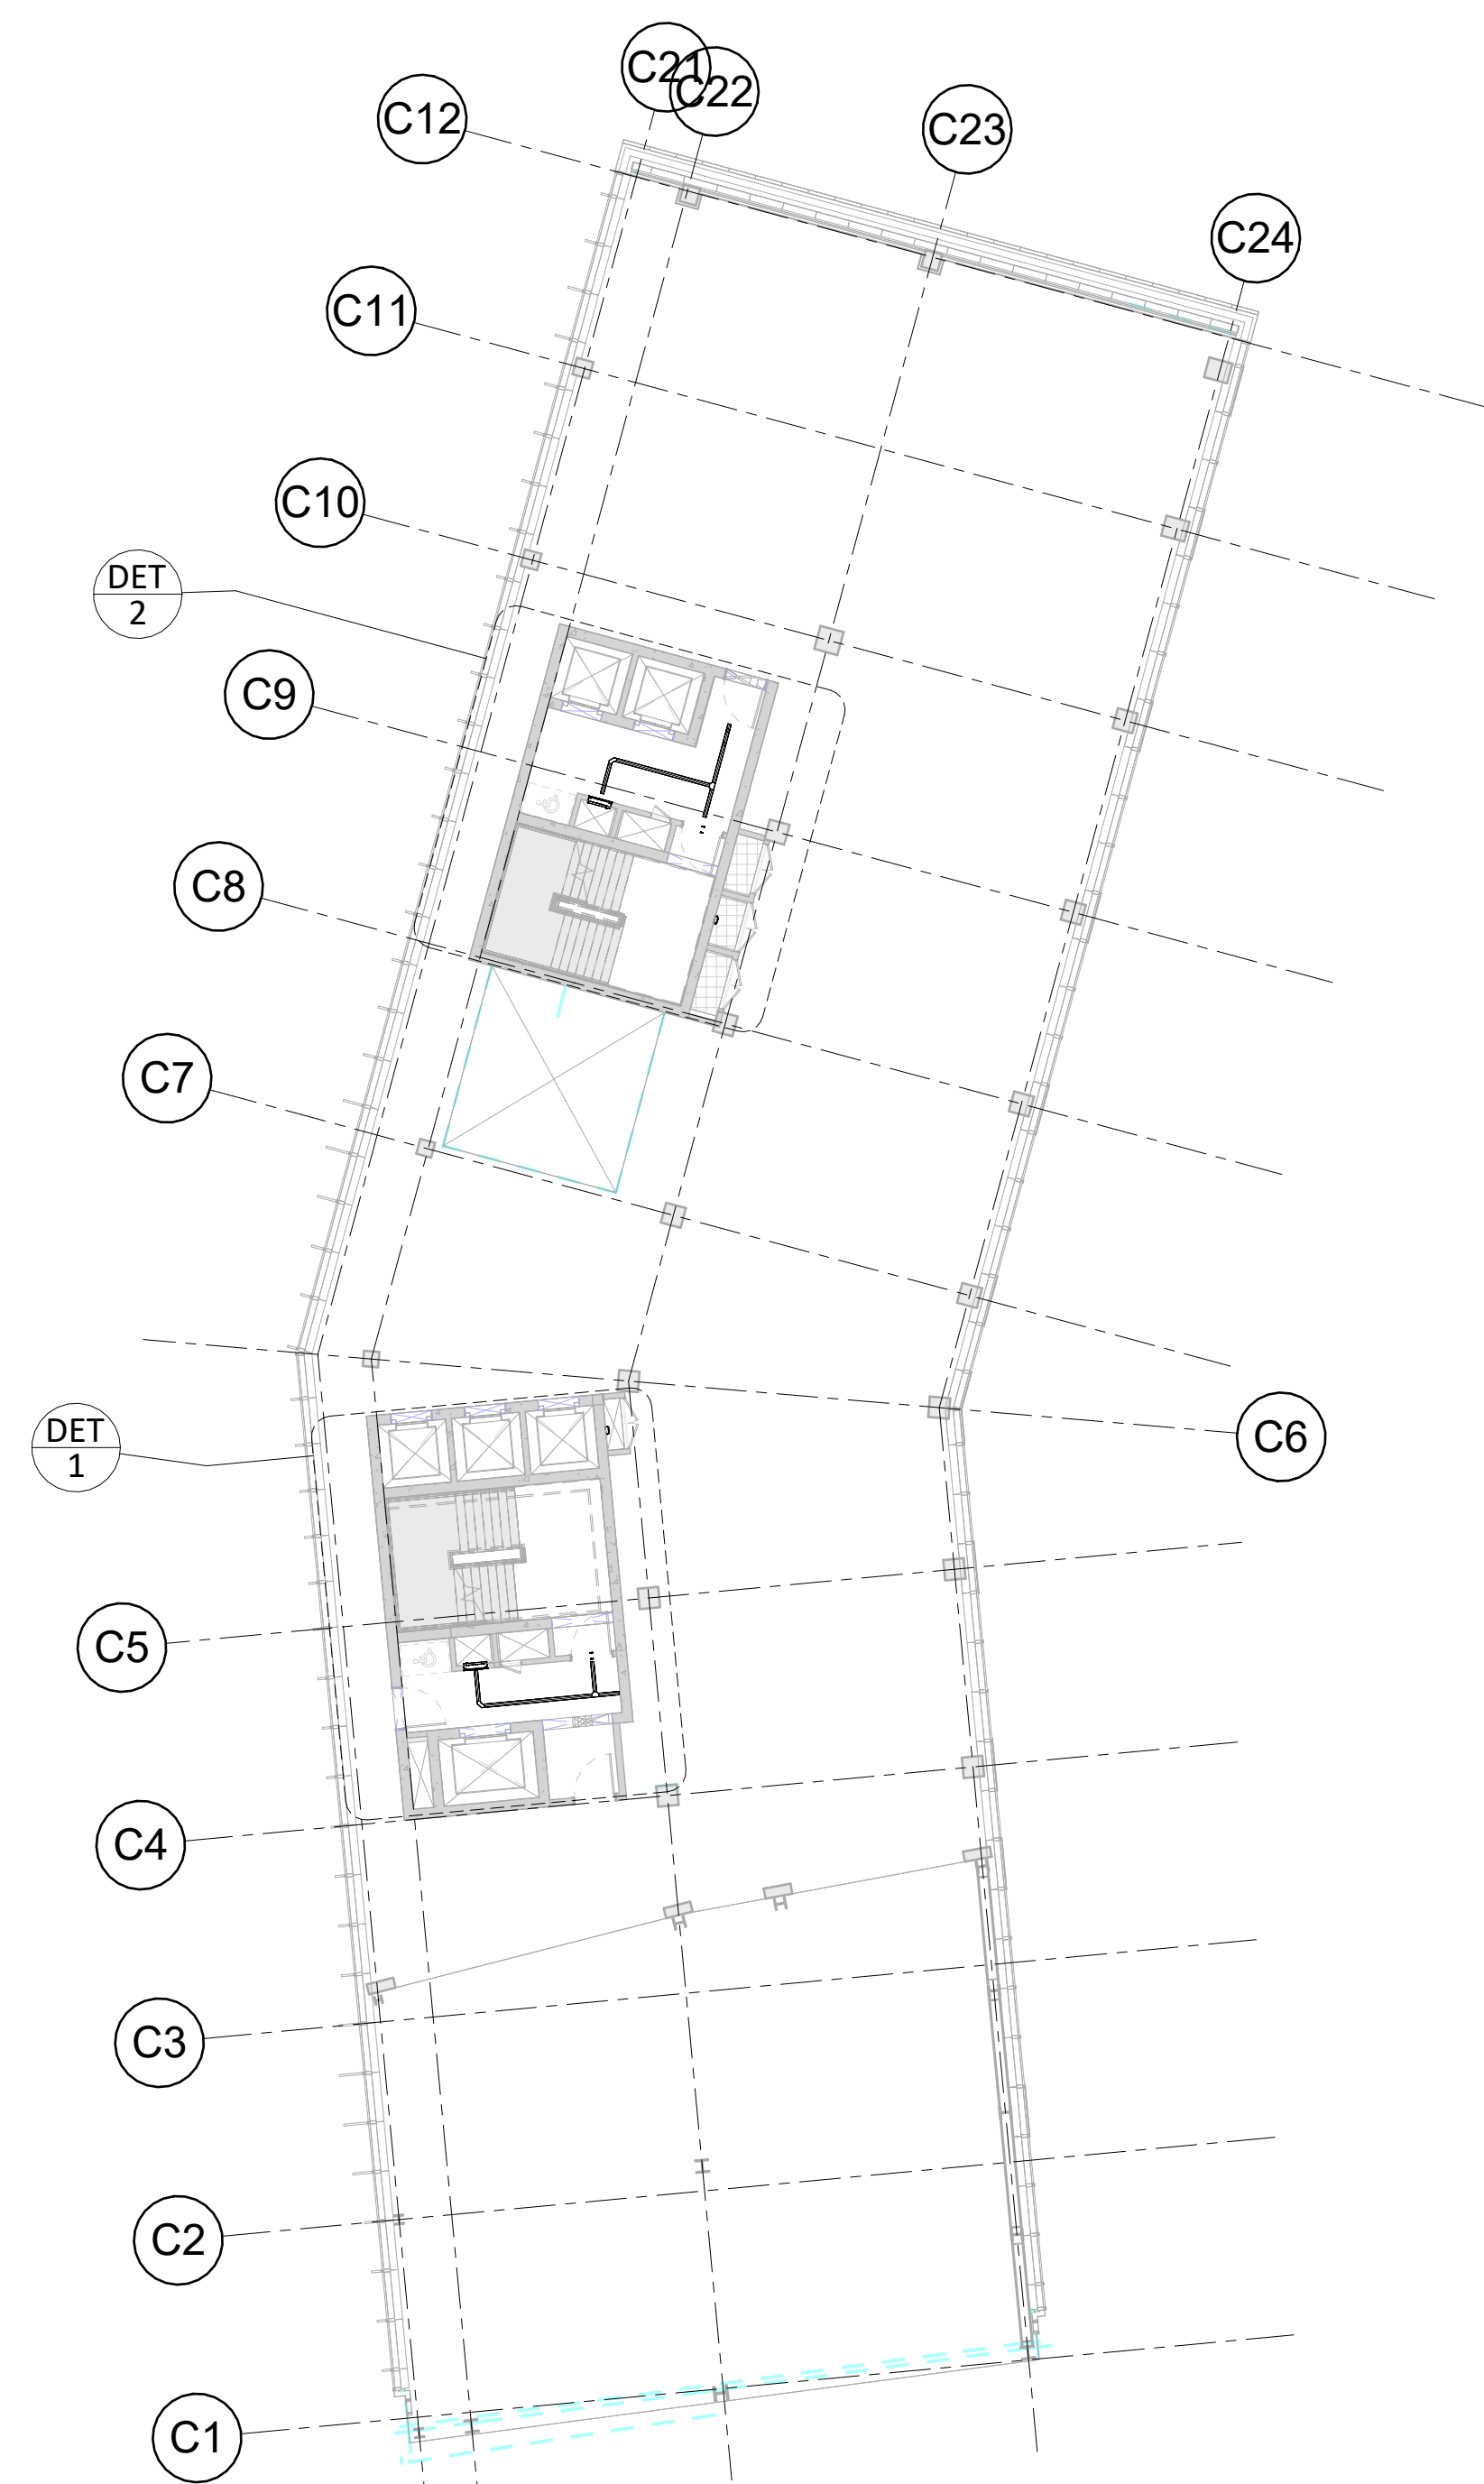

GA GENERAL ARRANGEMENT
1 : 200

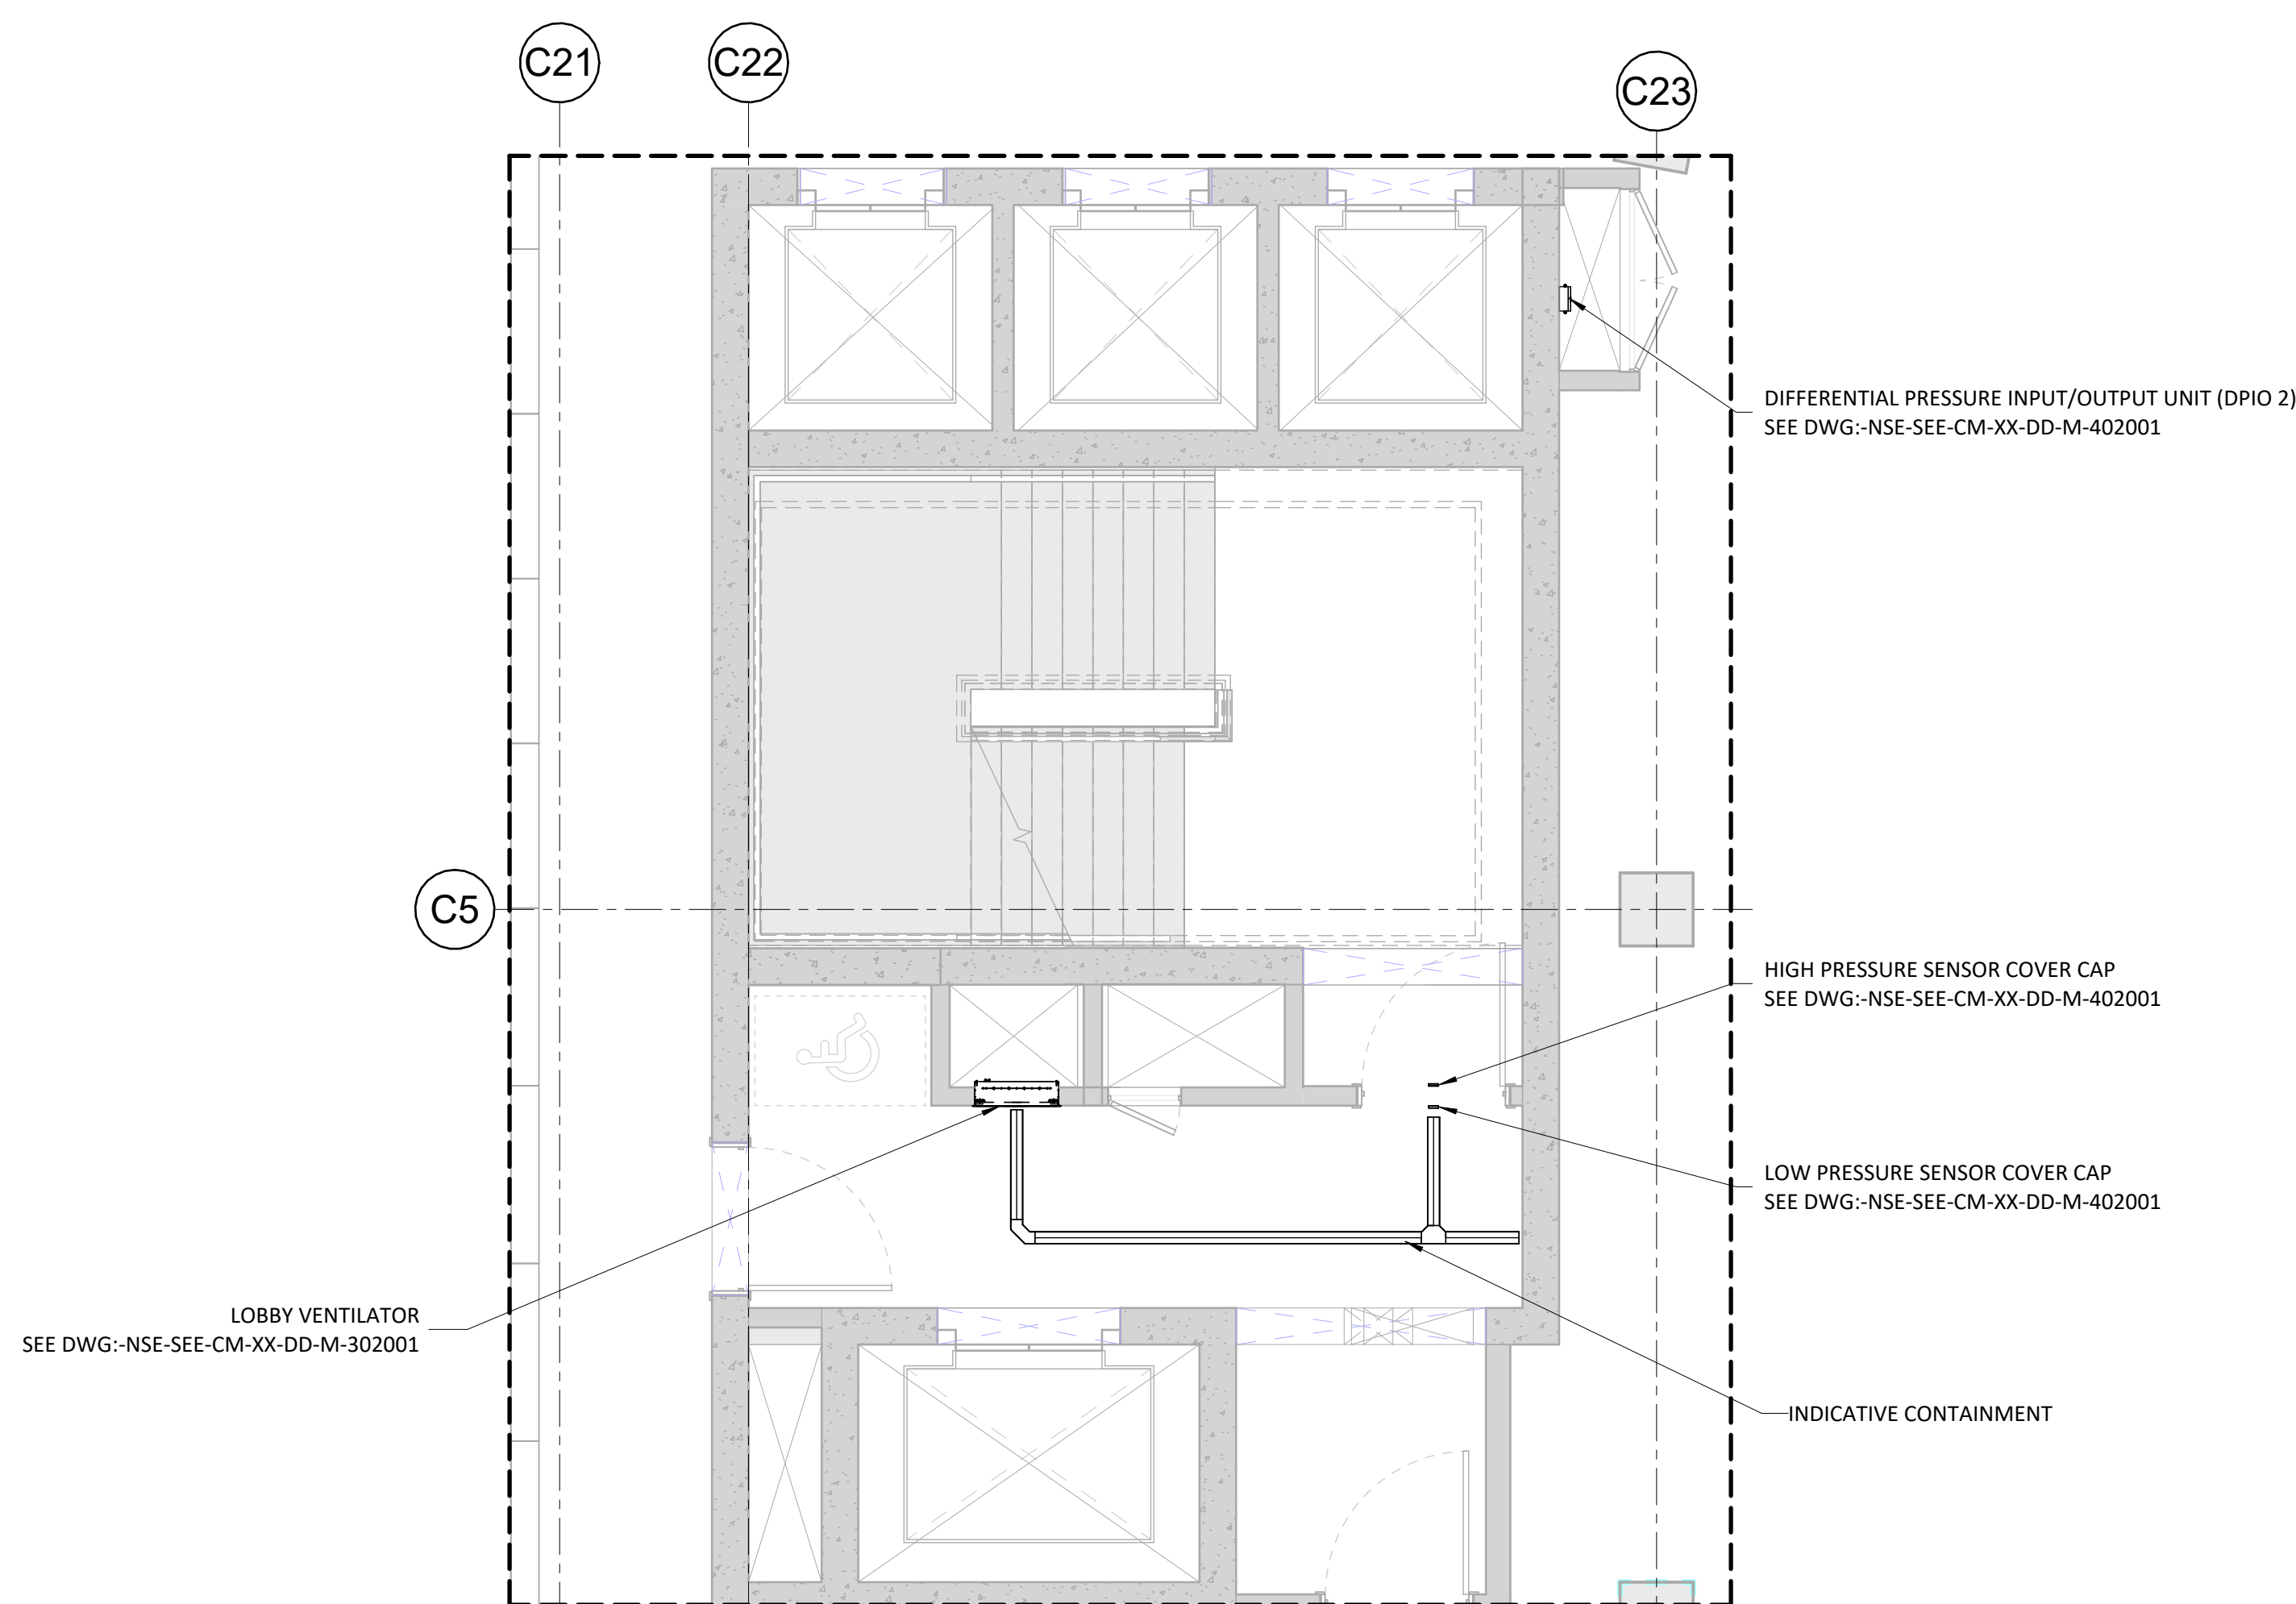

1 DETAIL - STAIR 1
1 : 50

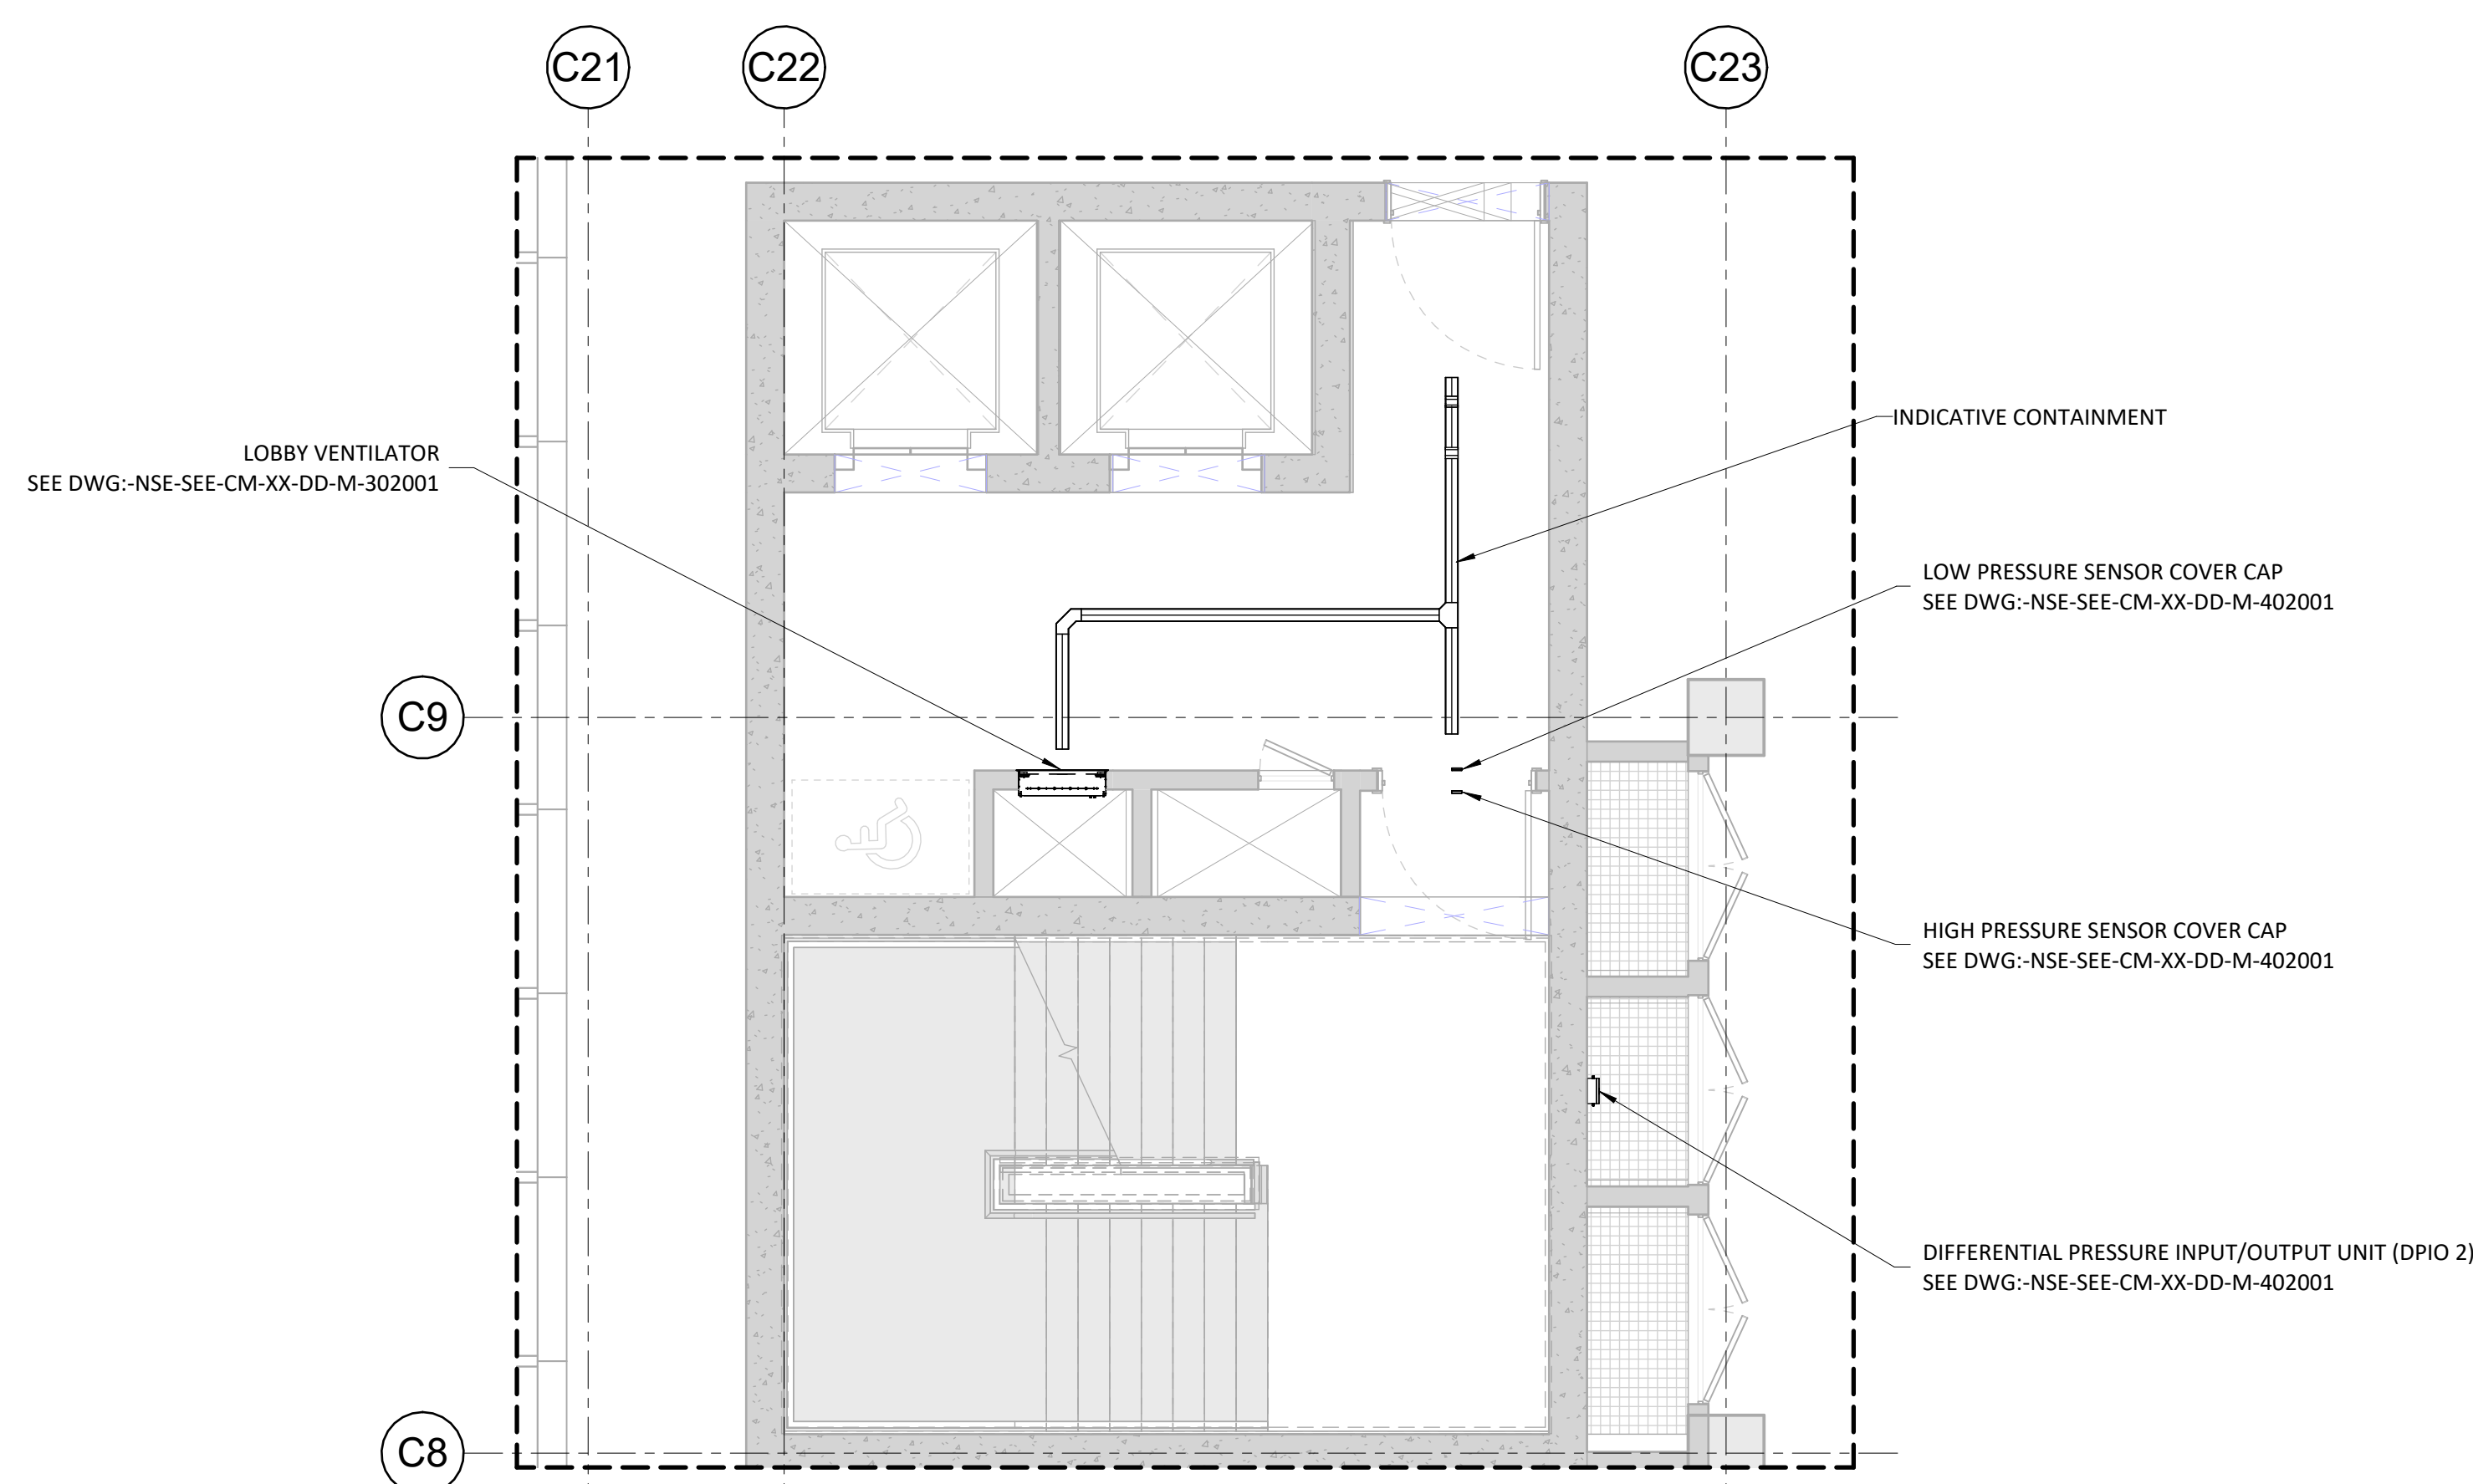

2 DETAIL - STAIR 3
1 : 50

C01	AC	RF/JS	15.08.25	CONSTRUCTION ISSUE - EQUIPMENT SIZE
PO1	RS	GW/JS	24.01.25	UPDATED
Rev	Dm	Cl'd	Date	PRELIMINARY ISSUE
				Description

Scale: AS INDICATED@ Original Size: A0

Status: A5 - FOR AUTHORISATION AS STAGE COMPLETE

Client:

Project: ETIHAD

Title:

COMMERCIAL - SMOKE EXTRACT SYSTEM
GENERAL ARRANGEMENT
TYPICAL LEVEL 03,05

Drawing No: NSE-SEE-CM-ZZ-DP-M-202004 Revision: C01

SES (Engineering Services) Ltd
Think Park
Building Three
Mosley Road
Trafford Park
Manchester
M17 1FQ
(T) 0161 945 5589
(W) www.ses-td.co.uk

SES
ENGINEERING SERVICES