




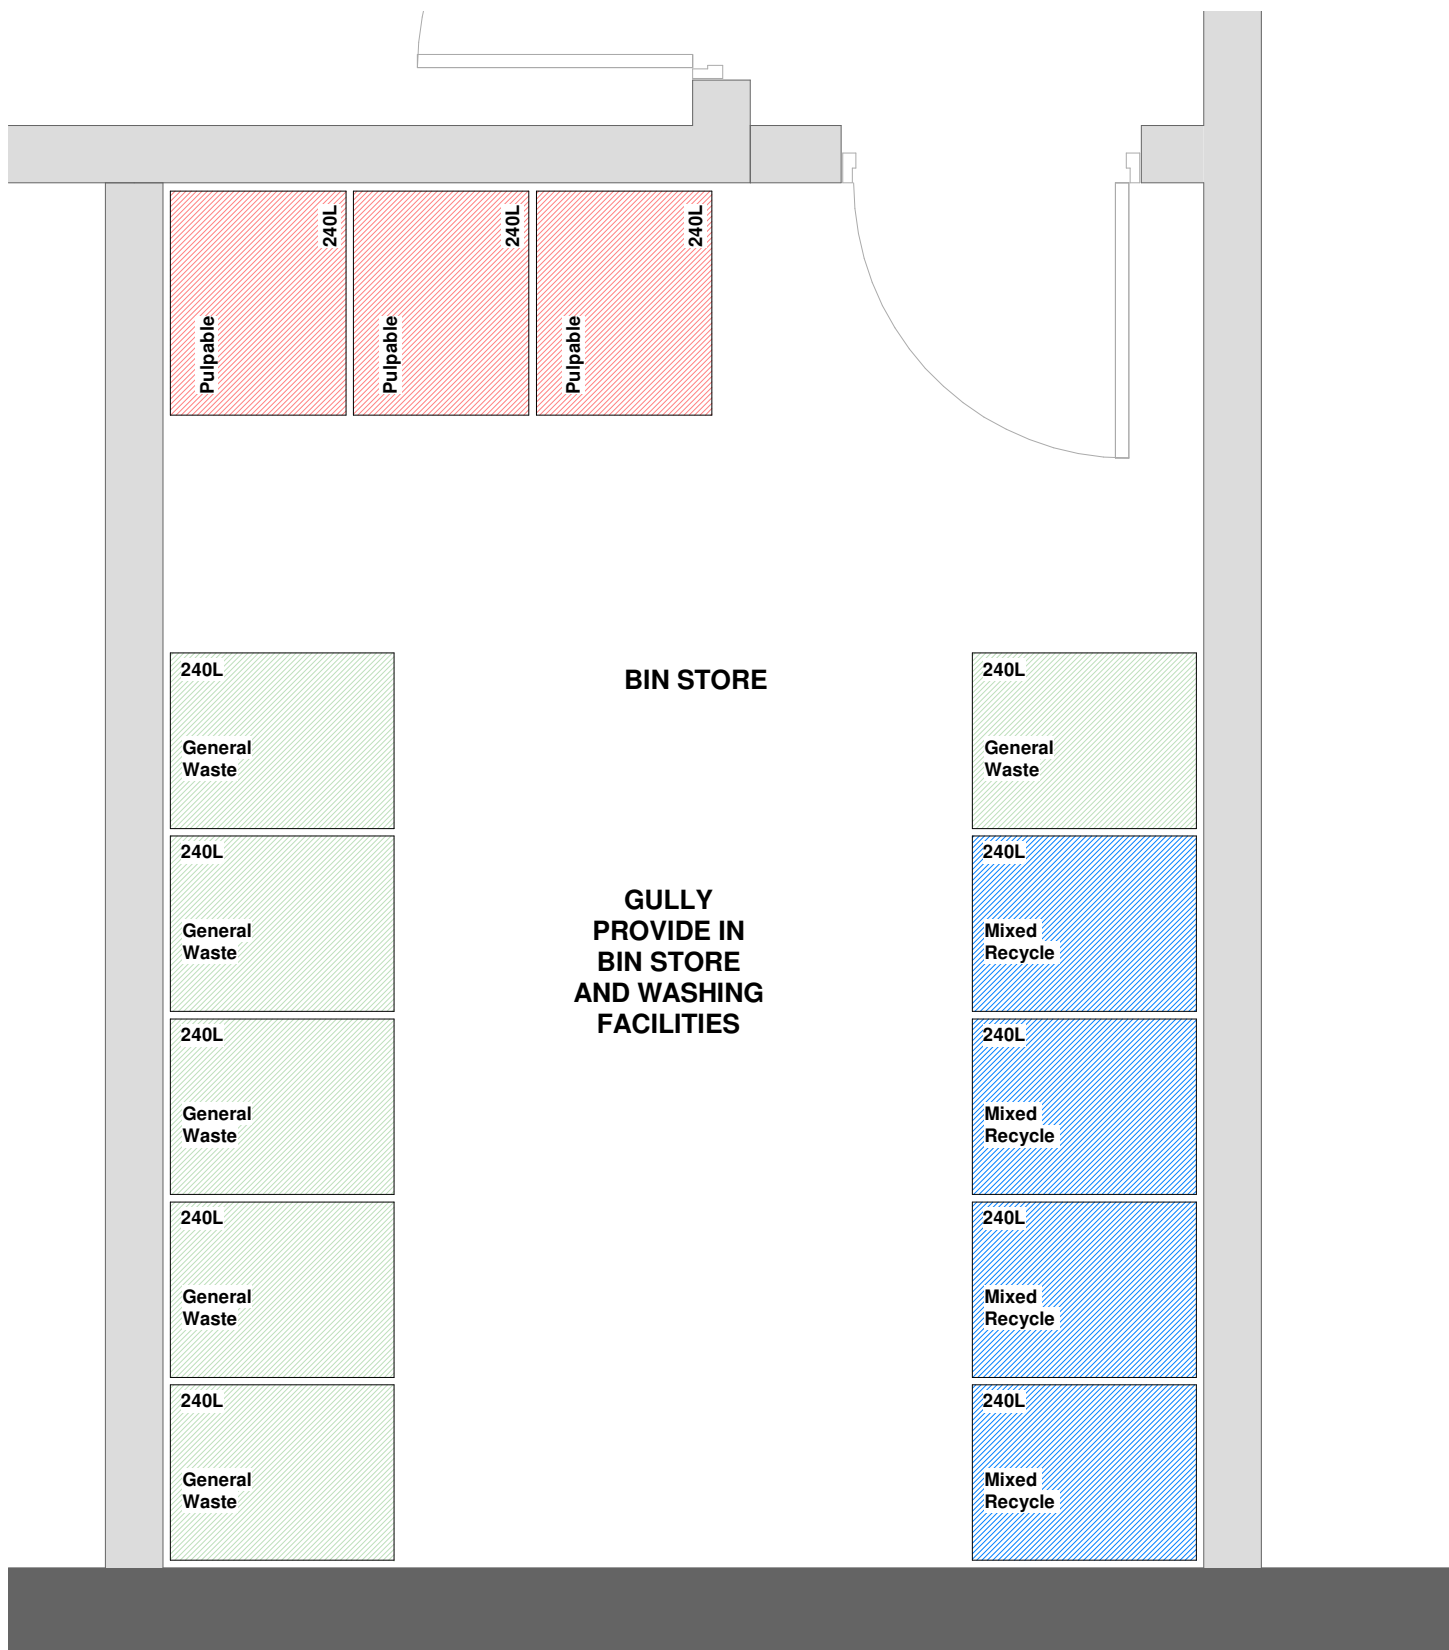

REFUSE STORE
Scale: 1 : 25

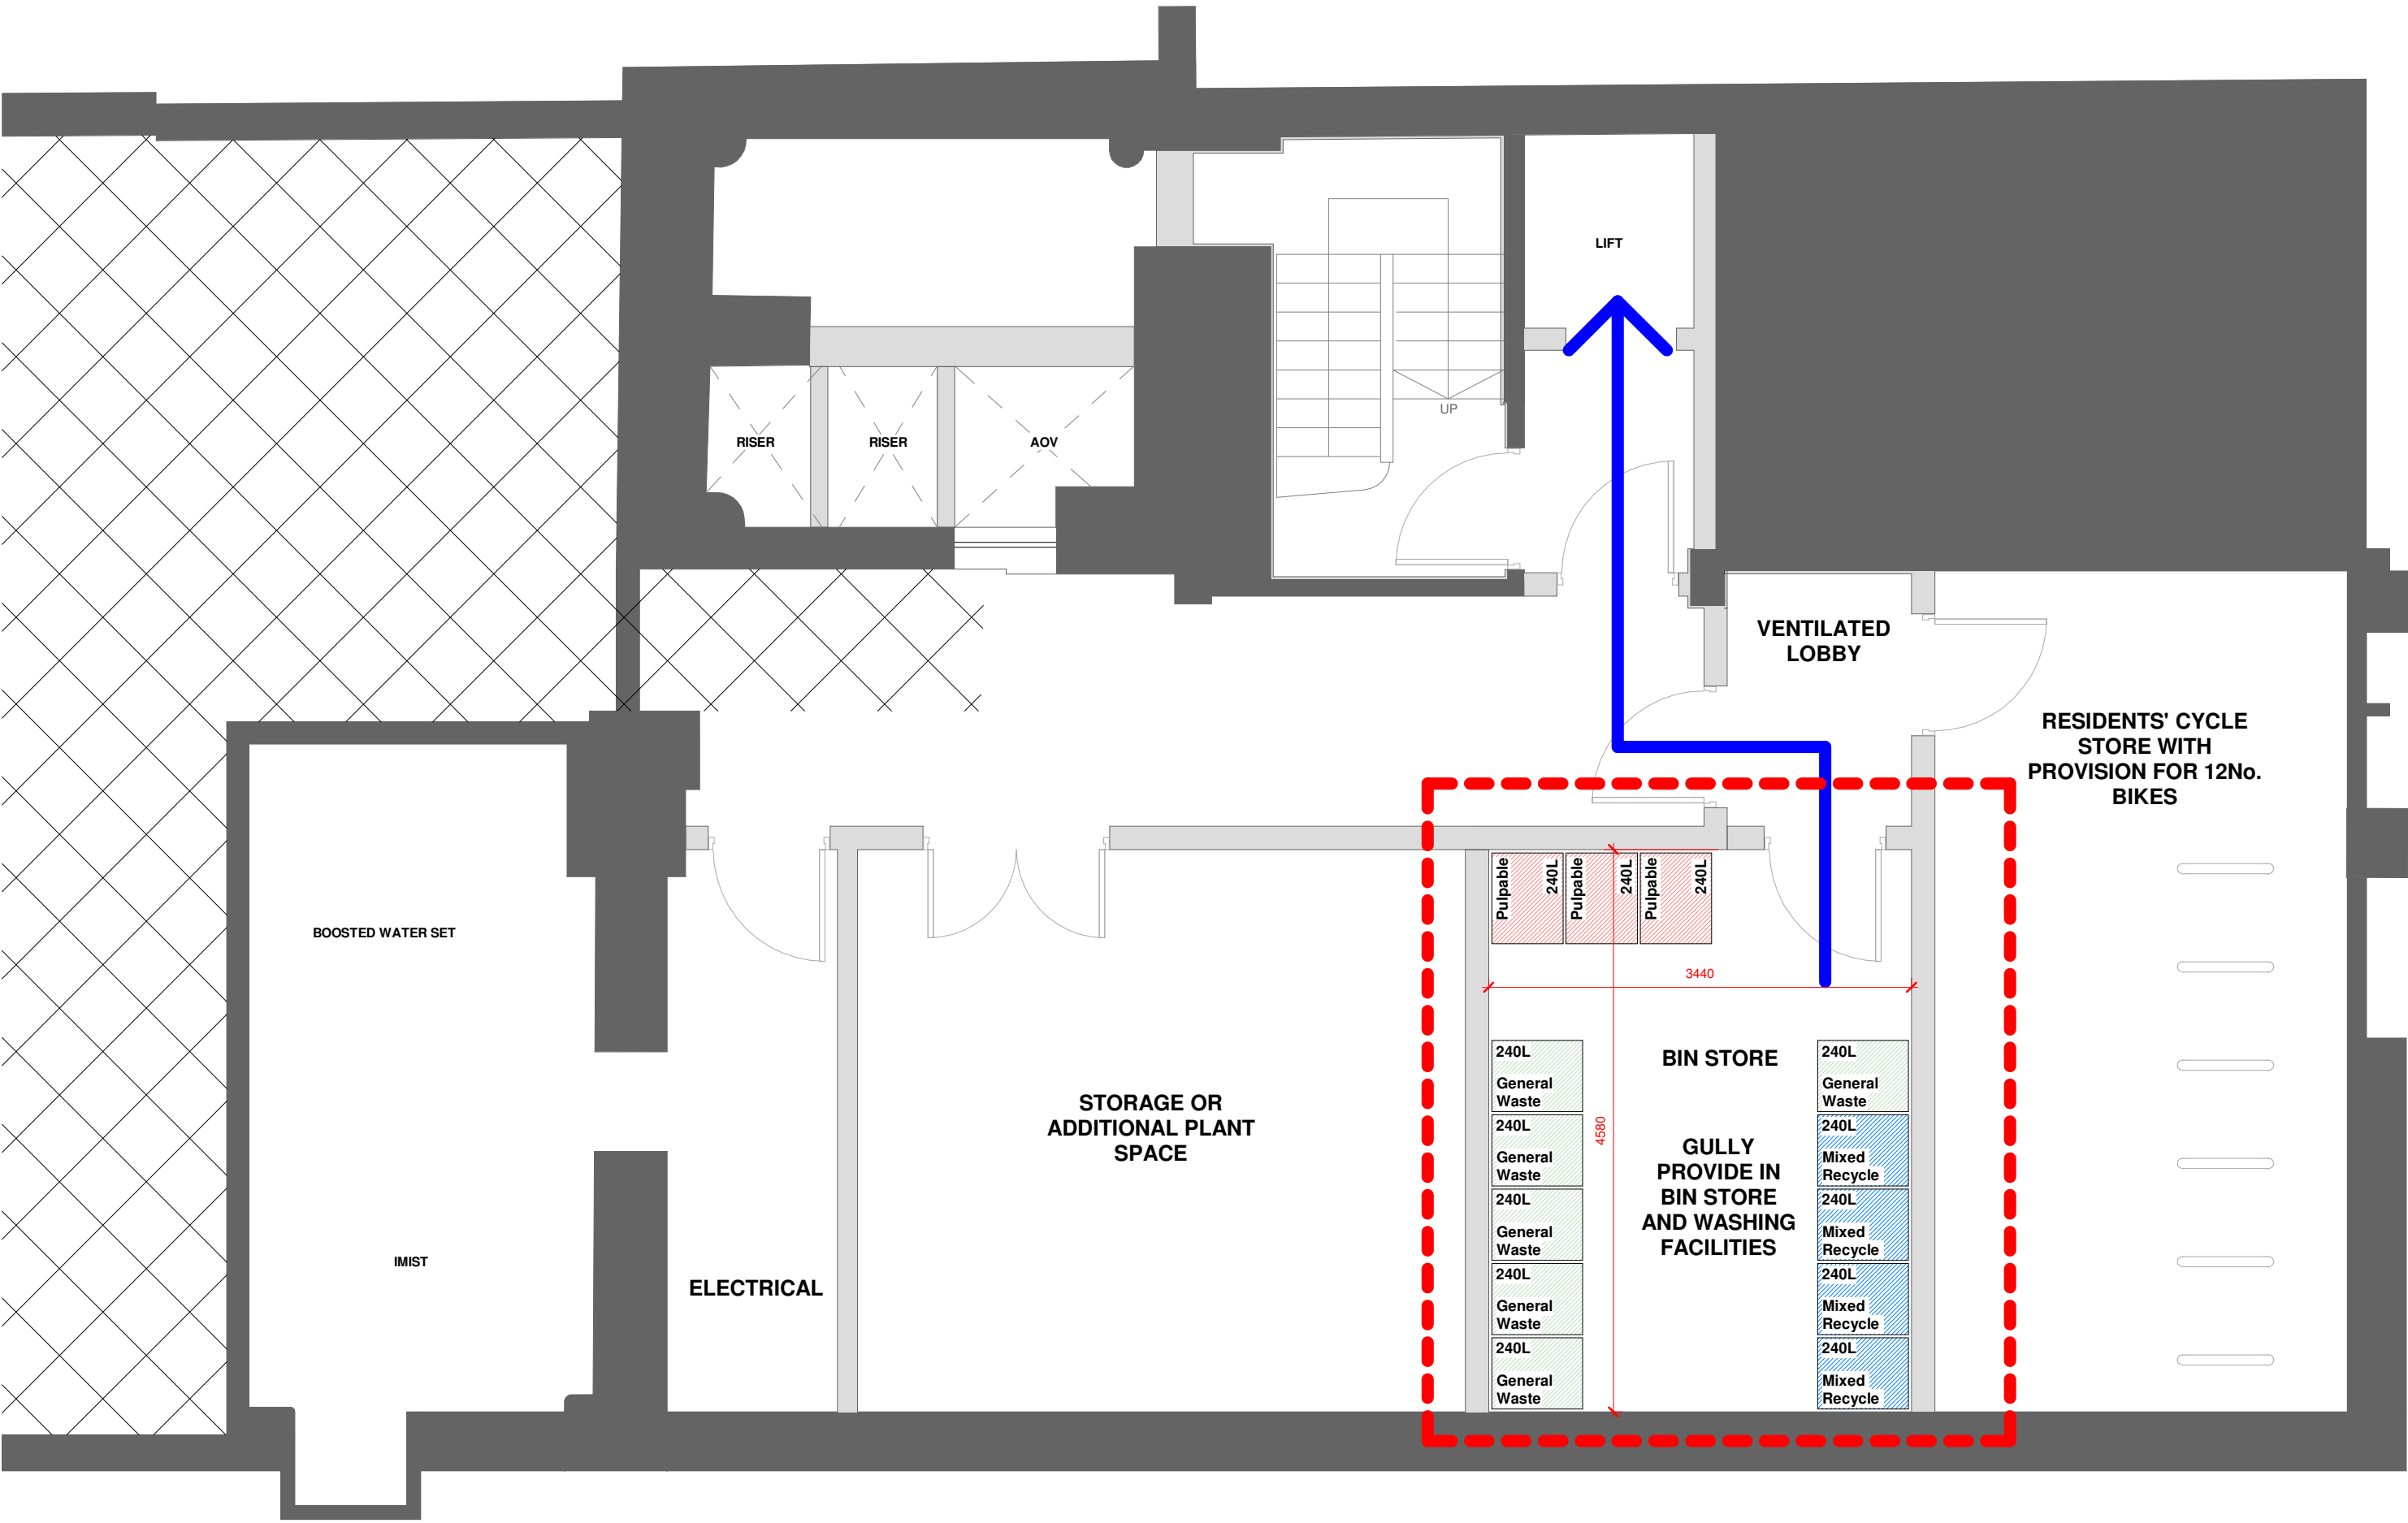

PROPOSED BASEMENT FLOOR
Scale: 1 : 50

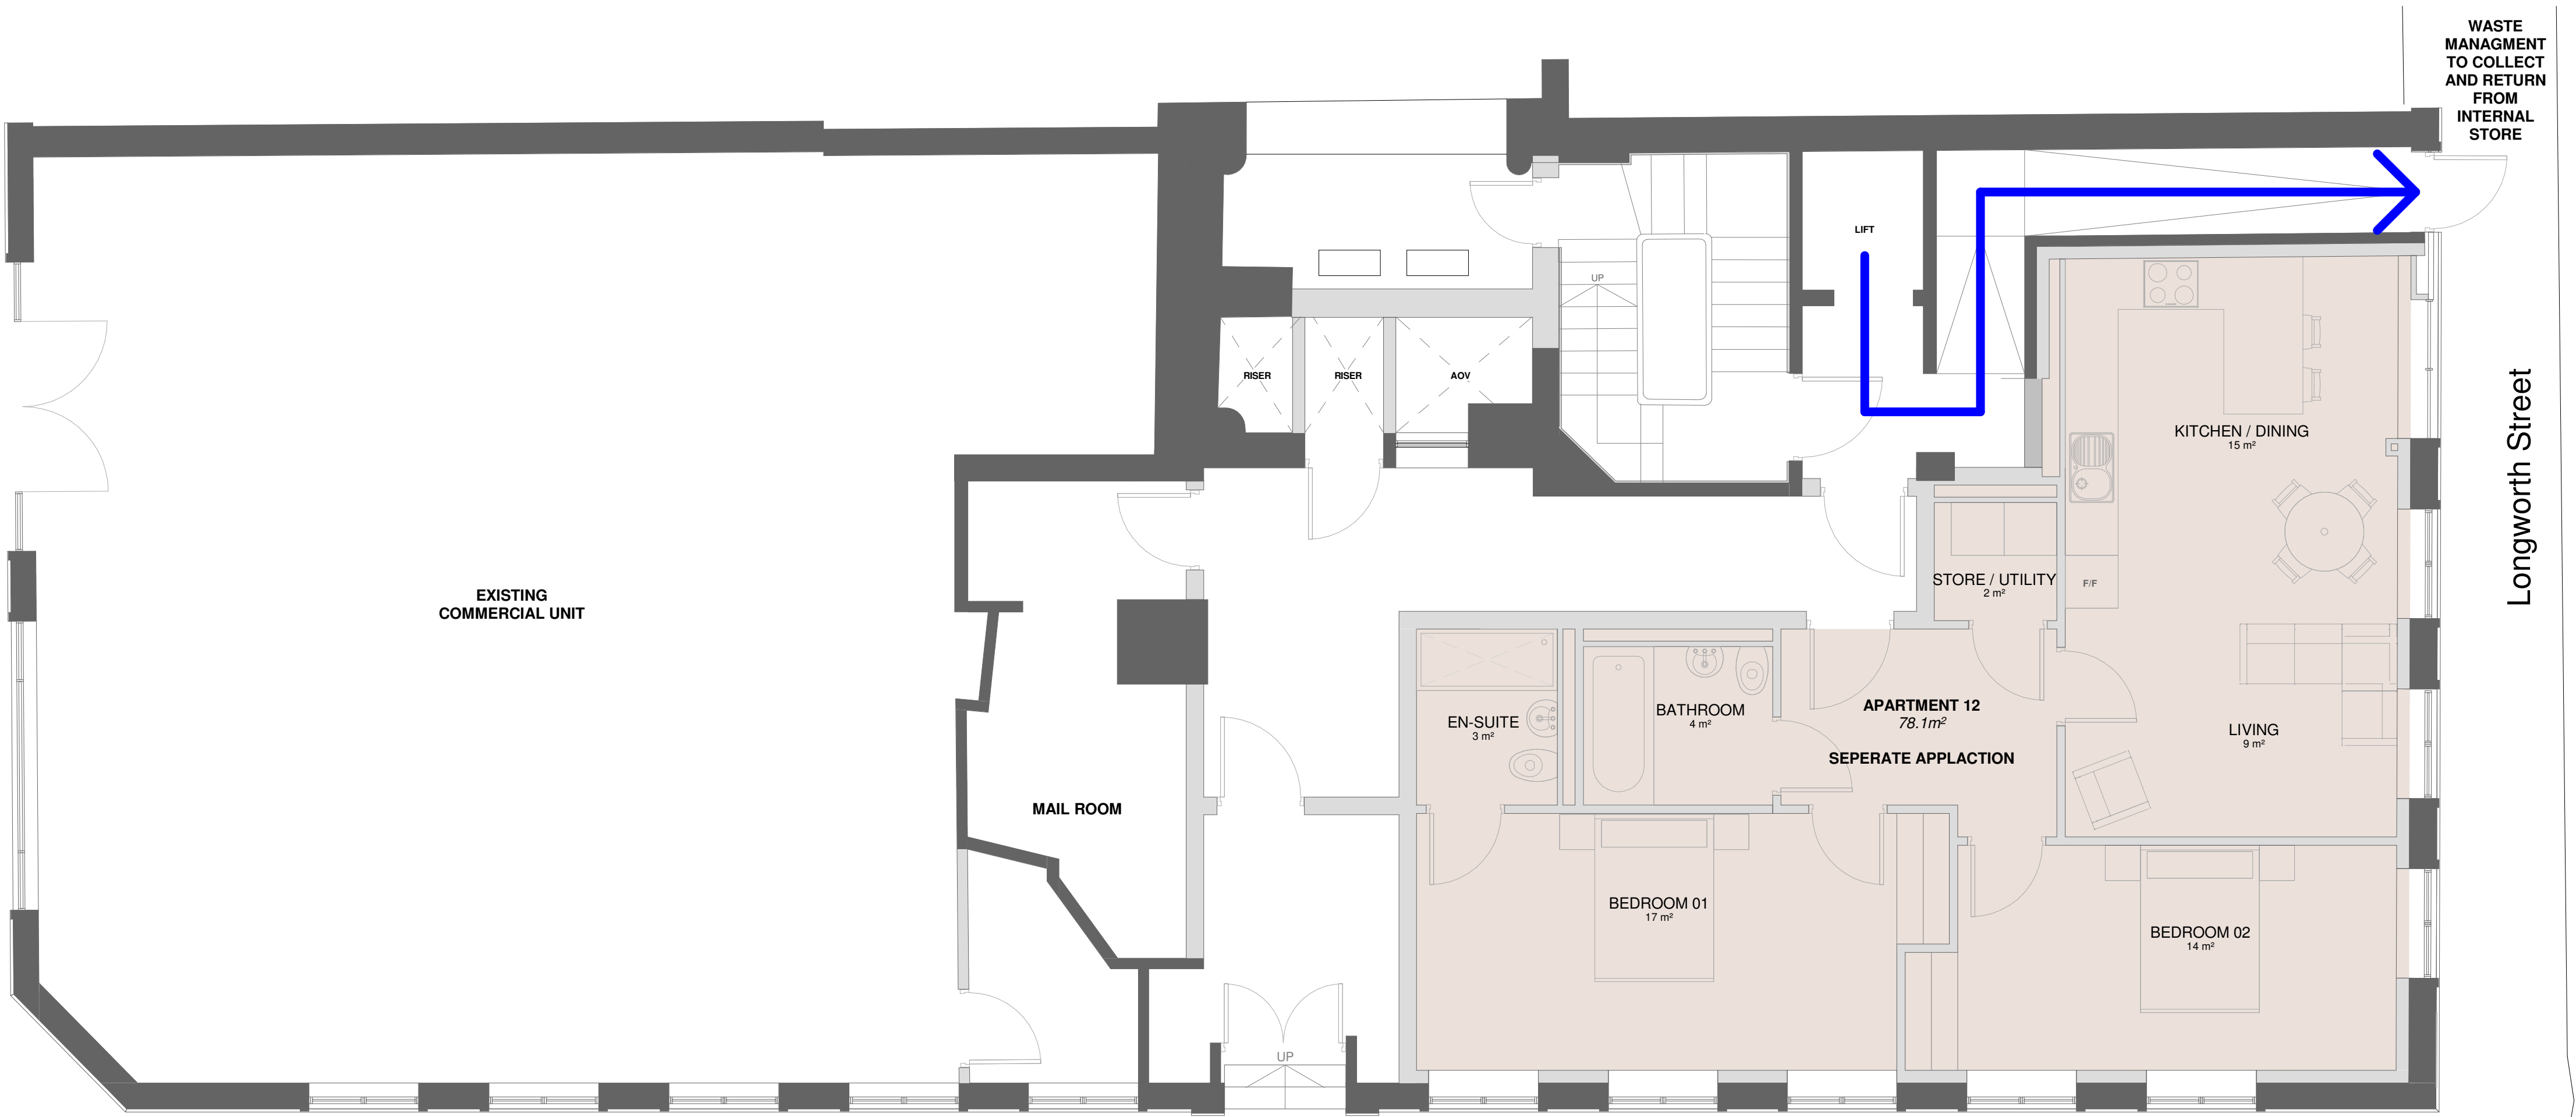

PROPOSED GROUND FLOOR
Scale: 1 : 50

© The copyright in this drawing is vested in CodaStudios and no license or assignment of any kind has been, or is, granted to any third party whether by provision of copies or originals or otherwise unless agreed in writing.

DO NOT SCALE EXCEPT FOR THE PURPOSES OF PLANNING
The contractor shall check and verify all dimensions on site and report any discrepancies in writing to CodaStudios before proceeding work.

FOR ELECTRONIC DATA ISSUE
Electronic Data / drawings are issued as "read only" and should not be interrogated for measurement. All dimensions and levels should read, only from those values stated on the drawing. Coda Studios Ltd is not responsible for discrepancies caused by the overlay of other parties BIM/IFC models. These are overlaid purely as reference.

Revision	Date	Drawn	Checked

CODA
Architecture

CODA Studios Ltd, 82 Countess Road, Sheffield, S1 4TE
T: 0114 279 6003 E: information@codastudios.co.uk

Client
Satis Group

Project
3-5 St John Street, Deansgate

Drawn TH	Checked -	Date 18/03/26	Scale @ A1 As indicated
-------------	--------------	------------------	----------------------------

Title
BIN COLLECTION STRATEGY

Suitability Code
A1

Purpose for issue
PLANNING

Drawing No
3336

CDA - XX - 00 - DR - A - 0420

Project Originator Volume Level Type Role Number Revision